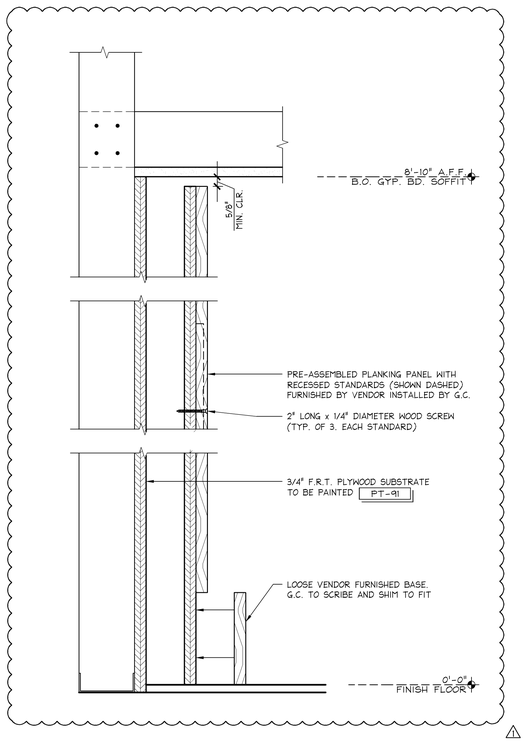

PLANKING PANEL ATTACHMENT DETAIL

3" = 1'-0" | 42E-A105-K00-ELEV | R | 06.08.2012

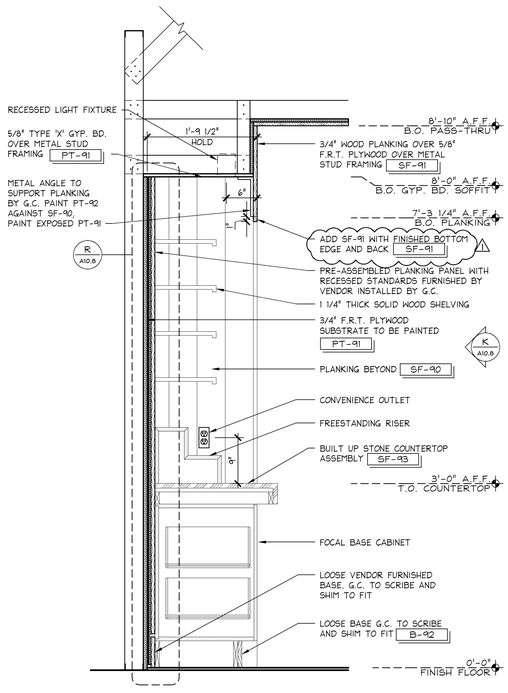

SECTION @ FOCAL

1" = 1'-0" | 42D-A105-A00-DETL | N | 01.28.11

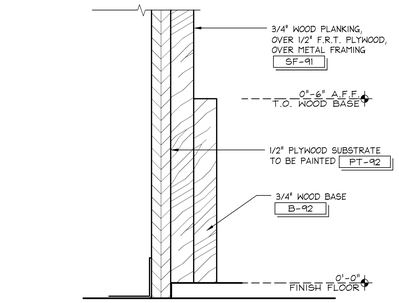

BASE @ TRANSITION WALLS

6" = 1'-0" | 42D-A086-E01-DETL | M | 07.22.09

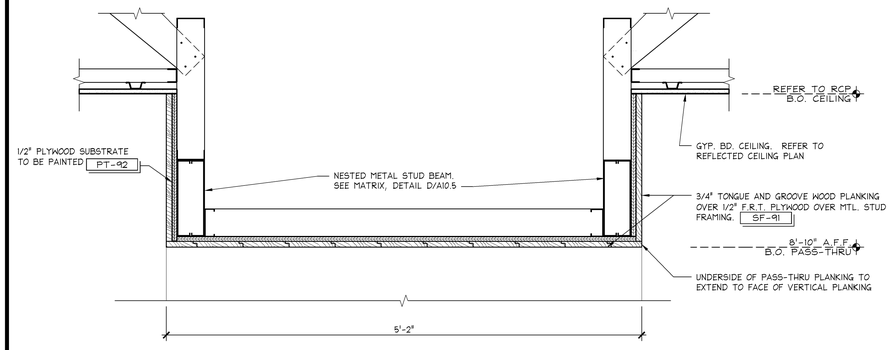

SOFFIT AT PASS-THRU

1 1/2" = 1'-0" | 42S-A105-D01-SECT | D | 06.08.2012

NOTE: VERIFY INSTALLATION OF FRAME AND SHELVING WITH LSDnC PM

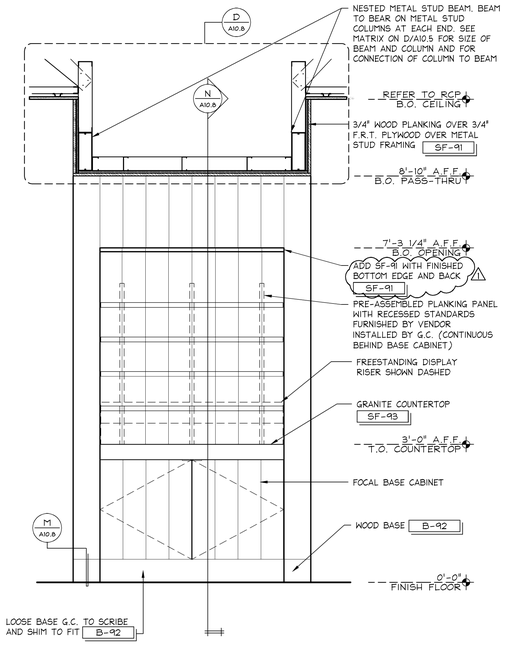

ELEVATION @ FOCAL

3/4" = 1'-0" | 42D-A105-A00-DETL | K | 01.28.11

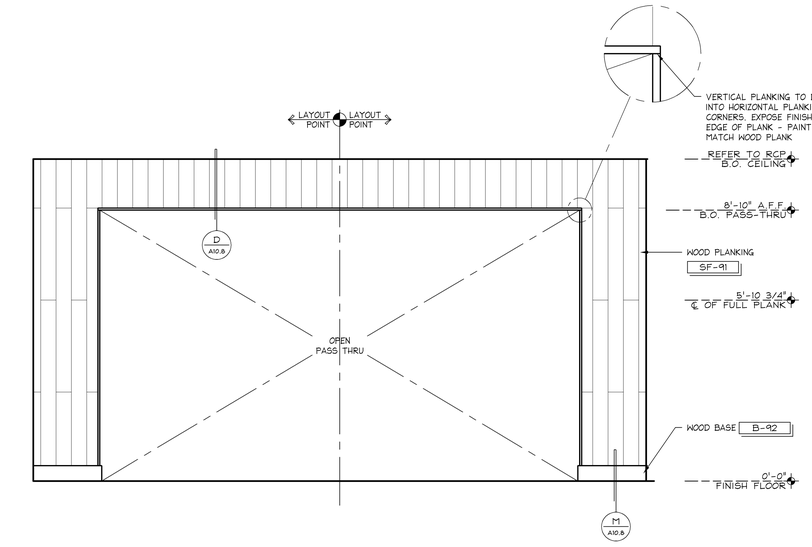

ELEVATION @ CENTER PORTAL

1/2" = 1'-0" | 42E-A105-B00-ELEV | B | 06.08.2012

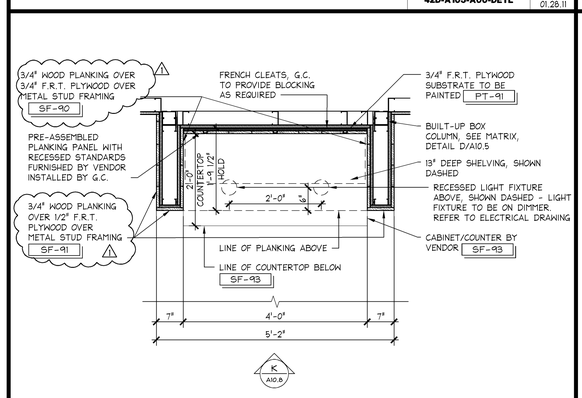

PLAN @ PASS THRU

3/4" = 1'-0" | 42D-A105-A00-DETL | J | 01.28.11

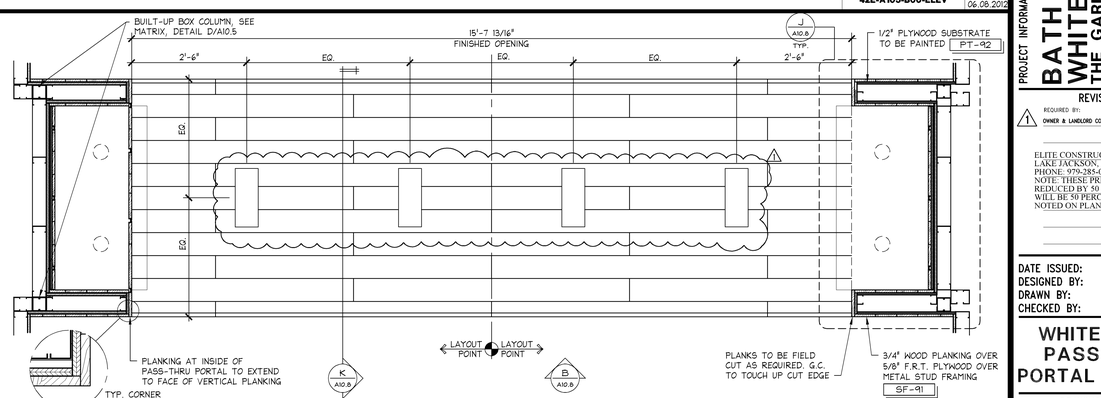

TRANSITION CEILING PLANKING (REFLECTED CEILING PLAN)

3/4" = 1'-0" | 42D-A105-A00-DETL | A | 01.28.11

MOODY•NOLAN
responsive architecture
300 Spruce Street Phone: (614) 461-4664
Suite 300 Fax: (614) 280-8881
Columbus, Ohio 43215 www.moodynolan.com

Lbrands
STORE DESIGN & CONSTRUCTION
Three Limited Parkway · Columbus, Ohio 43230
Telephone: 614.415.7000 · Fax: 614.415.7349

PROHIBITION ON USE:
THESE DRAWINGS AND SPECIFICATIONS WERE PREPARED FOR USE ON A SPECIFIC SITE CONTEMPORANEOUSLY WITH THEIR ISSUE DATE. THEY ARE NOT INTENDED FOR USE ON A DIFFERENT PROJECT OR SITE AND MAY NOT BE SUITABLE FOR REUSE ON THIS PROJECT AT A LATER DATE. ANY REPRODUCTION THEREOF, OR ANOTHER PROJECT IS PROHIBITED AND CONTRARY TO LAW UNLESS EXPRESSLY AUTHORIZED BY LIMITED BRANDS COMPANY, INC. ("LBRANDS"), LIMITED BRAND CHANNEL INC., OR ITS AFFILIATES (COLLECTIVELY, "LBC").
THESE DRAWINGS AND SPECIFICATIONS ARE THE PROPERTY OF LBC AND SHALL NOT BE DEPOSITED IN ANY PUBLIC RECORD OR PUBLISHED WITHOUT THE WRITTEN CONSENT OF LBC. ANY UNAUTHORIZED USE, REPRODUCTION OR DISTRIBUTION OF THESE DRAWINGS AND SPECIFICATIONS SHALL BE MADE WITHOUT THE WRITTEN PERMISSION OF LBC. ALL RIGHTS RESERVED UNDER THE COPYRIGHT LAWS OF THE UNITED STATES. THESE DRAWINGS AND SPECIFICATIONS MUST BE RETURNED TO LBC UPON COMPLETION OF THEIR INTENDED USE, UNLESS OTHERWISE AGREED BY THE LBC.
THESE DRAWINGS AND SPECIFICATIONS ARE COPYRIGHTED AND SUBJECT TO COPYRIGHT PROTECTION AS AN "ARCHITECTURAL WORK" UNDER SEC. 102 OF THE COPYRIGHT ACT, 17 U.S.C. §§ AMENDED DECEMBER 1990. THE COPYRIGHT PROTECTION INCLUDES, WITHOUT LIMITATION, THE OVERALL FORM, ARRANGEMENT AND COMPOSITION OF SPACES AND ELEMENTS IN THE DRAWINGS AND SPECIFICATIONS. ALL RIGHTS RESERVED. THESE DRAWINGS AND SPECIFICATIONS MAY RESULT IN CESSATION OF CONSTRUCTION, BUILDING SEIZURE, AND/OR MONETARY DAMAGES.

PROJECT INFORMATION:
014200814
BATH & BODY WORKS
WHITE BARN CANDLE CO.
THE GARDENS MALL
3101 PGA BOULEVARD
PALM BEACH GARDENS, FL 33410

SCOPE: FULL RENO
DESIGN TYPE: EASTON-G
LSDAC PROJECT #: 00061214
PACKAGE: 1+
GENERATION: 1415a
A/E PROJECT #: 14286

REVISIONS:

	REQUIRED BY:	DATE
1	OWNER & LANDLORD COMMENTS	12/31/14

ELITE CONSTRUCTION GROUP
LAKE JACKSON, TX
PHONE: 979-285-9712
NOTE: THESE PRINTS HAVE BEEN REDUCED BY 50 PERCENT. SCALE WILL BE 50 PERCENT OF WHAT IS NOTED ON PLANS

DATE ISSUED: 10/24/2014
DESIGNED BY: BN
DRAWN BY: TSG
CHECKED BY: HS

WHITE BARN PASS-THRU PORTAL DETAILS

DRAWING NUMBER:
A10.8