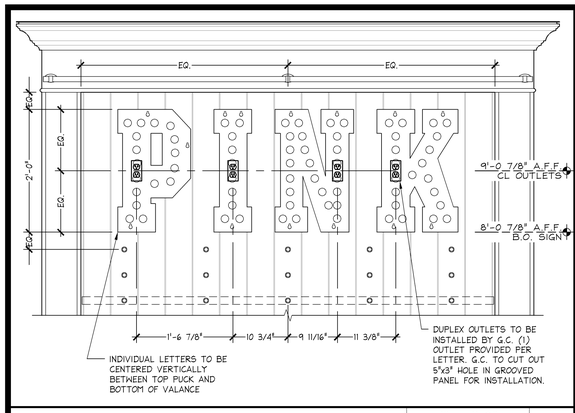

PINK BULB LETTER INSTALLATION

1" = 1'-0"

05D-A1005-S00-DETL

S

02.21.14

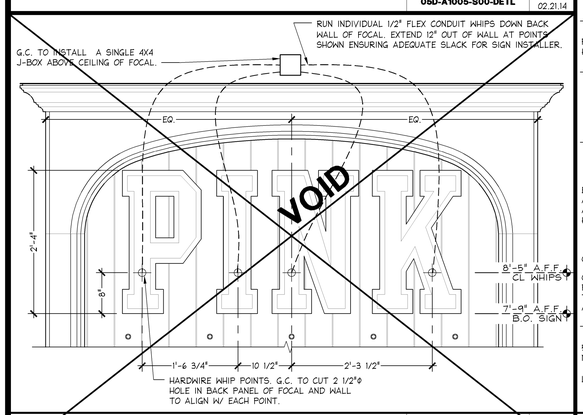

PINK SPARKLE LETTER INSTALLATION

1" = 1'-0"

05D-A1005-R00-DETL

R

02.21.14

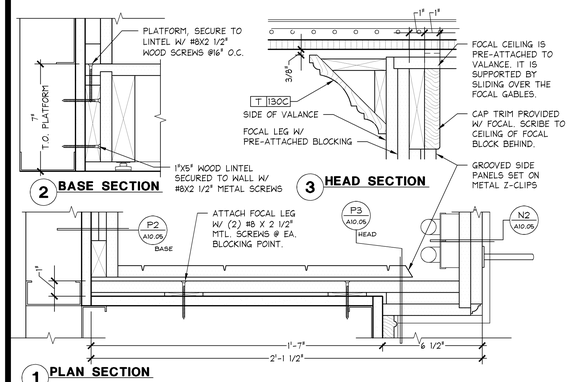

PINK FOCAL SIDE PANEL ATTACHMENT

3" = 1'-0"

05D-A1005-P00-DETL

P

02.21.14

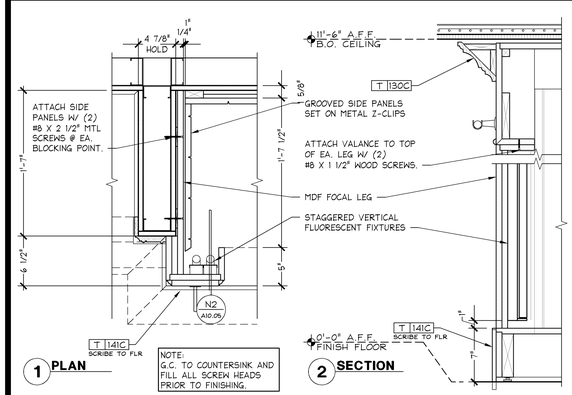

PINK FOCAL CABINET LEG SECTION

1 1/2" = 1'-0"

05D-A1005-N00-DETL

N

02.21.14

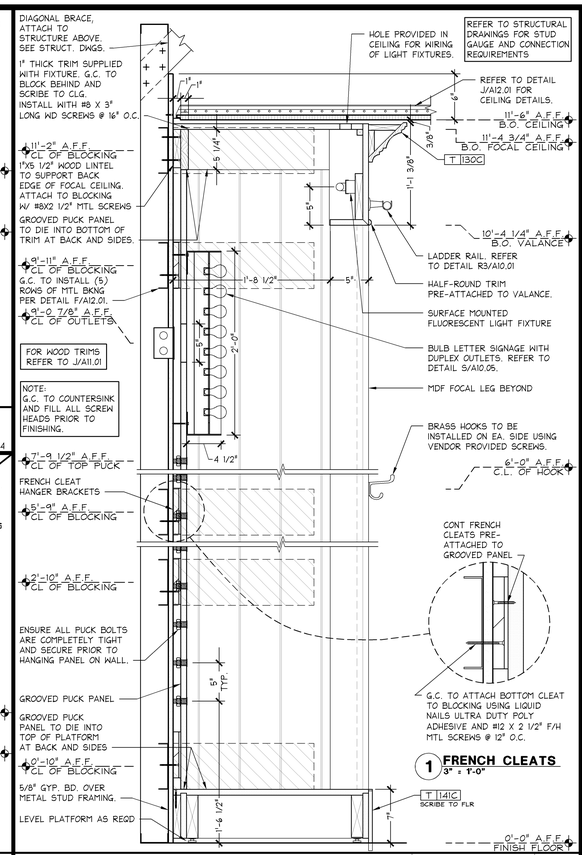

PINK FOC W/ PLATFORM & LOW PUCKS SECTION W/ BULB SIGN

1 1/2" = 1'-0"

05D-A1005-L00-DETL

L

02.21.14

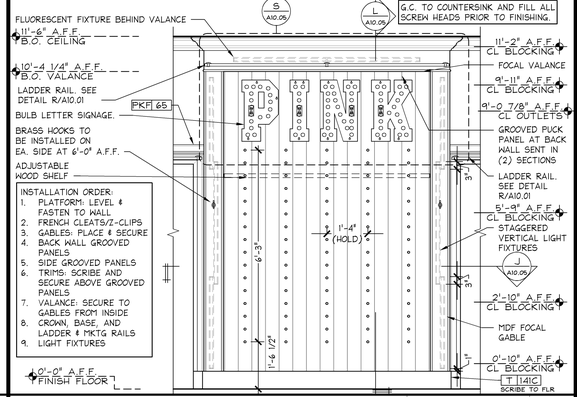

PINK FOC W/ PLATFORM & LOW PUCKS ELEVATION W/ BULB SIGN

1/2" = 1'-0"

05D-A1005-K00-DETL

K

02.21.14

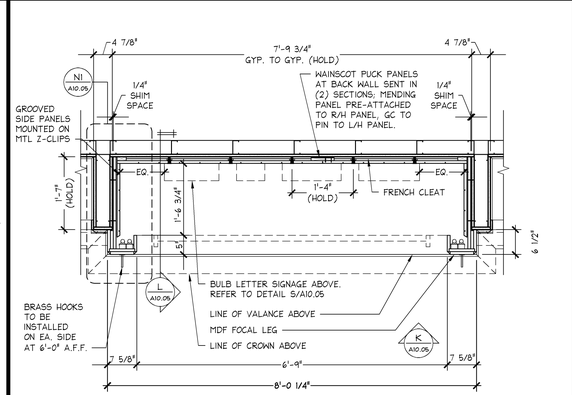

PINK FOC W/ PLATFORM & LOW PUCKS PLAN W/ BULB SIGN

3/4" = 1'-0"

05D-A1005-J00-DETL

J

02.21.14

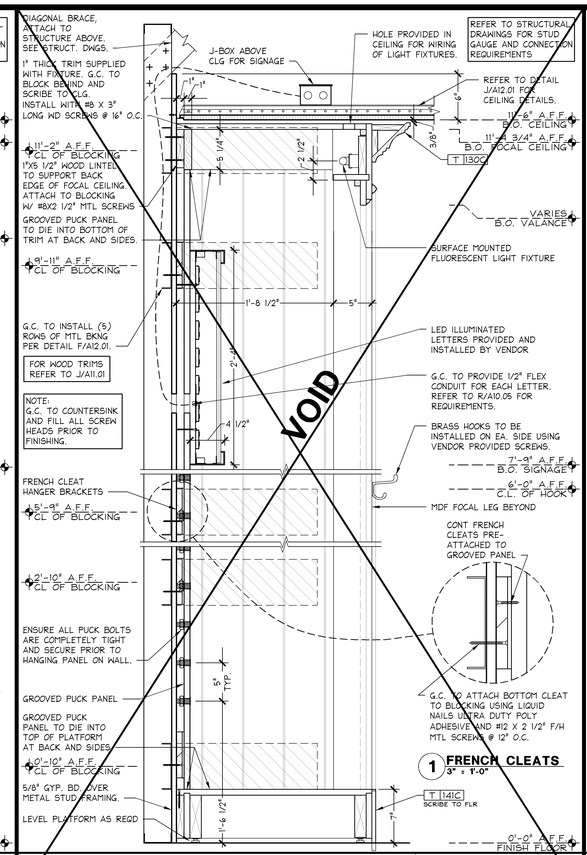

PINK FOCAL ARCHED SECTION W/ SPARKLE SIGN

1 1/2" = 1'-0"

05D-A1005-G00-DETL

G

02.21.14

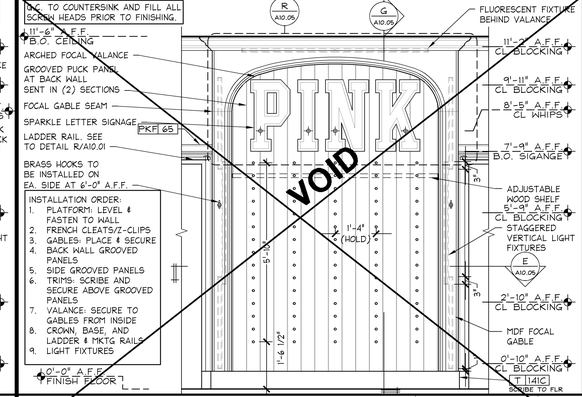

PINK FOCAL ARCHED ELEVATION W/ SPARKLE SIGN

1/2" = 1'-0"

05D-A1005-F00-DETL

F

02.21.14

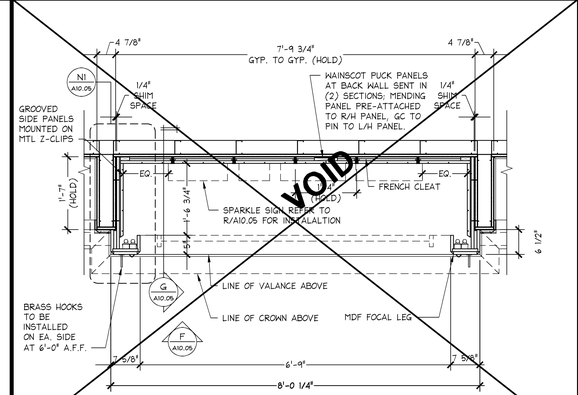

PINK FOCAL ARCHED PLAN W/ SPARKLE SIGN

3/4" = 1'-0"

05D-A1005-E00-DETL

E

02.21.14

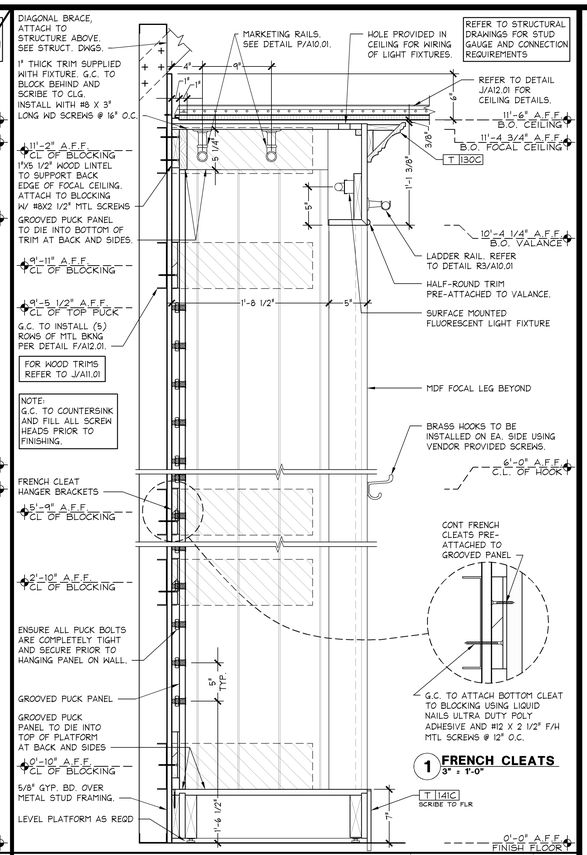

PINK FOC W/ PLATFORM & HIGH PUCKS SECTION (NO SIGNAGE)

1 1/2" = 1'-0"

05D-A1005-C00-DETL

C

02.21.14

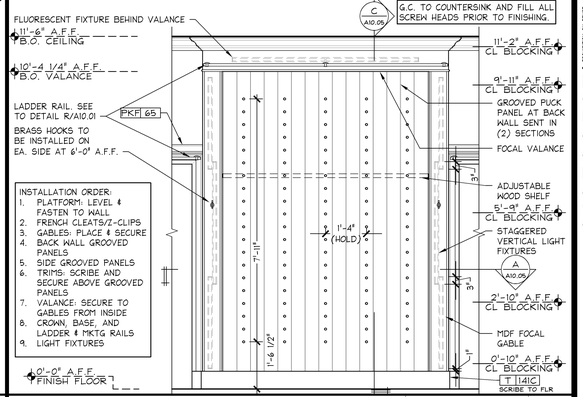

PINK FOC W/ PLATFORM & HIGH PUCKS ELEVATION W/ NO SIGNAGE

1/2" = 1'-0"

05D-A1005-B00-DETL

B

02.21.14

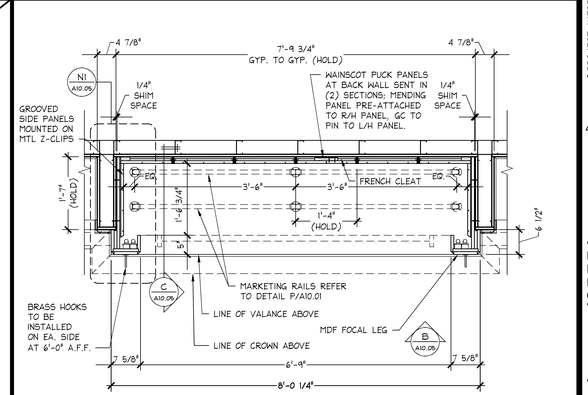

PINK FOC W/ PLATFORM & HIGH PUCKS PLAN W/ NO SIGNAGE

3/4" = 1'-0"

05D-A1005-A00-DETL

A

02.21.14

SHREMSHOCK
Shremshock Architects, Inc.
7400 W. Campus Rd. Suite 150 New Albany, OH 43054
t: 614.545.4550 | f: 614.545.4555 | shremshock.com
Timothy J. Shremshock, Architect | #13585

Lbrands

STORE DESIGN & CONSTRUCTION

Three Limited Parkway · Columbus, Ohio 43230

Telephone: 614.415.7000 · Fax: 614.415.7349

PROHIBITION ON MOLD
THESE DRAWINGS AND SPECIFICATIONS ARE PREPARED FOR USE ON A SPECIFIC SITE AND ARE NOT INTENDED FOR USE ON A DIFFERENT SITE. THE CONTRACTOR SHALL VISIT THE SITE AND VERIFY ALL CONDITIONS AND DIMENSIONS AND SHALL REPORT ANY DISCREPANCIES WITH THEIR EXISTENCE OR WITH THE INTENT OF THE DRAWINGS AND SPECIFICATIONS TO THE ARCHITECT BEFORE COMMENCING WORK. THE CONTRACTOR SHALL NOT TAKE ADVANTAGE OF ANY APPARENT ERROR OR OMISSION IN THE DRAWINGS AND SPECIFICATIONS AND SHALL IMMEDIATELY NOTIFY THE ARCHITECT WHEN SUCH ERROR OR OMISSION IS DISCOVERED. THE CONTRACTOR SHALL BE RESPONSIBLE FOR ANY AND ALL CORRECTIONS OF SUCH ERRORS AND OMISSIONS AND FOR ANY LOSS OR DAMAGE RESULTING FROM THEIR NONOBSERVANCE.
THESE DRAWINGS AND SPECIFICATIONS ARE COPYRIGHTED AND SUBJECT TO COPYRIGHT PROTECTION AS AN "ARCHITECTURAL WORK" UNDER SEC. 102 OF THE COPYRIGHT ACT, 17 U.S.C. AS AMENDED DECEMBER 1990. THE OWNER AND ARCHITECT AGREE THAT THE ARCHITECT IS AND SHALL REMAIN THE OWNER OF HIS/HER ARCHITECTURAL WORK. ALL TITLE, COPYRIGHT AND OTHER PROPERTY RIGHTS IN THE DRAWINGS AND SPECIFICATIONS, INCLUDING THE ARCHITECT'S RIGHT TO FILE FOR STATUTORY COPYRIGHT PROTECTION THEREOF, SHALL BE RETAINED BY THE ARCHITECT. THE OWNER IS PERMITTED TO USE THE DRAWINGS AND SPECIFICATIONS ONLY FOR THE PROJECT AS DESCRIBED IN THE AGREEMENT BETWEEN THE OWNER AND ARCHITECT. THE OWNER AGREES NOT TO COPY OR ALLOW OTHERS TO COPY THE DRAWINGS AND SPECIFICATIONS FOR USE ON ANOTHER PROJECT OR PROJECTS AND NOT TO TRANSFER THE DRAWINGS AND SPECIFICATIONS TO OTHERS FOR SUCH USE WITHOUT THE WRITTEN PERMISSION OF THE ARCHITECT. ANY UNAUTHORIZED USE OF THE DRAWINGS AND SPECIFICATIONS MUST BE RETURNED TO LSD&C UPON COMPLETION OF THEIR INTENDED USE, UNLESS OTHERWISE AGREED TO BY LSD&C.
THESE DRAWINGS AND SPECIFICATIONS ARE COPYRIGHTED AND SUBJECT TO COPYRIGHT PROTECTION AS AN "ARCHITECTURAL WORK" UNDER SEC. 102 OF THE COPYRIGHT ACT, 17 U.S.C. AS AMENDED DECEMBER 1990. THE OWNER AND ARCHITECT AGREE THAT THE ARCHITECT IS AND SHALL REMAIN THE OWNER OF HIS/HER ARCHITECTURAL WORK. ALL TITLE, COPYRIGHT AND OTHER PROPERTY RIGHTS IN THE DRAWINGS AND SPECIFICATIONS, INCLUDING THE ARCHITECT'S RIGHT TO FILE FOR STATUTORY COPYRIGHT PROTECTION THEREOF, SHALL BE RETAINED BY THE ARCHITECT. THE OWNER IS PERMITTED TO USE THE DRAWINGS AND SPECIFICATIONS ONLY FOR THE PROJECT AS DESCRIBED IN THE AGREEMENT BETWEEN THE OWNER AND ARCHITECT. THE OWNER AGREES NOT TO COPY OR ALLOW OTHERS TO COPY THE DRAWINGS AND SPECIFICATIONS FOR USE ON ANOTHER PROJECT OR PROJECTS AND NOT TO TRANSFER THE DRAWINGS AND SPECIFICATIONS TO OTHERS FOR SUCH USE WITHOUT THE WRITTEN PERMISSION OF THE ARCHITECT. ANY UNAUTHORIZED USE OF THE DRAWINGS AND SPECIFICATIONS MAY RESULT IN CESSATION OF CONSTRUCTION, BUILDING SEIZURE, AND/OR MONETARY DAMAGES AWARDED BY THE COURT.

PROJECT INFORMATION:

010500587

VICTORIA'S SECRET

NORTH POINT MALL

SPACE #1050

1000 NORTH POINT CIRCLE

ALPHARETTA, GA 30022

SCOPE: FULL REMODEL | PACKAGE: PKG II

DESIGN TYPE: NMA | GENERATION: SPRING 2015 (142Fo)

LSD&C PROJECT #: 00059876 | A/E PROJECT #: 1403332

REVISIONS:

	REQUIRED BY:	DATE
1	BID ADDENDUM – LANDLORD COMMENTS & MASTER UPDATES (1515s.01 & 015sh)	01/02/2015

ELITE CONSTRUCTION GROUP
LAKE JACKSON, TX
PHONE: 979-285-0712
NOTE: THESE PRINTS HAVE BEEN REDUCED BY 50 PERCENT. SCALE WILL BE 50 PERCENT OF WHAT IS NOTED ON PLANS

DATE ISSUED: 09/19/14
DESIGNED BY: CN
DRAWN BY: MJN
CHECKED BY: JM

PINK CONSTRUCTION DETAILS

DRAWING NUMBER:

A10.05