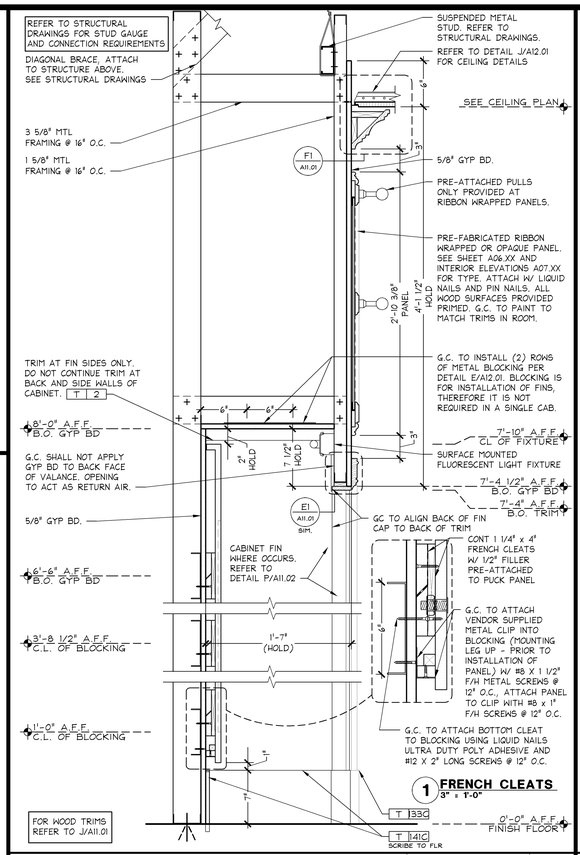

BRA SALON CABINET SECTION

1 1/2" = 1'-0" | 05D-A1102-L00-DETL | L | 04.04.14

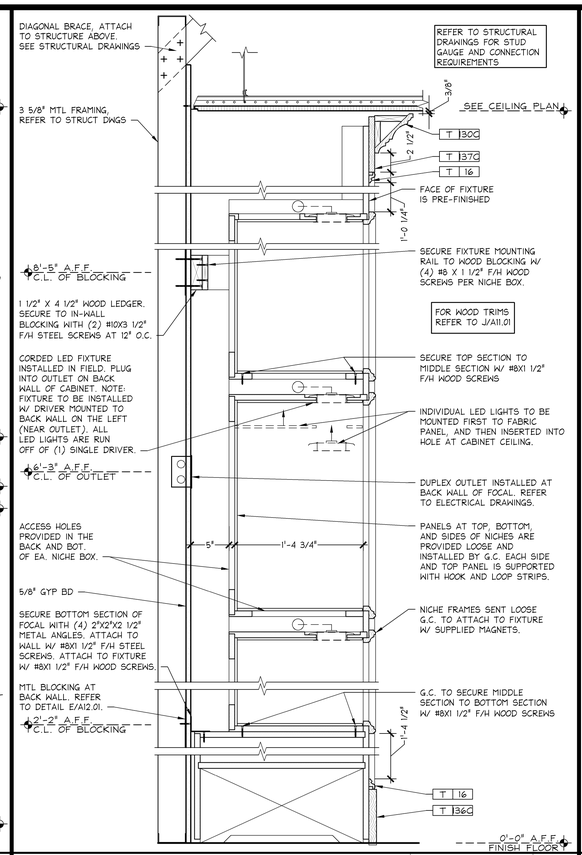

9-NICHE FOCAL SECTION

1 1/2" = 1'-0" | 05D-A1102-G00-DETL | G | 02.21.14

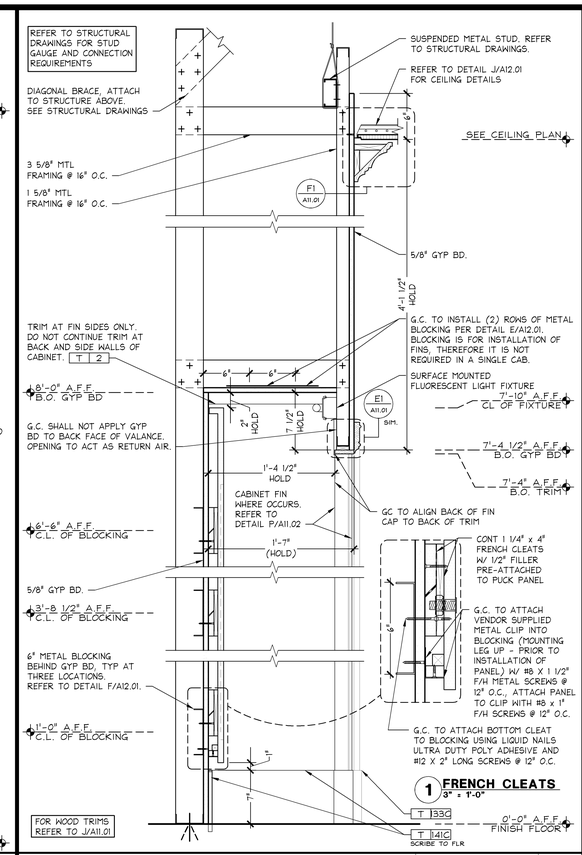

VSL CABINET SECTION

1 1/2" = 1'-0" | 05D-A1102-C00-DETL | C | 04.04.14

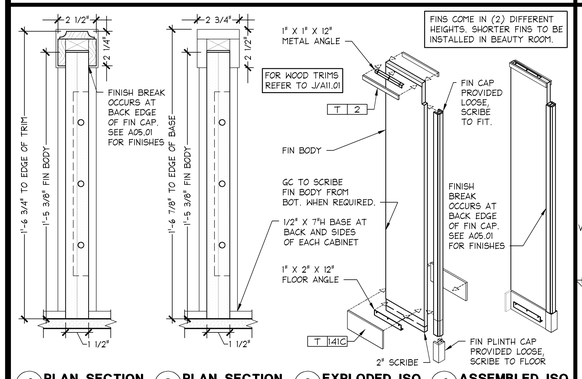

FIN INSTALLATION

3" = 1'-0" | 05D-A1101-P00-DETL | P | 02.22.14

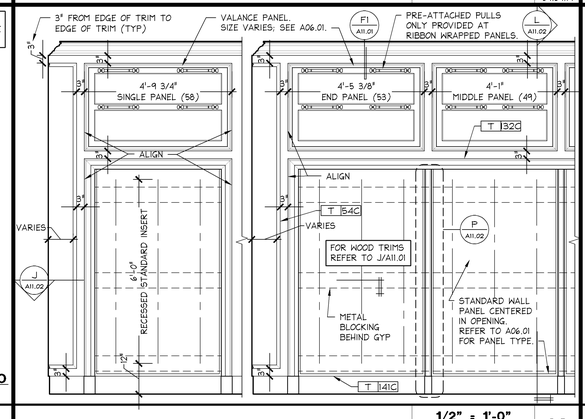

BRA SALON CABINET ELEVATION

1/2" = 1'-0" | 05D-A1102-K00-DETL | K | 04.04.14

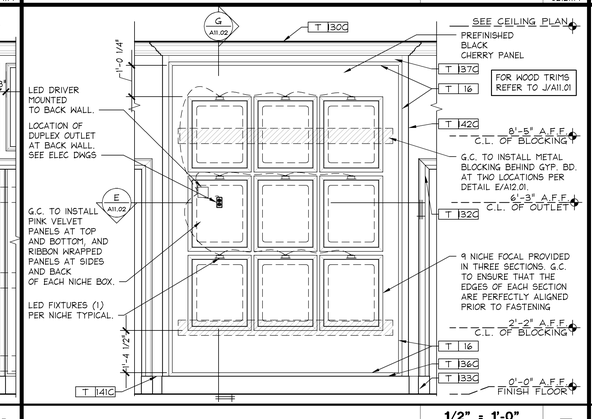

9 NICHE FOCAL ELEVATION

1/2" = 1'-0" | 05D-A1102-F01-DETL | F | 04.04.14

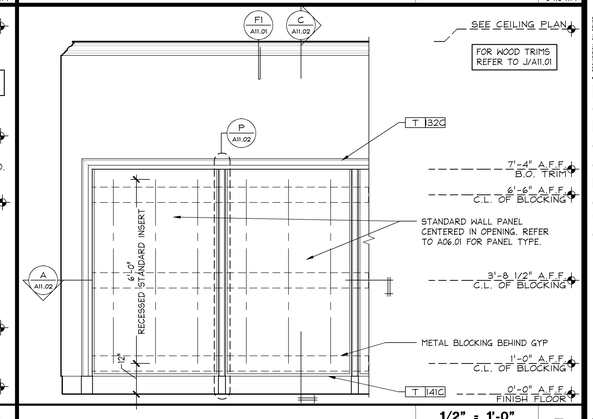

VSL CABINET ELEVATION

1/2" = 1'-0" | 05D-A1102-B00-DETL | B | 04.04.14

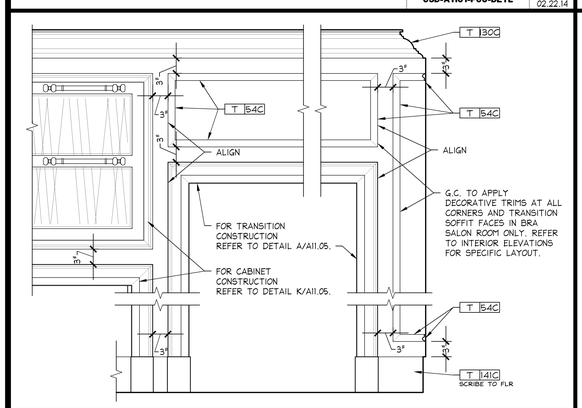

BRA SALON APPLIED TRIMS

1" = 1'-0" | 05D-A1102-N00-DETL | N | 04.04.14

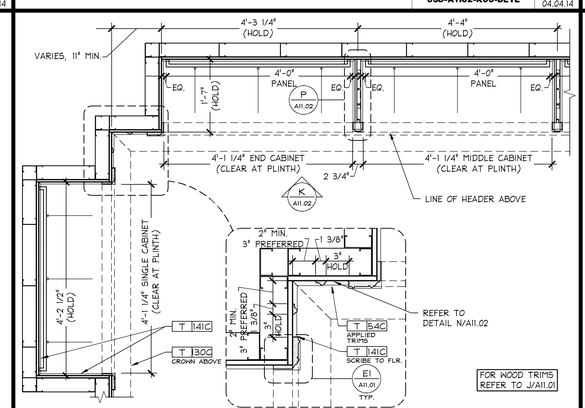

BRA SALON CABINET PLAN SECTION

3/4" = 1'-0" | 05D-A1102-J00-DETL | J | 02.21.14

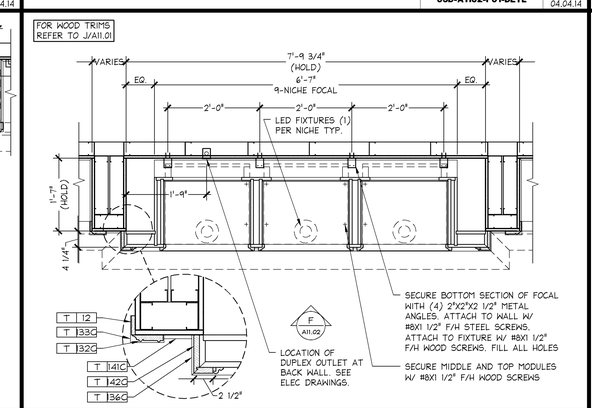

9-NICHE FOCAL PLAN SECTION

3/4" = 1'-0" | 05D-A1102-E01-DETL | E | 04.04.14

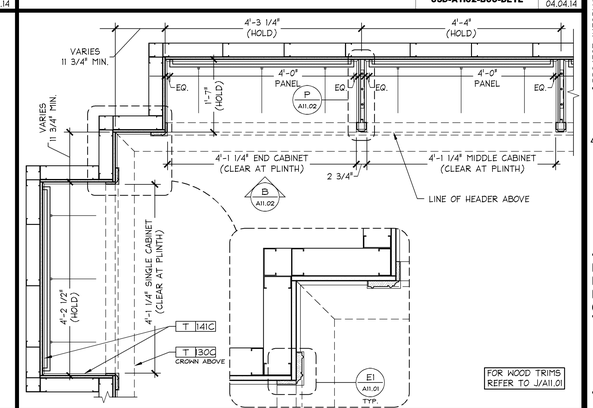

VSL CABINET PLAN SECTION

3/4" = 1'-0" | 05D-A1102-A00-DETL | A | 02.21.14

SHREMSHOCK
Shremshock Architects, Inc.
7400 W. Campus Rd. Suite 150 New Albany, OH 43054
t: 614.545.4550 | f: 614.545.4555 | shremshock.com
Timothy J. Shremshock, Architect | #13585

Lbrands
STORE DESIGN & CONSTRUCTION
Three Limited Parkway · Columbus, Ohio 43230
Telephone: 614.415.7000 · Fax: 614.415.7349

THESE DRAWINGS AND SPECIFICATIONS ARE PREPARED FOR USE ON A SPECIFIC SITE AND ARE NOT INTENDED FOR USE ON ANY OTHER SITE OR FOR ANY OTHER PROJECT. THEY ARE NOT INTENDED FOR USE ON A DIFFERENT DATE. THEY ARE NOT INTENDED FOR USE BY ANY PERSON OR ENTITY OTHER THAN THE PERSON OR ENTITY FOR WHOM THEY WERE PREPARED FOR THIS PROJECT. IF PROHIBITED AND CONTRARY TO LAW UNLESS EXPRESSLY AUTHORIZED BY LSI&C, ANY REUSE OF THESE DRAWINGS AND SPECIFICATIONS SHALL BE MADE WITHOUT THE WRITTEN PERMISSION OF LSI&C CORPORATION, INC. REFERRING TO SECTION 43 OF THE AIA DOCUMENT B141, "STANDARD FORM OF AGREEMENT BETWEEN OWNER AND ARCHITECT."

THESE DRAWINGS AND SPECIFICATIONS ARE THE PROPERTY OF LSI&C AND SHALL NOT BE DUPLICATED IN WHOLE OR IN PART BY ANY MEANS WHATSOEVER, NOR USED ON ANY OTHER PROJECT WITHOUT THE EXPRESS WRITTEN PERMISSION OF LSI&C CORPORATION, INC. REFERRING TO SECTION 43 OF THE AIA DOCUMENT B141, "STANDARD FORM OF AGREEMENT BETWEEN OWNER AND ARCHITECT." THESE DRAWINGS AND SPECIFICATIONS ARE COPYRIGHTED AND SUBJECT TO COPYRIGHT PROTECTION AS AN "ARCHITECTURAL WORK" UNDER SEC. 102 OF THE COPYRIGHT ACT, 17 U.S.C. AS AMENDED DECEMBER 1990. THE OWNER AND USER OF A BUILDING CONSTRUCTED FROM THESE DRAWINGS AND SPECIFICATIONS MAY NOT MAKE OR PERMIT ANY ALTERATIONS TO BE MADE TO THE BUILDING WITHOUT THE CONSENT OF LSI&C CORPORATION, INC. AND UNLESS ADDITIONS OR ALTERATIONS ARE ACCURATELY DEPICTED IN REVISED DRAWINGS AND SPECIFICATIONS. ANY REUSE OF THESE DRAWINGS AND SPECIFICATIONS MUST BE RETURNED TO LSI&C UPON COMPLETION OF THEIR INTENDED USE, UNLESS OTHERWISE AGREED TO BY LSI&C.

010500587

PROJECT INFORMATION:

VICTORIA'S SECRET
NORTH POINT MALL
SPACE #1050
1000 NORTH POINT CIRCLE
ALPHARETTA, GA 30022

PACKAGE: FULL REMODEL | PKG II
GENERATION: NMA | SPRING 2015 (142Fo)
A/E PROJECT #: 00059876 | 1403321
SCOPE: DESIGN TYPE: LSD&C PROJECT #:

REVISIONS:

	REQUIRED BY:	DATE:
1	BID ADDENDUM - LANDLORD COMMENTS & MASTER UPDATES (1515a.01 & 015a)	01/02/2015

ELITE CONSTRUCTION GROUP
LAKE JACKSON, TX
PHONE: 979-285-0712
NOTE: THESE PRINTS HAVE BEEN REDUCED BY 50 PERCENT. SCALE WILL BE 50 PERCENT OF WHAT IS NOTED ON PLANS

DATE ISSUED: 09/19/14
DESIGNED BY: CN
DRAWN BY: MJN
CHECKED BY: JM

VSS CONSTRUCTION DETAILS

DRAWING NUMBER:
A11.02