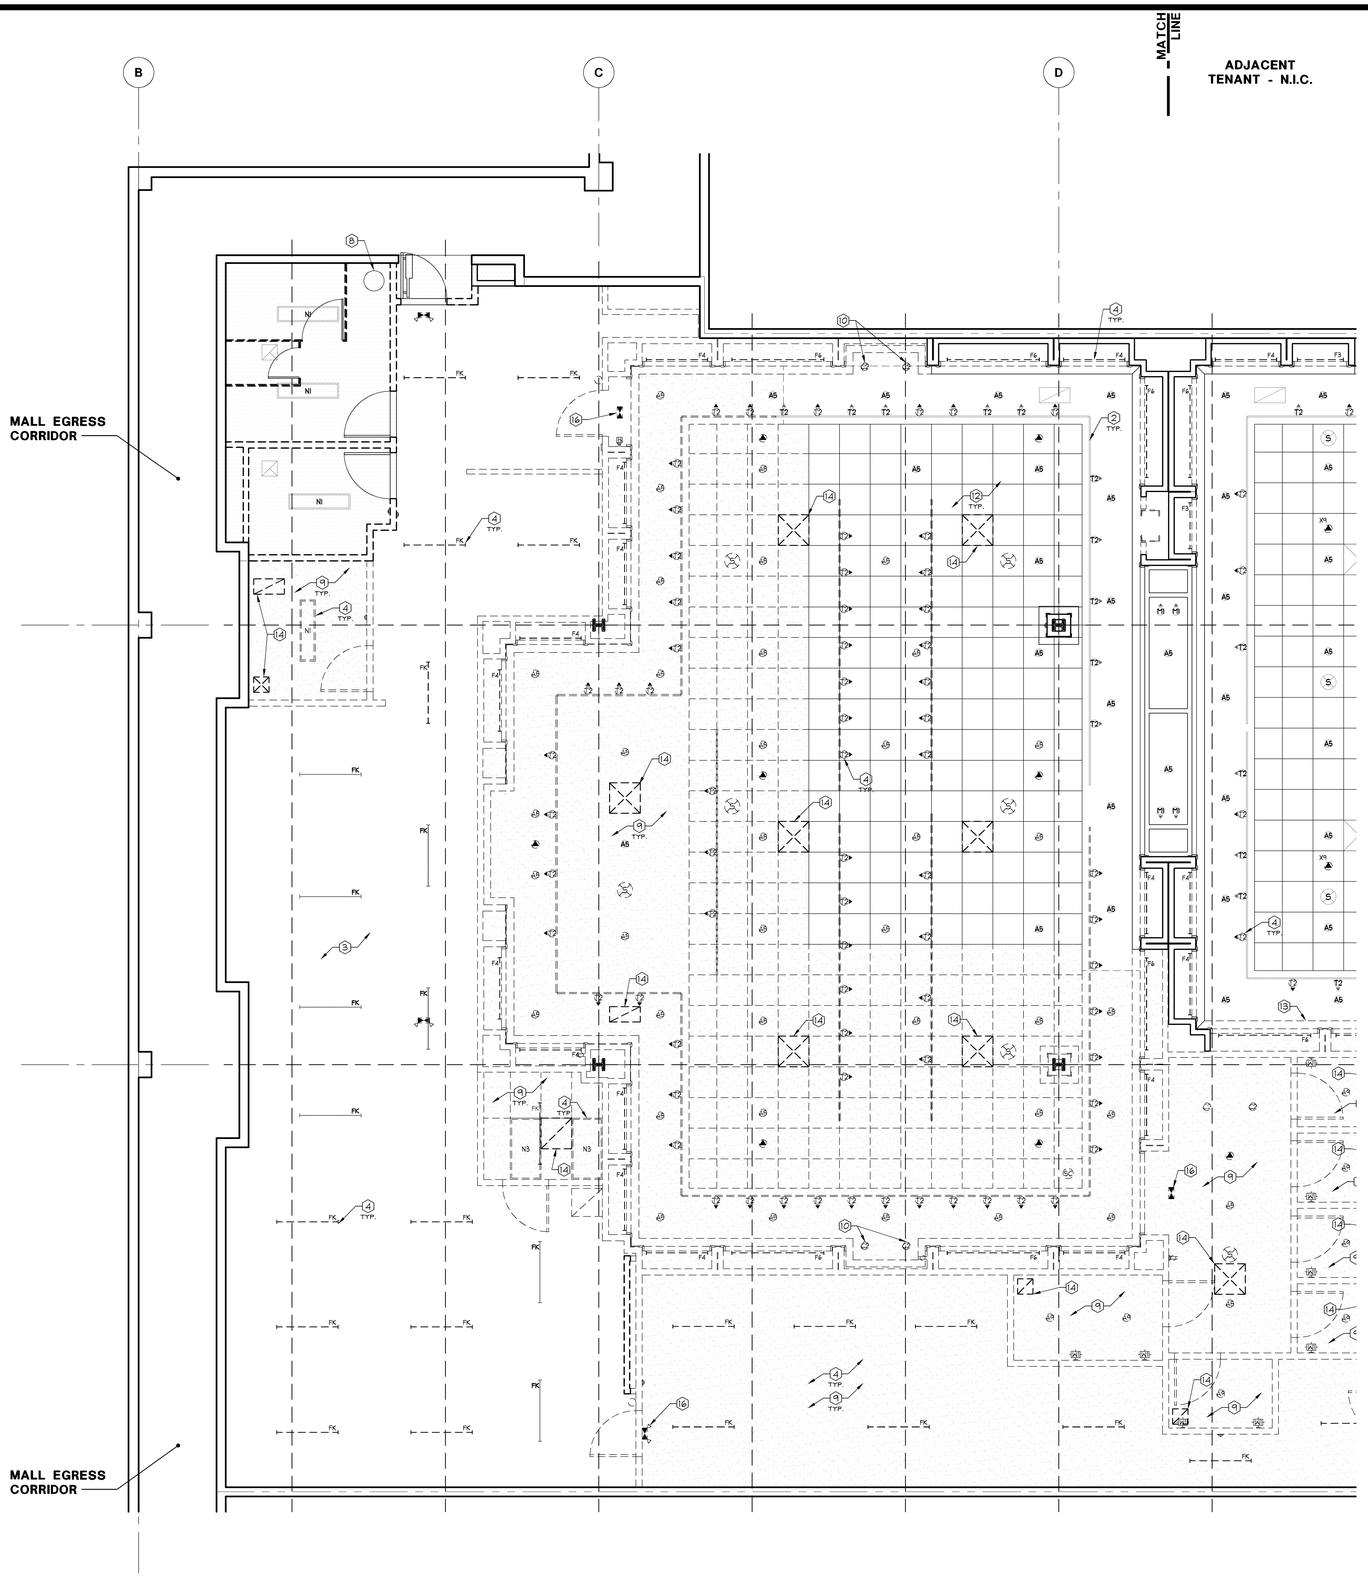

1. (E) CURTAIN TRACK AND HARDWARE TO BE REMOVED AND DISCARDED.
2. (E) CEILING, LIGHTS, SPEAKERS, DIFFUSERS, RETURNS, SPRINKLER HEADS, AND TRAFFIC COUNTERS TO REMAIN. PATCH, REPAIR, OR REPLACE AS NECESASARY TO RECIEVE NEW FINISHES AND PUT INTO "LIKE NEW" CONDITION. U.O.N.
3. (E) MECHANICAL SYSTEM TO REMAIN U.O.N. REFER TO MECHANICAL PLAN FOR FURTHER INFORMATION.
4. (E) LIGHTING, SPEAKER, SECURITY DOMES, AND/OR DIFFUSERS THROUGHOUT ROOM SHOWN DASHED TO BE REMOVED AND SET ASIDE FOR POSSIBLE RE-USE. COORDINATE RELOCATION WITH A04.X. PATCH AND REPAIR SURROUNDINGS AS NECESSARY. USE BEST QUALITY FIXTURES IN RELOCATION.
5. REMOVE TRACK HEADS ALIGNED WITH CABINETS AND SET ASIDE FOR RE-USE. THIS ROOM ONLY.
6. PORTION OF (E) LAY-IN CEILING TO BE REMOVED SHOWN DASHED. REFER TO A04.1 FOR MORE INFORMATION
7. (E) MARKETING RAIL TO BE REMOVED. REFER TO A03.1 FOR INSTRUCTIONS
8. (E) WATER HEATER ABOVE CEILING CONFIRM LOCATION AND CONDITION PRIOR TO CONSTRUCTION.
9. PORTION OF (E) CEILING SHOWN HATCHED TO BE REMOVED. REFER TO A03.X FOR FURTHER INFORMATION.
10. (E) LIGHT TO BE REMOVED AND DISCARDED. PATCH AND REPAIR SURROUNDINGS AS REQUIRED TO RECEIVE NEW FINISHES. REFER TO A04.X
11. (E) DISPLAY WINDOW LIGHTING TO BE REMOVED AND SET ASIDE FOR RE-USE. REFER TO A04.X FOR FURTHER INFORMATION.
12. (E) CEILING GRID TO REMAIN. U.O.N. REFER TO A03.X FOR FURTHER INFORMATION.
13. REMOVE PORTION OF (E) CROWN SHOWN DASHED. REFER TO A03.X FOR FURTHER INFORMATION.
14. REMOVE (E) DIFFUSER OR RETURN AIR GRILLE AND SET ASIDE FOR RE-USE. REFER TO A04.X FOR FURTHER INFORMATION.
15. REMOVE (E) MARKETING GRID.
16. (E) EXIT SIGN AND/OR TRAFFIC COUNTER TO BE REMOVED AND DISCARDED. REFER TO A04.X FOR FURTHER INFORMATION.
17. (E) VALANCE TO BE REMOVED SHOWN DASHED TYP. FOR THIS ROOM. REFER TO A03.X FOR FURTHER INFORMATION
18. (E) TRANSITION LIGHTS TO BE REMOVED AND SET ASIDE FOR POSSIBLE RE-USE. COORDINATE RELOCATION WITH A04.X. USE BEST QUALITY FIXTURES IN RELOCATION.
19. (E) MARKETING GRID TO REMAIN.

NOTE:
G.C. TO REMOVE ALL COLOR SLEEVES FROM EXISTING FLUORESCENT TUBES (TYPICAL)

NOTE:
ALL LIGHTS, TRACK, SPEAKERS, SECURITY DOMES, DIFFUSERS, & RETURNS ARE EXISTING TO REMAIN, U.O.N.

NOTE:
HATCHED AREA INDICATES AREA OF CEILING TO BE INFILLED, REMOVED, OR REWORKED. COORDINATE WITH A03.X

NOTE:
HATCHED AREA INDICATES AREA NOT INCLUDED IN SCOPE. G.C. TO VERIFY ALL FIXTURES ARE IN GOOD WORKING CONDITION AND TOUCH UP FINISHES AS NECESSARY.

LOWEST POINT OF DECK:
17'-0" A.F.F.
LOWEST POINT OF STRUCTURE:
15'-6" A.F.F.

DEMOLITION PLAN KEYNOTES

C

NOT USED

B

NOT USED

A

DEMOLITION CEILING PLAN

1/4" = 1'-0"

E

Stantec
Stantec Architecture Inc.
1383 N. McDowell Blvd., Suite 250
Petaluma, CA U.S.A. 94954
Tel. 707.765.1660 Fax. 707.765.9908
www.stantec.com

Limitedbrands
LIMITED STORE PLANNING, INC.
d/b/a STORE DESIGN & CONSTRUCTION
Three Limited Parkway - Columbus, Ohio 43230
Telephone: 614.415.7000 - Fax: 614.415.7349

PROHIBITION OF ALTERATIONS OR REPRODUCTIONS: THESE DRAWINGS AND SPECIFICATIONS WERE PREPARED FOR USE ON A SPECIFIC SITE CONTEMPORANEOUSLY WITH THEIR ISSUE DATE. THEY ARE NOT INTENDED FOR USE ON A DIFFERENT PROJECT SITE OR AT A LATER DATE. ANY UNAUTHORIZED USE, REUSE, ALTERATION OR REPRODUCTION THEREOF, ON ANOTHER PROJECT IS PROHIBITED AND CONTRARY TO LAW UNLESS EXPRESSLY AUTHORIZED BY THE ARCHITECT OF RECORD AND ITS CONSULTANTS WHO PREPARED THEM FOR SUCH CONSTRUCTION ("USE").

THESE DRAWINGS AND SPECIFICATIONS ARE THE PROPERTY OF LSDC AND SHALL NOT BE DISPLAYED IN WHOLE OR IN PART, OR REPRODUCED IN WHOLE OR IN PART, OR REPRODUCED AS AN UNPUBLISHED WORK BY REPRODUCTION OF THESE DRAWINGS AND SPECIFICATIONS SHALL BE MADE WITHOUT THE WRITTEN PERMISSION OF LSDC. ALL DRAWINGS AND SPECIFICATIONS, AND COPIES THEREOF, FURNISHED BY LSDC AND SPECIFICATIONS MUST BE RETURNED TO LSDC UPON COMPLETION OF THEIR INTENDED USE, UNLESS OTHERWISE AGREED TO BY THE LSDC.

THESE DRAWINGS AND SPECIFICATIONS ARE COPYRIGHTED AND SUBJECT TO COPYRIGHT PROTECTION AS AN "ARCHITECTURAL WORK" UNDER SECTION 102 OF THE COPYRIGHT ACT, 17 U.S.C. SEC. 102, AS AMENDED DECEMBER 1990. THE ARCHITECTURAL WORK COPYRIGHT PROTECTION INCLUDES THE OVERALL FORM, ARRANGEMENT AND COMPOSITION OF SPACES AND ELEMENTS IN THE DESIGN, INCLUDING BUT NOT LIMITED TO, INDIVIDUAL WALLS, FLOORS, CEILINGS, WINDOWS, DOORS, STAIRS, AND FURNITURE PERMANENTLY ATTACHED TO THE REAL PROPERTY. THIS PROTECTION INCLUDES WITHOUT LIMITATION, THE OVERALL FORM, ARRANGEMENT AND COMPOSITION OF SPACES, AND OF ORNAMENTS, FIXTURES, AND STRUCTURAL COMPONENTS INCORPORATED INTO THE DESIGN. UNAUTHORIZED USE OF THESE DRAWINGS AND SPECIFICATIONS MAY RESULT IN CESSATION OF CONSTRUCTION, BUILDING SEIZURE, AND/OR MONETARY DAMAGES.

010500485

PROJECT INFORMATION:

VICTORIA'S SECRET
CAROLINA PLACE
11025 CAROLINA PLACE PKWY
SPACE B-14
PINEVILLE, NC 28134

REFRESH
NMA/ANGELS
00059286

PACKAGE: PKG II
GENERATION: R13iSa/142Fa
A/E PROJECT #: 2007684009

SCOPE:
DESIGN TYPE:
LSD&C PROJECT #:

REVISIONS:

REQUIRED BY:	DATE

ELITE CONSTRUCTION GROUP
~~LAKE JACKSON, TX~~
PHONE: 979-285-0712
~~NOTE: THESE PRINTS HAVE BEEN~~ REDUCED BY 50 PERCENT. SCALE ~~WILL BE 50 PERCENT OF WHAT IS~~ NOTED ON PLANS

DATE ISSUED: 9/26/14
DESIGNED BY: KW
DRAWN BY: CW
CHECKED BY: DB

DEMOLITION CEILING PLAN

DRAWING NUMBER:
A01.2A