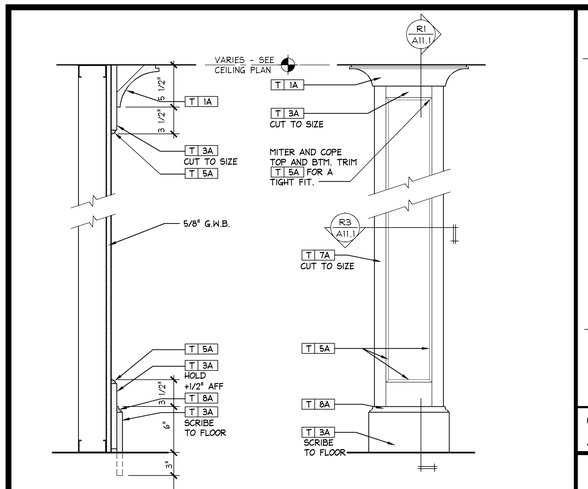

1 COLUMN SECTION 1 1/2"=1'-0"

2 COLUMN ELEVATION 1/2"=1'-0"

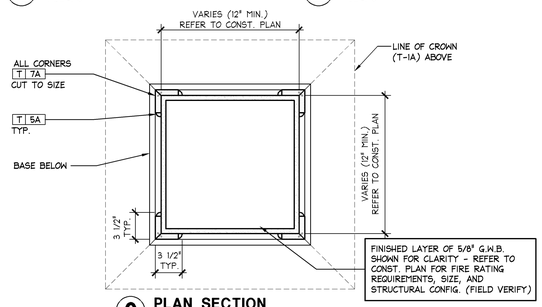

3 PLAN SECTION 1 1/2"=1'-0"

COLUMN DETAIL

SCALE AS NOTED

-

R

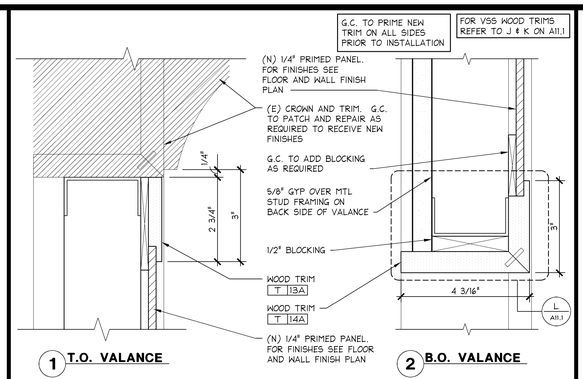

1 T.O. VALANCE **2 B.O. VALANCE**

CABINET VALANCE AT ALTERNATE HEAD CONDITION

6" = 1'-0"

05D-A111-M00-DETL

M

12.20.11

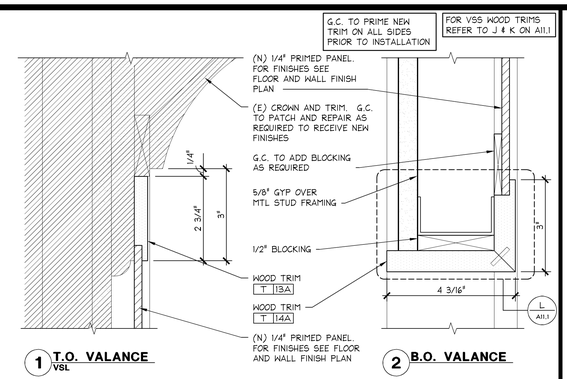

1 T.O. VALANCE VSL **2 B.O. VALANCE**

CABINET VALANCE AT TYPICAL HEAD CONDITION

6" = 1'-0"

H

12.20.11

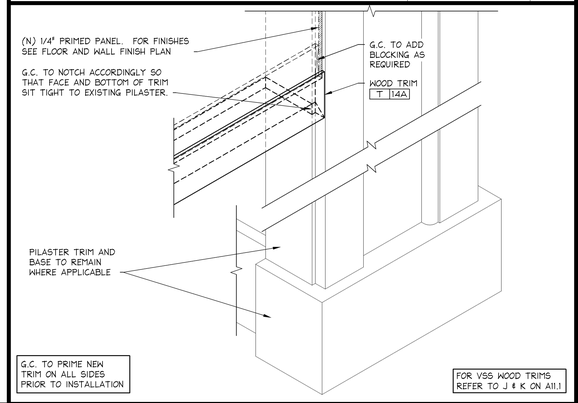

VALANCE CONNECTION TO PILASTER

3" = 1'-0"

05D-A111-L00-DETL

L

12.20.11

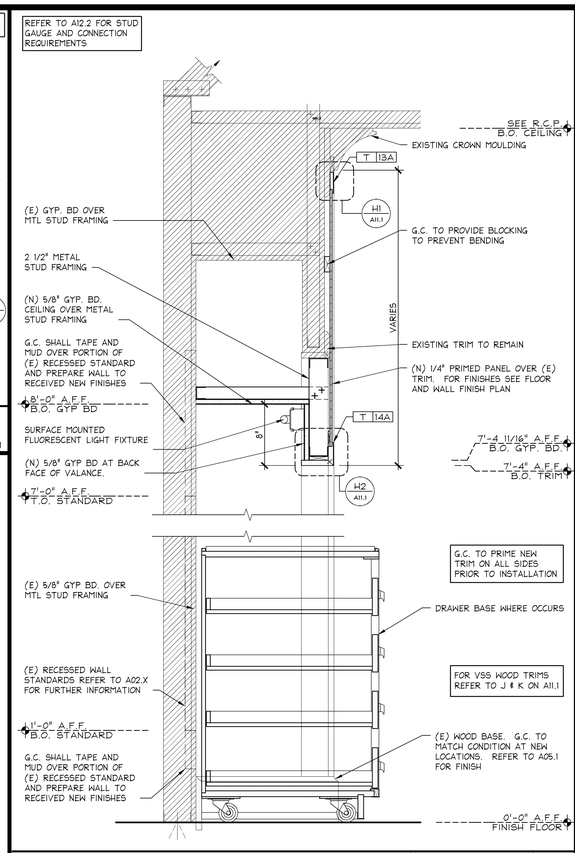

LINGERIE CABINET SECTION

1 1/2" = 1'-0"

C

12.20.11

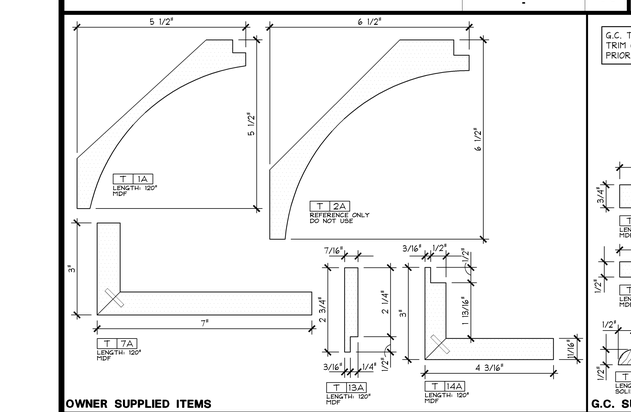

OWNER SUPPLIED ITEMS

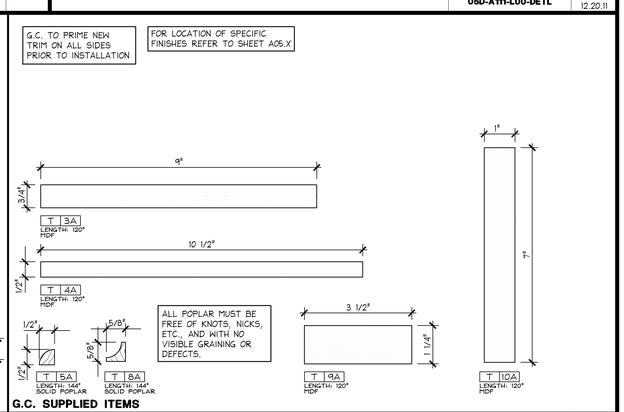

G.C. SUPPLIED ITEMS

ANGELS TRIM PROFILES

6" = 1'-0"

05D-A111-K00-DETL

K

12.20.11

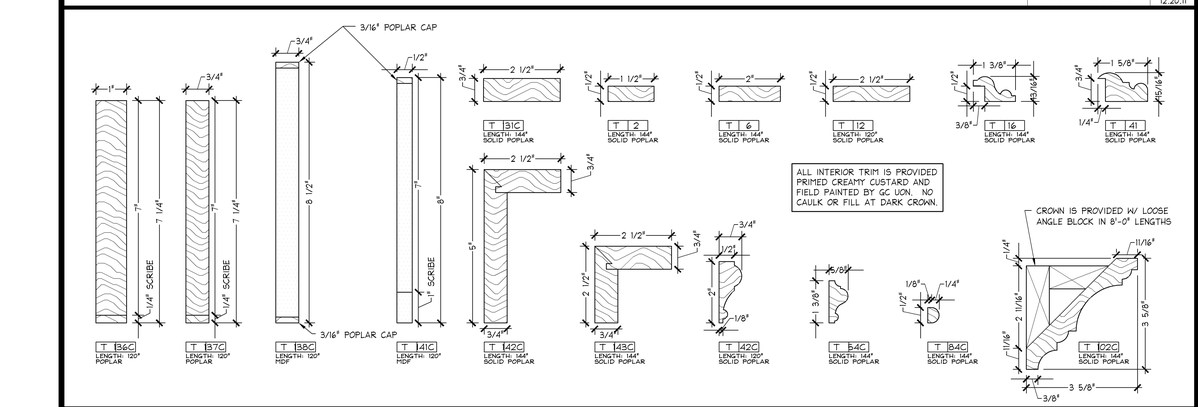

VSS TRIM PROFILES

6" = 1'-0"

J

02.22.14

GARCY STUD SPACING AND INSTALLATION

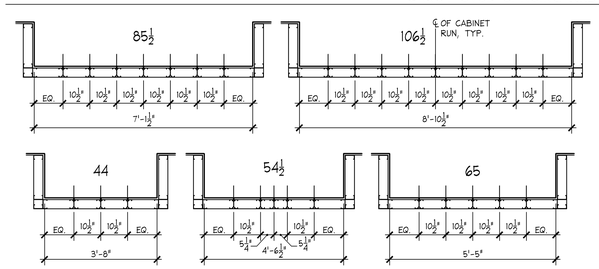

INSTALLATION SEQUENCE

1. REMOVE RUBBER FILLER FROM STANDARD BEFORE GARCY IS PUT IN PLACE.
2. MASK TAPE STANDARD PORTION OF GARCY IF NOT MIRROR WALL - FOR ALL WALLS RECEIVING PAINT OR WALL COVERING.
3. CUT STANDARD PORTION OF GARCY TO EXPOSED LENGTH.
4. SET GARCYS IN WALL.
5. USE LASER TO SET CONSISTENT HEIGHT OF STANDARD PORTION OF GARCYS - SCREW CLIP IN TOPS AND BOTTOMS.
6. INSTALL DRYWALL ON GARCYS - AVOID DRYWALL FACTORY EDGE AGAINST STANDARD (REQUIRED EXCESSIVE MUD BUILD UP.)
7. FLAT TAPE DRYWALL AGAINST STANDARD.
8. SAND MUD DOWN TO STANDARD TO AVOID EXCESS BUILD-UP.
9. APPLY ALL FINISH MATERIALS TO WALL PRIOR TO CUTTING OUT STANDARD SLOTS.
10. USE RAZOR BLADES TO CUT OUT STANDARD SLOTS - TOPS AND BOTTOMS OF ALL SLOTS MUST ALIGN. CUTS TO BE MADE INSIDE OF STANDARD SLOTS.
11. WHEN COMPLETED - INSTALL BRACKETS ON EACH STANDARD AND INSTALL ROD TO VERIFY ALIGNMENT.

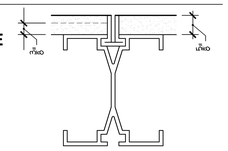

USE 5/8" G.W.B AT TYP. PAINTED OR WALLCOVER WALLS

USE 3/8" G.W.B. AT ALL WALLS WITH APPLIED MIRROR, SEE DETAILS FOR SPECIFIC LOCATIONS.

GARCY STUD #801 TYPE 'A' FOR USE WITH SUPER-LINE BRACKETS (WALL STANDARDS WITH 5/8" SLOTTING AT 1" O.C.), STUDS 3 5/8" WITH .125" WALL THICKNESS. FURNISHED BY OWNER, INSTALLED BY G.C. SEE ELEVATION DETAILS FOR LENGTH OF STUDS AND STANDARDS

NOTE - ANCHOR CLIPS ARE PROVIDED AT TOP AND BOTTOM OF STANDARDS

VSL CABINET PLAN SECTION

1/2" = 1'-0"

A

02.21.14

Stantec
Stantec Architecture Inc.
1383 N. McDowell Blvd., Suite 250
Petaluma, CA U.S.A. 94954
Tel. 707.765.1660 Fax. 707.765.9908
www.stantec.com
JEFFREY M. SEMING
No. C-21513
REGISTERED ARCHITECT
CALIFORNIA
PETALUMA

Limitedbrands

LIMITED STORE PLANNING, INC.
d/b/a STORE DESIGN & CONSTRUCTION
Three Limited Parkway - Columbus, Ohio 43230
Telephone: 614.415.7000 - Fax: 614.415.7349

PROHIBITION OF RUSE:
THESE SPECIFICATIONS WERE PREPARED FOR USE ON A SPECIFIC SITE. THEY ARE NOT INTENDED FOR USE ON A DIFFERENT SITE OR ON ANOTHER PROJECT IS PROHIBITED AND CONTRARY TO LAW UNLESS EXPRESSLY AUTHORIZED IN WRITING BY THE LIMITED BRANDS CONSTRUCTION ENTITY OR ANOTHER PERSON OR ENTITY DESIGNATED BY THE LIMITED BRANDS CONSTRUCTION ENTITY ("LBDC").
2. ALL SPECIFICATIONS ARE THE PROPERTY OF LSDC AND SHALL NOT BE DISPLAYED IN ANY MANNER WHATSOEVER, INCLUDING, BUT NOT LIMITED TO, PUBLICATION OR REPRODUCTION OF THESE DRAWINGS AND SPECIFICATIONS SHALL BE MADE WITHOUT THE WRITTEN PERMISSION OF LSDC. ALL SPECIFICATIONS ARE TO BE RETURNED TO LSDC UPON COMPLETION OF THEIR INTENDED USE, UNLESS OTHERWISE AGREED BY THE LSDC.
3. ALL SPECIFICATIONS ARE COPYRIGHTED AND SUBJECT TO COPYRIGHT PROTECTION AS AN "ARCHITECTURAL WORK" UNDER SECT. 102 OF THE COPYRIGHT ACT, 17 U.S.C. SEC. 101 ET SEQ. THE EXCLUSIVE RIGHTS IN THE COPYRIGHTABLE SUBJECT MATTER IN THE SPECIFICATIONS VEST WITH THEIR AUTHOR. LSDC AND ITS AUTHORS RETAIN ALL RIGHTS UNDER COPYRIGHT LAW AND UNDER ANY OTHER APPLICABLE LAW. THESE SPECIFICATIONS AND THE IDEAS AND DESIGNS INCORPORATED HEREIN, AS AN INSTRUMENT OF SERVICE, ARE AND SHALL REMAIN THE PROPERTY OF LSDC. THESE SPECIFICATIONS SHALL NOT BE USED BY ANY PERSON OR ENTITY FOR ANY PURPOSE WHATSOEVER WITHOUT THE EXPRESS WRITTEN PERMISSION OF LSDC. THE VISUAL CONTACT WITH THESE SPECIFICATIONS, INCLUDING, WITHOUT LIMITATION, THE OVERALL FORM, ARRANGEMENT AND COMPOSITION OF SPACES, AND FORM AND CONSTRUCTION OF ANY IMPROVEMENTS, OR ANY OTHER USE OF THESE SPECIFICATIONS WITHOUT THE PRIOR WRITTEN CONSENT OF LSDC, DOES NOT CONSTITUTE AUTHORIZED PUBLICATION OR PUBLIC DISCLOSURE. LSDC RESERVES ALL OF ITS RIGHTS IN THE SPECIFICATIONS AND IDEAS AND DESIGNS INCORPORATED HEREIN, AND ANY USE OF THE SPECIFICATIONS FOR ANY PURPOSE WHATSOEVER WITHOUT THE PRIOR WRITTEN CONSENT OF LSDC MAY RESULT IN CESSATION OF CONSTRUCTION, BUILDING SIGNS, AND/OR MONETARY DAMAGES.

PROJECT INFORMATION:

010500485

VICTORIA'S SECRET
CAROLINA PLACE
11025 CAROLINA PLACE PKWY
SPACE B-14
PINEVILLE, NC 28134

SCOPE: REFRESH | PACKAGE: PKG II
DESIGN TYPE: NMA/ANGELS | GENERATION: R1315o/142fo
LSDBC PROJECT #: 00059286 | A/E PROJECT #: 2007684009

REVISIONS:

REQUIRED BY:	DATE

ELITE CONSTRUCTION GROUP
LAKE JACKSON, TX
PHONE: 979-285-0712
NOTE: THESE PRINTS HAVE BEEN REDUCED BY 50 PERCENT SCALE WILL BE 50 PERCENT OF WHAT IS NOTED ON PLANS

DATE ISSUED: 9/26/14
DESIGNED BY: KW
DRAWN BY: MS
CHECKED BY: DB

VSS CONSTRUCTION DETAILS

DRAWING NUMBER:

A11.1