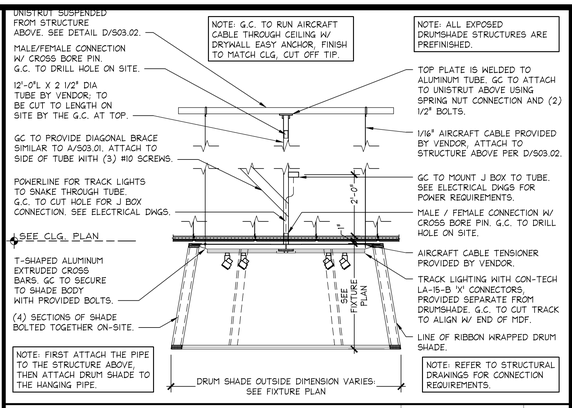

DRUM SHADE INSTALLATION — 1/2" = 1'-0" — M — 04.04.14

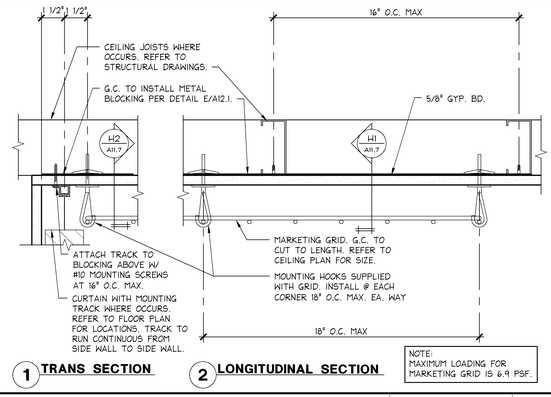

1 TRANS SECTION — 2 LONGITUDINAL SECTION

MARKETING GRID ATTACHMENT — 3" = 1'-0" — 05D-A121-R00-DETL — H — 08.06.09

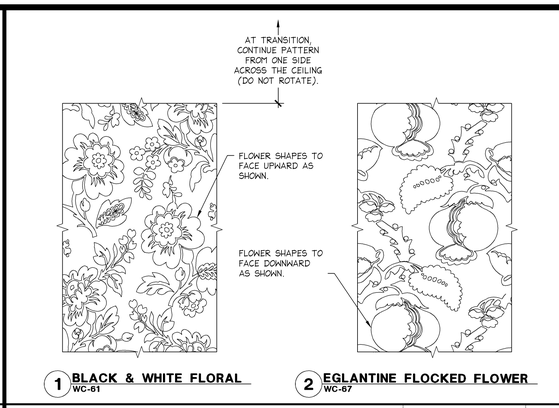

1 BLACK & WHITE FLORAL WC-61 — 2 EGLANTINE FLOCKED FLOWER WC-67

WALLCOVERING ORIENTATION DETAIL — N.T.S. — 05D-A1105-D00-DETL — D — 04.04.14

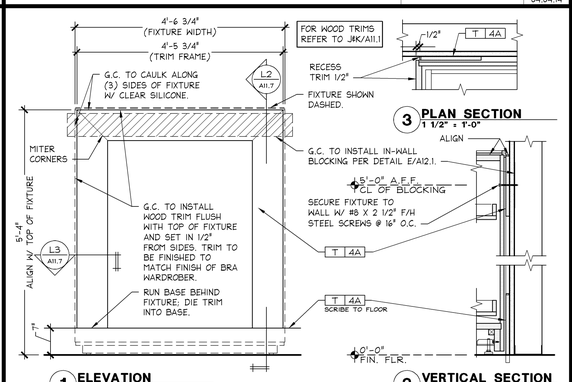

1 ELEVATION 3/4" = 1'-0" — 3 PLAN SECTION 1 1/2" = 1'-0" — 2 VERTICAL SECTION 1 1/2" = 1'-0"

BRA WARDROBER ATTACHMENT DETAIL — 1 1/2" = 1'-0" — L — 02.22.14

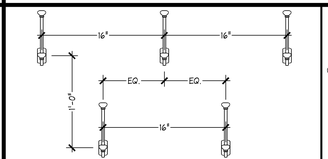

1 ELEVATION AT ACCESSIBLE FR 1 1/2" = 1'-0"

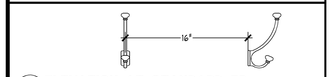

2 ELEVATION AT STANDARD FR 1 1/2" = 1'-0"

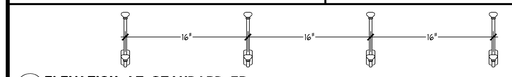

3 ELEVATION AT STANDARD FR 1 1/2" = 1'-0"

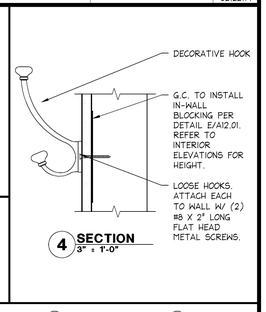

4 SECTION 3" = 1'-0"

FITTING ROOM HOOK DETAIL — 3" = 1'-0" — 05D-A1108-K01-DETL — K — 02.22.14

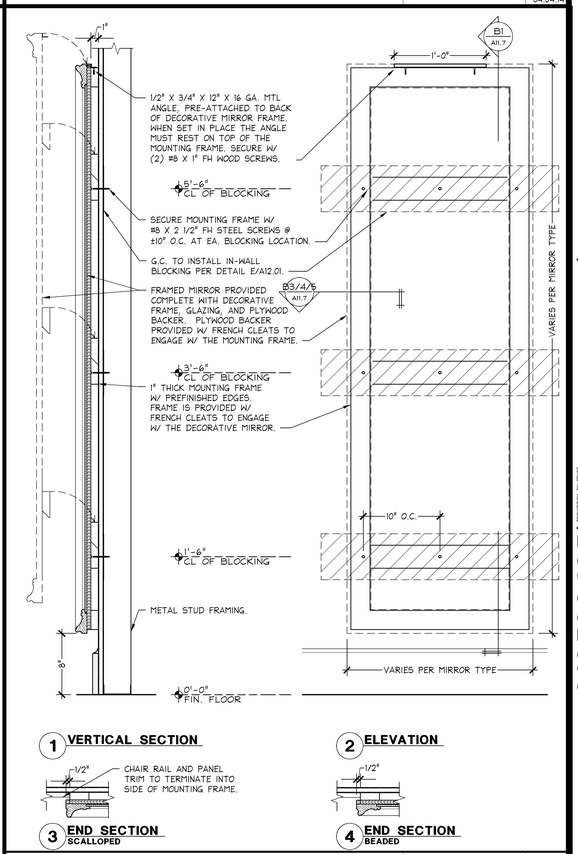

1 VERTICAL SECTION — 2 ELEVATION

3 END SECTION SCALLOPED — 4 END SECTION BEADED

FITTING ROOM MIRROR INSTALLATION — 1 1/2" = 1'-0" — 05D-A1108-C00-DETL — B — 02.14.14

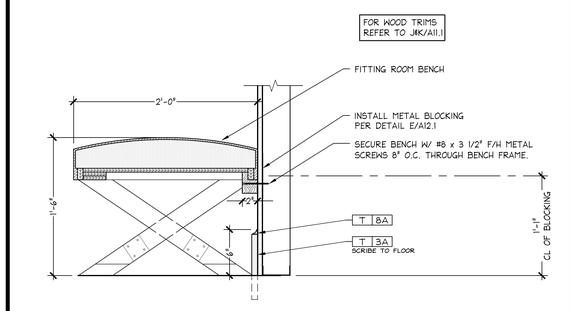

ACCESSIBLE FITTING ROOM BENCH INSTALLATION DETAIL — 1 1/2" = 1'-0" — 05D-A1108-J00-DETL — J — 05.06.14

Stantec
Stantec Architecture Inc.
1383 N. McDowell Blvd., Suite 250
Petaluma, CA U.S.A. 94954
Tel. 707.765.1660 Fax. 707.765.9908
www.stantec.com

Limitedbrands
LIMITED STORE PLANNING, INC.
d/b/a STORE DESIGN & CONSTRUCTION
Three Limited Parkway · Columbus, Ohio 43230
Telephone: 614.415.7000 · Fax: 614.415.7349

PROHIBITION ON USE:
THESE DRAWINGS AND SPECIFICATIONS WERE PREPARED FOR USE ON A SPECIFIC SITE CONTEMPORANEOUSLY WITH THEIR ISSUE DATE. THEY ARE NOT INTENDED FOR USE ON A DIFFERENT PROJECT OR SITE AND MAY NOT BE SUITABLE FOR REUSE WITHOUT SUBSTANTIAL ALTERATIONS. REPRODUCTION THEREOF ON ANOTHER PROJECT IS PROHIBITED AND CONTRARY TO LAW UNLESS EXPRESSLY AUTHORIZED BY LSDBC. ANY REUSE WITHOUT WRITTEN VERIFICATION OR ADAPTATION BY LSDBC FOR THE SPECIFIC PURPOSE INTENDED WILL BE AT USER'S SOLE RISK AND WITHOUT LIABILITY OR LEGAL EXPOSURE TO LSDBC. USER SHALL INDEMNIFY AND HOLD HARMLESS LSDBC AND ITS OFFICERS, DIRECTORS, EMPLOYEES AND AGENTS AGAINST ALL CLAIMS, DAMAGES, LOSSES AND EXPENSES ARISING OUT OF OR RESULTING THEREFROM. SUBMISSION OR DISTRIBUTION OF THESE DRAWINGS AND SPECIFICATIONS TO MEET OFFICIAL REGULATORY REQUIREMENTS OR FOR OTHER PURPOSES IN CONNECTION WITH THE PUBLIC DISCLOSURE OF THESE DRAWINGS AND SPECIFICATIONS MAY BE MADE IN ACCORDANCE WITH LAW, BUT SUCH SUBMISSION OR DISTRIBUTION DOES NOT IMPLY PUBLICATION OR PERMISSION TO REUSE THESE DRAWINGS AND SPECIFICATIONS FOR ANY OTHER PURPOSE.
COPYRIGHT © 2009:
THESE DRAWINGS AND SPECIFICATIONS ARE COPYRIGHTED AND SUBJECT TO COPYRIGHT PROTECTION AS AN "ARCHITECTURAL WORK" UNDER SECTION 102 OF THE COPYRIGHT ACT, 17 U.S.C. SEC. 101 AS AMENDED DECEMBER 1990. THE ARCHITECTURAL WORK COPYRIGHT PROTECTION INCLUDES THE OVERALL FORM, ARRANGEMENT AND COMPOSITION OF SPACES AND ELEMENTS IN THE DESIGN, INCLUDING BUT NOT LIMITED TO WALLS, DOORS, WINDOWS, CEILINGS, FLOORS, ROOFS AND STRUCTURE. THE OWNERSHIP OF THE COPYRIGHT IN THE ARCHITECTURAL WORK INCLUDES WITHOUT LIMITATION, THE EXCLUSIVE RIGHT TO REPRODUCE THE ARCHITECTURAL WORK IN ANY TANGIBLE MEDIUM OF EXPRESSION, INCLUDING BUILDINGS, DRAWINGS OR PHOTOGRAPHS, AND THE EXCLUSIVE RIGHT TO PREPARE DERIVATIVE WORKS BASED UPON THE ARCHITECTURAL WORK. THESE DRAWINGS AND SPECIFICATIONS MAY RESULT IN CESSATION OF CONSTRUCTION, BUILDING SEIZURE, AND/OR MONETARY LIABILITY.

PROJECT INFORMATION:
010500485
VICTORIA'S SECRET
CAROLINA PLACE
11025 CAROLINA PLACE PKWY
SPACE B-14
PINEVILLE, NC 28134
REFRESH | PACKAGE: PKG II
NMA/ANGELS | GENERATION: R1315o/142fo
00059286 | A/E PROJECT #: 2007684009
SCOPE:
DESIGN TYPE:
LSDBC PROJECT #:

REVISIONS:
REQUIRED BY: DATE

ELITE CONSTRUCTION GROUP
LAKE JACKSON, TX
PHONE: 979-285-0712
~~NOTE: THESE PRINTS HAVE BEEN REDUCED BY 50 PERCENT. SCALE WILL BE 50 PERCENT OF WHAT IS NOTED ON PLANS~~

DATE ISSUED: 9/26/14
DESIGNED BY: KW
DRAWN BY: MS
CHECKED BY: DB

VSS CONSTRUCTION DETAILS

DRAWING NUMBER:
A11.7