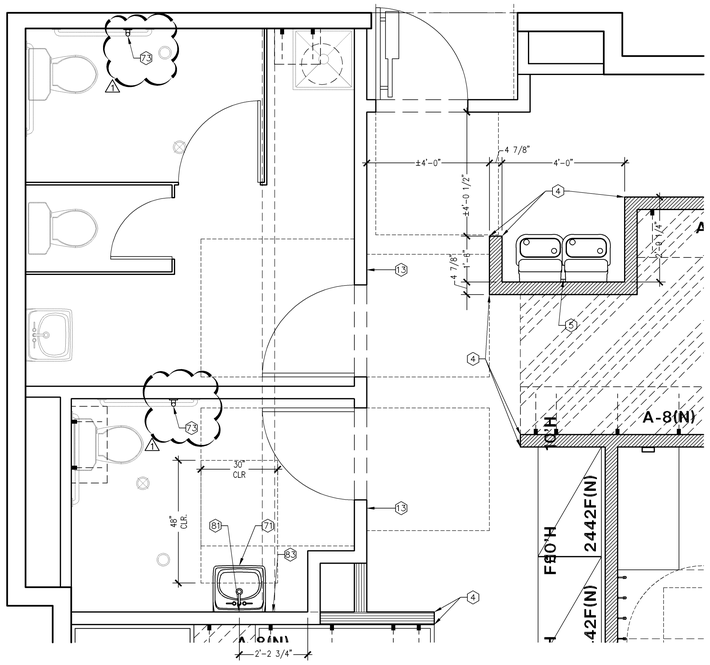

CONTRACTOR TO CONFIRM THAT PATH OF TRAVEL, RESTROOMS AND DRINKING FOUNTAIN ARE FULLY ACCESSIBLE AND INCORPORATE REQUIREMENTS OF ACCESSIBILITY DETAILS ON SHEETS A00.5A, A00.5B & A00.5C.

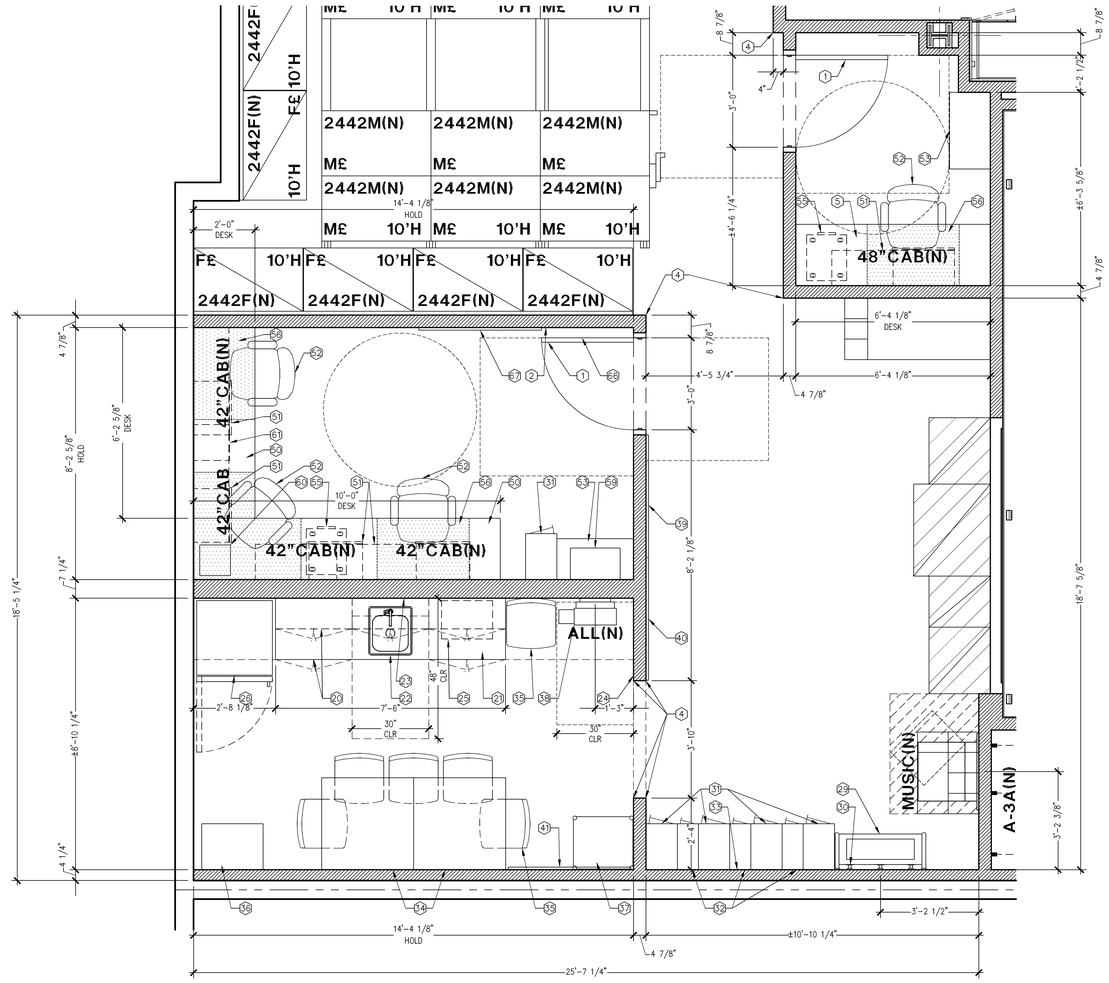

SEE A/A13.1 FOR KEYNOTE LEGEND

AMENITY PLAN

1/2" = 1'-0"

05D-A1302-A00-DETL

A 04.04.14

Stantec
Stantec Architecture Inc.
1383 N. McDowell Blvd., Suite 250
Petaluma, CA U.S.A. 94954
Tel. 707.765.1660 Fax. 707.765.9908
www.stantec.com

Limitedbrands
LIMITED STORE PLANNING, INC.
d/b/a STORE DESIGN & CONSTRUCTION
Three Limited Parkway · Columbus, Ohio 43230
Telephone: 614.415.7000 · Fax: 614.415.7349

PROHIBITION AS TO USE:
THESE DRAWINGS AND SPECIFICATIONS WERE PREPARED FOR USE ON A SPECIFIC SITE CONTEMPORANEOUSLY WITH THEIR ISSUE DATE(S). THEY ARE NOT INTENDED FOR USE ON A DIFFERENT PROJECT SITE OR AT A LATER TIME, AND MAY NOT BE SUITABLE FOR SUCH USE WITHOUT SUBSTANTIAL ALTERATION. REUSE, REPRODUCTION THEREOF, OR ANOTHER PROJECT IS PROHIBITED AND CONTRARY TO LAW UNLESS EXPRESSLY AUTHORIZED BY L.S.I. LIMITED, INC. ("LSI"), WHICH SHALL NOT BE UNREASONABLY WITHHELD.
COPYRIGHT PROTECTION:
THESE DRAWINGS AND SPECIFICATIONS ARE THE PROPERTY OF LSI© AND SHALL NOT BE DISPLAYED IN ANY MANNER, PUBLISHED OR REPRODUCED IN ANY FORM, EITHER VISUALLY OR ELECTRONICALLY, NOR SHALL ANY REPRODUCTION OF THESE DRAWINGS AND SPECIFICATIONS SHALL BE MADE WITHOUT THE WRITTEN PERMISSION OF LSI. ALL COPIES OF THESE DRAWINGS AND SPECIFICATIONS, INCLUDING ELECTRONIC FILES, SHALL BE RETURNED TO LSI© UPON COMPLETION OF THEIR INTENDED USE, UNLESS OTHERWISE AGREED TO IN WRITING BY LSI©.
ASSIGNMENT:
THESE DRAWINGS AND SPECIFICATIONS ARE COPYRIGHTED AND SUBJECT TO COPYRIGHT PROTECTION AS AN "ARCHITECTURAL WORK" UNDER SECTION 102 OF THE COPYRIGHT ACT, 17 U.S.C. SEC. 101 ET SEQ., AS AMENDED DECEMBER 1990. THE ARCHITECT'S RIGHTS EXTEND TO ALL RENDERINGS, DRAWINGS, AND SPECIFICATIONS, INCLUDING THOSE PREPARED BY THE ARCHITECT'S CONSULTANTS. COPYRIGHT PROTECTION DOES NOT EXTEND TO ANY ELEMENTS OR DETAILS THAT ARE FUNCTIONAL ENTITIES AS SUCH. COPYRIGHT PROTECTION INCLUDES, WITHOUT LIMITATION, THE OVERALL FORM, ARRANGEMENT AND COMPOSITION OF SPACES, AND OF ARCHITECTURAL ELEMENTS SUCH AS WALLS AND DOORS. THESE DRAWINGS AND SPECIFICATIONS ARE NOT TO BE ASSIGNED TO ANY THIRD PARTY WITHOUT THE PRIOR WRITTEN CONSENT OF LSI©. ANY ASSIGNMENT OF THESE DRAWINGS AND SPECIFICATIONS MAY RESULT IN CESSION OF CONSTRUCTION, BUILDING SEIZURE, AND/OR MONETARY LIABILITY.

010500485

PROJECT INFORMATION:

VICTORIA'S SECRET
CAROLINA PLACE
11025 CAROLINA PLACE PKWY
SPACE B-14
PINEVILLE, NC 28134

REFRESH | PACKAGE: PKG II
NMA/ANGELS | GENERATION: R131Sa/142Fa
00059286 | A/E PROJECT #: 2007684009

SCOPE:
DESIGN TYPE:
LSD&C PROJECT #:

REVISIONS:

	REQUIRED BY:	DATE
1	BUILDING DEPARTMENT COMMENTS	10/27/2014

ELITE CONSTRUCTION GROUP
LAKE JACKSON, TX
PHONE: 979-285-0712
~~NOTE: THESE PRINTS HAVE BEEN REDUCED BY 50 PERCENT. SCALE WILL BE 50 PERCENT OF WHAT IS NOTED ON PLANS~~

DATE ISSUED: 9/26/14
DESIGNED BY: KW
DRAWN BY: MS
CHECKED BY: DB

AMENITY PLANS AND ELEVATIONS

DRAWING NUMBER:
A13.2