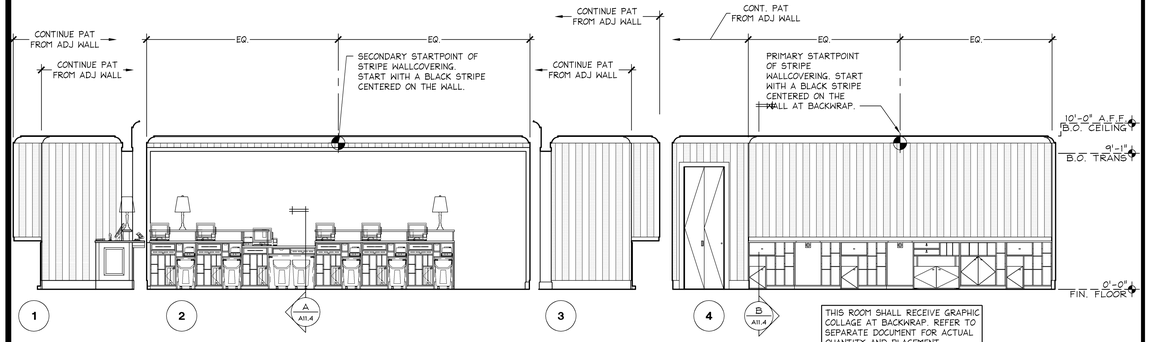

CASHWRAP ROOM ELEVATIONS

1/4" = 1'-0" | M

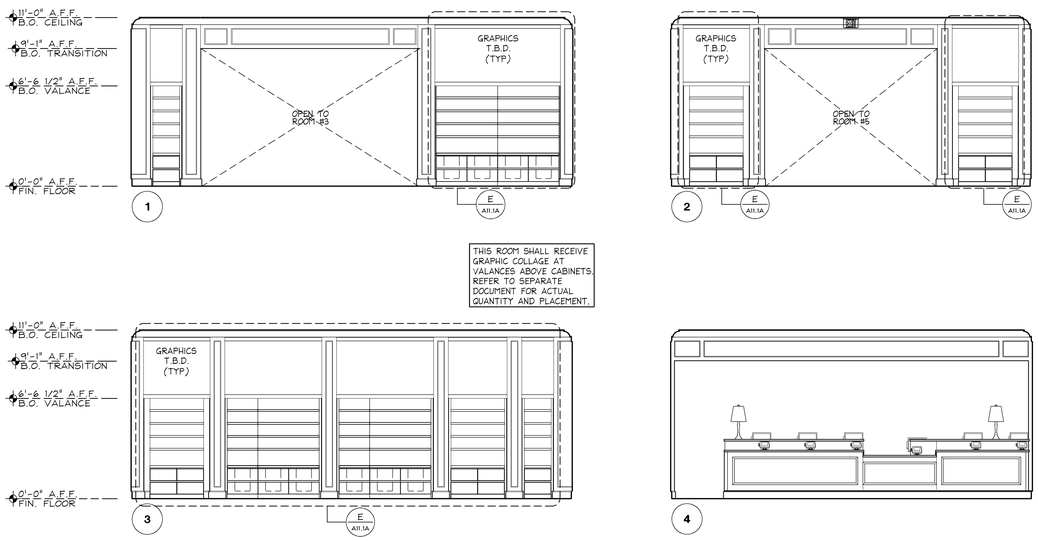

ROOM #6 - BEAUTY ELEVATIONS

1/4" = 1'-0" | L

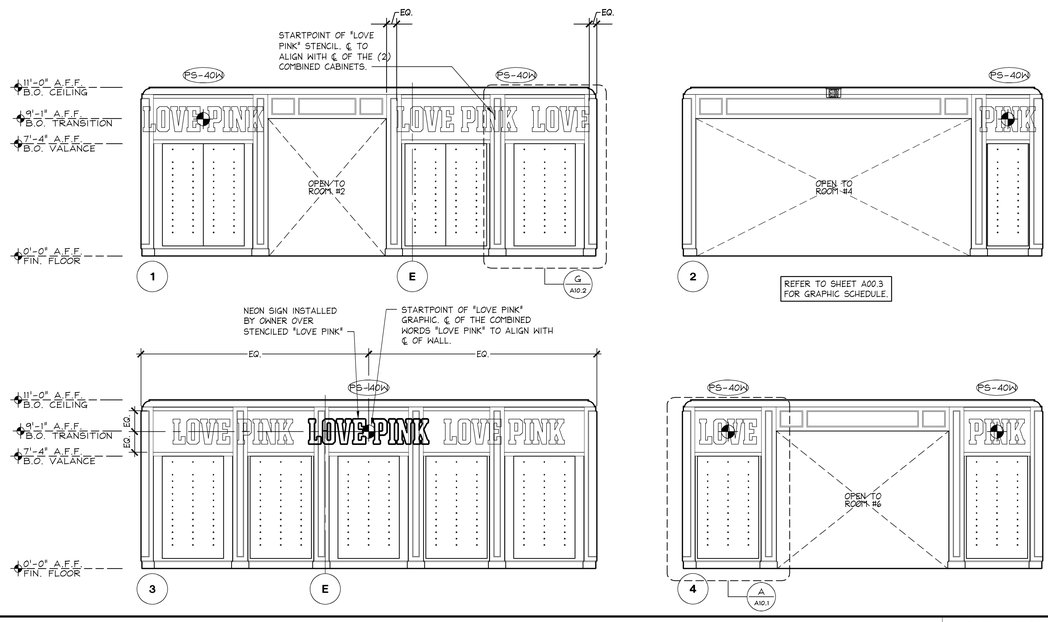

ROOM #5 - PINK 2 ELEVATIONS

1/4" = 1'-0" | J

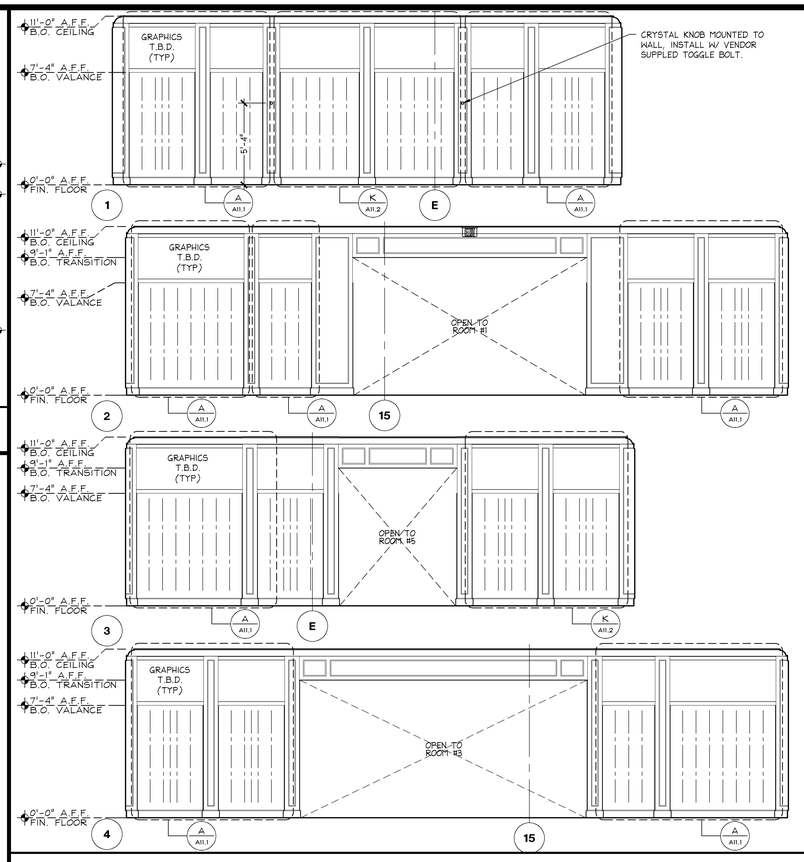

THIS ROOM SHALL RECEIVE GRAPHIC COLLAGE AT VALANCES ABOVE CABINETS. REFER TO SEPARATE DOCUMENT FOR ACTUAL QUANTITY AND PLACEMENT.

ROOM #2 - VSL 2 ELEVATIONS

1/4" = 1'-0" | C

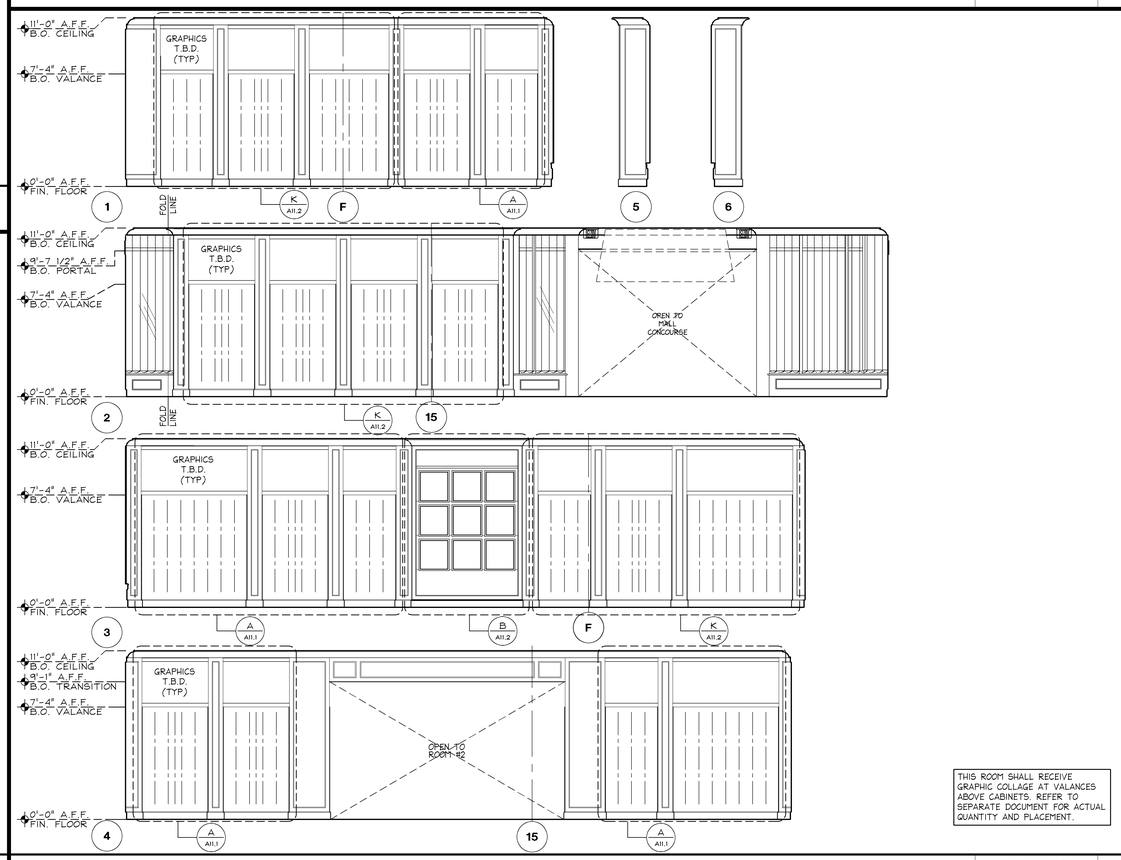

THIS ROOM SHALL RECEIVE GRAPHIC COLLAGE AT VALANCES ABOVE CABINETS. REFER TO SEPARATE DOCUMENT FOR ACTUAL QUANTITY AND PLACEMENT.

ROOM #1 - VSL 1 ELEVATIONS

1/4" = 1'-0" | A

Stantec
Stantec Architecture Inc.
1383 N. McDowell Blvd., Suite 250
Petaluma, CA U.S.A. 94954
Tel. 707.765.1660 Fax. 707.765.9908
www.stantec.com

Limitedbrands
LIMITED STORE PLANNING, INC.
d/b/a STORE DESIGN & CONSTRUCTION
Three Limited Parkway - Columbus, Ohio 43230
Telephone: 614.415.7000 - Fax: 614.415.7349

PREPARED FOR USE ON A SPECIFIC SITE
THESE DRAWINGS AND SPECIFICATIONS WERE PREPARED FOR USE ON A DIFFERENT SITE AND MUST BE MODIFIED FOR CONFORMANCE WITH THAT SITE'S CODES. THEY ARE NOT INTENDED FOR USE ON A DIFFERENT SITE IF PROHIBITED AND CONTRARY TO LAW UNLESS EXPRESSLY PERMITTED IN WRITING BY THE ARCHITECT.
THE PROPERTY OF LSDC AND SHALL NOT BE DUPLICATED IN WHOLE OR IN PART BY ANY MEANS WHATSOEVER, NOR SHALL THEY BE ASSIGNED TO ANY PROTECTED LEASE APPLICATIONS SHALL BE MADE WITHOUT THE WRITTEN PERMISSION OF LSDC. ALL RIGHTS RESERVED.
1. UPON COMPLETION OF THEIR INTENDED USE, UNLESS
COPYRIGHTED AND SUBJECT TO COPYRIGHT PROTECTION AS AN "ARCHITECTURAL WORK" UNDER SECTIONS 102 AND 120 OF THE COPYRIGHT ACT, AS AMENDED DECEMBER 1990 BY THE ARCHITECTURAL WORKS COPYRIGHT PROTECTION ACT OF 1990. THE COPYRIGHT PROTECTION DOES NOT INCLUDE ANY TECHNICAL FEATURES AS SUCH. THE COPYRIGHT PROTECTION INCLUDES, WITHOUT LIMITATION, THE OVERALL FORM, ARRANGEMENT AND COMPOSITION OF SPACES AND ELEMENTS OF THE DESIGN, PLANS, DRAWINGS AND SPECIFICATIONS. ANY REPRODUCTION OF THESE DRAWINGS AND SPECIFICATIONS, INCLUDING THE INDIVIDUAL LETTERS, NUMBERS AND SYMBOLS, AND ANY ARRANGEMENT AND COMPOSITION OF SPACES, AND ELEMENTS OF THE DESIGN, PLANS, DRAWINGS AND SPECIFICATIONS WITHOUT THE WRITTEN PERMISSION OF LSDC IS PROHIBITED AND MAY RESULT IN LEGAL LIABILITY FOR COPYRIGHT INFRINGEMENT.
THESE DRAWINGS AND SPECIFICATIONS ARE THE PROPERTY OF LSDC AND SHALL NOT BE REPRODUCED IN WHOLE OR IN PART BY ANY MEANS WHATSOEVER, NOR SHALL THEY BE ASSIGNED TO ANY PROTECTED LEASE APPLICATIONS SHALL BE MADE WITHOUT THE WRITTEN PERMISSION OF LSDC. ALL RIGHTS RESERVED.
SPECIFICATIONS MUST BE RETURNED TO LSDC UPON COMPLETION OF THEIR INTENDED USE, UNLESS OTHERWISE AGREED BY THE LSDC.
1. UPON COMPLETION OF THEIR INTENDED USE, UNLESS
THESE DRAWINGS AND SPECIFICATIONS ARE COPYRIGHTED AND SUBJECT TO COPYRIGHT PROTECTION AS AN "ARCHITECTURAL WORK" UNDER SECTIONS 102 AND 120 OF THE COPYRIGHT ACT, AS AMENDED DECEMBER 1990 BY THE ARCHITECTURAL WORKS COPYRIGHT PROTECTION ACT OF 1990. THE COPYRIGHT PROTECTION DOES NOT INCLUDE ANY TECHNICAL FEATURES AS SUCH. THE COPYRIGHT PROTECTION INCLUDES, WITHOUT LIMITATION, THE OVERALL FORM, ARRANGEMENT AND COMPOSITION OF SPACES AND ELEMENTS OF THE DESIGN, PLANS, DRAWINGS AND SPECIFICATIONS. ANY REPRODUCTION OF THESE DRAWINGS AND SPECIFICATIONS, INCLUDING THE INDIVIDUAL LETTERS, NUMBERS AND SYMBOLS, AND ANY ARRANGEMENT AND COMPOSITION OF SPACES, AND ELEMENTS OF THE DESIGN, PLANS, DRAWINGS AND SPECIFICATIONS WITHOUT THE WRITTEN PERMISSION OF LSDC IS PROHIBITED AND MAY RESULT IN LEGAL LIABILITY FOR COPYRIGHT INFRINGEMENT.
SPECIFICATIONS MUST BE RETURNED TO LSDC UPON COMPLETION OF THEIR INTENDED USE, UNLESS OTHERWISE AGREED BY THE LSDC.

PROJECT INFORMATION:
010500485
VICTORIA'S SECRET
CAROLINA PLACE
11025 CAROLINA PLACE PKWY
SPACE B-14
PINEVILLE, NC 28134

SCOPE: REFRESH | PACKAGE: PKG II
DESIGN TYPE: NMA/ANGELS | GENERATION: R13iSo/142Fo
LSDBC PROJECT #: 00059286 | A/E PROJECT #: 2007684009

REVISIONS:

REQUIRED BY:	DATE
ELITE CONSTRUCTION GROUP ~~LAKE JACKSON, TX~~ PHONE: 979-285-0712 ~~NOTE: THESE PRINTS HAVE BEEN REDUCED BY 50 PERCENT. SCALE WILL BE 50 PERCENT OF WHAT IS NOTED ON PLANS~~	

DATE ISSUED: 9/26/14
DESIGNED BY: KW
DRAWN BY: CW
CHECKED BY: DB

INTERIOR ELEVATIONS

DRAWING NUMBER:
A07.1