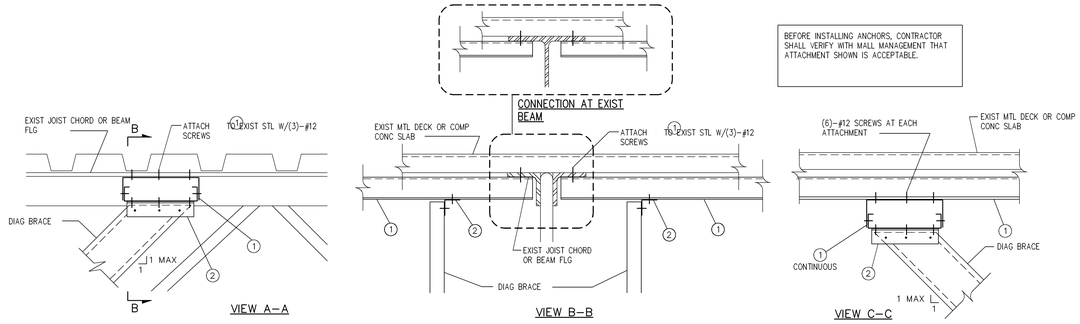

BEFORE INSTALLING ANCHORS, CONTRACTOR SHALL VERIFY WITH MALL MANAGEMENT THAT ATTACHMENT SHOWN IS ACCEPTABLE.

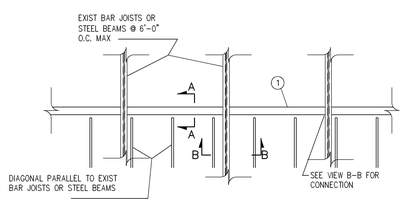

PARTIAL PLAN VIEW
DIAGONALS PARALLEL TO
EXIST BAR JOISTS OR STEEL BEAMS

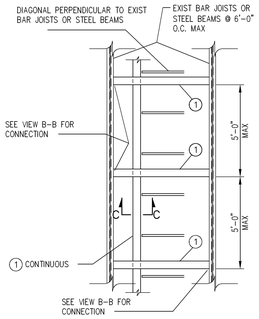

PARTIAL PLAN VIEW
DIAGONALS PERPENDICULAR TO
EXIST BAR JOISTS OR STEEL BEAMS

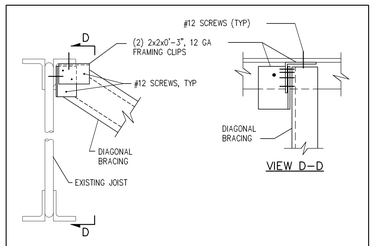

ALTERNATE DIAGONAL BRACING ATTACHMENT TO EXISTING STRUCTURE DIAGONAL PERPENDICULAR TO JOIST

CODED NOTES:

(1) 6", 16 GA MTL STUD WITH 6", 16 GA DEEP LEG TRACK

#12 SCREWS @ 6" O.C. MAX AND 2" FROM EACH END

(2) 2 x 2 x 16 GA x 6" LG FRAMING CLIP, ONE SIDE OF DIAG, W/(3)-#12 SCREWS EACH LEG.

DIAGONAL BRACING ATTACHMENT TO EXISTING BAR JOISTS OR STEEL BEAMS

TYPICAL DIAGONAL BRACE CONNECTION

N.T.S. | 05D-A121-F00-DETL | L | 08.05.09

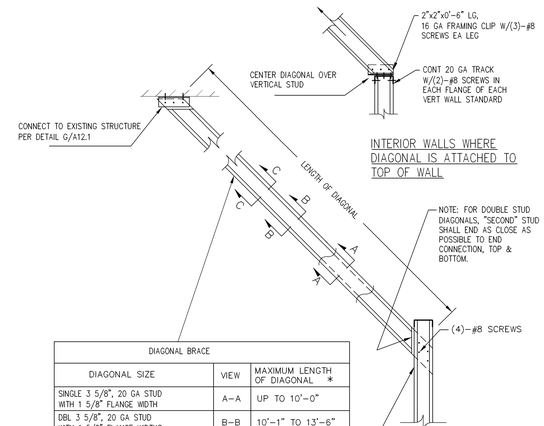

INTERIOR WALLS WHERE DIAGONAL IS ATTACHED TO TOP OF WALL

NOTE: FOR DOUBLE STUD DIAGONALS, "SECOND" STUD SHALL END AS CLOSE AS POSSIBLE TO END CONNECTION, TOP & BOTTOM.

DIAGONAL BRACE		
DIAGONAL SIZE	VIEW	MAXIMUM LENGTH OF DIAGONAL *
SINGLE 3 5/8", 20 GA STUD WITH 1 5/8" FLANGE WIDTH	A-A	UP TO 10'-0"
DBL 3 5/8", 20 GA STUD WITH 1 5/8" FLANGE WIDTHS	B-B	10'-1" TO 13'-6"
DBL 3 5/8", 20 GA STUD (1 5/8" FLANGE WIDTHS) WITH 3 5/8", 20 GA TRACK	C-C	13'-7" TO 18'-6"
SPACING OF DIAGONAL BRACING: INTERIOR PARTITIONS - 72" O.C. MAX		

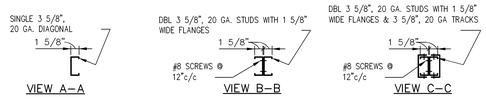

TYPICAL DIAGONAL BRACING

1" = 1'-0" | 05D-A122-G00-DETL | G | 08.05.09

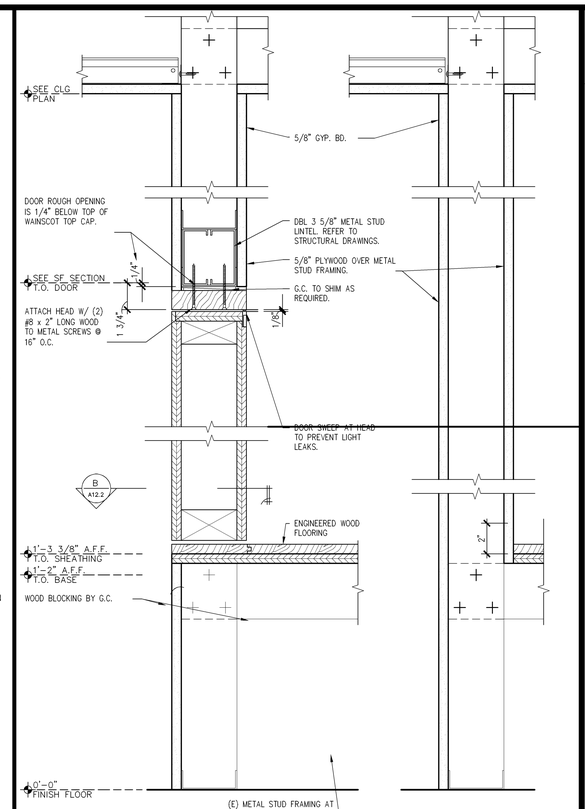

1 SECTION AT DOOR

2 SECTION AT WALL BEYOND

PINK TWO-SIDED BLIND DOOR HEAD / SILL DETAIL

3" = 1'-0" | 05D-A123-L00-DETL | C | 06.20.11

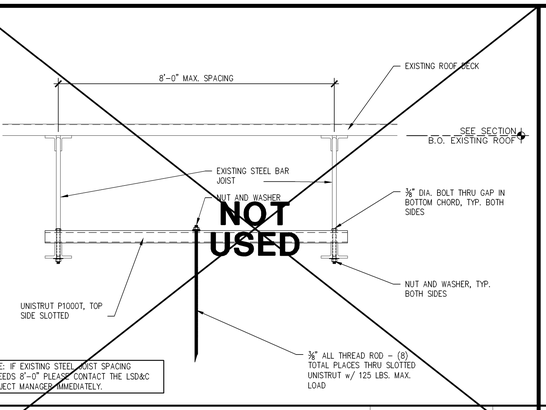

NOTE: IF EXISTING STEEL JOIST SPACING EXCEEDS 8'-0" PLEASE CONTACT THE LSD&C PROJECT MANAGER IMMEDIATELY.

DRUM SHADE SUPPORT AT EXISTING STRUCTURE

1 1/2" = 1'-0" | 05D-A122-P00-DETL | P | 12.20.11

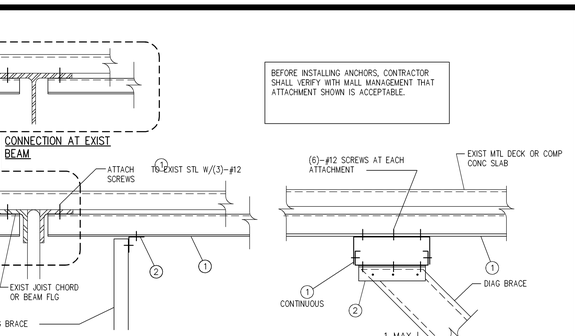

NOTE: BRIDGING IS NOT REQUIRED IF SHEATHING IS ATTACHED TO BOTH FACES OF THE STUD. (SHEATHING INCLUDES, BUT IS NOT LIMITED TO, GYPSOM BOARD, PLYWOOD, CEMENT BOARD, ETC.)

AT LOCATIONS WHERE VERTICAL STUD SPACING IS TIGHT, (MAKING INSTALLATION OF ANGLES DIFFICULT AFTER STUDS ARE IN PLACE), ATTACH ANGLES TO STUDS BEFORE INSTALLING STUDS.

BRIDGING DETAIL

N.T.S. | 00DS031R00DETL | K

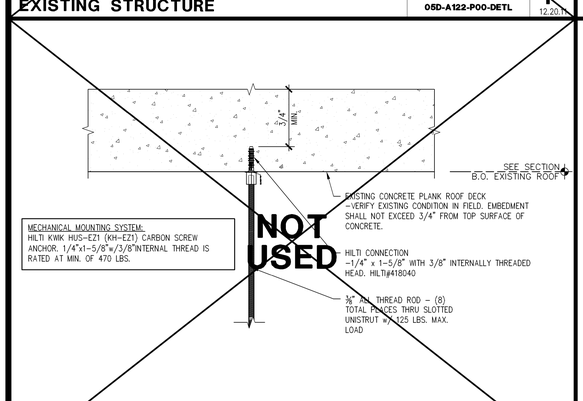

MECHANICAL MOUNTING SYSTEM:
HILTI KWIK HUS-EZ'I (KH-EZ'I) CARBON SCREW ANCHOR. 1/4"x1-5/8"x3/8"INTERNAL THREAD IS RATED AT MIN. OF 470 LBS.

DRUM SHADE SUPPORT AT EXISTING CONCRETE STRUCTURE

3" = 1'-0" | 05D-A122-N00-DETL | N | 08.31.12

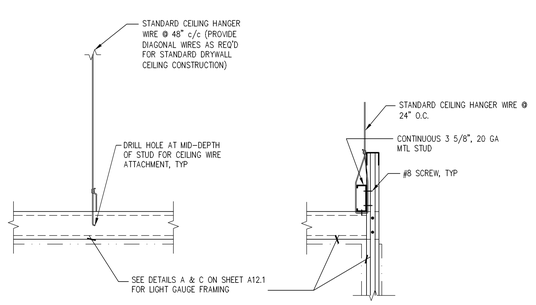

SUSPENDED FRAMING DETAILS

1 1/2" = 1'-0" | 05D-A121-F00-DETL | J | 08.05.09

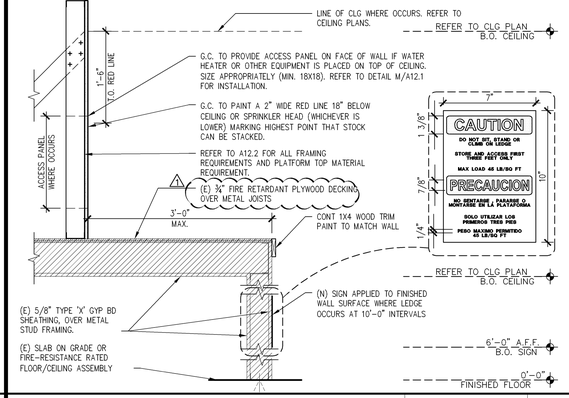

NEW RESTRICTIVE PARTITION @ EXISTING STORAGE LEDGE

1" = 1'-0" | 05D-A121-H02-DETL | F | 08.31.12

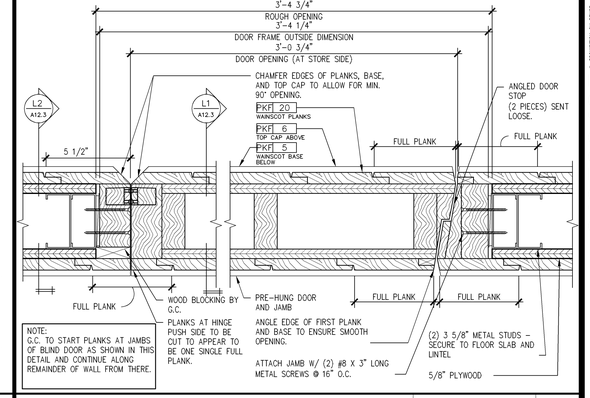

NOTE:
G.C. TO START PLANKS AT JAMBS OF BLIND DOOR AS SHOWN IN THIS DETAIL AND CONTINUE ALONG REMAINDER OF WALL FROM THERE.

PINK TWO-SIDED BLIND DOOR JAMB DETAIL

3" = 1'-0" | 05D-A123-K00-DETL | B | 06.20.11

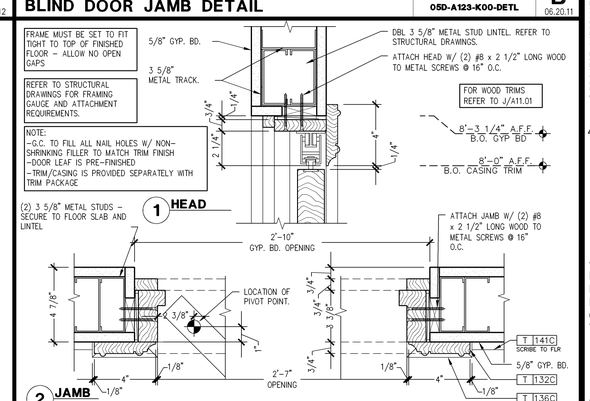

VSL CLOSET DOOR: SINGLE BI-FOLD JAMB / HEAD DETAIL

3" = 1'-0" | 05D-A1109-N00-DETL | A | 02.21.14

Stantec
Stantec Architecture Inc.
1383 N. McDowell Blvd., Suite 250
Petaluma, CA U.S.A. 94954
Tel. 707.765.1660 Fax. 707.765.9908
www.stantec.com

Limitedbrands
LIMITED STORE PLANNING, INC.
d/b/a STORE DESIGN & CONSTRUCTION
Three Limited Parkway - Columbus, Ohio 43230
Telephone: 614.415.7000 - Fax: 614.415.7349

PROVISIONS ON BLOCK:
1. THESE SPECIFICATIONS WERE PREPARED FOR USE ON A SPECIFIC SITE. SUCH WITH THEIR USE SUCH, THEY ARE NOT INTENDED FOR USE ON A DIFFERENT PROJECT SITE WITHOUT THE EXPRESS WRITTEN CONSENT OF LSD&C AND SHALL NOT BE USED THEREBY, ON ANOTHER PROJECT IS PROHIBITED AND CONTRARY TO LAW UNLESS EXPRESSLY AUTHORIZED IN WRITING BY LSD&C ("LSD&C").
2. THESE SPECIFICATIONS ARE THE PROPERTY OF LSD&C AND SHALL NOT BE DUPLICATED IN WHOLE OR IN PART BY ANY MEANS WHATSOEVER, NOR SHALL THEY BE ASSIGNED TO ANY THIRD PARTY WITHOUT THE PRIOR WRITTEN CONSENT OF LSD&C. ALL COPIES OF THESE DRAWINGS AND SPECIFICATIONS SHALL BE MADE WITHOUT THE WRITTEN PERMISSION OF LSD&C AND ALL COPIES MADE BY PERMISSION SHALL BEAR THIS NOTICE IN FULL. ALL COPIES OF THESE DRAWINGS AND SPECIFICATIONS, EXCEPT THE SET(S) RETAINED BY THE OWNER, SHALL BE RETURNED TO LSD&C UPON COMPLETION OF THEIR INTENDED USE, UNLESS OTHERWISE AGREED TO BY LSD&C.
3. THESE SPECIFICATIONS ARE COPYRIGHTED AND SUBJECT TO COPYRIGHT PROTECTION AS AN "ARCHITECTURAL WORK" AS DEFINED BY SECTION 102 OF THE COPYRIGHT ACT, AS AMENDED DECEMBER 1990. THE ARCHITECTURAL WORKS COPYRIGHT PROTECTION ACT OF 1990 (THE "ACT") BECAME EFFECTIVE ON DECEMBER 1, 1990. AS A RESULT OF THE ACT, THE OWNERSHIP AND USE OF THESE DRAWINGS AND SPECIFICATIONS MAY BE RESTRICTED REGARDLESS OF THE OWNERSHIP OR POSSESSION OF THE SITE OR STRUCTURE FOR WHICH THEY WERE PREPARED. ANY UNAUTHORIZED USE OF THESE DRAWINGS AND SPECIFICATIONS MAY RESULT IN CESSATION OF CONSTRUCTION, BUILDING SEIZURE, AND/OR MONETARY DAMAGES.

PROJECT INFORMATION:

VICTORIA'S SECRET
CAROLINA PLACE
11025 CAROLINA PLACE PKWY
SPACE B-14
PINEVILLE, NC 28134

SCOPE: REFRESH | PACKAGE: PKG II
DESIGN TYPE: NMA/ANGELS | GENERATION: R1315o/142ra
LSD&C PROJECT #: 00059286 | A/E PROJECT #: 2007684009

010500485

REVISIONS:

REQUIRED BY:	DATE
1 BUILDING DEPARTMENT COMMENTS	10/27/2014

ELITE CONSTRUCTION GROUP
~~LAKE JACKSON, TX~~
PHONE: 979-285-0712
~~NOTE: THESE PRINTS HAVE BEEN REDUCED BY 50 PERCENT. SCALE WILL BE 50 PERCENT OF WHAT IS~~ NOTED ON PLANS

DATE ISSUED: 9/26/14
DESIGNED BY: KW
DRAWN BY: MS
CHECKED BY: DB

GENERAL CONSTRUCTION DETAILS

DRAWING NUMBER:
A12.2