NOT USED

M

SALES FLOOR FIXTURE LEGEND

QTY.	DESCRIPTION	QTY.	DESCRIPTION
4	54" ROUND TABLE	12	BRA DRAWER UNIT
2	STRAIGHT RACK	4	STANDARD FR BENCH
2	HIGH CAPACITY ROUNDER		
8	T-STAND		
1	ADA FR BENCH		

FIXTURE LEGEND

D

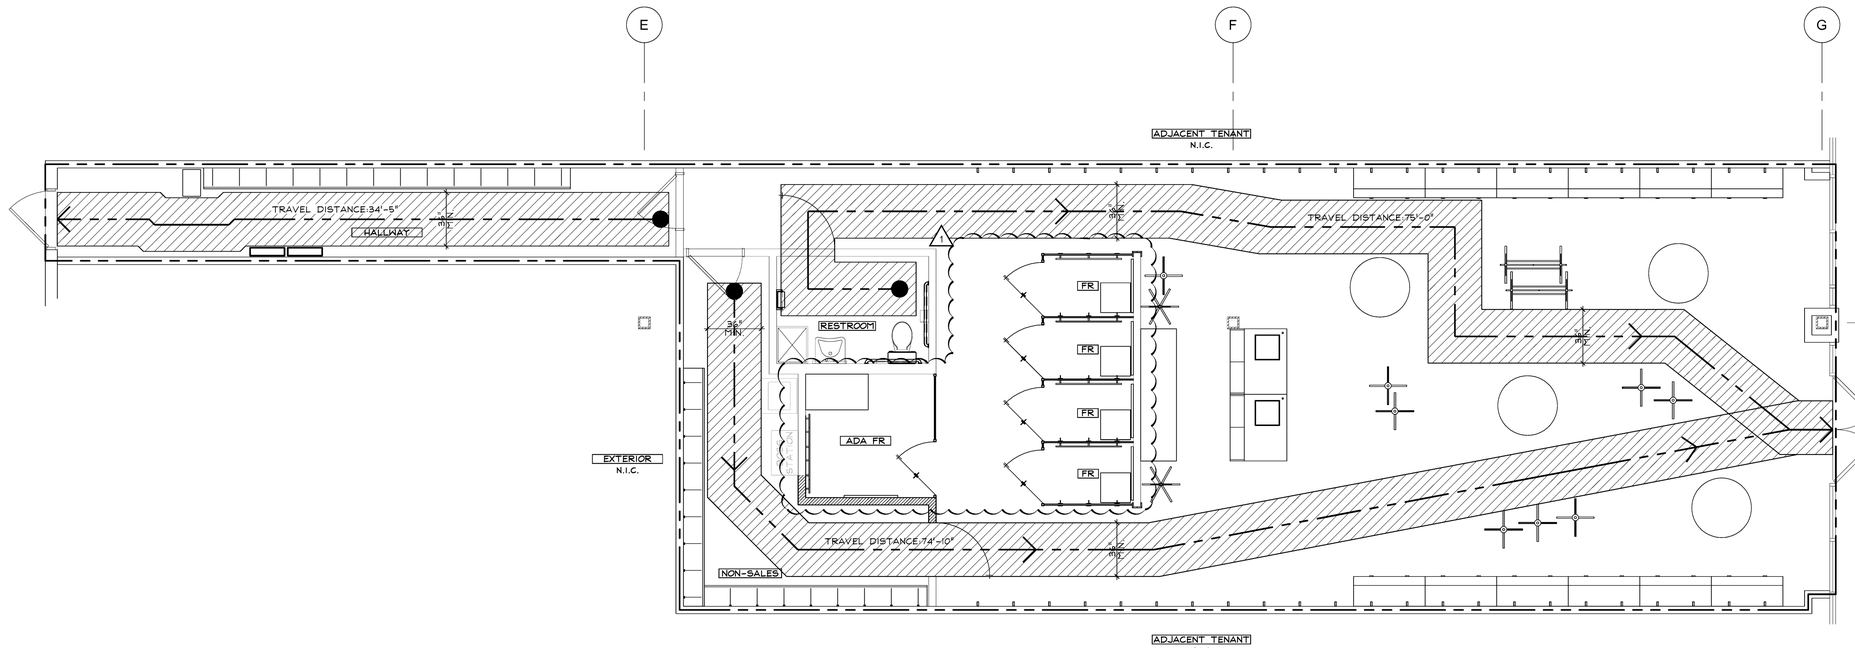

NOTES:
1. EXISTING FLOOR FIXTURES TO BE DISCARDED DAY ONE OF GO DARK DATE
2. NEW OWNER SUPPLY FLOOR FIXTURES AND HARDWARE TO BE UNWRAPPED PRIOR TO STORE PUNCH DATE
3. G.C. TO PROVIDE (4) LABORERS FOR MERCHANDISE OFF-LOAD ON THE DAY OF TURNOVER AND (1) LABORER FOR THE NEXT TWO DAYS TO ASSIST WITH TRASH REMOVAL

NORTH

FIXTURE PLAN

1/4" = 1'-0"
-

A

FRCH DESIGN WORLDWIDE
311 ELM STREET
SUITE 600
CINCINNATI, OH 45202
513 241 3000
www.frch.com

chico's
11215 METRO PARKWAY
FT. MYERS, FL. 33966

Soma

STORE NO:
5062

PROJECT LOCATION:
MIROMAR OUTLETS
10801 CORKSCREW ROAD
ESTERO, FL 33928
SPACE #: 407

DESIGN TYPE:

REVISIONS:

REQUIRED BY:		DATE
1	LKM OWNER COMMENTS	06/15/17

* INDICATES NO REVISION TO THIS SHEET

DRAWN BY: ECG
CHECKED BY: CMB

ELITE CONSTRUCTION GROUP
LAKE JACKSON, TX
PHONE 979-285-0712

NOTE: THESE PRINTS HAVE BEEN REDUCED BY 50 PERCENT. SCALE WILL BE 50 PERCENT OF WHAT IS NOTED ON PLANS

DRAWING TITLE:
FIXTURE PLAN

DATE ISSUED:
06/06/2017

PROJECT NO:
034138.000

DRAWING NO:
A6.1