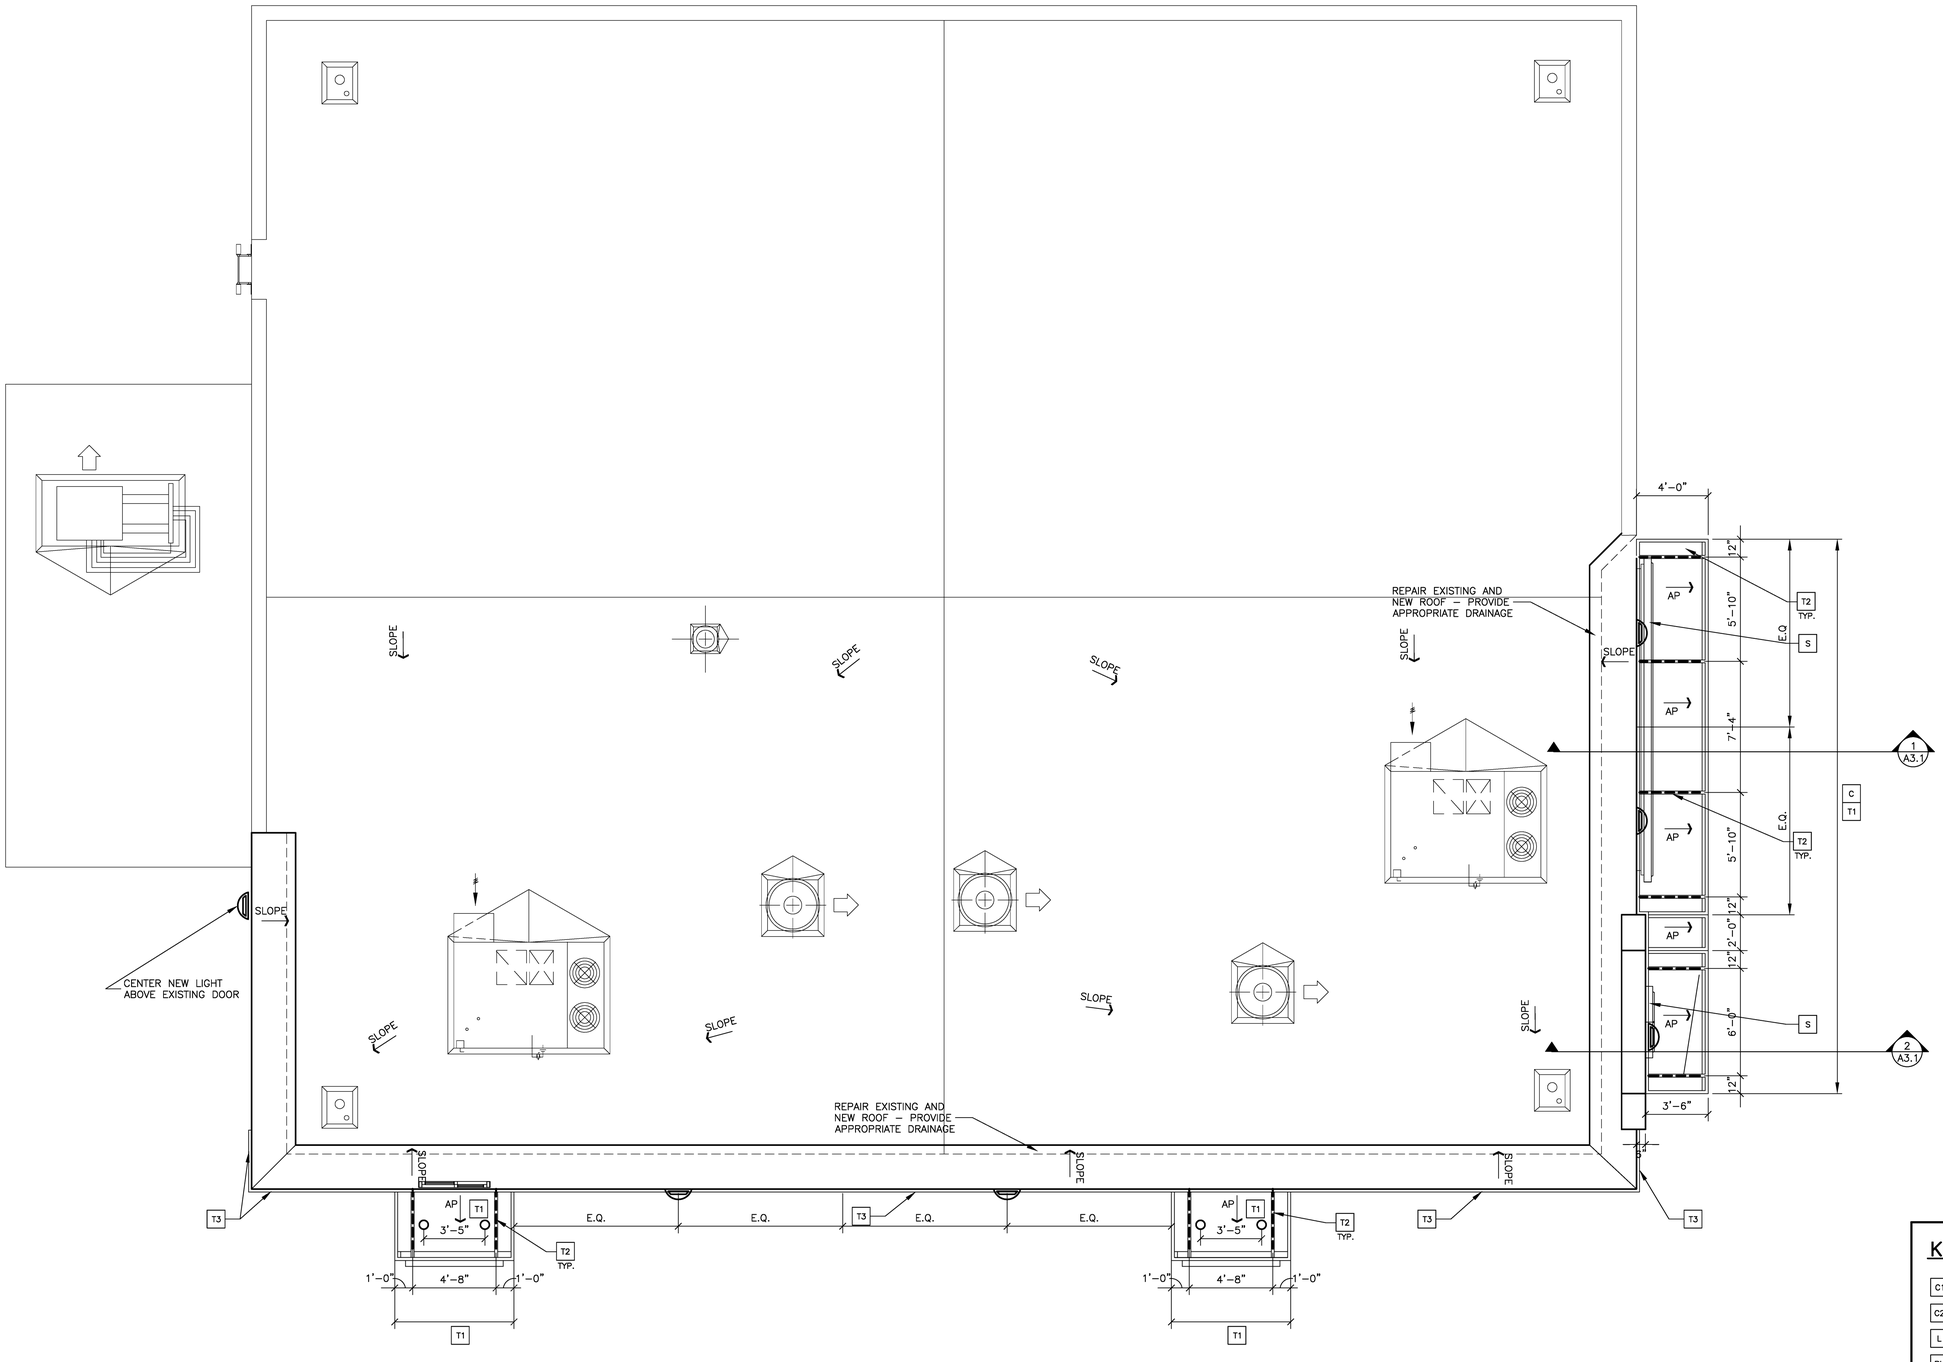

ELITE CONSTRUCTION GROUP
LAKE JACKSON, TX
PHONE: 979-285-0712
NOTE: THESE PRINTS HAVE BEEN REDUCED BY 50 PERCENT. SCALE WILL BE 50 PERCENT OF WHAT IS NOTED ON PLANS

KEY NOTES

- C1 NEW ALUMINUM CANOPY BY OTHERS, SEE ELEVATIONS (COLOR: WHITE)
- C2 NEW ALUMINUM CANOPY TIE–BACK BY OTHERS, SEE ELEVATIONS
- L NEW WALL SCONCE LIGHT SEE ELECTRICAL
- RL ROOF LADDER (EXISTING)
- S NEW McDONALD'S SIGNAGE BY OTHERS, SEE ELEVATIONS
- T1 NEW ALUMINUM TRELLIS BY OTHERS, SEE ELEVATIONS
- T2 NEW ALUMINUM TRELLIS TIE–BACK BY OTHERS, SEE ELEVATIONS
- T3 NEW ALUMINUM TRELLIS 2x8 WALL FASCIA BY OTHERS, SEE ELEVATIONS

LEGEND

AP TRELLIS/CANOPY SYSTEM WITH ALUMINUM INFILL PANELS. SLOPE TO EDGE @1/4" PER FT.

1 A1.1 **ROOF PLAN**
1/4" = 1'–0"

REV	DATE	DESCRIPTION	BY

ROBERT DAVID KEMPKES
REGISTERED ARCHITECT
STATE OF TENNESSEE
6-28-2017

PREPARED BY: Taylor Kempkes ARCHITECTS, P.A.
210 CENTRAL AVE., STE 2A
HOT SPRINGS, AR 71901
PHONE 501.624.4679
FAX 501.624.4680

PREPARED FOR: McDonald's USA, LLC

© 2015 McDonald's USA, LLC
These drawings and specifications are the confidential and proprietary property of McDonald's USA, LLC and shall not be copied or reproduced without written authorization. The contract documents were prepared for use on this specific site in conjunction with the issue date and are not suitable for use on other sites. Use or distribution of these drawings for reference or example on another project requires the services of properly licensed architects and engineers. Reproduction of the contract documents for reuse on another project is not authorized

DRAWN BY: S.O.
STD ISSUE DATE: NOV. 2015
REVIEWED BY: R.K.
DATE ISSUED: 06–28–2017

TITLE: MRP 2.0 STO REMODEL BUILDING
CORE 16 EXTERIOR
DESCRIPTION

SITE ADDRESS: 21320 HWY 22 Porters Crossroads WILDERSVILLE, TN
SITE ID: 041–0760

SHEET NO.: 41–0760.00.0
A1.1
ROOF PLAN