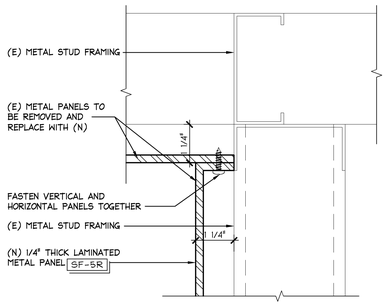

PANEL TO PANEL CONNECTION

6" = 1'-0" | S

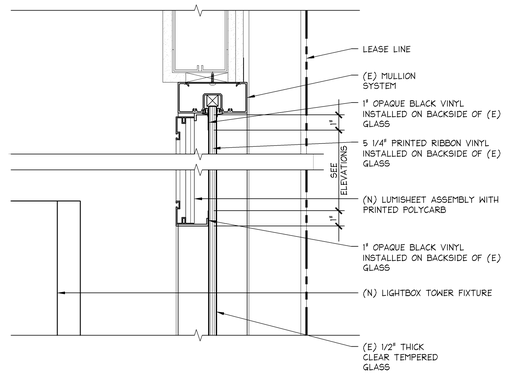

SECTION AT DISPLAY WINDOW HEAD

3" = 1'-0" | M

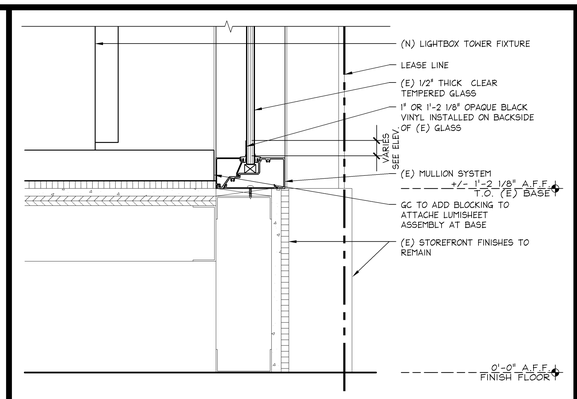

SECTION AT DISPLAY WINDOW BASE

3" = 1'-0" | H

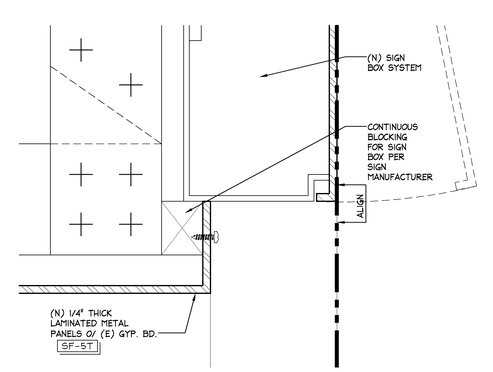

DETAIL AT SIGNBOX

6" = 1'-0" | D

NOTES TO G.C.:

SEE STRUCTURAL DRAWINGS FOR DETAILS OF CONNECTION OF ALL STOREFRONT MTL STUD FRAMING TO STRUCTURE ABOVE.

G.C. SHALL PATCH, REPAIR, AND FINISH EXISTING MALL BULKHEAD AS REQ'D TO "LIKE-NEW" CONDITION AT STOREFRONT TIE-IN COORDINATE FINISH SPEC.'S W/ LANDLORD.

G.C. SHALL APPLY (IF NOT EXISTING) ONE LAYER OF 5/8" TYPE 'X' GYP. BD. ON BACKSIDE OF MALL BULKHEAD SEALED AIRTIGHT FROM TOP OF STOREFRONT TO UNDERSIDE OF DECK ABOVE.

G.C. SHALL FIELD VERIFY EXACT LOCATION, CONDITION AND ACTUAL HEIGHT ABOVE FINISHED FLOOR OF EXISTING MALL BULKHEAD.

NOTE:
SEE STRUCTURAL DRAWINGS FOR SIZE, GAUGE, AND ASSEMBLY OF ALL STOREFRONT FRAMING

SEE DETAIL A/A08.9 FOR STOREFRONT TRIM PROFILES

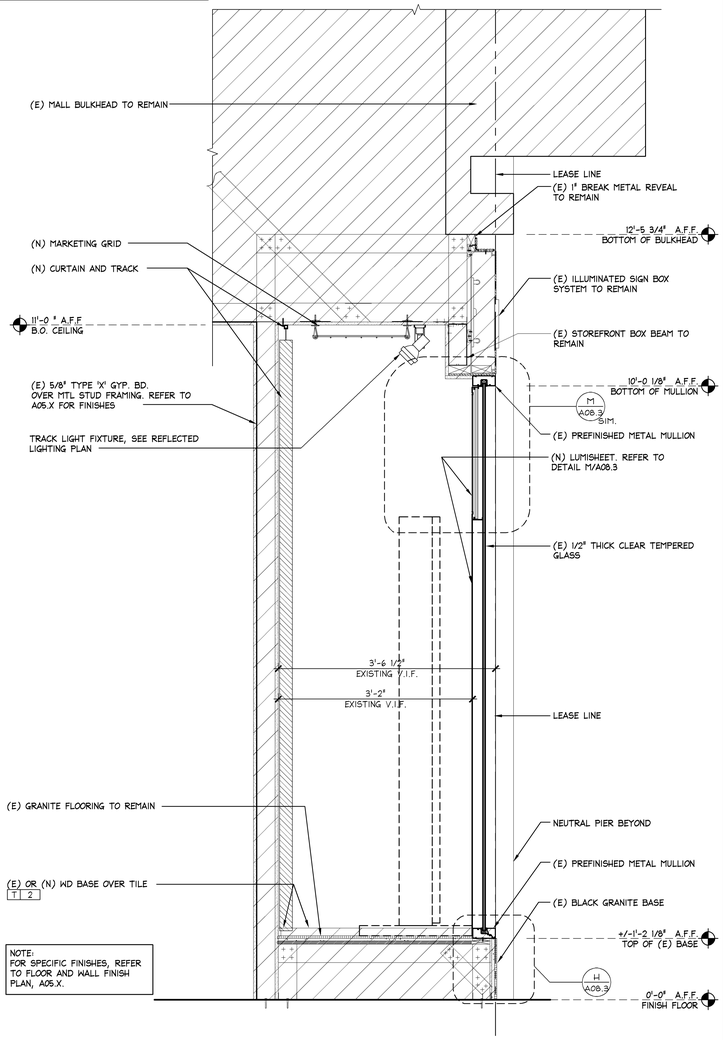

VERTICAL SECTION AT DISPLAY WINDOW

1 1/2" = 1'-0" | J

NOTES TO G.C.:

SEE STRUCTURAL DRAWINGS FOR DETAILS OF CONNECTION OF ALL STOREFRONT MTL STUD FRAMING TO STRUCTURE ABOVE.

G.C. SHALL PATCH, REPAIR, AND FINISH EXISTING MALL BULKHEAD AS REQ'D TO "LIKE-NEW" CONDITION AT STOREFRONT TIE-IN COORDINATE FINISH SPEC.'S W/ LANDLORD.

G.C. SHALL APPLY (IF NOT EXISTING) ONE LAYER OF 5/8" TYPE 'X' GYP. BD. ON BACKSIDE OF MALL BULKHEAD SEALED AIRTIGHT FROM TOP OF STOREFRONT TO UNDERSIDE OF DECK ABOVE.

G.C. SHALL FIELD VERIFY EXACT LOCATION, CONDITION AND ACTUAL HEIGHT ABOVE FINISHED FLOOR OF EXISTING MALL BULKHEAD.

NOTE:
SEE STRUCTURAL DRAWINGS FOR SIZE, GAUGE, AND ASSEMBLY OF ALL STOREFRONT FRAMING

SEE DETAIL A/A08.9 FOR STOREFRONT TRIM PROFILES

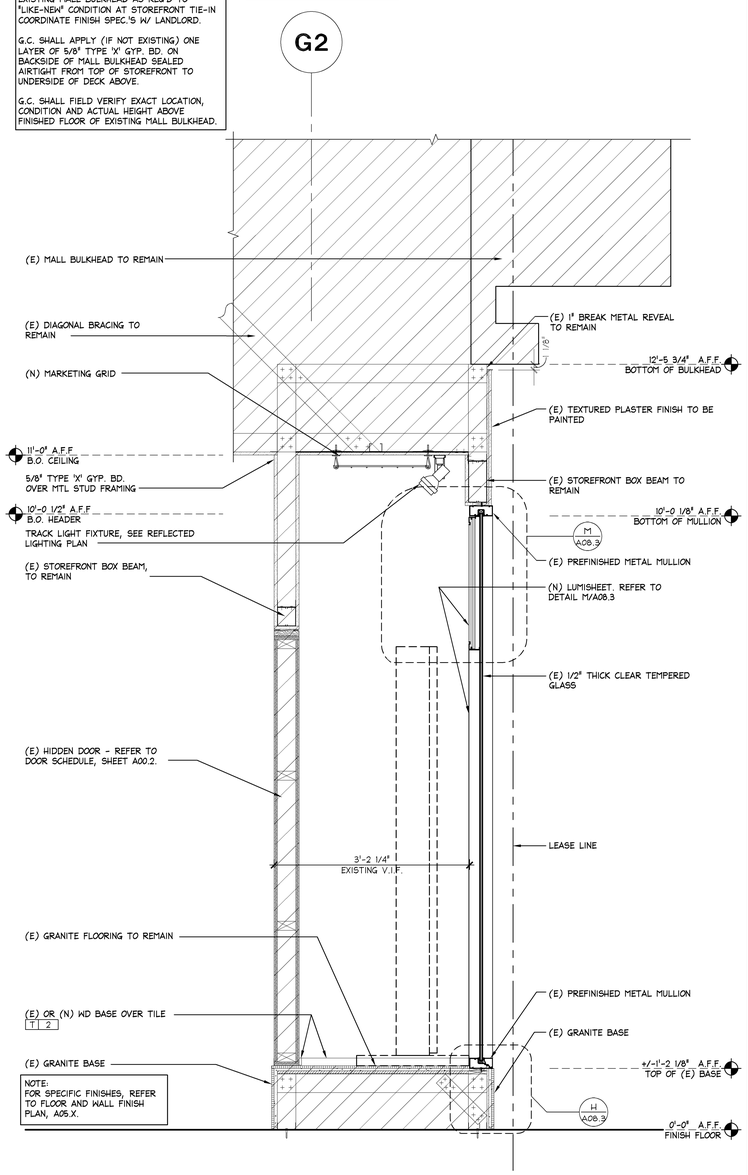

VERTICAL SECTION AT DISPLAY WINDOW

1 1/2" = 1'-0" | E

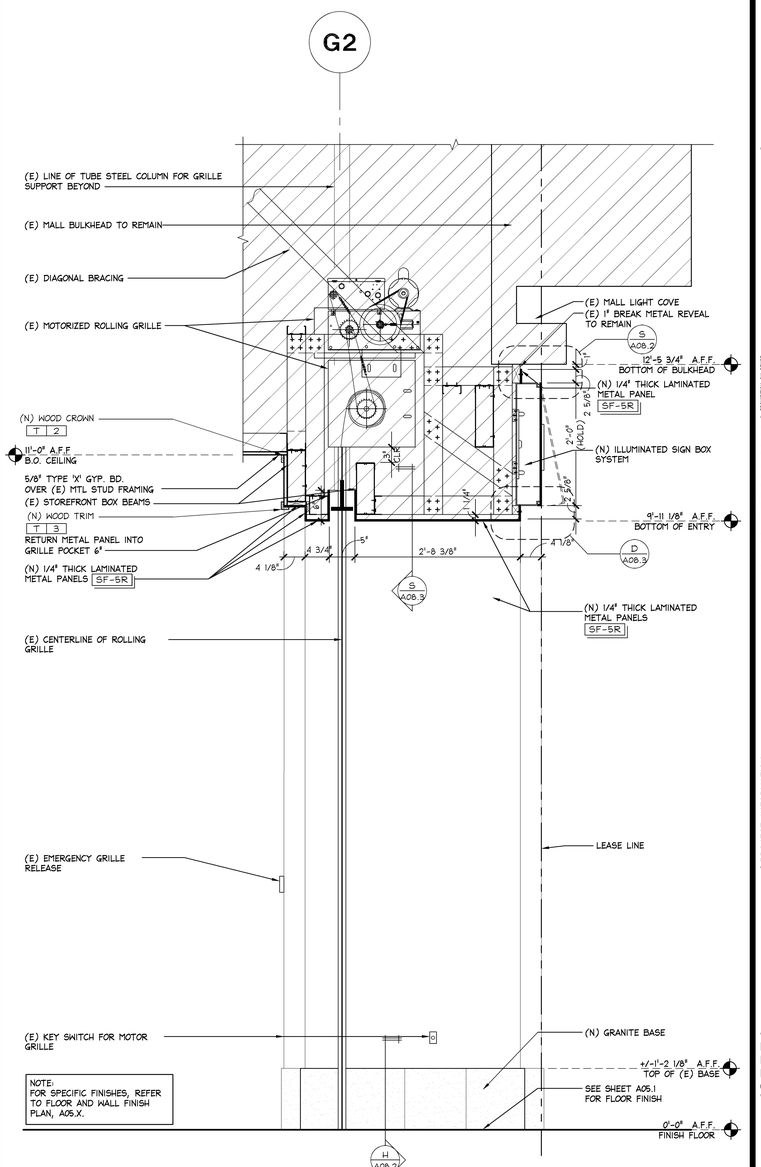

VERTICAL SECTION AT PORTAL

1 1/2" = 1'-0" | A

Stantec
Stantec Architecture Inc.
1383 N. McDowell Blvd., Suite 250
Petaluma, CA U.S.A. 94954
Tel. 707.765.1660 Fax. 707.765.9908
www.stantec.com

Limitedbrands
LIMITED STORE PLANNING, INC.
d/b/a STORE DESIGN & CONSTRUCTION
Three Limited Parkway · Columbus, Ohio 43230
Telephone: 614.415.7000 · Fax: 614.415.7349

PROMOTION OR RUSH.
THESE DRAWINGS AND SPECIFICATIONS WERE PREPARED FOR USE ON A SPECIFIC SITE AT A SPECIFIC TIME AND ARE NOT INTENDED FOR USE ON A DIFFERENT SITE OR AT A DIFFERENT TIME. THEY ARE NOT INTENDED FOR USE ON A DIFFERENT PROJECT AT THE SAME SITE. THEY ARE NOT INTENDED FOR USE ON ANOTHER PROJECT IF MODIFIED BY ANYONE OTHER THAN THE ARCHITECT OF RECORD.
COPYRIGHT/DISCLOSURE
THESE DRAWINGS AND SPECIFICATIONS ARE THE PROPERTY OF LSDC AND SHALL NOT BE DISPLAYED IN PUBLIC VIEW, REPRODUCED OR DISCLOSED TO OTHERS WITHOUT THE WRITTEN PERMISSION OF LSDC. ANY REPRODUCTION OF THESE DRAWINGS AND SPECIFICATIONS SHALL BE MADE WITHOUT THE WRITTEN PERMISSION OF LSDC AND SHALL CONTAIN THIS COPYRIGHT NOTICE. THESE DRAWINGS AND SPECIFICATIONS MUST BE RETURNED TO LSDC UPON COMPLETION OF THEIR INTENDED USE, UNLESS OTHERWISE AGREED BY THE LSDC.
THESE DRAWINGS AND SPECIFICATIONS ARE COPYRIGHTED AND SUBJECT TO COPYRIGHT PROTECTION AS AN "ARCHITECTURAL WORK" UNDER SECTION 102 OF THE COPYRIGHT ACT, 17 U.S.C. SEC. 101 ET SEQ., AS AMENDED DECEMBER 1990. THE ARCHITECTURAL WORK COPYRIGHT PROTECTION INCLUDES, WITHOUT LIMITATION, THE OVERALL FORM, ARRANGEMENT AND COMPOSITION OF SPACES, AND FORM, ARRANGEMENT AND COMPOSITION OF ALL ARCHITECTURAL ELEMENTS CONTAINED THEREIN. THIS NOTICE IS THE STATUTORY NOTICE FOR COPYRIGHT PROTECTION. RELEASE OF THESE DRAWINGS AND SPECIFICATIONS FOR CONSTRUCTION PURPOSES SHALL NOT BE CONSTRUED AS PUBLICATION IN DEROGATION OF LSDC'S COPYRIGHTS OR OTHER PROPERTY RIGHTS.

PROJECT INFORMATION:
010500133
VICTORIA'S SECRET
QUAIL SPRINGS MALL
SPACE NO: 1119
2501 WEST MEMORIAL RD.
OKLAHOMA CITY, OK 73134
SCOPE: OPTIMIZATION | PACKAGE: II
DESIGN TYPE: NMA/FORUM AA1 | GENERATION: R1315o/142Fa
LSD&C PROJECT #: 00060919 | A/E PROJECT #: 2007684006

REVISIONS:

REQUIRED BY:	DATE

ELITE CONSTRUCTION GROUP
LAKE JACKSON, TX
PHONE: 979-285-0712
NOTE: THESE PRINTS HAVE BEEN REDUCED BY 50 PERCENT. SCALE WILL BE 50 PERCENT OF WHAT IS NOTED ON PLANS.

DATE ISSUED: 05.30.2014
DESIGNED BY: KW
DRAWN BY: MS
CHECKED BY: DB/BV

STOREFRONT DETAILS

DRAWING NUMBER:
A08.3