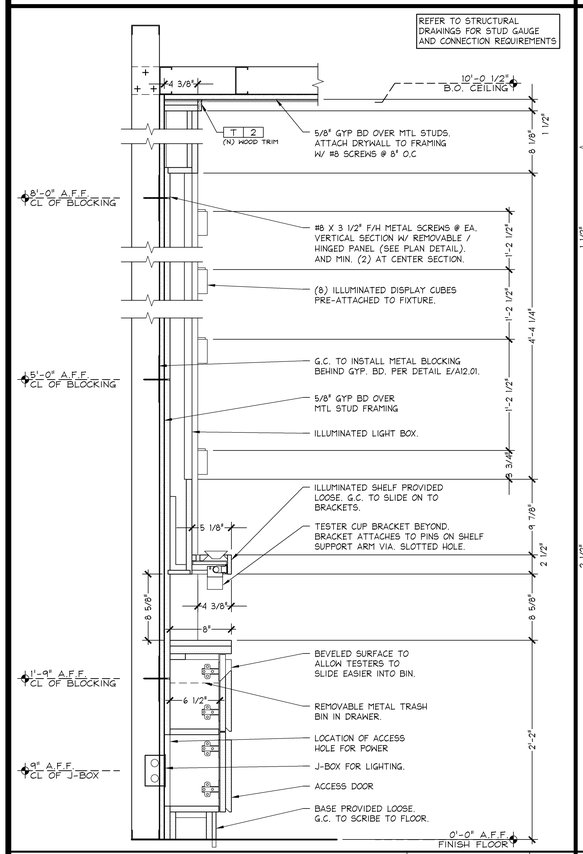

BEAUTY TRANSITION FOCAL SHALLOW SECTION | 1 1/2" = 1'-0" | -- | P | 12.05.13

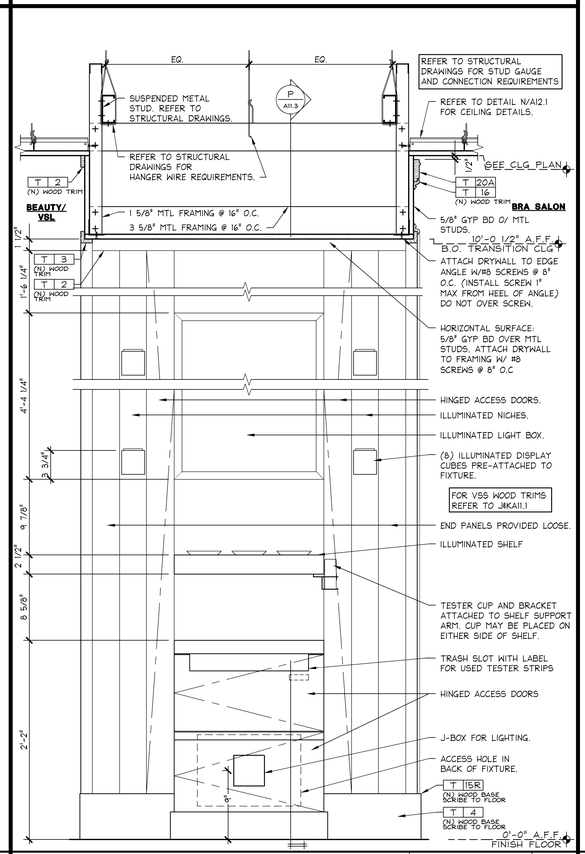

BEAUTY TRANSITION FOCAL SHALLOW ELEV - BEAUTY/VSL TO BRA SALON | 1 1/2" = 1'-0" | -- | K | 12.05.13

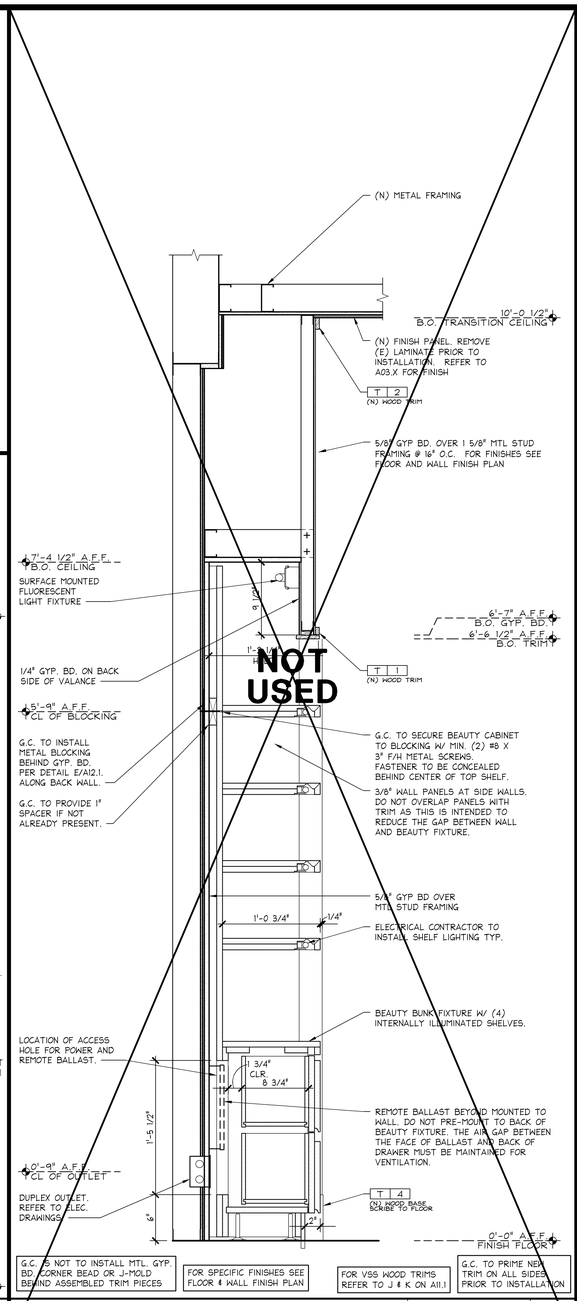

BEAUTY NICHE TRANSITION SECTION | 1 1/2" = 1'-0" | 05D-A113-F00-DETL | F | 12.20.11

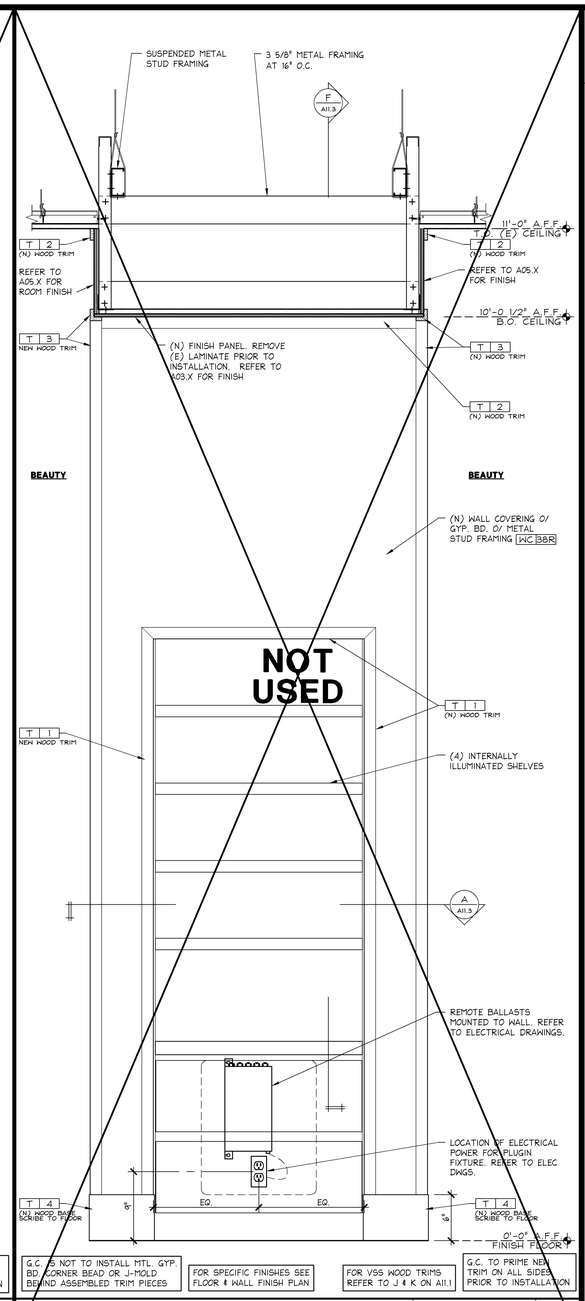

BEAUTY NICHE TRANSITION ELEVATION | 1 1/2" = 1'-0" | 05D-A113-B00-DETL | B | 12.20.11

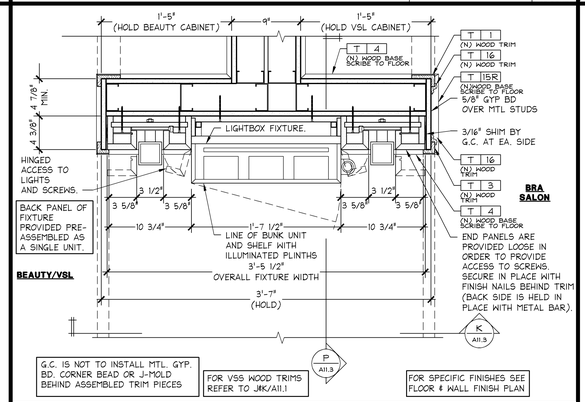

BEAUTY TRANSITION FOCAL SHALLOW PLAN - BEAUTY/VSL TO BRA SALON | 1 1/2" = 1'-0" | -- | J | 12.05.13

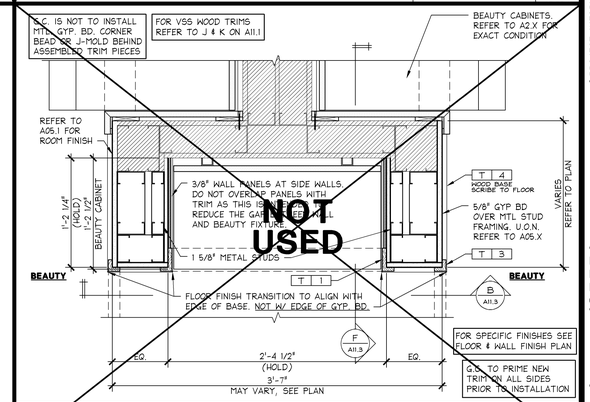

BEAUTY NICHE TRANSITION PLAN | 1 1/2" = 1'-0" | -- | A | 12.05.13

Stantec
Stantec Architecture Inc.
1383 N. McDowell Blvd., Suite 250
Petaluma, CA U.S.A. 94954
Tel. 707.765.1660 Fax. 707.765.9908
www.stantec.com

Limitedbrands

LIMITED STORE PLANNING, INC.
d/b/a STORE DESIGN & CONSTRUCTION
Three Limited Parkway · Columbus, Ohio 43230
Telephone: 614.415.7000 · Fax: 614.415.7349

PROPRIETARY AND COPYRIGHT PROTECTION AS AN UNPUBLISHED WORK: THESE DRAWINGS AND SPECIFICATIONS WERE PREPARED FOR USE ON A SPECIFIC SITE CONTEMPLATED/ONLY WITH THEIR ISSUE DATE; THEY ARE NOT INTENDED FOR USE ON A DIFFERENT PROJECT SITE OR WHEN THE PROJECT IS ALTERED FROM THE SCOPE INDICATED. THE REPRODUCTION OF THESE DRAWINGS AND SPECIFICATIONS FOR USE ON ANOTHER PROJECT IS PROHIBITED AND CONTRARY TO LAW UNLESS EXPRESSLY AUTHORIZED BY LIMITED BRANDS, INC. OR ITS AFFILIATES. ALL RIGHTS RESERVED UNDER FEDERAL COPYRIGHT LAWS. (©2013, LIMITED BRANDS, INC. OR ITS AFFILIATES, ("LTDCI"), ALL RIGHTS RESERVED.

THESE DRAWINGS AND SPECIFICATIONS ARE THE PROPERTY OF LTDCI AND SHALL NOT BE DISPLAYED IN ANY MANNER WITHOUT THE WRITTEN CONSENT OF LTDCI. THE DISTRIBUTION, DISPLAY, REPRODUCTION OR USE OF THESE DRAWINGS AND SPECIFICATIONS SHALL BE MADE WITHOUT THE WRITTEN PERMISSION OF LTDCI. ALL COPIES OF THESE DRAWINGS AND SPECIFICATIONS, INCLUDING ELECTRONIC FILES, SHALL BE RETURNED TO LTDCI UPON COMPLETION OF THEIR INTENDED USE, UNLESS OTHERWISE AGREED TO IN WRITING BY THE LTDCI.

THESE DRAWINGS AND SPECIFICATIONS ARE COPYRIGHTED AND SUBJECT TO COPYRIGHT PROTECTION AS AN "ARCHITECTURAL WORK" UNDER SECTION 102 OF THE COPYRIGHT ACT, 17 U.S.C. SECTION 102, AS AMENDED BY THE ARCHITECTURAL WORKS COPYRIGHT PROTECTION ACT OF 1990. THE PROTECTION INCLUDES, WITHOUT LIMITATION, THE OVERALL FORM, ARRANGEMENT AND COMPOSITION OF SPACES, AND OF PLACES AND ELEMENTS IN THE DESIGN. UNDER SUCH PROTECTION, UNAUTHORIZED USE OF THESE DRAWINGS AND SPECIFICATIONS MAY RESULT IN CESSATION OF CONSTRUCTION, BUILDING SEIZURE, AND/OR MONETARY LIABILITY.

010500133

PROJECT INFORMATION:

VICTORIA'S SECRET
QUAIL SPRINGS MALL
SPACE NO.: 119
2501 WEST MEMORIAL RD.
OKLAHOMA CITY, OK 73134

SCOPE: OPTIMIZATION | PACKAGE:
DESIGN TYPE: NMA/FORUM AA1 | GENERAL RENOVATION 2013 (R13ISo)/142Fa
LSD&C PROJECT #: 00060919 | A/E PROJECT #: 2007684006

REVISIONS:

REQUIRED BY:	DATE

ELITE CONSTRUCTION GROUP
LAKE JACKSON, TX
PHONE: 979-285-0712
NOTE: THESE PRINTS HAVE BEEN REDUCED BY 50 PERCENT. SCALE WILL BE 50 PERCENT OF WHAT IS NOTED ON PLANS.

DATE ISSUED: 05.09.2014
DESIGNED BY: KW
DRAWN BY: MS
CHECKED BY: DB/BV

VSS CONSTRUCTION DETAILS

DRAWING NUMBER:
A11.3