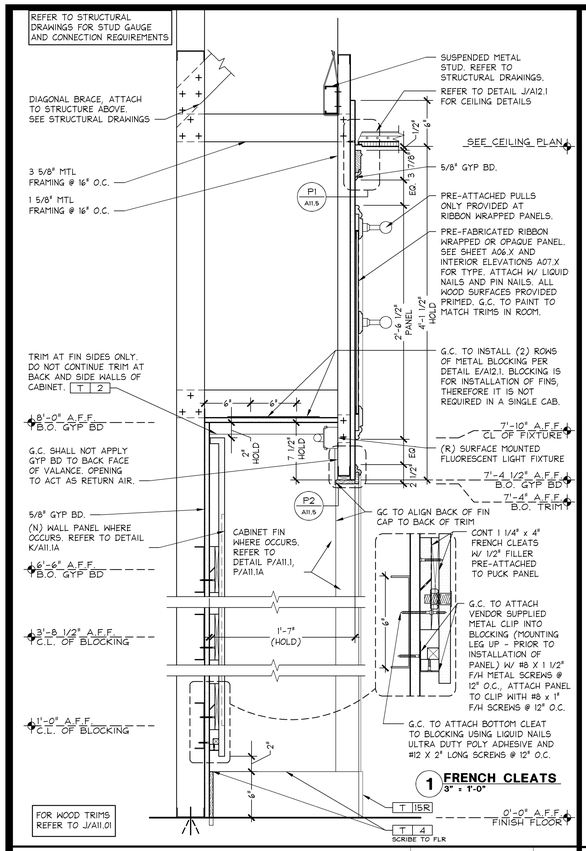

1 FRENCH CLEATS 3" = 1'-0"

BRA SALON CABINET SECTION
NEW CONSTRUCTION

1 1/2" = 1'-0" | - | R | 04.04.14

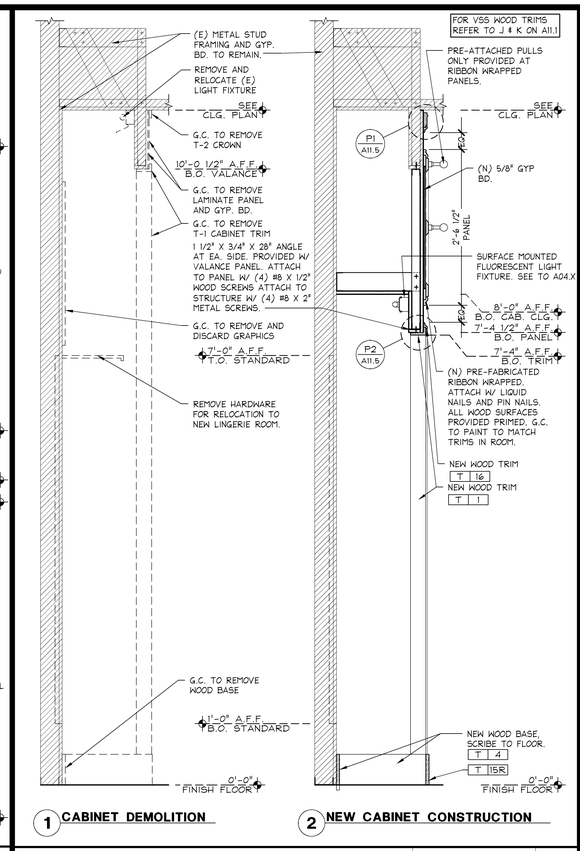

1 CABINET DEMOLITION

2 NEW CABINET CONSTRUCTION

BRA SALON CABINET SECTION
(E) VS CABINET CONVERSION

1" = 1'-0" | -- | L | 07.01.13

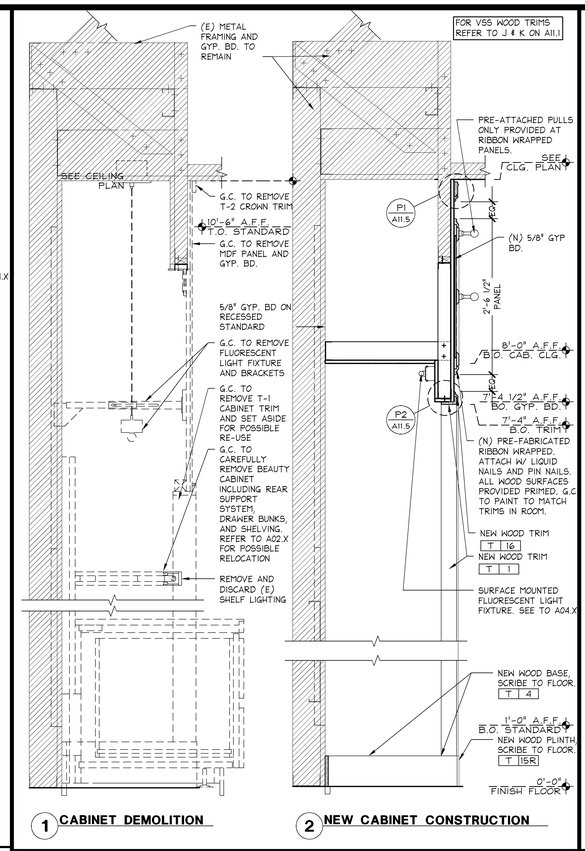

1 CABINET DEMOLITION

2 NEW CABINET CONSTRUCTION

BRA SALON CABINET SECTION
(E) BEAUTY CABINET CONVERSION

1" = 1'-0" | - | G | 07.01.13

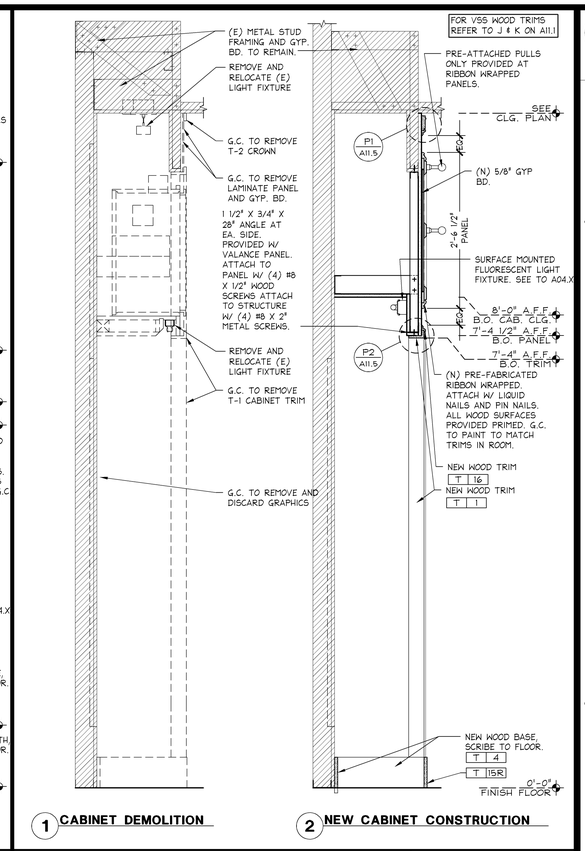

1 CABINET DEMOLITION

2 NEW CABINET CONSTRUCTION

BRA SALON CABINET SECTION
(E) FOCAL CONVERSION

1" = 1'-0" | -- | C | 07.01.13

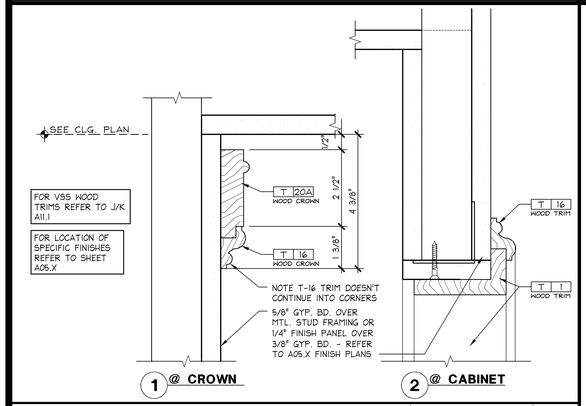

1 @ CROWN

2 @ CABINET

BRA SALON CROWN/TRIM DETAIL

6" = 1'-0" | - | P | 12.04.13

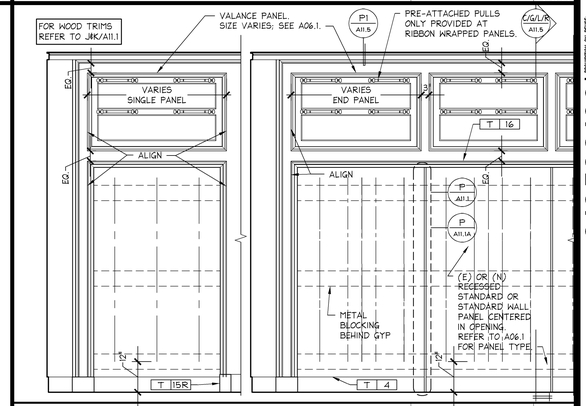

BRA SALON CABINET ELEVATION

1/2" = 1'-0" | - | B | 04.04.14

Stantec
Stantec Architecture Inc.
1383 N. McDowell Blvd., Suite 250
Petaluma, CA U.S.A. 94954
Tel. 707.765.1660 Fax. 707.765.9908
www.stantec.com

Limitedbrands

LIMITED STORE PLANNING, INC.
d/b/a STORE DESIGN & CONSTRUCTION
Three Limited Parkway · Columbus, Ohio 43230
Telephone: 614.415.7000 · Fax: 614.415.7349

THESE DRAWINGS AND SPECIFICATIONS ARE COPYRIGHTED AND SUBJECT TO COPYRIGHT PROTECTION AS AN "ARCHITECTURAL WORK" UNDER SECTION 102 OF THE COPYRIGHT ACT, AS AMENDED DECEMBER 1990. THE ARCHITECT'S DESIGNS AND PLANS SHOWN IN THESE DRAWINGS AND SPECIFICATIONS, INCLUDING BUT NOT LIMITED TO THE ARRANGEMENT OF ROOMS, ARE THE EXCLUSIVE PROPERTY OF THE ARCHITECT AND CANNOT BE CHANGED OR COPIED IN ANY FORM OR MANNER WHATSOEVER. NO ASSIGNMENT, REVISE OR PUBLICATION OF THESE DRAWINGS AND SPECIFICATIONS SHALL BE MADE WITHOUT THE WRITTEN CONSENT OF THE ARCHITECT AND WILL BE RETURNED TO THE ARCHITECT UPON REQUEST OR OTHERWISE AGREED BY THE CLIENT.

ALL AND SPECIFICATIONS ARE COPYRIGHTED AND SHALL NOT BE DISPLAYED IN ANY MANNER WHATSOEVER, REPRODUCED, PUBLISHED BY ANY MEANS, OR ASSIGNED TO ANY THIRD PERSON, WITHOUT THE PRIOR WRITTEN CONSENT OF THE ARCHITECT. THE ARCHITECT RETAINS ALL COMMON LAW, STATUTORY AND OTHER RESERVED RIGHTS, INCLUDING THE COPYRIGHT. THE DRAWINGS AND SPECIFICATIONS SHALL NOT BE ASSIGNED TO ANY THIRD PERSON, WITHOUT THE PRIOR WRITTEN CONSENT OF THE ARCHITECT. THE DRAWINGS AND SPECIFICATIONS ARE TO BE RETURNED TO THE ARCHITECT UPON REQUEST OR OTHERWISE AGREED BY THE CLIENT.

ALL AND SPECIFICATIONS ARE COPYRIGHTED AND SHALL NOT BE DISPLAYED IN ANY MANNER WHATSOEVER, REPRODUCED, PUBLISHED BY ANY MEANS, OR ASSIGNED TO ANY THIRD PERSON, WITHOUT THE PRIOR WRITTEN CONSENT OF THE ARCHITECT. THE ARCHITECT RETAINS ALL COMMON LAW, STATUTORY AND OTHER RESERVED RIGHTS, INCLUDING THE COPYRIGHT. THE DRAWINGS AND SPECIFICATIONS SHALL NOT BE ASSIGNED TO ANY THIRD PERSON, WITHOUT THE PRIOR WRITTEN CONSENT OF THE ARCHITECT. THE DRAWINGS AND SPECIFICATIONS ARE TO BE RETURNED TO THE ARCHITECT UPON REQUEST OR OTHERWISE AGREED BY THE CLIENT.

THESE DRAWINGS AND SPECIFICATIONS ARE COPYRIGHTED AND SUBJECT TO COPYRIGHT PROTECTION AS AN "ARCHITECTURAL WORK" UNDER SECTION 102 OF THE COPYRIGHT ACT, AS AMENDED DECEMBER 1990. THE ARCHITECT'S DESIGNS AND PLANS SHOWN IN THESE DRAWINGS AND SPECIFICATIONS, INCLUDING BUT NOT LIMITED TO THE ARRANGEMENT OF ROOMS, ARE THE EXCLUSIVE PROPERTY OF THE ARCHITECT AND CANNOT BE CHANGED OR COPIED IN ANY FORM OR MANNER WHATSOEVER. NO ASSIGNMENT, REVISE OR PUBLICATION OF THESE DRAWINGS AND SPECIFICATIONS SHALL BE MADE WITHOUT THE WRITTEN CONSENT OF THE ARCHITECT AND WILL BE RETURNED TO THE ARCHITECT UPON REQUEST OR OTHERWISE AGREED BY THE CLIENT.

010500133

PROJECT INFORMATION:

VICTORIA'S SECRET
QUAIL SPRINGS MALL
SPACE NO: 119
2501 WEST MEMORIAL RD.
OKLAHOMA CITY, OK 73134

OPTIMIZATION | PACKAGE: II
SCOPE: GENERAL RENOVATION 2013 (R13.1Sa)/1142Fa
DESIGN TYPE: NMA/FORUM AA1 A/E PROJECT #: 2007684006
LSD&C PROJECT #: 00060919

REVISIONS:

REQUIRED BY:	DATE

ELITE CONSTRUCTION GROUP
LAKE JACKSON, TX
PHONE: 979-285-0712
NOTE: THESE PRINTS HAVE BEEN REDUCED BY 50 PERCENT. SCALE WILL BE 50 PERCENT OF WHAT IS NOTED ON PLANS.

DATE ISSUED: 05.09.2014
DESIGNED BY: KW
DRAWN BY: MS
CHECKED BY: DB/BV

VSS CONSTRUCTION DETAILS

DRAWING NUMBER:
A11.5