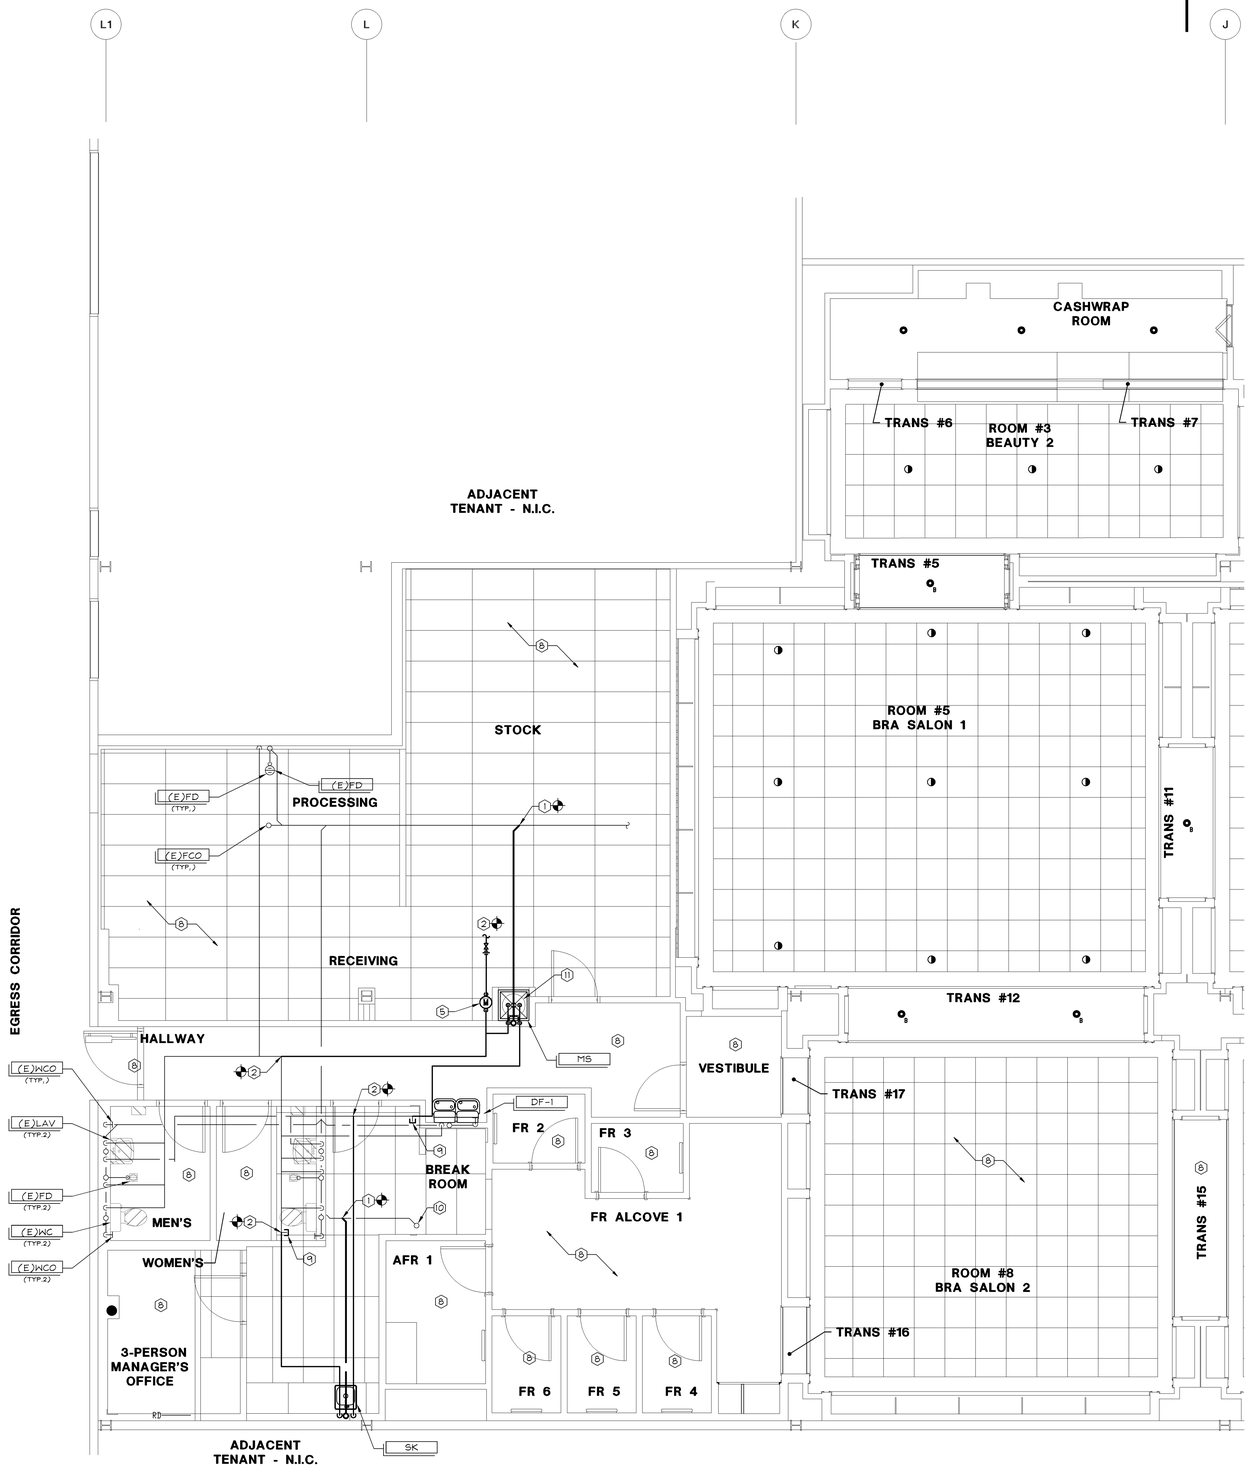

1. CONNECT (N) 4" SANITARY SEWER BELOW SLAB TO (E) SANITARY SEWER LINE. (FIELD VERIFY EXACT SIZE AND LOCATION)
2. CONNECT (N) DOMESTIC WATER TO (E) DOMESTIC WATER LINE. (FIELD VERIFY EXACT SIZE AND LOCATION).
3. P.O.C. OF (N) VENT TO (E) VENT LINE. (FIELD VERIFY EXACT SIZE AND LOCATION – MIN. 1½")
4. ~~1" CONDENSATE DRAIN ON ROOF TO DISCHARGE TO SPLASH BLOCK. REFER TO DETAIL J ON SHEET P03.01.~~
5. PLUMBING CONTRACTOR TO PROVIDE WATER METER – 'HERSEY MODEL NO. ¾" MVR' AT MINIMUM OF 16 GPM. VERIFY LOCATION. MOUNT 48" ABOVE FINISHED FLOOR. MAKE NECESSARY CONNECTIONS AS REQUIRED. METER TO READ IN GALLONS.
6. ~~METAL LINER CONDITION – INSTALL CONCEALED SPRINKLER HEAD IN PRE-CUT HOLE IN PANEL. FIRE PROTECTION CONTRACTOR SHALL ENSURE THAT CONCEALED HEAD COVER COMPLETELY COVERS 2-5/8" PRE-DRILLED HOLE.~~
7. ~~ROUTE TO APPROVED GAS METER LOCATION WITH REGULATOR. TOTAL GAS LOAD = 700 CFM AND A TOTAL DEVELOPED LENGTH = 100 FEET. FIELD VERIFY EXACT LOCATION OF METER AND GAS COMPANY REQUIREMENTS.~~
8. EXISTING SPRINKLER HEAD IN THIS AREA TO REMAIN UNCHANGED.
9. CAP EXISTING DOMESTIC WATER LINE WATER TIGHT. (FIELD VERIFY EXACT SIZE AND LOCATION).
10. CAP EXISTING SANITARY LINE BELOW EXISTING FLOOR SLAB. (FIELD VERIFY SIZE AND LOCATION).
11. RELOCATED EXISTING ELECTRIC WATER HEATER TO THIS LOCATION ABOVE NEW MOP BASIN. (FIELD VERIFY LOCATION OF EXISTING WATER HEATER).

GC TO PROVIDE WRITTEN REPORT TO LSD&C PM ON CONDITION OF EXISTING SEWER TIE-IN REGARDING SLOPE AND FLOW.
- SCOPE WITH CAMERA PRIOR TO CONNECTION
- DO NOT CONNECT WITHOUT LSD&C PM AUTHORIZATION IF SPECS NOT MET

NOTE:
REFER TO SPECIFICATION BOOKLET FOR ADDITIONAL INFORMATION.

"VERIFY ALL FIELD CONDITIONS PRIOR TO BID"

N

PLUMBING AND FIRE SPRINKLER HEAD PLAN KEYNOTES

NTS

B 09/02/11

PLUMBING AND FIRE SPRINKLER HEAD PLAN

1/4" = 1'-0"

A

M-Engineering
750 Brooksedge Blvd.
Westerville, Ohio 43081
phone: 614.839.4639
fax: 614.839.2222
www.mengineering.us.com

Limitedbrands
LIMITED STORE PLANNING, INC.
d/b/a STORE DESIGN & CONSTRUCTION
Three Limited Parkway Columbus, Ohio 43230
Telephone: 614.415.7000 Fax: 614.415.7349

PROMOTION AND ASSO:
THESE DRAWINGS AND SPECIFICATIONS WERE PREPARED FOR USE ON A SPECIFIC SITE CONTEMPLATED(ONLY) WITH THEIR ISSUE DATE; THEY ARE NOT INTENDED FOR USE ON A DIFFERENT SITE OR ON THE SAME SITE AT A LATER TIME. THE ARCHITECT, INCLUDING ITS PARTNERS, ASSOCIATES AND EMPLOYEES, AS REPRODUCTION THEREOF, OR ANOTHER PROJECT & PROMOTED AND CONSULT TO LAY UNLESS EXPRESSLY AGREED TO IN WRITING BY THE ARCHITECT. THE ARCHITECT IS NOT RESPONSIBLE FOR ANY ALTERATIONS MADE TO THESE DRAWINGS AND SPECIFICATIONS WITHOUT THE WRITTEN CONSTRUCTION ("LSDC").
THESE DRAWINGS AND SPECIFICATIONS ARE THE PROPERTY OF LSDC AND SHALL NOT BE DUPLICATED IN ANY MANNER, EITHER IN WHOLE OR IN PART, WITHOUT THE WRITTEN PERMISSION OF LSDC. ANY REPRODUCTION OF THESE DRAWINGS AND SPECIFICATIONS SHALL BE MADE WITHOUT THE WRITTEN PERMISSION OF LSDC. ALL REPRODUCTIONS MADE BY ANY PARTY OF THESE DRAWINGS AND SPECIFICATIONS MUST BE RETURNED TO LSDC UPON COMPLETION OF THEIR INTENDED USE, UNLESS OTHERWISE AGREED TO IN WRITING BY THE LSDC.
THESE DRAWINGS AND SPECIFICATIONS ARE COPYRIGHTED AND SUBJECT TO COPYRIGHT PROTECTION AS AN "ARCHITECTURAL WORK" UNDER SECTION 102 OF THE COPYRIGHT PROTECTION ACT OF 1990. THE PROTECTION INCLUDES, WITHOUT LIMITATION, THE DETAILED FORM, ARRANGEMENT AND COMPOSITION OF SPACES, AND QUALITY OF DESIGN OF COMMON AREAS, AS SHOWN IN THE DRAWINGS AND SPECIFICATIONS. UNAUTHORIZED USE OF THESE DRAWINGS AND SPECIFICATIONS MAY RESULT IN CESSATION OF CONSTRUCTION, BUILDING SEIZURE, AND/OR MONETARY DAMAGES.

PROJECT INFORMATION:

010500133

VICTORIA'S SECRET
QUAIL SPRINGS MALL
SPACE NO: 119
2501 WEST MEMORIAL RD.
OKLAHOMA CITY, OK 73134

SCOPE: OPTIMIZATION | PACKAGE: II
DESIGN TYPE: NMA/FORUM AA1 | GENERATION: 2013 (R131So)/142Fa
LSD&C PROJECT #: 00060919 | A/E PROJECT #: 2007684006

REVISIONS:

REQUIRED BY:	DATE

ELITE CONSTRUCTION GROUP
LAKE JACKSON, TX
PHONE: 979-285-0712
NOTE: THESE PRINTS HAVE BEEN REDUCED BY 50 PERCENT. SCALE WILL BE 50 PERCENT OF WHAT IS NOTED ON PLANS

DATE ISSUED:	05.30.2014
DESIGNED BY:	BLS
DRAWN BY:	BLS
CHECKED BY:	JAH

PLUMBING AND FIRE SPRINKLER HEAD PLAN

DRAWING NUMBER:
P02.1