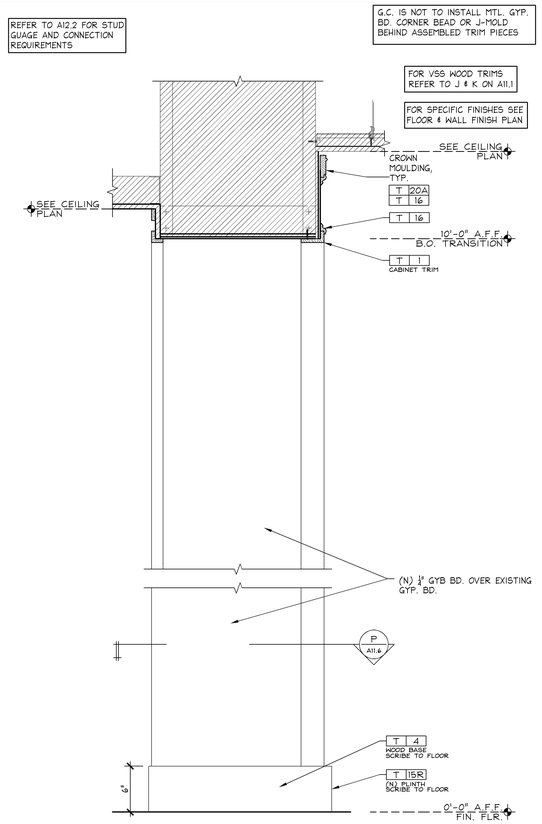

FITTING ROOM ALCOVE - SECTION

1 1/2" = 1'-0" | R

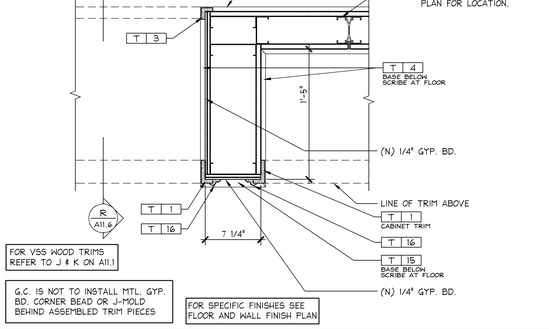

FITTING ROOM ALCOVE - PLAN

1 1/2" = 1'-0" | P

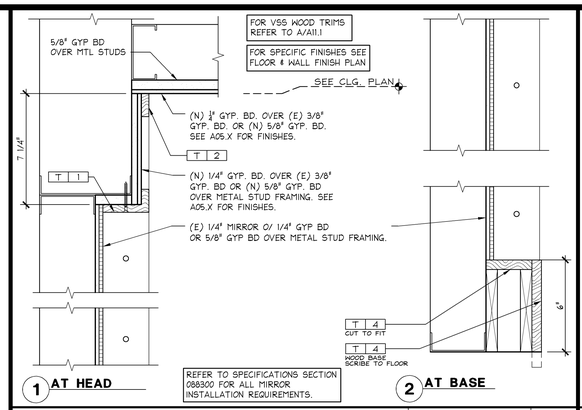

TRANSITION VERTICAL SECTION

3" = 1'-0" | -- | M

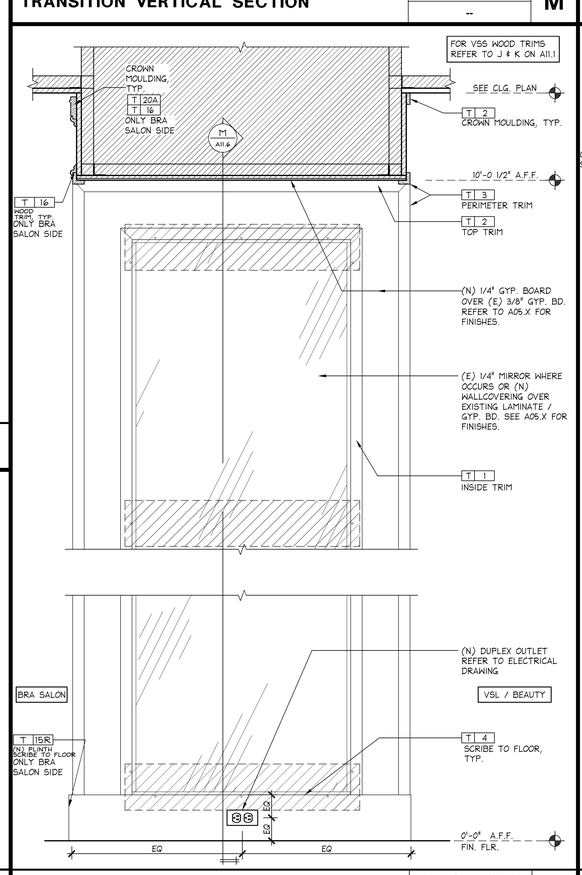

EXISTING TRANSITION ELEVATION

1 1/2" = 1'-0" | K

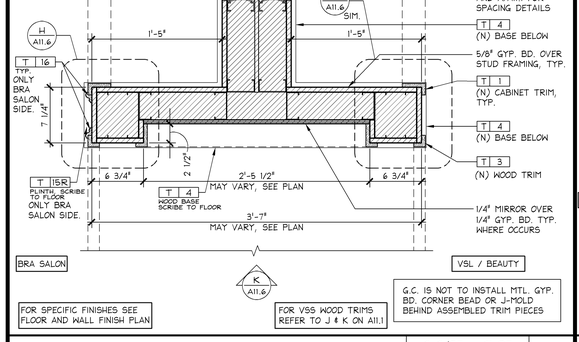

EXISTING TRANSITION - PLAN

1 1/2" = 1'-0" | J

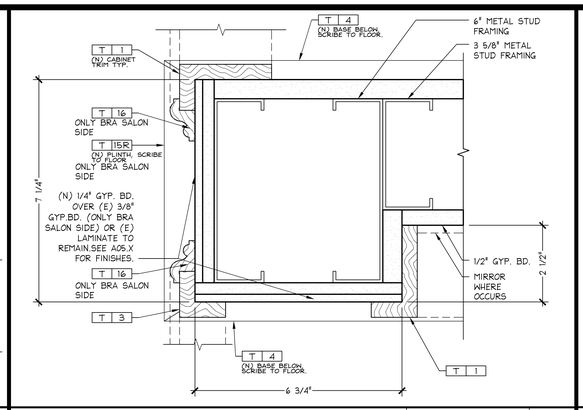

EXISTING TRANSITION END DETAIL

6" = 1'-0" | H

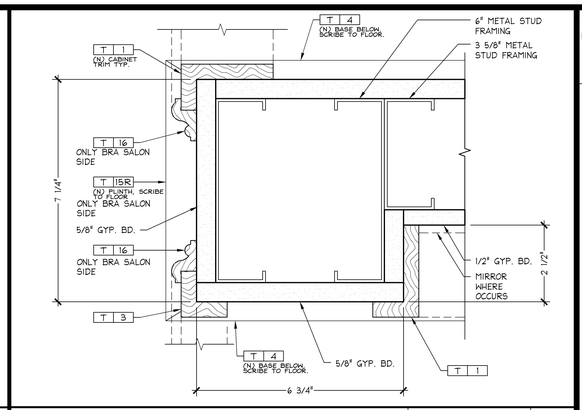

NEW TRANSITION END DETAIL

6" = 1'-0" | D

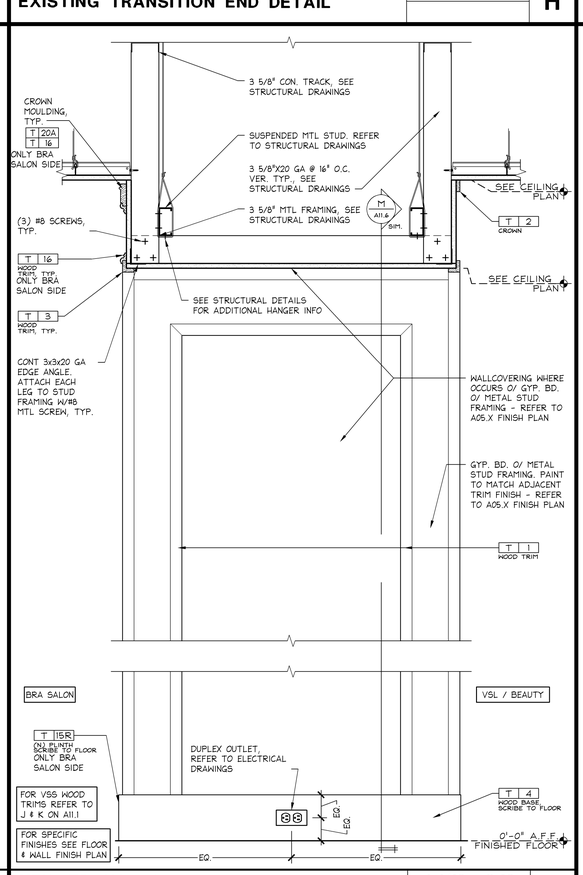

NEW TRANSITION ELEVATION - RECESSED

1 1/2" = 1'-0" | -- | F | 05.28.14

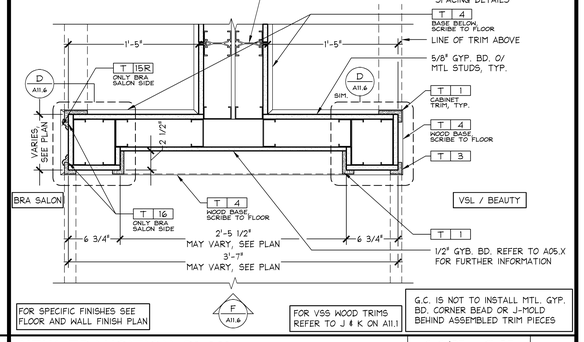

NEW TRANSITION PLAN - RECESSED

1 1/2" = 1'-0" | -- | E

Stantec
Stantec Architecture Inc.
1383 N. McDowell Blvd., Suite 250
Petaluma, CA U.S.A. 94954
Tel. 707.765.1660 Fax. 707.765.9908
www.stantec.com

Limitedbrands

LIMITED STORE PLANNING, INC.
d/b/a STORE DESIGN & CONSTRUCTION
Three Limited Parkway - Columbus, Ohio 43230
Telephone: 614.415.7000 - Fax: 614.415.7349

PROHIBITION OF MISUSE:
THESE DRAWINGS AND SPECIFICATIONS WERE PREPARED FOR USE ON A SPECIFIC SITE CONSTRUCTION(S) WITH THEIR ISSUE DATE(S), THEY ARE NOT INTENDED FOR USE ON A DIFFERENT SITE AND MAY NOT BE SUITABLE FOR REUSE ON EXTENSIONS OF THE SITE OR ON ANY OTHER SITE. ANY REUSE WITHOUT WRITTEN VERIFICATION OR ADAPTATION BY LSDC FOR THE SPECIFIC PURPOSE INTENDED WILL BE AT USER'S SOLE RISK AND WITHOUT LIABILITY OR LEGAL EXPOSURE TO LSDC. ANY SUCH REPRODUCTION THEREOF, OR ANOTHER PROJECT IS PROHIBITED AND CONSENT TO SAY UNLESS EXPRESSLY AUTHORIZED BY LSDC. ANY UNAUTHORIZED USE, REPRODUCTION OR CONSTRUCTION ("LSDC").
COPYRIGHT:
THESE DRAWINGS AND SPECIFICATIONS ARE THE PROPERTY OF LSDC AND SHALL NOT BE DISPLAYED IN ANY MANNER OR MEDIUM WITHOUT THE WRITTEN CONSENT OF LSDC. ANY UNAUTHORIZED USE, REPRODUCTION OR DISTRIBUTION OF THESE DRAWINGS AND SPECIFICATIONS SHALL BE MADE WITHOUT THE WRITTEN CONSENT OF LSDC. ANY UNAUTHORIZED USE, REPRODUCTION OR DISTRIBUTION OF THESE DRAWINGS AND SPECIFICATIONS WILL BE ATTENDED TO LSDC UPON COMPLETION OF THEIR INTENDED USE, UNLESS OTHERWISE AGREED TO BY THE LSDC.
COPYRIGHT:
THESE DRAWINGS AND SPECIFICATIONS ARE COPYRIGHTED AND SUBJECT TO COPYRIGHT PROTECTION AS AN "ARCHITECTURAL WORK" UNDER SECTION 102 OF THE COPYRIGHT ACT, AS AMENDED DECEMBER 1990. THE ARCHITECT'S NAME AND THE TITLE OF THE PROJECT AS INDICATED HEREON IS PROVIDED FOR IDENTIFICATION AND REFERENCE PURPOSES ONLY AND SHALL NOT BE CONSTRUED AS WAIVING COPYRIGHT PROTECTION AS TO ANY PERSON OR ENTITY. THE DRAWINGS AND SPECIFICATIONS INCLUDE, BUT ARE NOT LIMITED TO, THE OVERALL FORM, ARRANGEMENT AND COMPOSITION OF SPACES, AND FORM AND POSITION OF ELEMENTS OF THE BUILDING, INCLUDING WALLS, COLUMNS, WINDOWS, DOORS, ROOFS, AND LANDSCAPING. ANY UNAUTHORIZED USE OF THESE DRAWINGS AND SPECIFICATIONS WITHOUT THE WRITTEN PERMISSION OF THE ARCHITECT MAY RESULT IN CESSATION OF CONSTRUCTION, BUILDING SEIZURE, AND/OR MONETARY LIABILITY.

PROJECT INFORMATION:

010500133

VICTORIA'S SECRET
QUAIL SPRINGS MALL
SPACE NO.: 119
2501 WEST MEMORIAL RD.
OKLAHOMA CITY, OK 73134

SCOPE: OPTIMIZATION | PACKAGE: II
DESIGN TYPE: NMA/FORUM AA1 GENERAL RENOVATION 2013 (R1315a)/1142Fa
LSDBC PROJECT #: 00060919 A/E PROJECT #: 2007684006

REVISIONS:

REQUIRED BY:	DATE

ELITE CONSTRUCTION GROUP
LAKE JACKSON, TX
PHONE: 979-285-0712
NOTE: THESE PRINTS HAVE BEEN REDUCED BY 50 PERCENT. SCALE WILL BE 50 PERCENT OF WHAT IS NOTED ON PLANS

DATE ISSUED: 05.09.2014
DESIGNED BY: KW
DRAWN BY: MS
CHECKED BY: DB/BV

VSS CONSTRUCTION DETAILS

DRAWING NUMBER:
A11.6