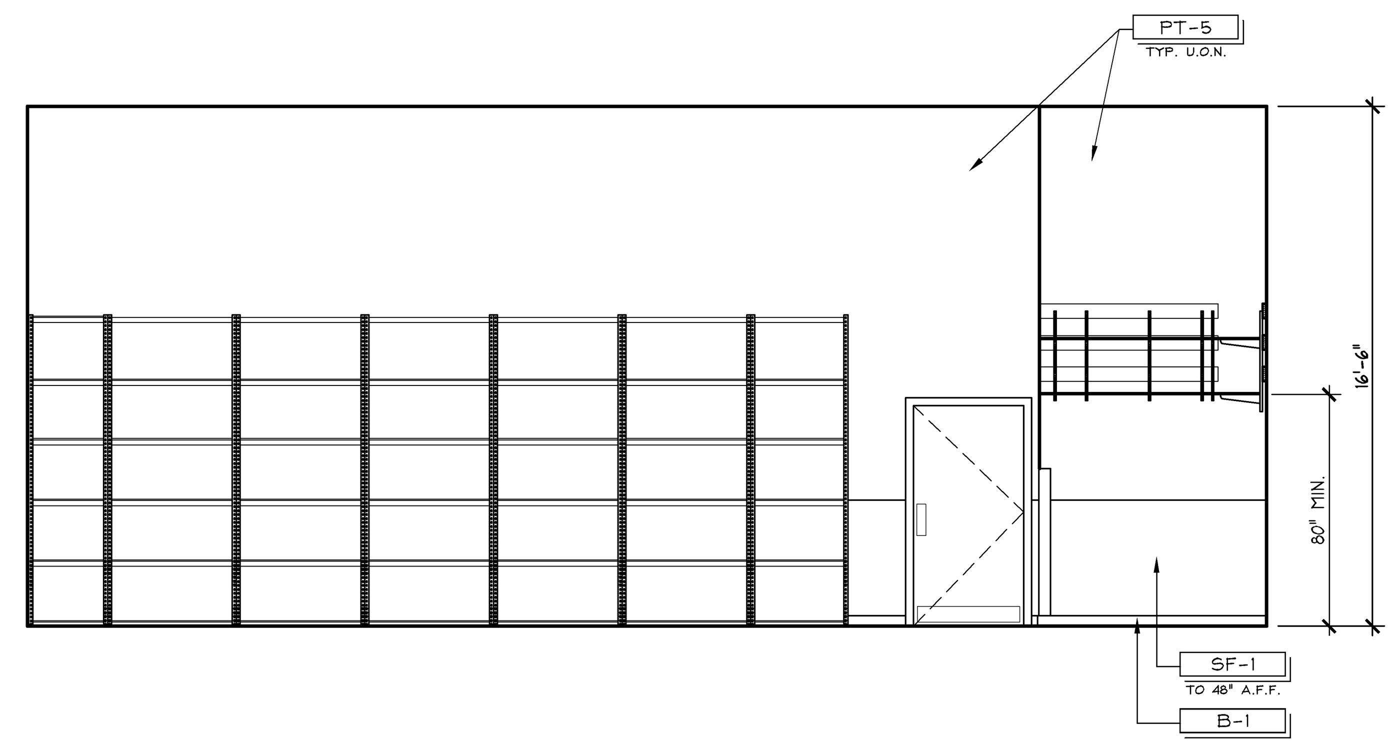

NON-SALES ELEVATION | 1/4" = 1'-0" | - | M | 10.14.11

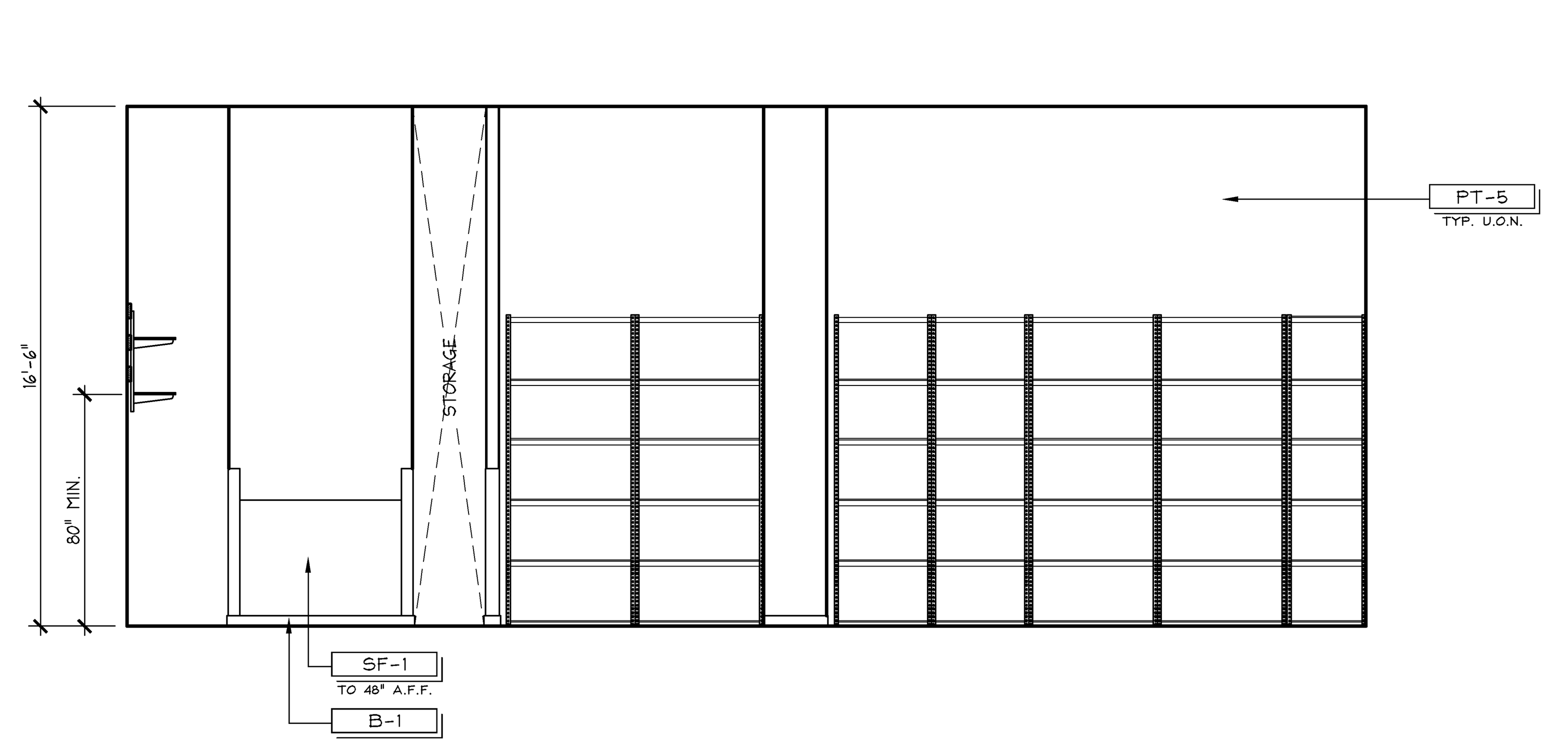

NON-SALES ELEVATION | 1/4" = 1'-0" | - | D | 10.14.11

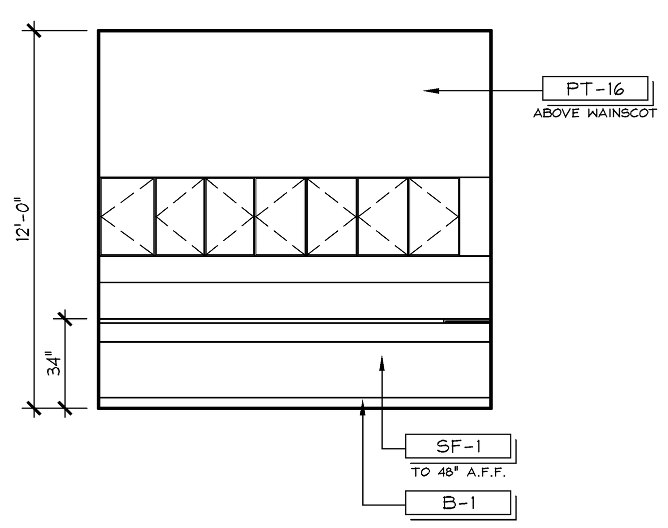

NON-SALES ELEVATION | 1/4" = 1'-0" | - | R | 10.14.11

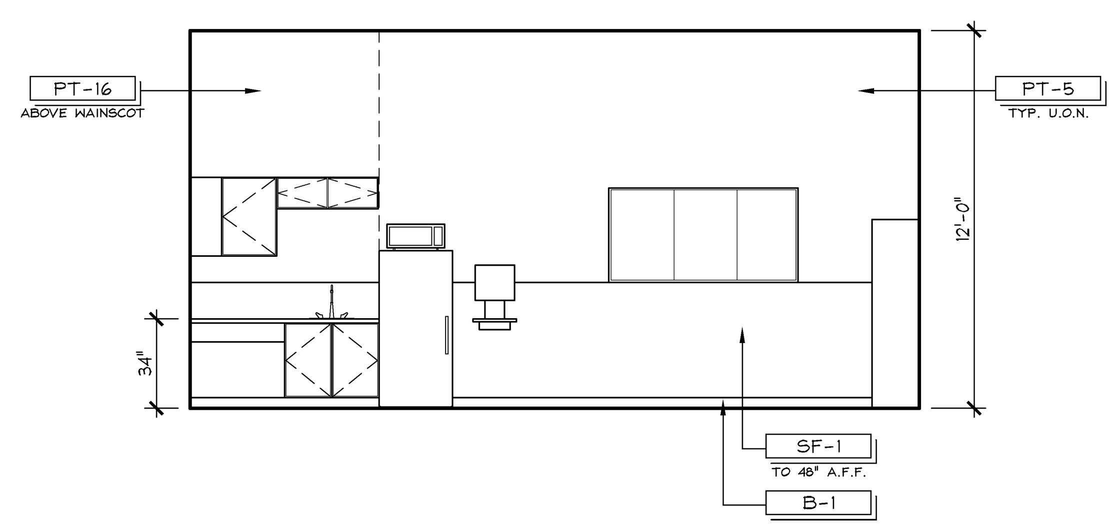

NON-SALES ELEVATION | 1/4" = 1'-0" | - | L | 10.14.11

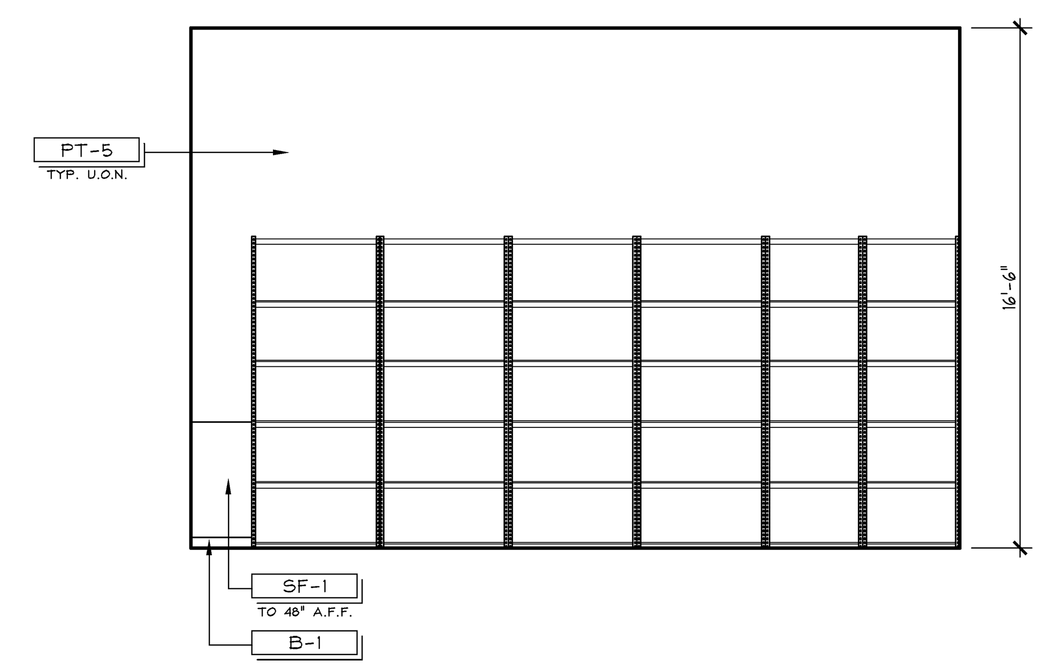

NON-SALES ELEVATION | 1/4" = 1'-0" | - | G | 10.14.11

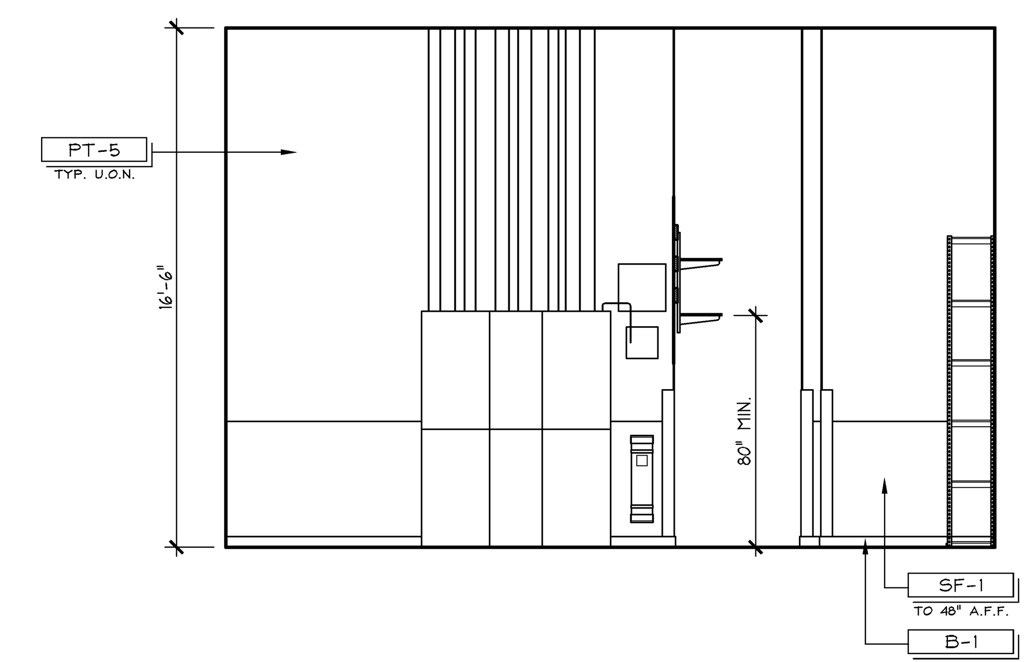

NON-SALES ELEVATION | 1/4" = 1'-0" | - | C | 10.14.11

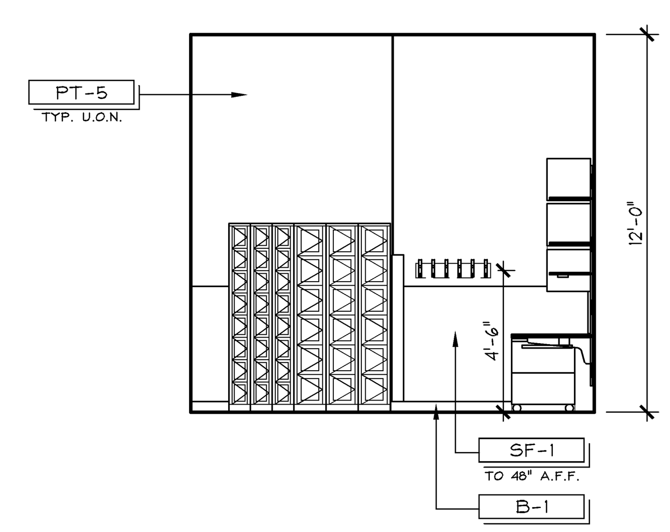

NON-SALES ELEVATION | 1/4" = 1'-0" | - | P | 10.14.11

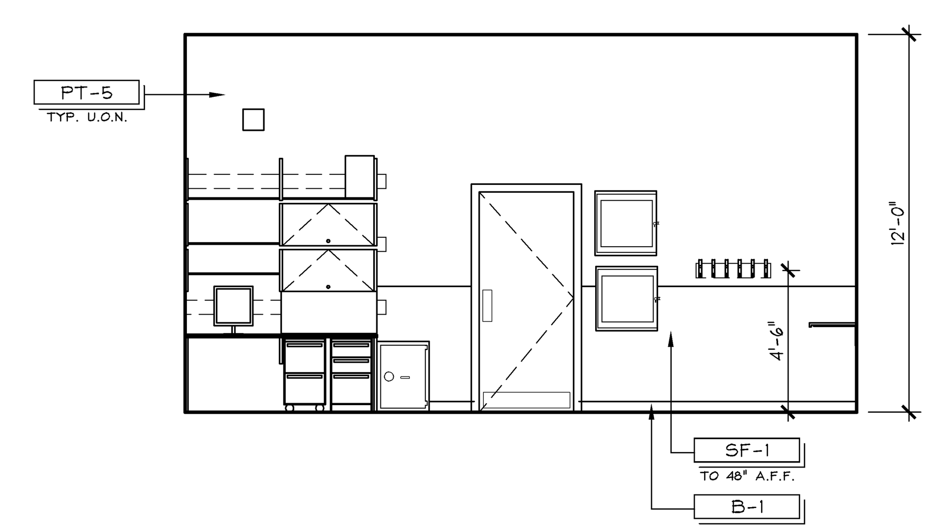

NON-SALES ELEVATION | 1/4" = 1'-0" | - | K | 10.14.11

GENERAL NOTE: ALL TRIM FINISHES TO BE PT-1 U.O.N.

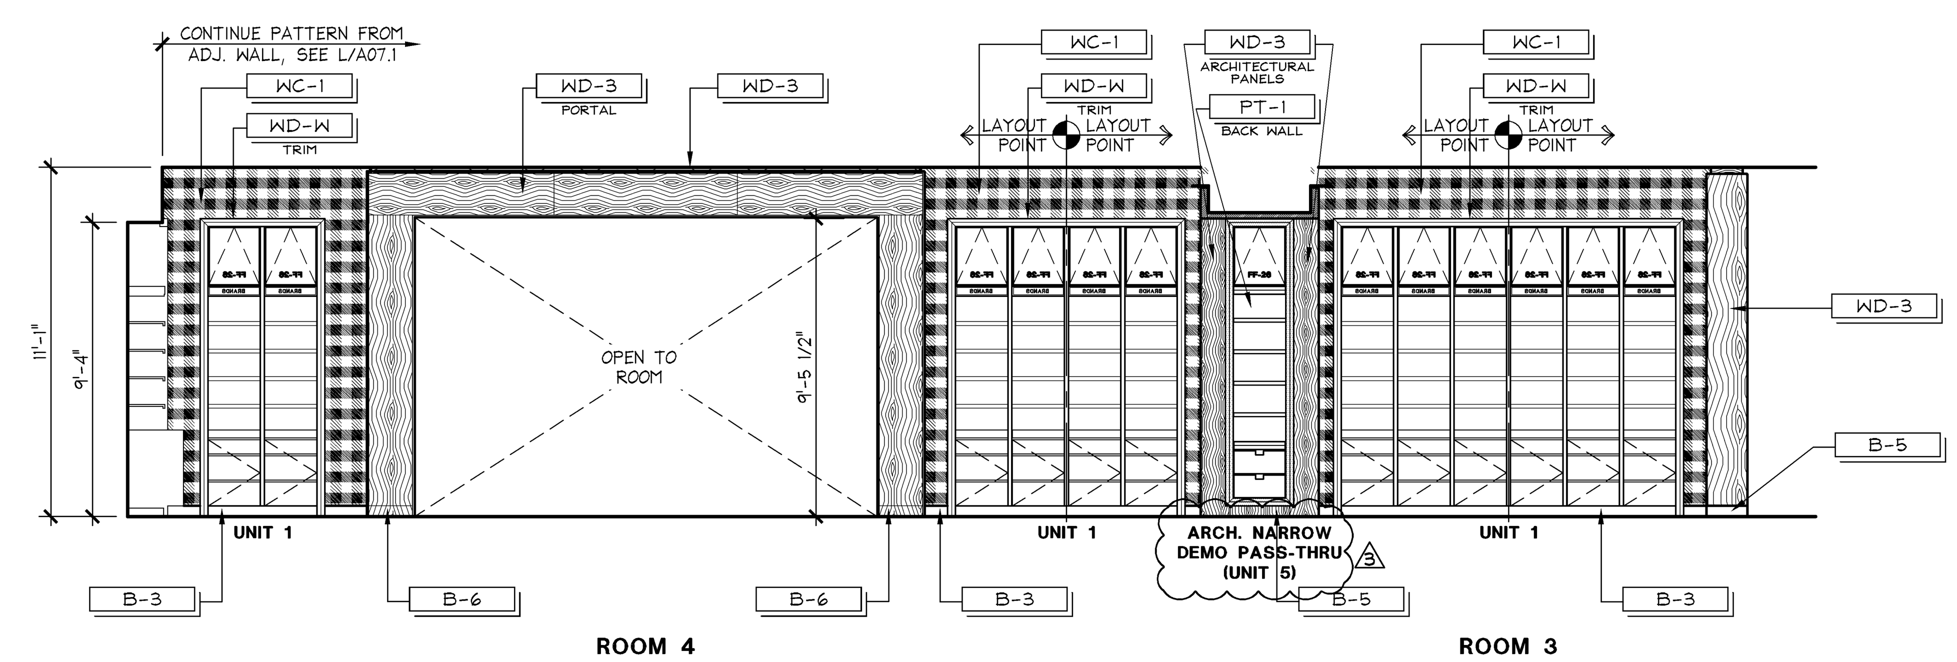

INTERIOR ELEVATION | 1/4" = 1'-0" | - | B | 10.14.11

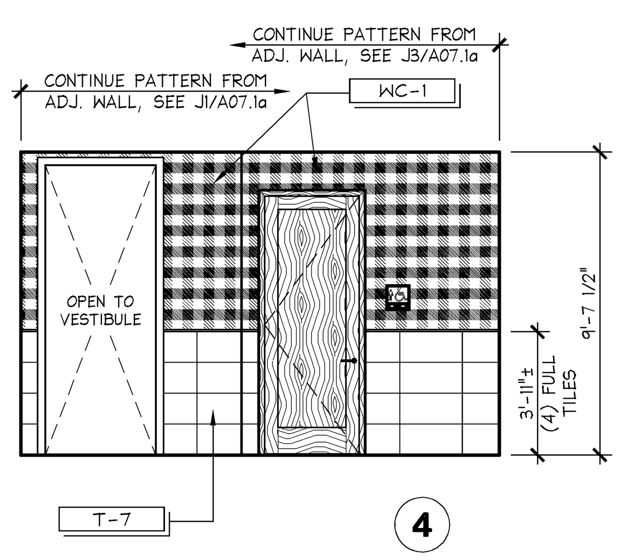

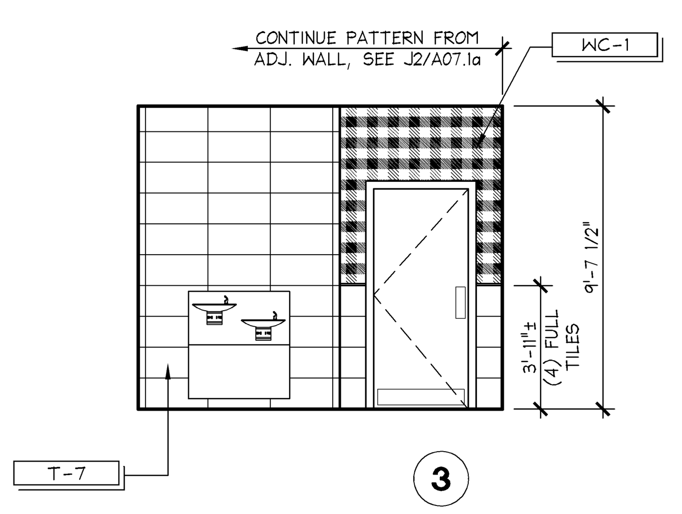

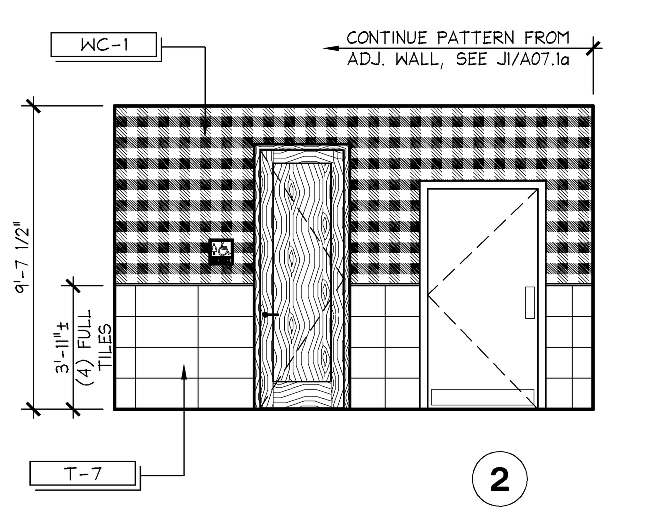

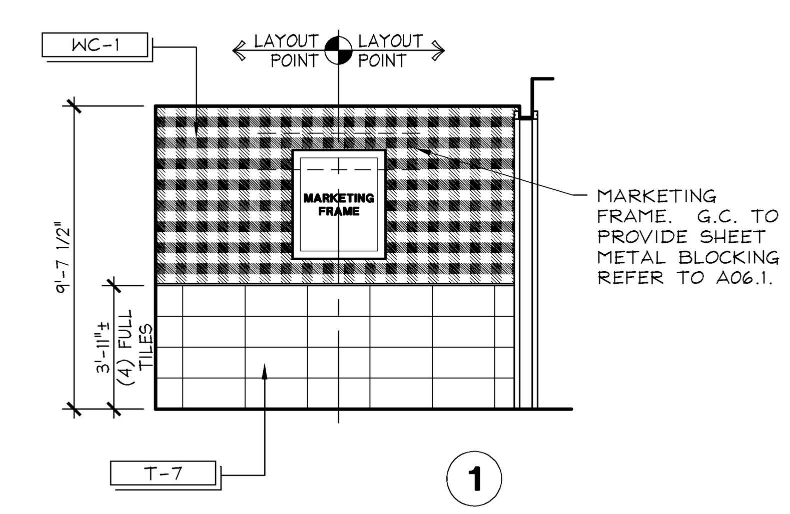

TOILET ROOM VESTIBULE ELEVATION | 1/4" = 1'-0" | - | J | 10.14.11

GENERAL NOTE: ALL TRIM FINISHES TO BE PT-1 U.O.N.

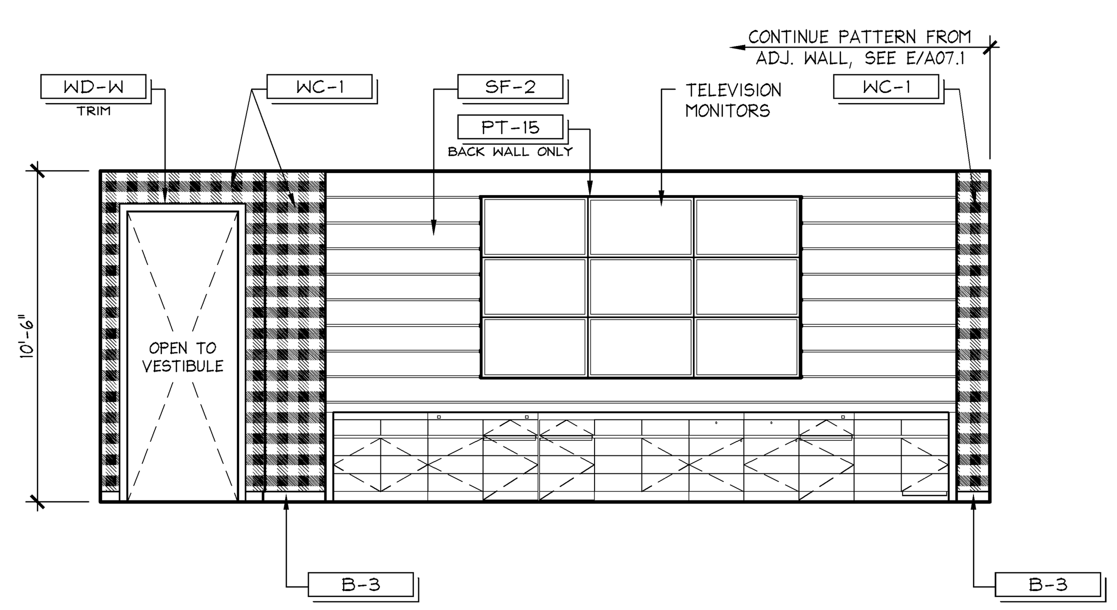

INTERIOR ELEVATION | 1/4" = 1'-0" | - | A | 10.14.11

SHREMSHOCK
Shremshock Architects, Inc.
6130 S. Sunbury Rd. Westerville, OH 43081
t: 614 545 4550 | f: 614 545 4555 | shremshock.com
Gerald S. Shremshock, Architect
Timothy J. Shremshock, Architect

Limitedbrands
LIMITED STORE PLANNING, INC.
d/b/a STORE DESIGN & CONSTRUCTION
Three Limited Parkway · Columbus, Ohio 43230
Telephone: 614.415.7000 · Fax: 614.415.7349

PROHIBITION ON REUSE:
THESE DRAWINGS AND SPECIFICATIONS WERE PREPARED FOR USE ON A SPECIFIC SITE CONTEMPORANEOUSLY WITH THEIR ISSUE DATE. THEY ARE NOT INTENDED FOR USE ON A DIFFERENT PROJECT SITE OR AT A LATER TIME. REUSE OF THESE DRAWINGS AND SPECIFICATIONS, OR ANY REPRODUCTION THEREOF, ON ANOTHER PROJECT IS PROHIBITED AND CONTRARY TO LAW UNLESS EXPRESSLY AUTHORIZED IN WRITING BY LIMITED STORE PLANNING, INC., D/B/A LIMITED STORE DESIGN AND CONSTRUCTION ("LSDC").

THESE DRAWINGS AND SPECIFICATIONS ARE THE PROPERTY OF LSDC AND SHALL NOT BE DISPLAYED IN ANY MANNER OR USED ON ANY OTHER PROJECT EXCEPT BY WRITTEN AGREEMENT WITH LSDC. NO REPRODUCTION OF THESE DRAWINGS AND SPECIFICATIONS SHALL BE MADE WITHOUT THE WRITTEN AUTHORIZATION OF THE LSDC. ALL ORIGINALS OR REPRODUCTIONS OF THESE DRAWINGS AND SPECIFICATIONS MUST BE RETURNED TO LSDC UPON COMPLETION OF THEIR INTENDED USE, UNLESS OTHERWISE AGREED BY THE LSDC.

COPYRIGHT NOTICE:
THESE DRAWINGS AND SPECIFICATIONS ARE COPYRIGHTED AND SUBJECT TO COPYRIGHT PROTECTION AS AN "ARCHITECTURAL WORK" UNDER SEC. 102 OF THE COPYRIGHT ACT, 17 U.S.C. AS AMENDED DECEMBER 1990; KNOWN AS THE ARCHITECTURAL WORKS COPYRIGHT PROTECTION ACT OF 1990. THE PROTECTION INCLUDES, WITHOUT LIMITATION, THE OVERALL FORM, ARRANGEMENT AND COMPOSITION OF SPACES, AND ELEMENTS OF THE DESIGN. UNDER SUCH PROTECTION, UNAUTHORIZED USE OF THESE DRAWINGS AND SPECIFICATIONS MAY RESULT IN CESSATION OF CONSTRUCTION, BUILDING SEIZURE, AND/OR MONETARY LIABILITY.

PROJECT INFORMATION: 24200161

BATH & BODY WORKS

THE GALLERIA II
SPACE NO. B3680
5085 WESTHEIMER RD.
HOUSTON, TX 77056

SCOPE: FULL REMODEL | PACKAGE: PKG 1+
DESIGN TYPE: EASTON-G | GENERATION: 141Sa
LSD&C PROJECT #: 00061216 | A/E PROJECT #: 130840

REVISIONS:

	REQUIRED BY:	DATE
1	BUILDING DEPARTMENT COMMENTS	04/11/14
2	BUILDING DEPARTMENT COMMENTS	05/8/14
3	DESIGN CHANGES/ LANDLORD COMMENTS/ MASTERS UPDATES	05/28/14

ELITE CONSTRUCTION GROUP
LAKE JACKSON, TX
PHONE: 979-285-0712
NOTE: THESE PRINTS HAVE BEEN REDUCED BY 50 PERCENT. SCALE WILL BE 50 PERCENT OF WHAT IS NOTED ON PLANS

DATE ISSUED:	3/7/14
DESIGNED BY:	SB
DRAWN BY:	JLH
CHECKED BY:	RHW

INTERIOR ELEVATIONS

DRAWING NUMBER:
A07.1a