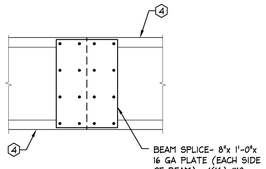

NOTE: SEE DRAWING S01.1 FOR CODED NOTES

BEAM SPLICE — 1 1/2" =1'-0" — S

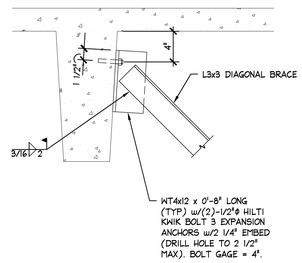

DIAGONAL BRACE ATTACHMENT — 1 1/2" =1'-0" — M

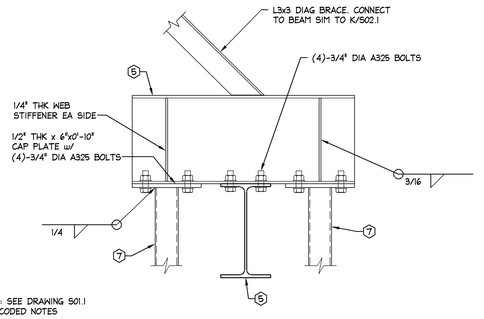

NOTE: SEE DRAWING S01.1 FOR CODED NOTES

BEAM SUPPORT DETAIL — 1 1/2" =1'-0" — H

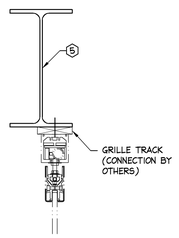

NOTE: SEE DRAWING S01.1 FOR CODED NOTES

TRACK TO BEAM CONNECTION — 1 1/2" =1'-0" — D

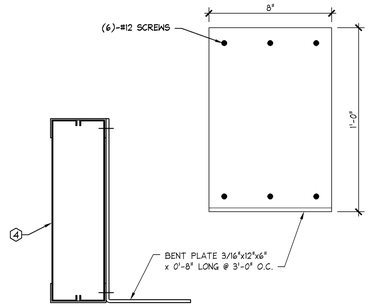

NOTE: SEE DRAWING S01.1 FOR CODED NOTES

SUPPORT DETAIL — 3"=1'-0" — R

NOT USED — -- — L

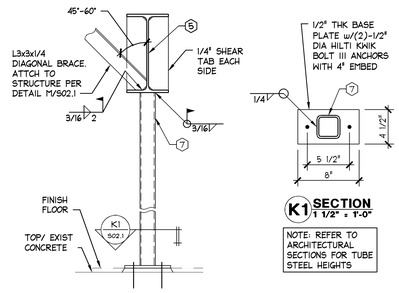

NOTE: SEE DRAWING S01.1 FOR CODED NOTES

NOT USED — -- — P

BEAM SPLICE — 1"=1'-0" — K

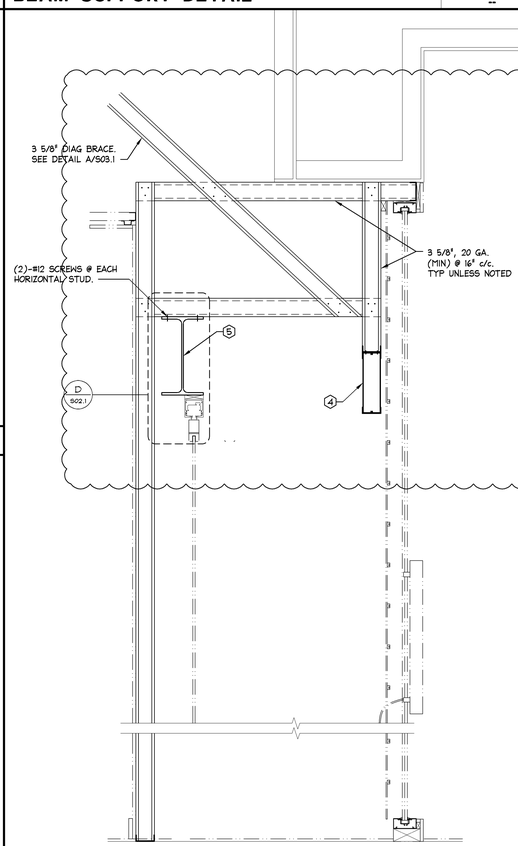

NOTE: SEE DRAWING S01.1 FOR CODED NOTES

STOREFRONT SECTION — 1"=1'-0" — F

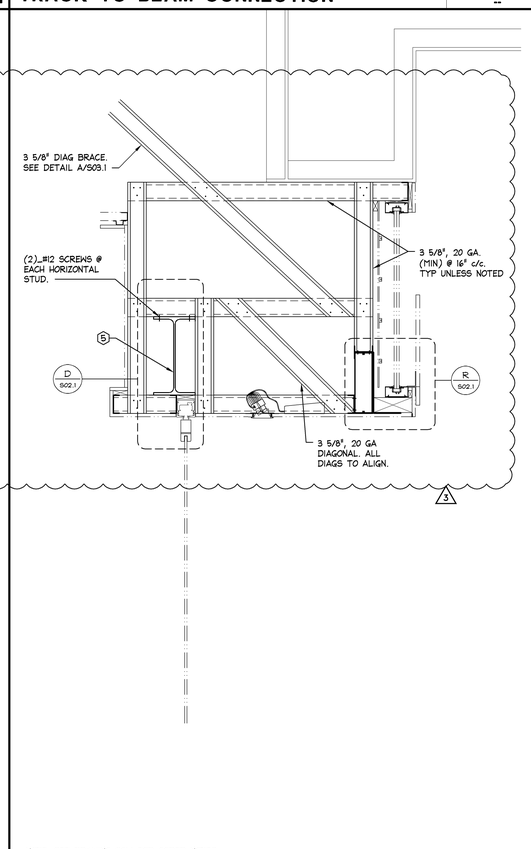

NOTE: SEE DRAWING S01.1 FOR CODED NOTES

STOREFRONT SECTION — 1"=1'-0" — B

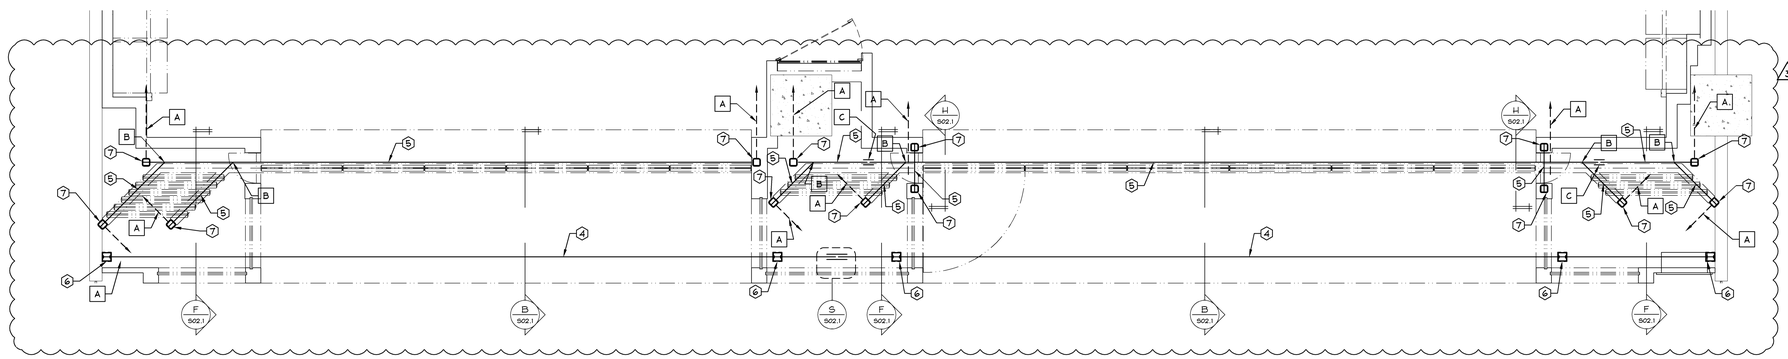

PLAN NOTES:

- A — L3x3 DIAGONAL BRACE AT HSS COLUMN. SEE DETAIL K/S02.1.
- B — STANDARD SHEAR CONNECTION - DBL 1/4" THK WEB PLATES @ (4) - 3/4" DIA A325 BOLTS
- C — ATTACH BEAMS USING STANDARD 1/4" THK SHEAR TAB @ (3) - 3/4" DIA A325 BOLTS

STOREFRONT WALLS ARE 3 5/8", 20 GA, METAL STUD FRAMING @ 16"c/c, UNLESS NOTED

NOTE: SEE DRAWING S01.1 FOR CODED NOTES

STOREFRONT FRAMING PLAN — 1/2"=1'-0" — A

PAUL J FORD AND COMPANY
250 EAST BROAD STREET
SUITE 600
COLUMBUS, OHIO 43215
614-221-6679
A35014-0023

CORPORATE REGISTRATION
No. F-002728

Limitedbrands

LIMITED STORE PLANNING, INC.
d/b/a STORE DESIGN & CONSTRUCTION
Three Limited Parkway • Columbus, Ohio 43230
Telephone: 614.415.7000 • Fax: 614.415.7349

PROPRIETARY AND CONFIDENTIAL
THESE DRAWINGS AND SPECIFICATIONS WERE PREPARED FOR USE ON A SPECIFIC SITE CONTEMPORANEOUSLY WITH THEIR ISSUE DATE; THEY ARE NOT INTENDED FOR USE ON A DIFFERENT PROJECT OR AT A DIFFERENT TIME. THESE DRAWINGS AND SPECIFICATIONS ARE NOT TO BE USED IN WHOLE OR IN PART FOR REPRODUCTION THEREOF, ON ANOTHER PROJECT IS PROHIBITED AND CONTRARY TO LAW UNLESS EXPRESSLY AUTHORIZED IN WRITING BY LIMITED BRANDS, INC. ("LTD") OR ITS AFFILIATE STORE PLANNING, INC. ("LTD") WHICH SHALL HOLD ALL RIGHTS IN CONSTRUCTION ("LTD").
THESE DRAWINGS AND SPECIFICATIONS ARE THE PROPERTY OF LTD AND SHALL NOT BE DISPLAYED IN ANY MANNER WHATSOEVER, INCLUDING BUT NOT LIMITED TO, PUBLICATION, COPYING OR REPRODUCTION OF THESE DRAWINGS AND SPECIFICATIONS SHALL BE MADE WITHOUT THE WRITTEN PERMISSION OF LTD. ALL RIGHTS RESERVED. THESE DRAWINGS AND SPECIFICATIONS MUST BE RETURNED TO LTD UPON COMPLETION OF THEIR INTENDED USE, UNLESS OTHERWISE AGREED TO BY LTD.
THESE DRAWINGS AND SPECIFICATIONS ARE COPYRIGHTED AND SUBJECT TO COPYRIGHT PROTECTION AS AN "ARCHITECTURAL WORK" UNDER SECTION 102 OF THE COPYRIGHT ACT, 17 U.S.C. SEC. 102, AS AMENDED DECEMBER 1990. THE ARCHITECTURAL WORKS COPYRIGHT PROTECTION ACT OF 1990 ("AWCPA") PROTECTS BUILDINGS AND ARCHITECTURAL WORKS CREATED ON OR AFTER DECEMBER 1, 1990. THE AWCPA PROTECTS BUILDINGS, WITHOUT LIMITATION, THE ARCHITECTURAL DESIGNS AND COMPOSITIONS OF SPACES, AND ARRANGEMENT AND COMPOSITION OF INTERIOR AND EXTERIOR ELEMENTS. UNAUTHORIZED USE OF THESE SPECIFICATIONS MAY RESULT IN CESSATION OF CONSTRUCTION, BUILDING SEIZURE, AND/OR MONETARY LIABILITY.

24200161

PROJECT INFORMATION:

BATH & BODY WORKS
THE GALLERIA II
SPACE NO.: B3680
5085 WESTHEIMER RD.
HOUSTON, TX 77056

SCOPE: FULL REMODEL | PACKAGE: PKG 1+
DESIGN TYPE: EASTON-G | GENERATION: 1415a
LSD&C PROJECT #: 00061216 | A/E PROJECT #: 130840

REVISIONS:

	REQUIRED BY:	DATE
1	BUILDING DEPARTMENT COMMENTS	04/11/14
2	BUILDING DEPARTMENT COMMENTS	05/8/14
3	DESIGN CHANGES	05/22/14

ELITE CONSTRUCTION GROUP
LAKE JACKSON, TX
PHONE: 979-285-0712
NOTE: THESE PRINTS HAVE BEEN REDUCED BY 50 PERCENT. SCALE WILL BE 50 PERCENT OF WHAT IS NOTED ON PLANS.

DATE ISSUED: 3/7/14
DESIGNED BY: GDK
DRAWN BY: RLA
CHECKED BY: GDK

STOREFRONT FRAMING PLAN

DRAWING NUMBER:
S02.1