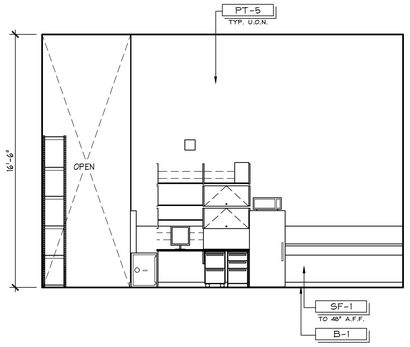

NON-SALES ELEVATION | 1/4" = 1'-0" | - | **S** 10.14.11

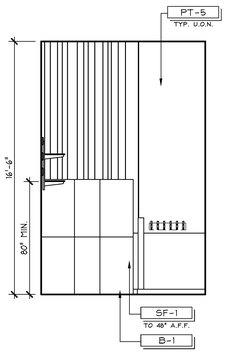

NON-SALES | 1/4" = 1'-0" | - | **M** 10.14.11

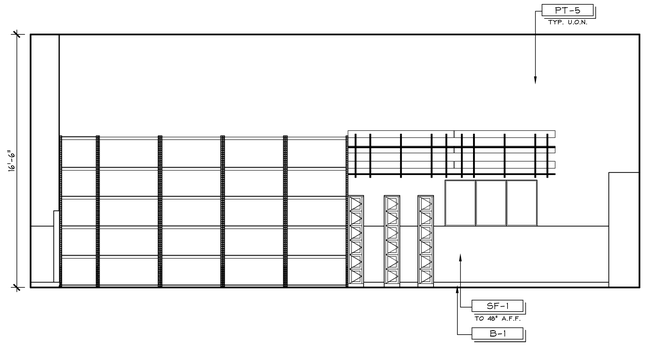

NON-SALES ELEVATION | 1/4" = 1'-0" | - | **H** 10.14.11

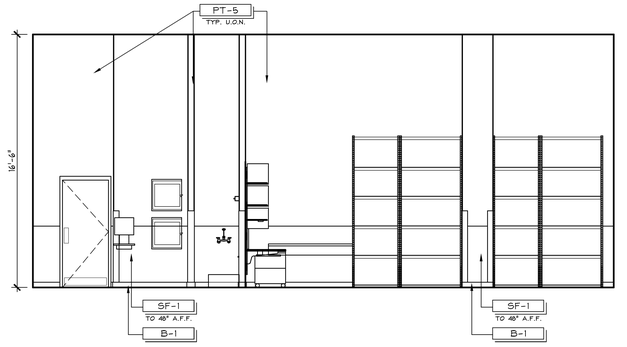

NON-SALES ELEVATION | 1/4" = 1'-0" | - | **D** 10.14.11

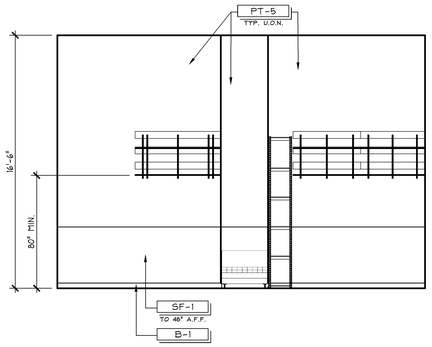

NON-SALES ELEVATION | 1/4" = 1'-0" | - | **R** 10.14.11

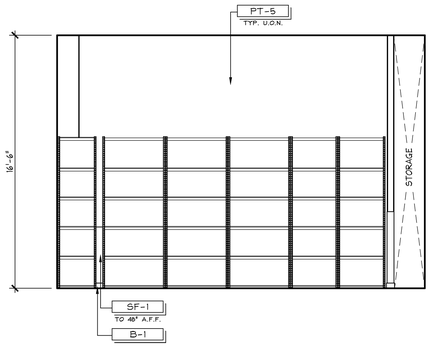

NON-SALES ELEVATION | 1/4" = 1'-0" | - | **L** 10.14.11

GENERAL NOTE: ALL TRIM FINISHES TO BE PT-1 U.O.N.

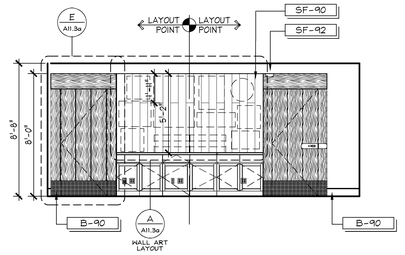

INTERIOR ELEVATION | 1/4" = 1'-0" | - | **G** 10.14.11

GENERAL NOTE: ALL TRIM FINISHES TO BE PT-1 U.O.N.

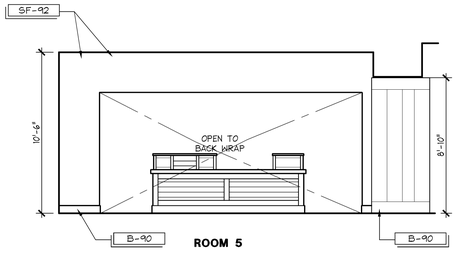

INTERIOR ELEVATION | 1/4" = 1'-0" | - | **C** 10.14.11

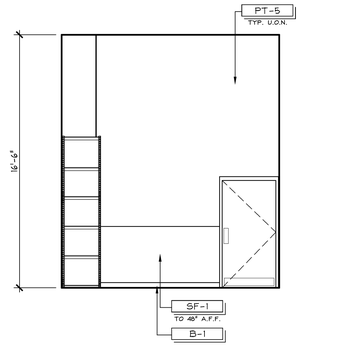

NON-SALES ELEVATION | 1/4" = 1'-0" | - | **P** 10.14.11

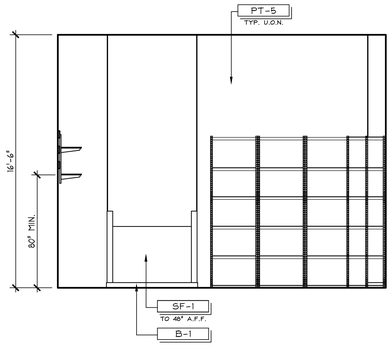

NON-SALES ELEVATION | 1/4" = 1'-0" | - | **K** 10.14.11

GENERAL NOTE: ALL TRIM FINISHES TO BE PT-1 U.O.N.

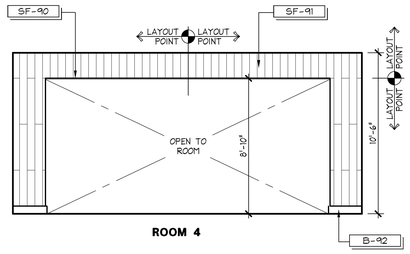

INTERIOR ELEVATION | 1/4" = 1'-0" | - | **F** 10.14.11

GENERAL NOTE: ALL TRIM FINISHES TO BE PT-1 U.O.N.

SEE B/A10.8 FOR DETAIL

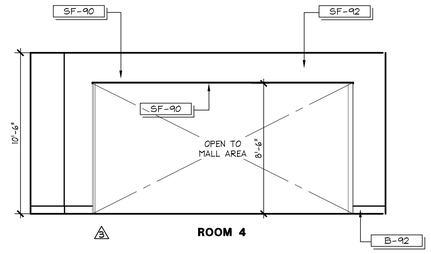

INTERIOR ELEVATION | 1/4" = 1'-0" | - | **B** 10.14.11

GENERAL NOTE: ALL TRIM FINISHES TO BE PT-1 U.O.N.

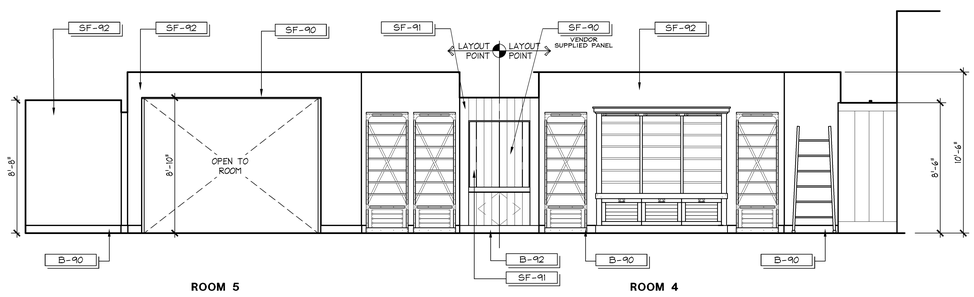

INTERIOR ELEVATION | 1/4" = 1'-0" | - | **J** 10.14.11

GENERAL NOTE: ALL TRIM FINISHES TO BE PT-1 U.O.N.

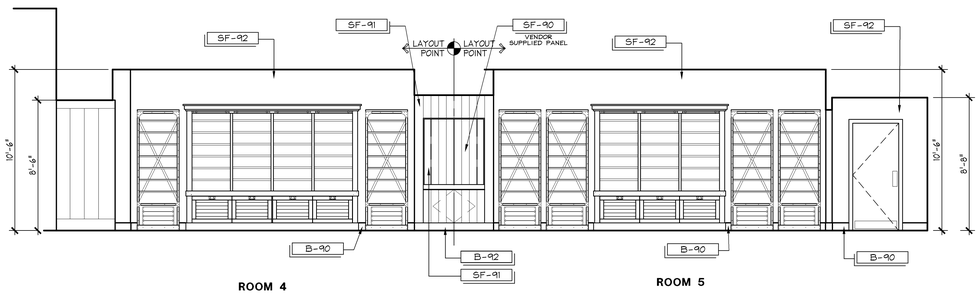

INTERIOR ELEVATION | 1/4" = 1'-0" | - | **A** 10.14.11

SHREMSHOCK
Shremshock Architects, Inc.
6130 S. Sunbury Rd. Westerville, OH 43081
t: 614 545 4550 | f: 614 545 4555 | shremshock.com
Gerald S. Shremshock, Architect
Timothy J. Shremshock, Architect

ELITE CONSTRUCTION GROUP
LAKE JACKSON, TX
PHONE: 979-285-0712

NOTE: THESE PRINTS HAVE BEEN REDUCED BY 50 PERCENT. SCALE WILL BE 50 PERCENT OF WHAT IS NOTED ON PLANS

Limitedbrands
LIMITED STORE PLANNING, INC.
d/b/a STORE DESIGN & CONSTRUCTION
Three Limited Parkway · Columbus, Ohio 43230
Telephone: 614.415.7000 · Fax: 614.415.7349

PROHIBITION OF MISUSE:
THESE DRAWINGS AND SPECIFICATIONS WERE PREPARED FOR USE ON A SPECIFIC SITE, CONTEMPORANEOUSLY WITH THEIR SIDE DATE, THEY ARE NOT INTENDED FOR USE ON A DIFFERENT SITE AND/OR AT A LATER DATE. ALL RIGHTS RESERVED UNDER FEDERAL COPYRIGHT LAWS. UNPUBLISHED WORK © 2011 LIMITED BRANDS (CHARMAN, INC. FOR ALL LIMITED BRANDS DIVISION AND CONSTRUCTION ("LBDC").

THESE DRAWINGS AND SPECIFICATIONS ARE THE PROPERTY OF LBDC AND SHALL NOT BE DISPLAYED IN ANY MANNER OR MEDIUM WITHOUT THE WRITTEN CONSENT OF LBDC. THEY ARE NOT TO BE USED IN WHOLE OR IN PART FOR ANY EXTENSION OF THE PROJECT OR ANOTHER PROJECT IS PROHIBITED AND CONTRARY TO LAW UNLESS EXPRESSLY AUTHORIZED BY LBDC. REPRODUCTION OF THESE DRAWINGS AND SPECIFICATIONS SHALL BE MADE WITHOUT THE WRITTEN PERMISSION OF LBDC AND UNAUTHORIZED REPRODUCTION IS SUBJECT TO LEGAL ACTION. THESE DRAWINGS AND SPECIFICATIONS MUST BE RETURNED TO LBDC UPON COMPLETION OF THEIR INTENDED USE, UNLESS OTHERWISE AGREED TO IN WRITING BY LBDC.

SAID DRAWINGS AND SPECIFICATIONS ARE COPYRIGHTED AND SUBJECT TO COPYRIGHT PROTECTION AS AN "ARCHITECTURAL WORK" UNDER SEC. 102 OF THE COPYRIGHT ACT, 17 U.S.C. AS AMENDED DECEMBER 1990. THE OWNER AND USER OF A BUILDING CONSTRUCTED FROM THESE DRAWINGS AND SPECIFICATIONS INCLUDES WITHOUT LIMITATION, THE INTERNAL FLOW, ARRANGEMENT AND COMPOSITION OF SPACES AND ELEMENTS, AND THE EXTERIOR DESIGN AND APPEARANCE. ALL RIGHTS RESERVED. THESE DRAWINGS AND SPECIFICATIONS MAY RESULT IN CESSATION OF CONSTRUCTION, BUILDING SEIZURE, AND/OR MONETARY DAMAGES.

PROJECT INFORMATION:
24200161
BATH & BODY WORKS
THE GALLERIA II
SPACE NO. B3680
5085 WESTHEIMER RD.
HOUSTON, TX 77056

SCOPE: FULL REMODEL | PACKAGE: PKG 1+
DESIGN TYPE: EASTON-G | GENERATION: 1415a
LSDAC PROJECT #: 00061216 | A/E PROJECT #: 130840

REVISIONS:

	REQUIRED BY:	DATE
1	BUILDING DEPARTMENT COMMENTS	04/11/14
2	BUILDING DEPARTMENT COMMENTS	05/8/14
3	DESIGN CHANGES/ LANDLORD COMMENTS/ MASTERS UPDATES	05/28/14
4	DESIGN CHANGES	06/27/14

DATE ISSUED: 3/7/14
DESIGNED BY: SB
DRAWN BY: JLH
CHECKED BY: RHW

INTERIOR ELEVATIONS

DRAWING NUMBER:
A07.1a