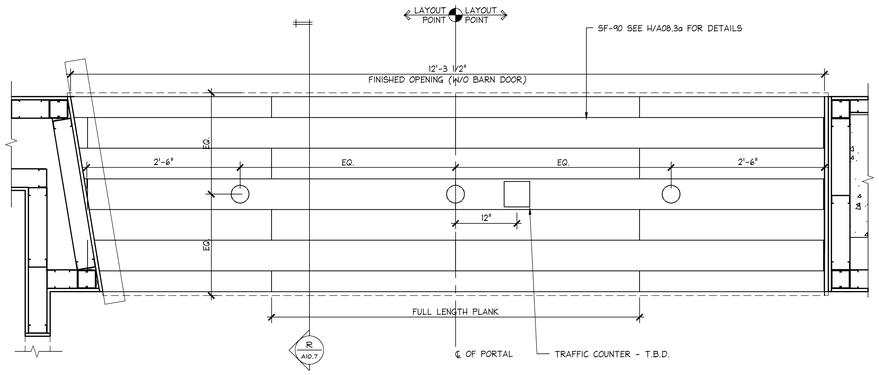

BBW/WBC PASS-THRU PORTAL RCP - PLANKING LAYOUT

1" = 1'-0" | 42D-A101-A00-DETL | M | 06.08.2012

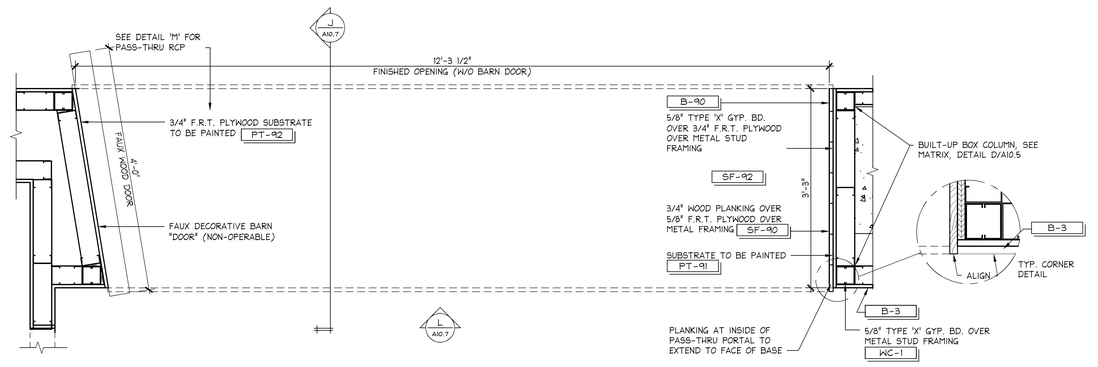

BBW/WBC PASS-THRU PORTAL DETAIL

1" = 1'-0" | 42D-A101-A00-DETL | D | 06.08.2012

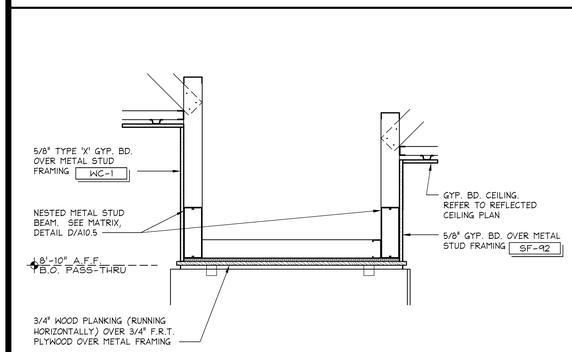

BBW/WBC PASS-THRU PORTAL DETAIL

1" = 1'-0" | 42D-A101-A00-DETL | R | 06.08.2012

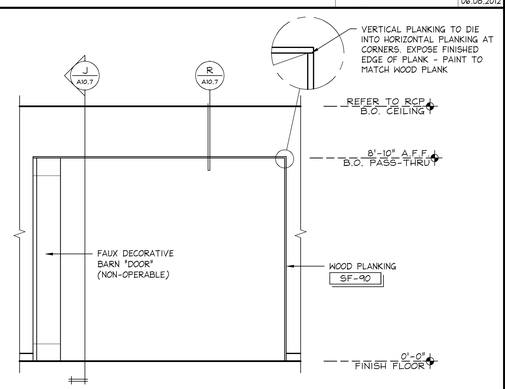

BBW/WBC PASS-THRU PORTAL DETAIL

3/8" = 1'-0" | 42D-A101-A00-DETL | L | 06.08.2012

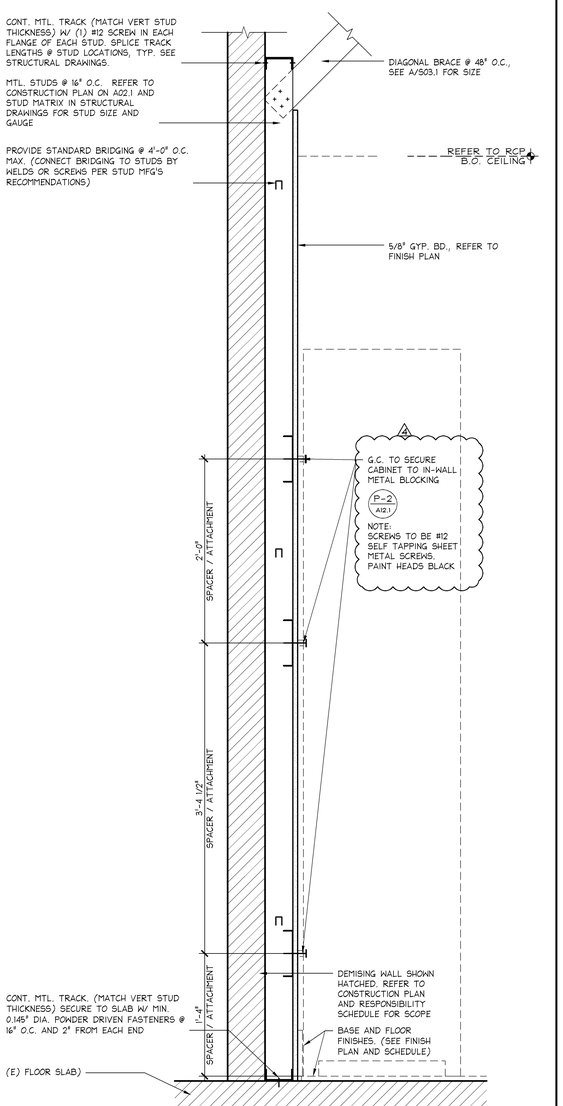

METAL TOWER CABINET SECTION

1 1/2" = 1'-0" | 42D-A101-A00-DETL | E | 06.08.2012

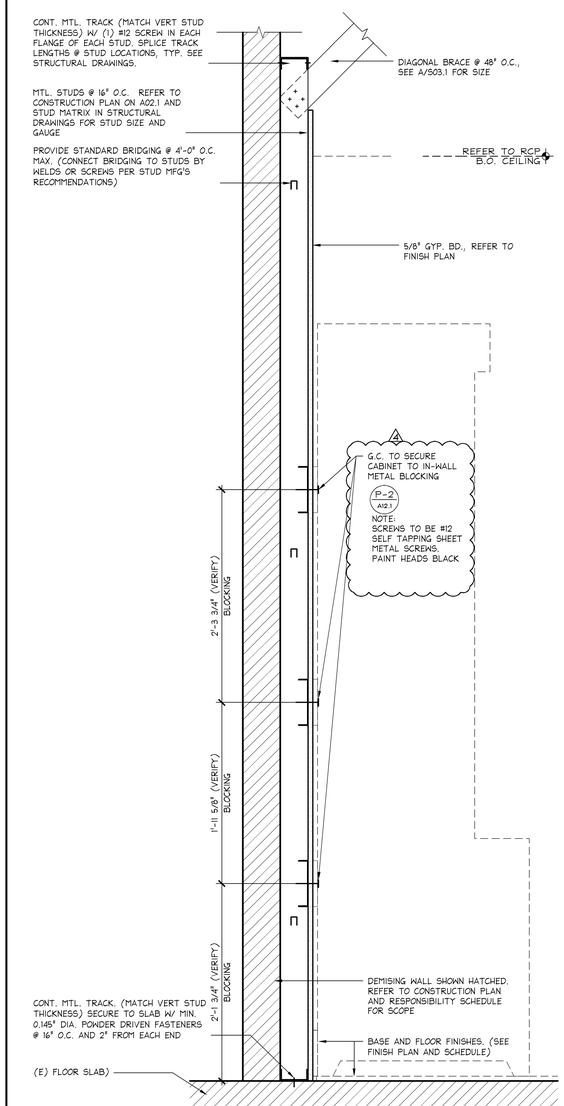

GABLE CABINET SECTION

1 1/2" = 1'-0" | 42D-A101-A00-DETL | A | 06.08.2012

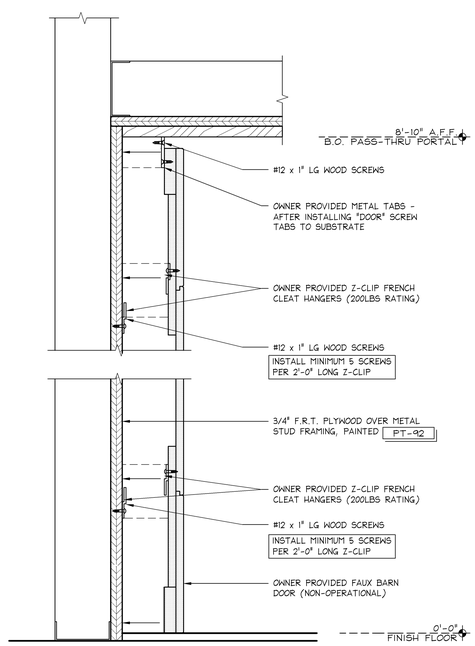

FAUX BARN DOOR ATTACHMENT DETAIL

3" = 1'-0" | 42D-A086-M01-DETL | N | 07.22.09

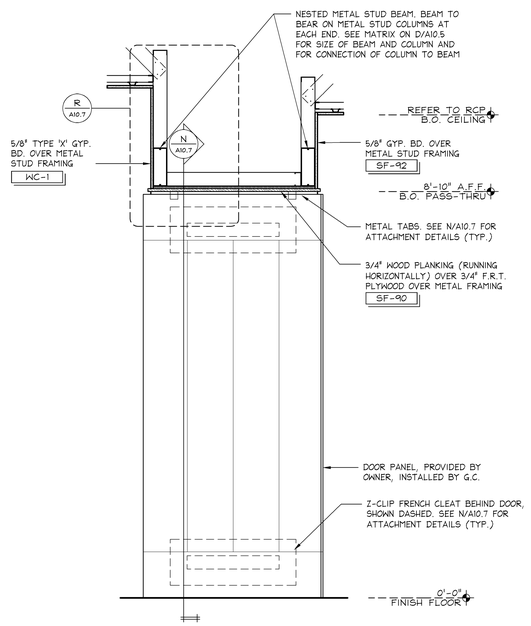

SECTION AT BBW/WBC PASS-THRU PORTAL

3/4" = 1'-0" | 42D-A105-A00-DETL | J | 01.28.11

SHREMSHOCK
Shremshock Architects, Inc.
6130 S. Sunbury Rd. Westerville, OH 43081
t: 614 545 4550 | f: 614 545 4555 | shremshock.com
Gerald S. Shremshock, Architect
Timothy J. Shremshock, Architect

ELITE CONSTRUCTION GROUP
LAKE JACKSON, TX
PHONE: 979-285-0712
NOTE: THESE PRINTS HAVE BEEN REDUCED BY 50 PERCENT. SCALE WILL BE 50 PERCENT OF WHAT IS NOTED ON PLANS

Limitedbrands
LIMITED STORE PLANNING, INC.
d/b/a STORE DESIGN & CONSTRUCTION
Three Limited Parkway · Columbus, Ohio 43230
Telephone: 614.415.7000 · Fax: 614.415.7349

PROHIBITION OF MISUSE:
THESE DRAWINGS AND SPECIFICATIONS WERE PREPARED FOR USE ON A SPECIFIC SITE, CONTEMPORANEOUSLY WITH THEIR ISSUE DATE. THEY ARE NOT INTENDED FOR USE ON A DIFFERENT PROJECT OR AT A LATER DATE. ANY SUCH UNAUTHORIZED USE SHALL BE AT THE USER'S SOLE RISK AND WITHOUT LIABILITY TO THE ARCHITECT. ANY REPRODUCTION OF THESE DRAWINGS AND SPECIFICATIONS SHALL BE MADE WITHOUT THE WRITTEN PERMISSION OF THE ARCHITECT AND SHALL BEAR THE COPYRIGHT NOTICE SHOWN HEREON. ALL DRAWINGS, SPECIFICATIONS, AND COPIES THEREOF FURNISHED BY THE ARCHITECT ARE AND SHALL REMAIN THE ARCHITECT'S PROPERTY. THEY ARE TO BE USED ONLY WITH RESPECT TO THIS PROJECT AND SHALL NOT BE LOANED, COPIED OR DISCLOSED TO ANY UNAUTHORIZED PERSON OR ENTITY WITHOUT THE WRITTEN CONSENT OF THE ARCHITECT. VISUAL CONTACT WITH THESE DRAWINGS AND SPECIFICATIONS SHALL CONSTITUTE PRIMA FACIE EVIDENCE OF ACCEPTANCE OF THESE RESTRICTIONS. ALL DRAWINGS AND SPECIFICATIONS SHALL BE RETURNED TO THE ARCHITECT UPON COMPLETION OF THEIR INTENDED USE, UNLESS OTHERWISE AGREED BY THE ARCHITECT.
THESE DRAWINGS AND SPECIFICATIONS ARE COPYRIGHTED AND SUBJECT TO COPYRIGHT PROTECTION AS AN "ARCHITECTURAL WORK" UNDER SEC. 102 OF THE COPYRIGHT ACT, 17 U.S.C. §1 AS AMENDED DECEMBER 1990. THE ARCHITECTURAL WORK INCLUDES THE OVERALL FORM, ARRANGEMENT AND COMPOSITION OF SPACES AND ELEMENTS IN THE DRAWINGS AND SPECIFICATIONS; INCLUDING BUT NOT LIMITED TO, THE INDIVIDUAL WALLS, FLOORS, CEILINGS, WINDOWS, DOORS, AND THE ARRANGEMENT OF SUCH ELEMENTS. UNAUTHORIZED USE OF THESE DRAWINGS AND SPECIFICATIONS MAY RESULT IN CESSATION OF CONSTRUCTION, BUILDING SEIZURE, AND/OR MONETARY DAMAGES.

24200161

PROJECT INFORMATION:
BATH & BODY WORKS
THE GALLERIA II
SPACE NO. B3680
5085 WESTHEIMER RD.
HOUSTON, TX 77056

SCOPE: FULL REMODEL
DESIGN TYPE: EASTON-G
LSDAC PROJECT #: 00061216

PACKAGE: PKG 1+
GENERATION: 1.41Sa
A/E PROJECT #: 130840

REVISIONS:

	REQUIRED BY:	DATE
1	BUILDING DEPARTMENT COMMENTS	04/11/14
2	BUILDING DEPARTMENT COMMENTS	05/8/14
3	DESIGN CHANGES/ LANDLORD COMMENTS/ MASTERS UPDATES	05/28/14
4	DESIGN CHANGES	06/27/14
4	ADDED SHEET	

DATE ISSUED: 3/7/14
DESIGNED BY: SB
DRAWN BY: SAK
CHECKED BY: RHW/APS

WHITE BARN CABINETRY & PASS-THRU DETAILS

DRAWING NUMBER:
A10.7