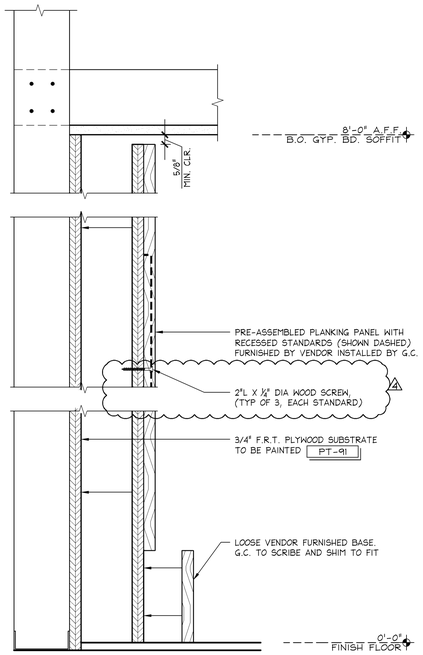

FOCAL PANEL ATTACHMENT DETAIL

3" = 1'-0" | 42E-A105-K00-ELEV | R | 06.08.2012

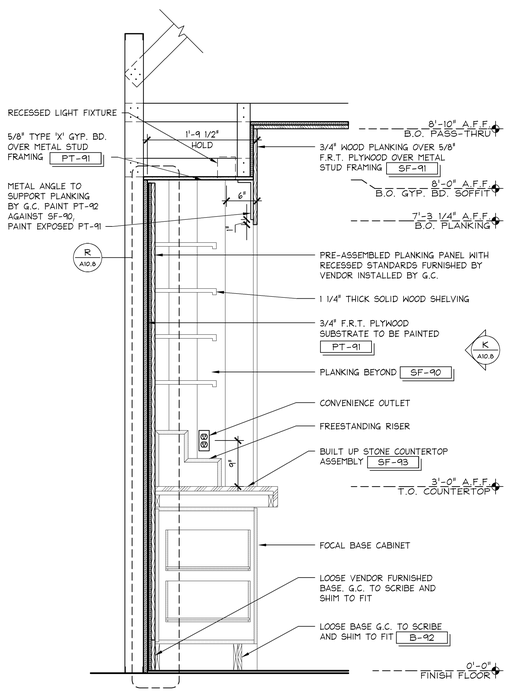

SECTION @ FOCAL

1" = 1'-0" | 42D-A105-A00-DETL | N | 01.28.11

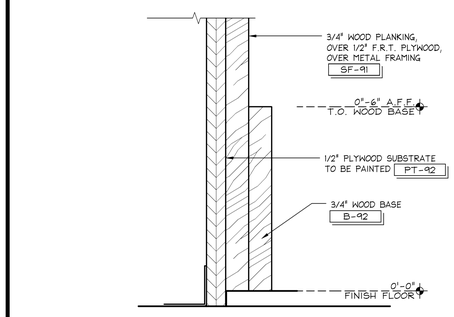

BASE @ TRANSITION WALLS

6" = 1'-0" | 42D-A086-E01-DETL | M | 07.22.09

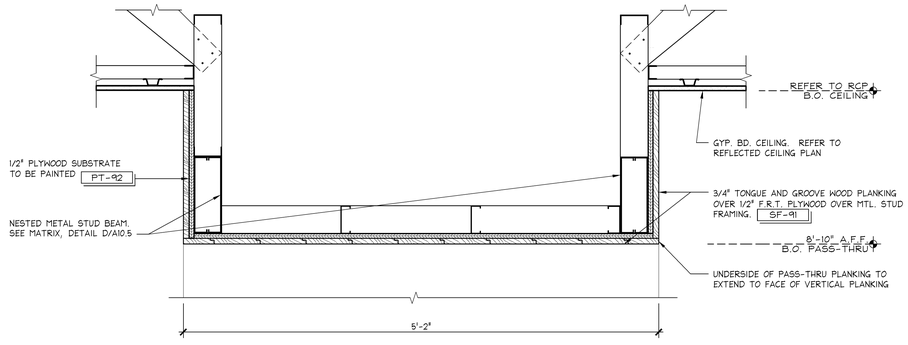

SOFFIT AT PASS-THRU

1 1/2" = 1'-0" | 42S-A105-D01-SECT | D | 06.08.2012

NOTE: VERIFY INSTALLATION OF FRAME AND SHELVING WITH LSDnC PM

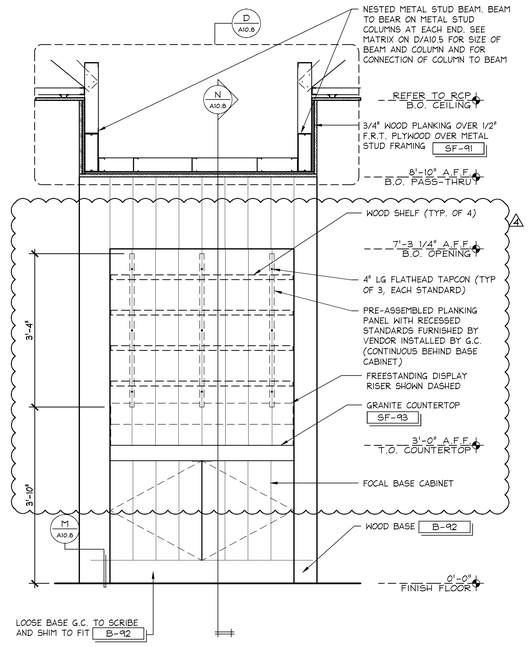

ELEVATION @ FOCAL

3/4" = 1'-0" | 42D-A105-A00-DETL | K | 01.28.11

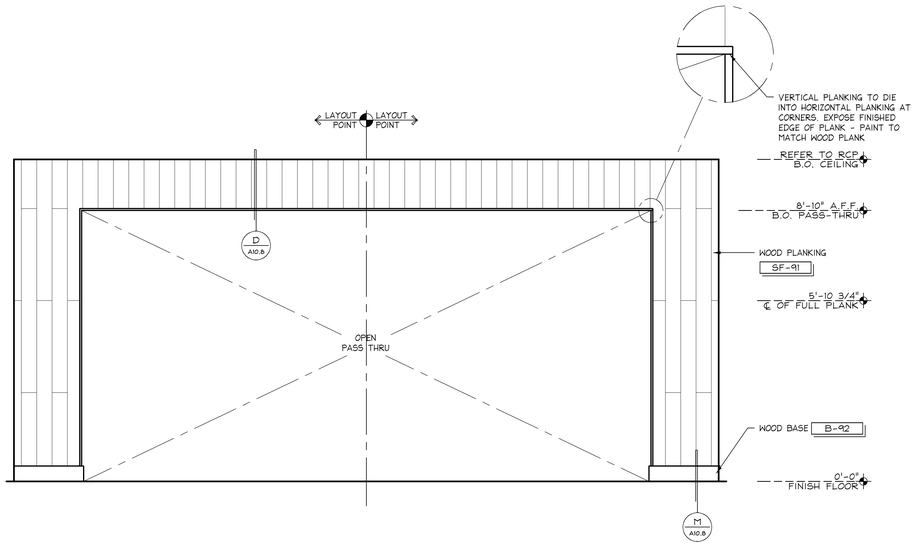

ELEVATION @ CENTER PORTAL

1/2" = 1'-0" | 42E-A105-B00-ELEV | B | 06.08.2012

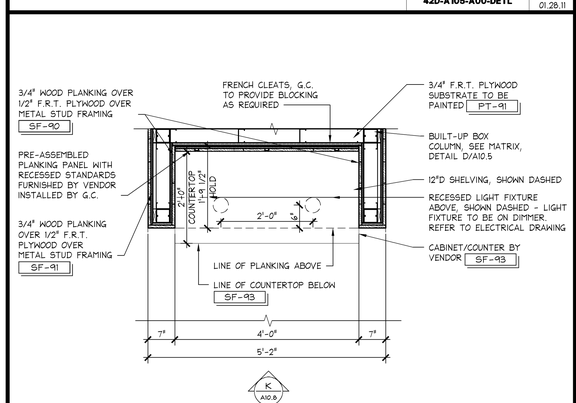

PLAN @ PASS THRU

3/4" = 1'-0" | 42D-A105-A00-DETL | J | 01.28.11

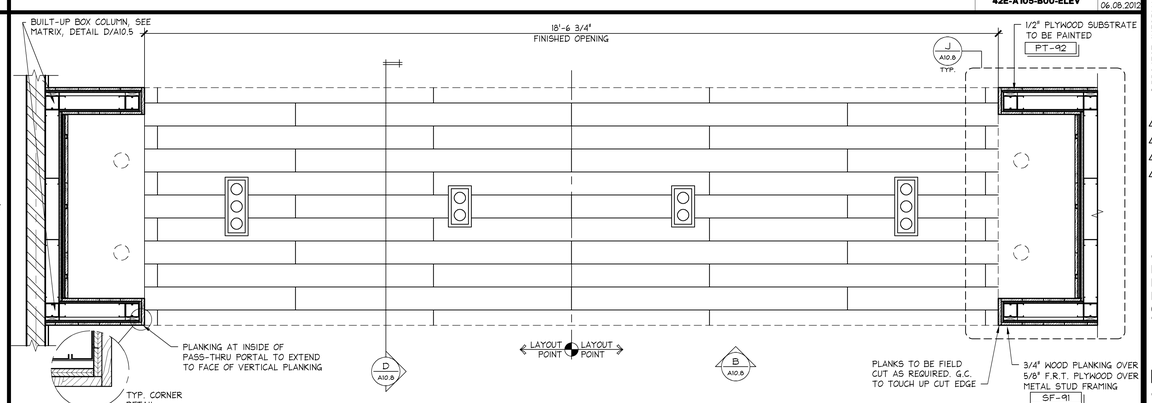

TRANSITION CEILING PLANKING (REFLECTED CEILING PLAN)

3/4" = 1'-0" | 42D-A105-A00-DETL | A | 01.28.11

SHREMSHOCK
Shremshock Architects, Inc.
6130 S. Sunbury Rd. Westerville, OH 43081
t: 614 545 4550 | f: 614 545 4555 | shremshock.com
Gerald S. Shremshock, Architect
Timothy J. Shremshock, Architect

ELITE CONSTRUCTION GROUP
LAKE JACKSON, TX
PHONE: 979-285-0712
NOTE: THESE PRINTS HAVE BEEN REDUCED BY 50 PERCENT. SCALE WILL BE 50 PERCENT OF WHAT IS NOTED ON PLANS

Limitedbrands
LIMITED STORE PLANNING, INC.
d/b/a STORE DESIGN & CONSTRUCTION
Three Limited Parkway · Columbus, Ohio 43230
Telephone: 614.415.7000 · Fax: 614.415.7349

PROHIBITION ON REUSE:
THESE DRAWINGS AND SPECIFICATIONS WERE PREPARED FOR USE ON A SPECIFIC SITE. CONTEMPORANEOUSLY WITH THEIR SITE USE, THEY ARE NOT INTENDED FOR USE ON A DIFFERENT SITE. ANY REUSE WITHOUT WRITTEN VERIFICATION OR ADAPTATION BY LSDnC FOR THE SPECIFIC PURPOSE INTENDED WILL BE AT USER'S SOLE RISK AND WITHOUT LIABILITY OR LEGAL EXPOSURE TO LSDnC. ANY REPRODUCTION OF THESE DRAWINGS AND SPECIFICATIONS SHALL BE VOID WITHOUT THE WRITTEN PERMISSION OF LSDnC. SUBMISSION OR DISTRIBUTION OF THESE DRAWINGS AND SPECIFICATIONS TO MEET OFFICIAL REGULATORY REQUIREMENTS OR FOR OTHER PURPOSES IN CONNECTION WITH THE PROJECT IS NOT A WAIVER OF LSDnC'S RIGHTS AS STATED IN THIS PARAGRAPH. ALL REPRODUCTIONS OF THESE DRAWINGS AND SPECIFICATIONS MUST BE RETURNED TO LSDnC UPON COMPLETION OF THEIR INTENDED USE, UNLESS OTHERWISE AGREED TO BY LSDnC.
COPYRIGHT:
THESE DRAWINGS AND SPECIFICATIONS ARE THE PROPERTY OF LSDnC AND SHALL NOT BE DISPLAYED IN ANY MANNER WHATSOEVER, NOR USED IN WHOLE OR IN PART FOR ANY PURPOSE WHATSOEVER, WITHOUT THE WRITTEN PERMISSION OF LSDnC. ALL COPYRIGHTS AND OTHER PROPERTY RIGHTS INURE TO THE BENEFIT OF LSDnC. ANY PUBLICATION OF THESE DRAWINGS AND SPECIFICATIONS IS EXPRESSLY LIMITED TO USE WITH RESPECT TO THE SPECIFIC PROJECT IDENTIFIED HEREIN. ANY PUBLICATION BEYOND THAT LIMITED USE REQUIRES THE WRITTEN CONSENT OF LSDnC. THESE DRAWINGS AND SPECIFICATIONS ARE COPYRIGHTED AND SUBJECT TO COPYRIGHT PROTECTION AS AN "ARCHITECTURAL WORK" UNDER SEC. 102 OF THE COPYRIGHT ACT, 17 U.S.C. §3. AUTHORS' DECEMBER 1990 EFFECTIVE DATE OF ARCHITECTURAL COPYRIGHT PROTECTION MAY BE APPLICABLE. THE COPYRIGHT PROTECTION INCLUDES WITHOUT LIMITATION, THE OVERALL FORM, ARRANGEMENT AND COMPOSITION OF SPACES, AND OF PLACES AND ELEMENTS IN THE DESIGN. UNDER SUCH COPYRIGHT PROTECTION, UNAUTHORIZED USE OF THESE DRAWINGS AND SPECIFICATIONS MAY RESULT IN CESSATION OF CONSTRUCTION, BUILDING SEIZURE, AND/OR MONETARY DAMAGES.

24200161

BATH & BODY WORKS
THE GALLERIA II
SPACE NO. B3680
5085 WESTHEIMER RD.
HOUSTON, TX 77056

FULL REMODEL
EASTON-G
00061216

PACKAGE: PKG 1+
GENERATION: 1415a
A/E PROJECT #: 130840

PROJECT INFORMATION:

SCOPE:
DESIGN TYPE:
LSDnC PROJECT #:

REVISIONS:

	REQUIRED BY:	DATE
1	BUILDING DEPARTMENT COMMENTS	04/11/14
2	BUILDING DEPARTMENT COMMENTS	05/8/14
3	DESIGN CHANGES/ LANDLORD COMMENTS/ MASTERS UPDATES	05/28/14
4	DESIGN CHANGES	06/27/14

ADDED SHEET
4

DATE ISSUED: 3/7/14
DESIGNED BY: SF
DRAWN BY: JLT
CHECKED BY: RHW/APS

WHITE BARN PASS-THRU PORTAL DETAILS

DRAWING NUMBER:
A10.8