NOTE:
1. TYPICAL FRAMING SHALL BE 3-5/8" x 20 GA. METAL STUDS @ 16" O.C. U.O.N.
2. FOR FRAMING SIZE, GAUGE AND CONFIGURATION, REFER TO STRUCTURAL DRAWINGS
3. ALL PLYWOOD AND BLOCKING TO BE F.R.T.

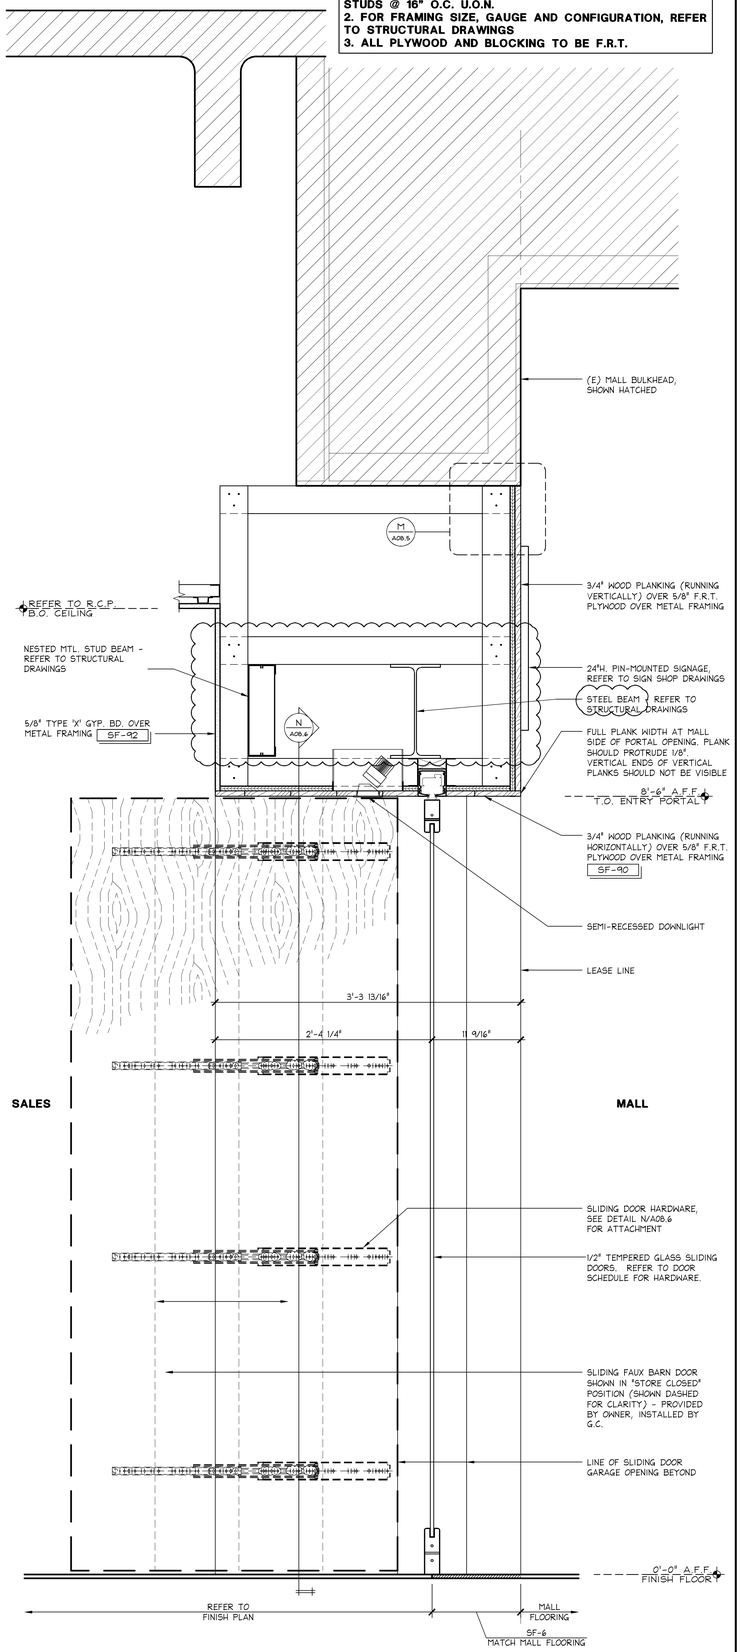

SECTION THRU SLIDING DOORS - WHITE BARN — 1 1/2" = 1'-0" — 42S-A083-S01-SECT — J — 03.02.10

NOTE:
1. TYPICAL FRAMING SHALL BE 3-5/8" x 20 GA. METAL STUDS @ 16" O.C. U.O.N.
2. FOR FRAMING SIZE, GAUGE AND CONFIGURATION, REFER TO STRUCTURAL DRAWINGS
3. ALL PLYWOOD AND BLOCKING TO BE F.R.T.

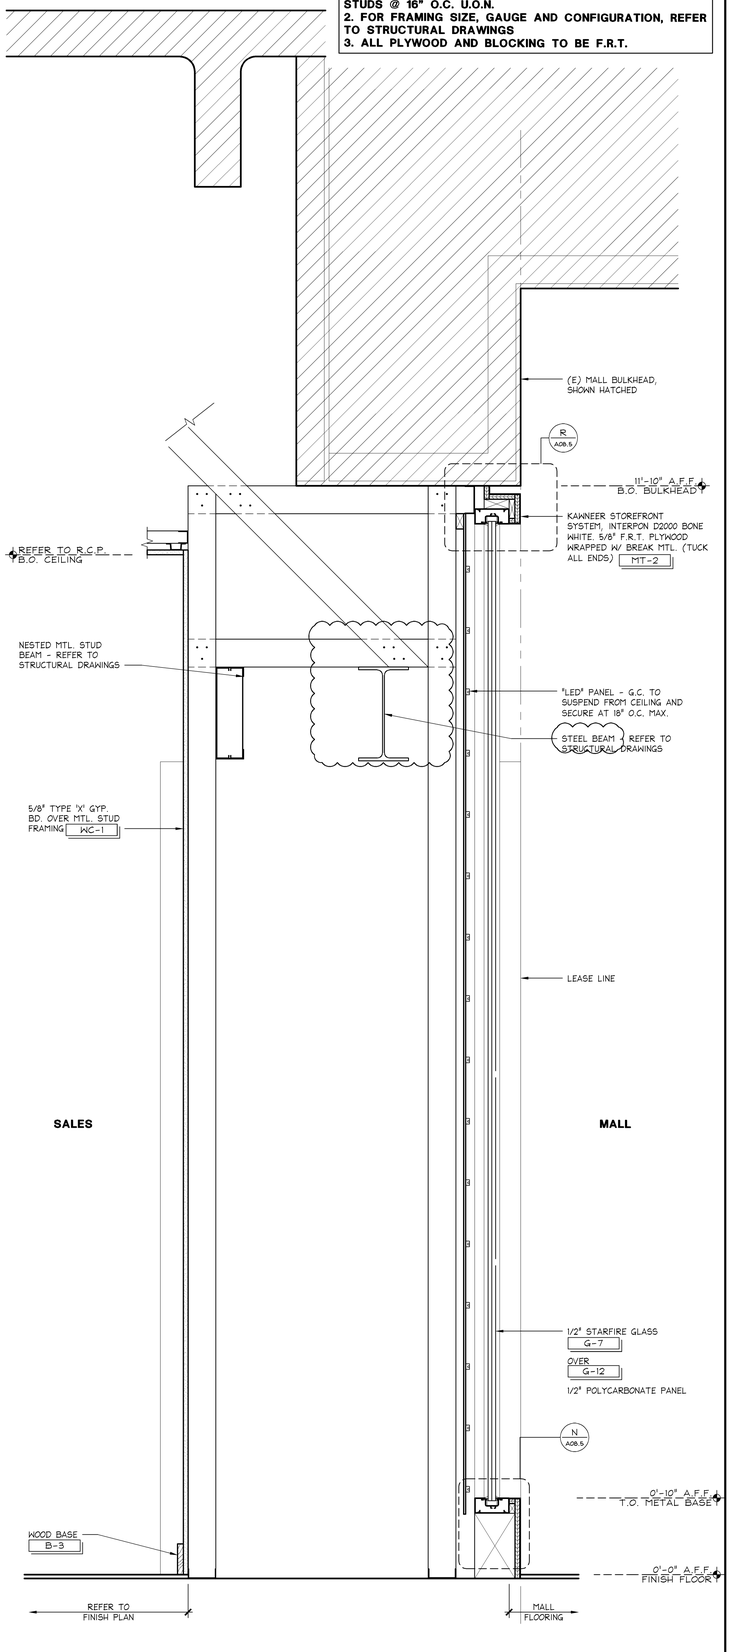

SECTION THRU BACK-LIT GINGHAM PANEL - BBW — 1 1/2" = 1'-0" — 42S-A083-S03-SECT — E — 03.02.10

NOTE:
1. TYPICAL FRAMING SHALL BE 3-5/8" x 20 GA. METAL STUDS @ 16" O.C. U.O.N.
2. FOR FRAMING SIZE, GAUGE AND CONFIGURATION, REFER TO STRUCTURAL DRAWINGS
3. ALL PLYWOOD AND BLOCKING TO BE F.R.T.

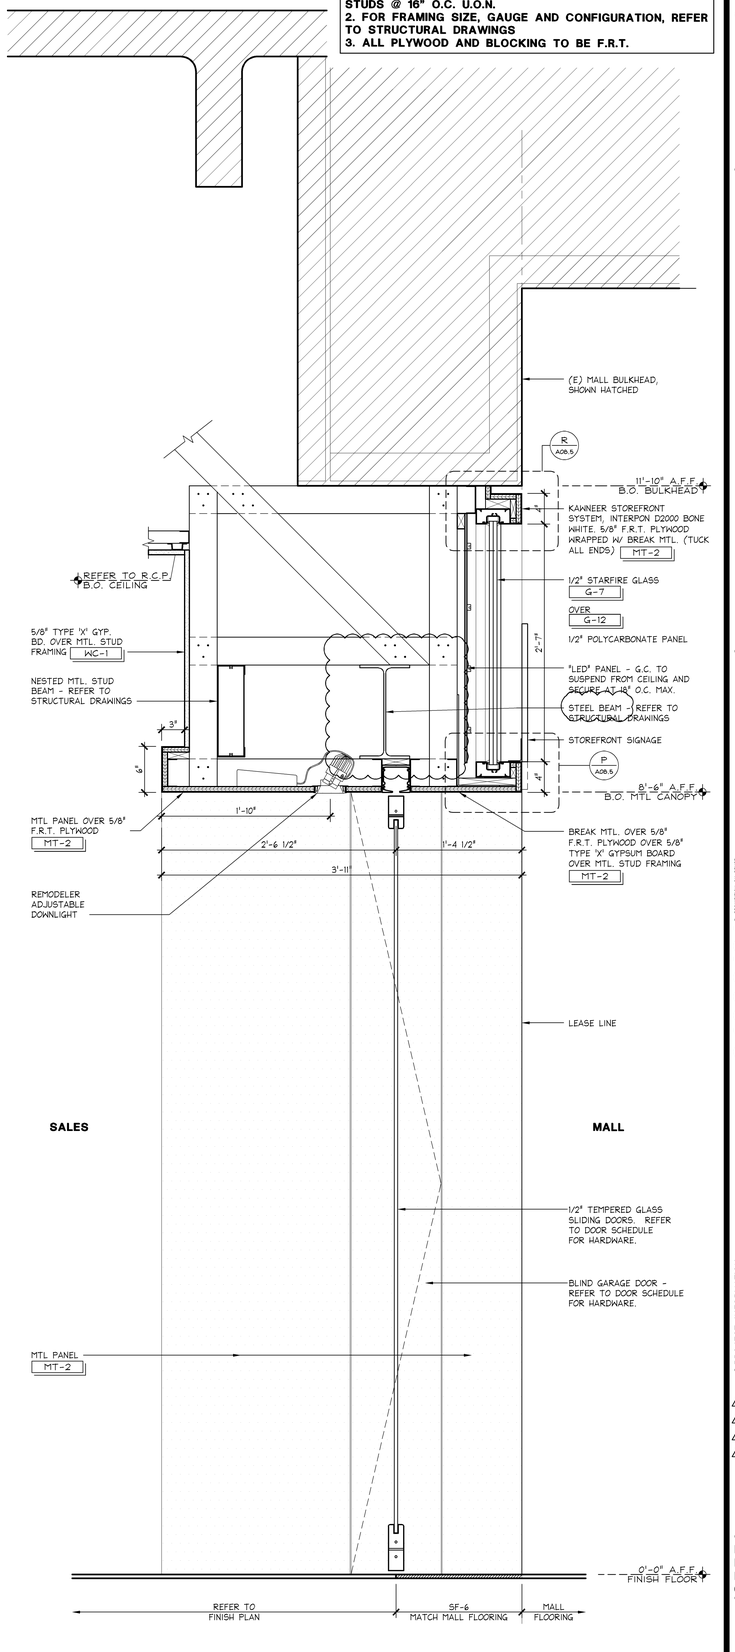

SECTION THRU ENTRY SLIDING DOORS - BBW — 1 1/2" = 1'-0" — 42S-A083-S03-SECT — A — 03.02.10

SHREMSHOCK
Shremshock Architects, Inc.
6130 S. Sunbury Rd. Westerville, OH 43081
t: 614 545 4550 | f: 614 545 4555 | shremshock.com
Gerald S. Shremshock, Architect
Timothy J. Shremshock, Architect

ELITE CONSTRUCTION GROUP
LAKE JACKSON, TX
PHONE: 979-285-0712
NOTE: THESE PRINTS HAVE BEEN REDUCED BY 50 PERCENT. SCALE WILL BE 50 PERCENT OF WHAT IS NOTED ON PLANS

Limitedbrands
LIMITED STORE PLANNING, INC.
d/b/a STORE DESIGN & CONSTRUCTION
Three Limited Parkway · Columbus, Ohio 43230
Telephone: 614.415.7000 · Fax: 614.415.7349

PROHIBITION ON REUSE:
THESE DRAWINGS AND SPECIFICATIONS WERE PREPARED FOR USE ON A SPECIFIC SITE, CONSTRUCTED IN ACCORDANCE WITH THEIR SIDE LIMITS, THEY ARE NOT INTENDED FOR USE ON A DIFFERENT PROJECT SITE OR WITH MODIFICATIONS TO THE SIDE LIMITS. ANY REUSE WITHOUT WRITTEN VERIFICATION OR ADAPTATION BY LIMITED BRANDS' CHANNEL, INC. ("LBC") FOR THE SPECIFIC PURPOSE INTENDED WILL BE AT THE USER'S SOLE RISK AND WITHOUT LIABILITY OR LEGAL EXPOSURE TO LBC OR ITS AFFILIATES. ANY REUSE OR MODIFICATION WITHOUT PRIOR WRITTEN VERIFICATION BY LBC FOR THE SPECIFIC PURPOSE INTENDED WILL ENTITLE LBC TO COMPENSATION SUFFICIENT TO INDEMNIFY LBC AND ITS AFFILIATES FOR ANY LOSSES OR DAMAGES WHICH MAY RESULT FROM SUCH REUSE OR MODIFICATION.
THESE DRAWINGS AND SPECIFICATIONS ARE COPYRIGHTED AND SUBJECT TO COPYRIGHT PROTECTION AS AN "ARCHITECTURAL WORK" UNDER SEC. 102 OF THE COPYRIGHT ACT, 17 U.S.C. §§ AMENDED DECEMBER 1990. THE OWNER AND ARCHITECT AGREE THAT THE ARCHITECT IS THE AUTHOR OF THESE DRAWINGS AND SPECIFICATIONS, AND RETAINS ALL COMMON LAW, STATUTORY AND OTHER RESERVED RIGHTS, INCLUDES WITHOUT LIMITATION, THE EXTERNAL FORM, ARRANGEMENT AND COMPOSITION OF SPACES AND ELEMENTS OF THE DESIGN. THESE DRAWINGS AND SPECIFICATIONS SHALL BE USED BY OWNER ONLY FOR THE PURPOSES STATED IN THE AGREEMENT BETWEEN OWNER AND ARCHITECT. ALL REPRODUCTIONS OF THESE DRAWINGS AND SPECIFICATIONS MUST BE RETURNED TO LBC UPON COMPLETION OF THEIR INTENDED USE, UNLESS OTHERWISE AGREED TO IN WRITING BY LBC.
SIDE DRAWINGS AND SPECIFICATIONS ARE COPYRIGHTED AND SUBJECT TO COPYRIGHT PROTECTION AS AN "ARCHITECTURAL WORK" UNDER SEC. 102 OF THE COPYRIGHT ACT, 17 U.S.C. §§ AMENDED DECEMBER 1990. THE OWNER AND ARCHITECT AGREE THAT THE ARCHITECT IS THE AUTHOR OF THESE DRAWINGS AND SPECIFICATIONS, AND RETAINS ALL COMMON LAW, STATUTORY AND OTHER RESERVED RIGHTS, INCLUDES WITHOUT LIMITATION, THE EXTERNAL FORM, ARRANGEMENT AND COMPOSITION OF SPACES AND ELEMENTS OF THE DESIGN. THESE DRAWINGS AND SPECIFICATIONS SHALL BE USED BY OWNER ONLY FOR THE PURPOSES STATED IN THE AGREEMENT BETWEEN OWNER AND ARCHITECT. ALL REPRODUCTIONS OF THESE DRAWINGS AND SPECIFICATIONS MUST BE RETURNED TO LBC UPON COMPLETION OF THEIR INTENDED USE, UNLESS OTHERWISE AGREED TO IN WRITING BY LBC.

24200161

PROJECT INFORMATION:
BATH & BODY WORKS
THE GALLERIA II
SPACE NO. B3680
5085 WESTHEIMER RD.
HOUSTON, TX 77056

SCOPE: FULL REMODEL
DESIGN TYPE: EASTON-C
LSDAC PROJECT #: 00061216

PACKAGE: PKG 1+
GENERATION: 1415a
A/E PROJECT #: 130840

REVISIONS:

	REQUIRED BY:	DATE
1	BUILDING DEPARTMENT COMMENTS	04/11/14
2	BUILDING DEPARTMENT COMMENTS	05/8/14
3	DESIGN CHANGES/ LANDLORD COMMENTS/ MASTERS UPDATES	05/28/14
4	DESIGN CHANGES	06/27/14

DATE ISSUED: 3/7/14
DESIGNED BY: SB
DRAWN BY: JLH
CHECKED BY: RHW

STOREFRONT SECTIONS

DRAWING NUMBER:
A08.3