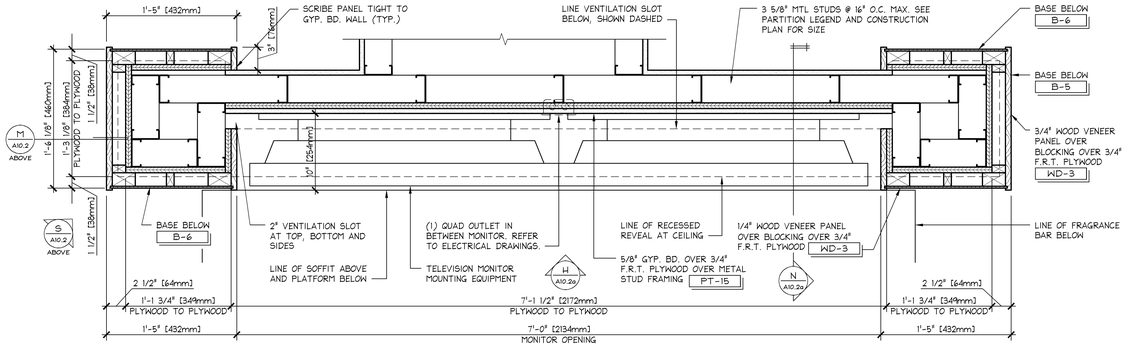

ENLARGED PLAN @ FRAGRANCE BAR FOCAL

1 1/2" = 1'-0" | 42D-A102-A05-DETL | M | 01.27.2012

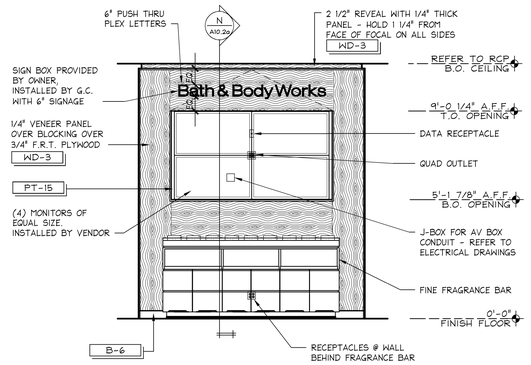

ELEVATION @ FRAGRANCE BAR FOCAL

3/8" = 1'-0" | 42E-A111-B07-ELEV | H | 03.09.11

SHREMSHOCK
Shremshock Architects, Inc.
6130 S. Sunbury Rd. Westerville, OH 43081
t: 614 545 4550 | f: 614 545 4555 | shremshock.com
Gerald S. Shremshock, Architect
Timothy J. Shremshock, Architect

Limitedbrands

LIMITED STORE PLANNING, INC.
d/b/a STORE DESIGN & CONSTRUCTION
Three Limited Parkway · Columbus, Ohio 43230
Telephone: 614.415.7000 · Fax: 614.415.7349

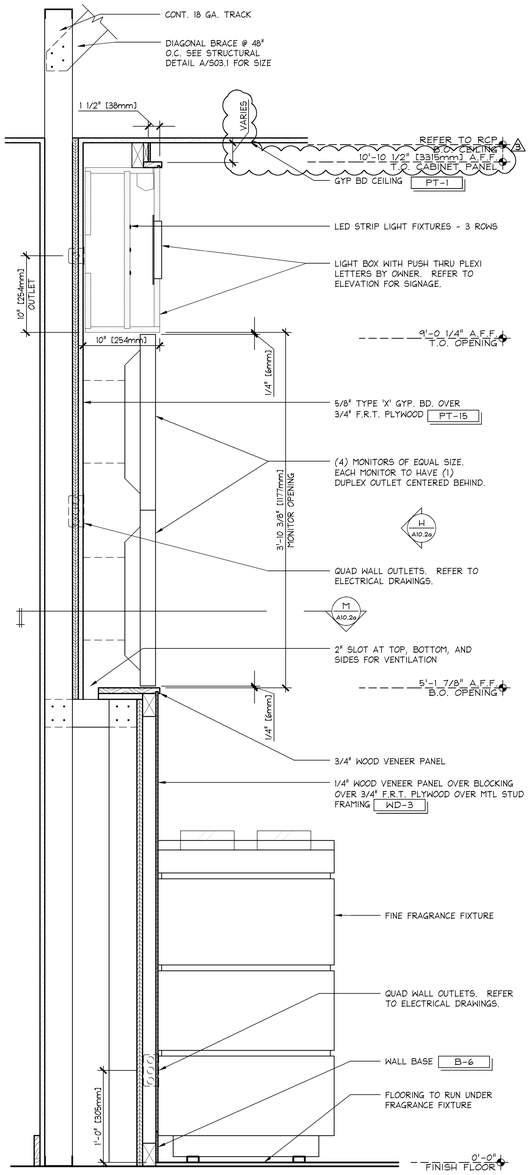

SECTION FRAGRANCE BAR FOCAL

1 1/2" = 1'-0" | 42S-A102-J02-SECT | N | 01.27.12

NOTE: G.C TO PROVIDE IN-WALL BLOCKING AND DRILL PILOT HOLES FOR ALL SCREW ATTACHMENTS INTO MDF PANELS

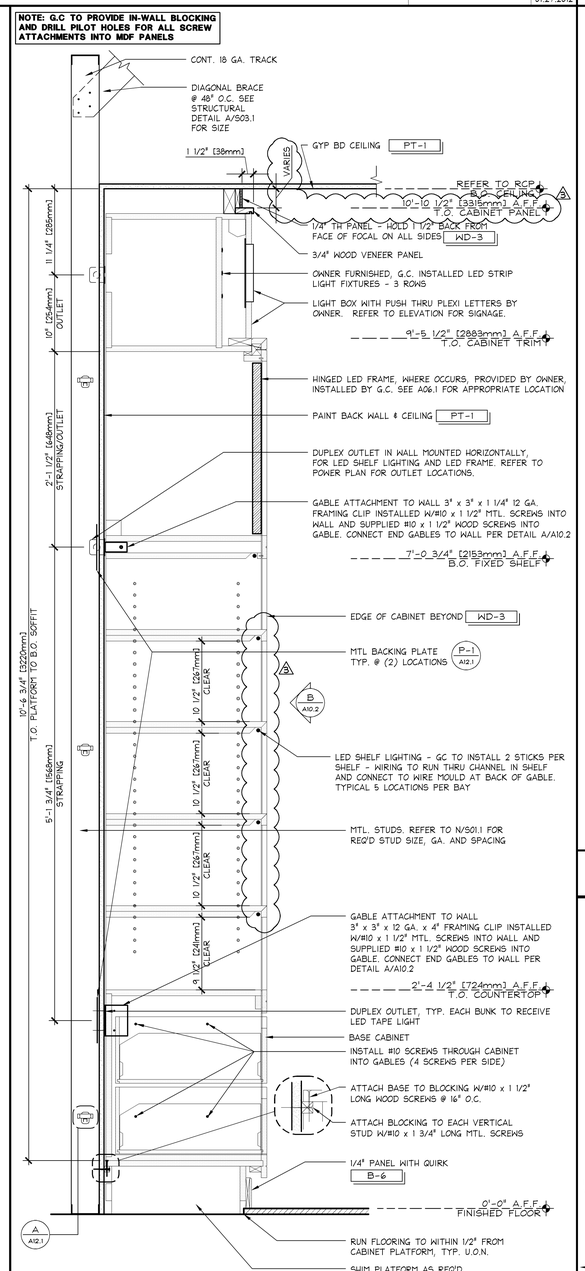

SECTION @ "UNIT 5C" WITH SIGN BOX (2 1/2" REVEAL)

1 1/2" = 1'-0" | 42S-A102-J04-SECT | J | 06.08.2012

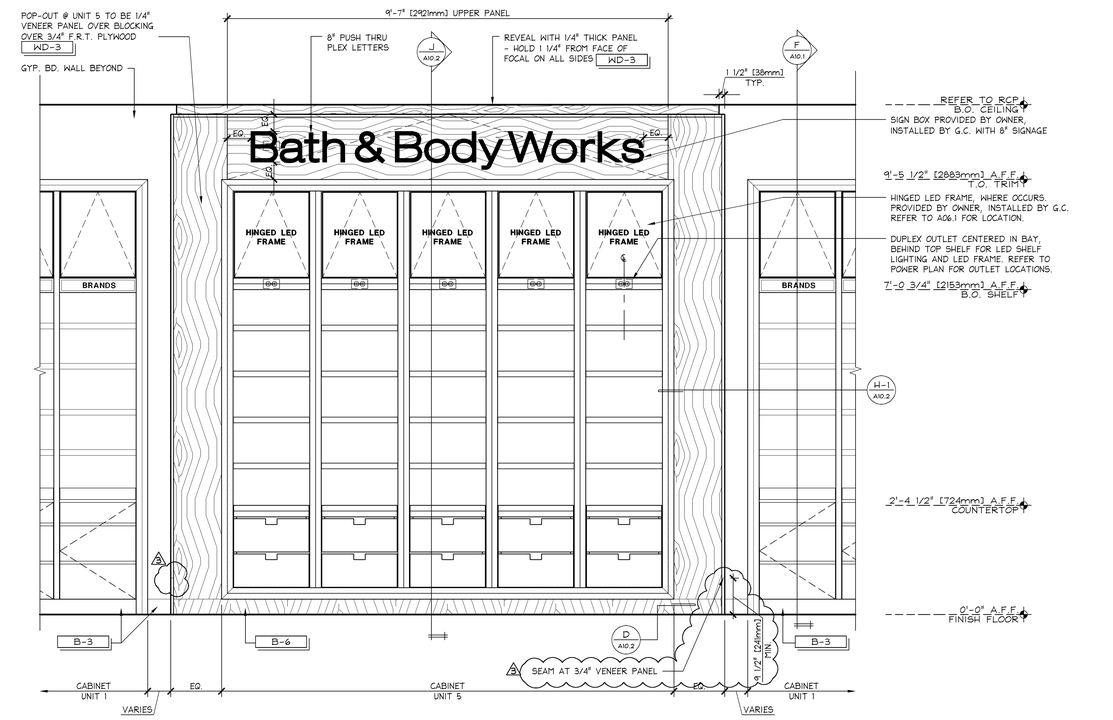

ELEVATION @ 5 BAY "UNIT 5C" (WOOD) WITH SIGN BOX

3/4" = 1'-0" | 42E-A102-B04-ELEV | B | 06.08.2012

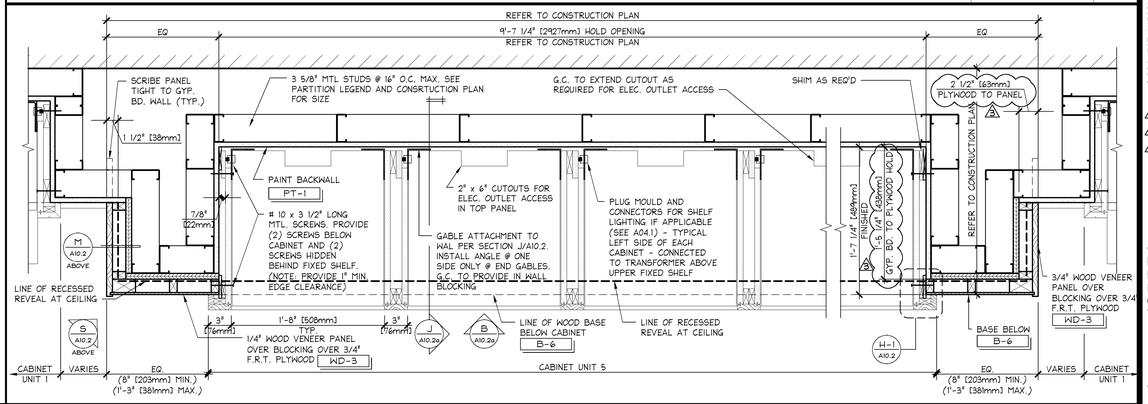

ENLARGED PLAN @ 5 BAY "UNIT 5C"

1 1/2" = 1'-0" | 42D-A102-A05-DETL | A | 01.27.2012

PROJECT INFORMATION:

BATH & BODY WORKS
THE GALLERIA II
SPACE NO.: B3689
5085 WESTHEIMER RD.
HOUSTON, TX 77056

SCOPE: FULL REMODEL
DESIGN TYPE: EASTON-G
LSD&C PROJECT #: 00061216

PACKAGE: PKG 1+
GENERATION: 1415a
A/E PROJECT #: 130840

24200161

REVISIONS:

	REQUIRED BY:	DATE
1	BUILDING DEPARTMENT COMMENTS	04/11/14
2	BUILDING DEPARTMENT COMMENTS	05/8/14
3	DESIGN CHANGES/ LANDLORD COMMENTS/ MASTERS UPDATES	05/28/14

ELITE CONSTRUCTION GROUP
LAKE JACKSON, TX
PHONE: 979-285-0712
NOTE: THESE PRINTS HAVE BEEN REDUCED BY 50 PERCENT. SCALE WILL BE 50 PERCENT OF WHAT IS NOTED ON PLANS.

DATE ISSUED: 3/7/14
DESIGNED BY: SB
DRAWN BY: JLH
CHECKED BY: RHW

PERIMETER CABINETRY DETAILS

DRAWING NUMBER:
A10.2a

PROHIBITION OF MOLDS:
THESE DRAWINGS AND SPECIFICATIONS WERE PREPARED FOR USE ON A SPECIFIC SITE, CONTEMPORANEOUSLY WITH THEIR ISSUE DATE. THEY ARE NOT INTENDED FOR USE ON A DIFFERENT PROJECT OR AT A LATER DATE. THEY MAY NOT BE USED IN WHOLE OR IN PART FOR ANY PURPOSE OR BY ANY PERSON OTHER THAN THE ONE FOR WHOM THEY WERE PREPARED. ANY REPRODUCTION OF THESE DRAWINGS AND SPECIFICATIONS, SHALL BE MADE WITHOUT THE WRITTEN PERMISSION OF THE ARCHITECT, AND ANY REPRODUCTION MADE SHALL BEAR THE FOLLOWING NOTICE: "THESE DRAWINGS AND SPECIFICATIONS ARE THE PROPERTY OF LSDC AND SHALL NOT BE REPLICATED IN ANY MANNER WHATSOEVER AND SHALL NOT BE LOANED, COPIED OR COMMUNICATED WITHOUT THE WRITTEN CONSENT OF LSDC. THESE DRAWINGS AND SPECIFICATIONS SHALL BE RETURNED TO LSDC UPON COMPLETION OF THEIR INTENDED USE, UNLESS OTHERWISE AGREED TO BY LSDC.
THESE DRAWINGS AND SPECIFICATIONS ARE COPYRIGHTED AND SUBJECT TO COPYRIGHT PROTECTION AS AN "ARCHITECTURAL WORK" UNDER SEC. 102 OF THE COPYRIGHT ACT, 17 U.S.C. AS AMENDED DECEMBER 1990. THE ARCHITECT IDENTIFIED HEREON EXPRESSLY RESERVES HIS COMMON LAW COPYRIGHT AND OTHER PROPERTY RIGHTS IN THESE PLANS, INCLUDING ELECTRONIC FORMS, WHETHER PUBLISHED OR UNPUBLISHED. ANY REPRODUCTION, ALTERATION OR USE OF THESE DRAWINGS AND SPECIFICATIONS, INCLUDING WITHOUT LIMITATION, THE GENERAL ITEMS, ARRANGEMENT AND COMPOSITION OF SPACES, AND DESIGN CONCEPTS, BY ANY PERSON OR ENTITY WITHOUT THE PRIOR WRITTEN CONSENT OF THE ARCHITECT IS PROHIBITED. ANY UNAUTHORIZED USE OF THESE DRAWINGS AND SPECIFICATIONS MAY RESULT IN CESSATION OF CONSTRUCTION, BUILDING SEIZURE, AND/OR MONETARY DAMAGES.