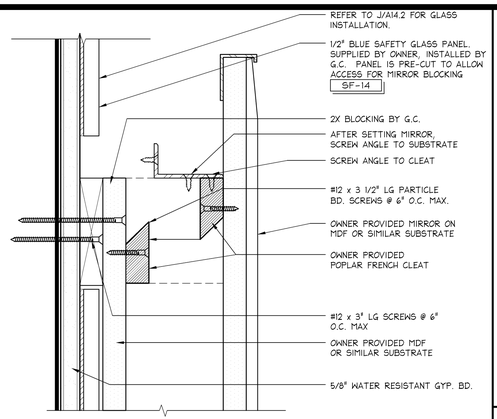

2 **FRAME DETAIL - TOP**

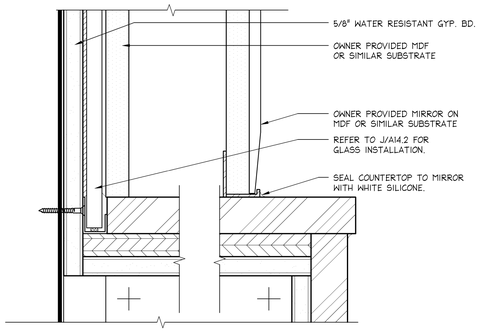

1 **FRAME DETAIL - BOTTOM**

REFER TO DETAIL P/A12.1 FOR BACKING PLATE DETAILS

CLEAT @ DEMO SINK MIRROR

6" = 1'-0" | 42D-A104-R00-DETL | R | 02.21.11

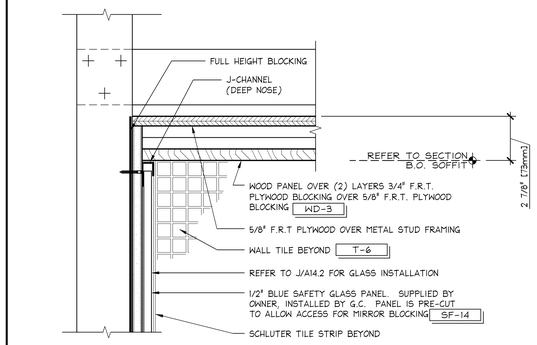

DETAIL @ DEMO SINK GLASS

3" = 1'-0" | 42D-A104-M01-DETL | M | 06.22.11

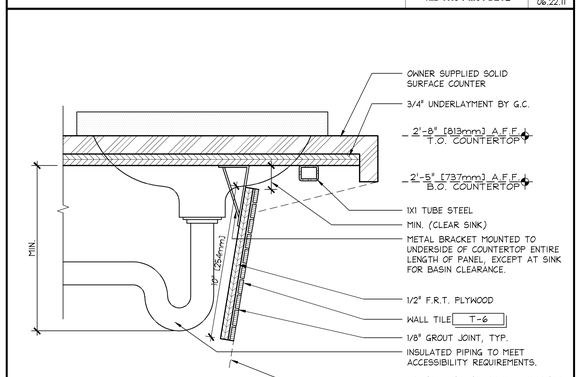

DETAIL @ DEMO SINK COUNTERTOP

3" = 1'-0" | 42D-A104-L00-DETL | L | 10.14.11

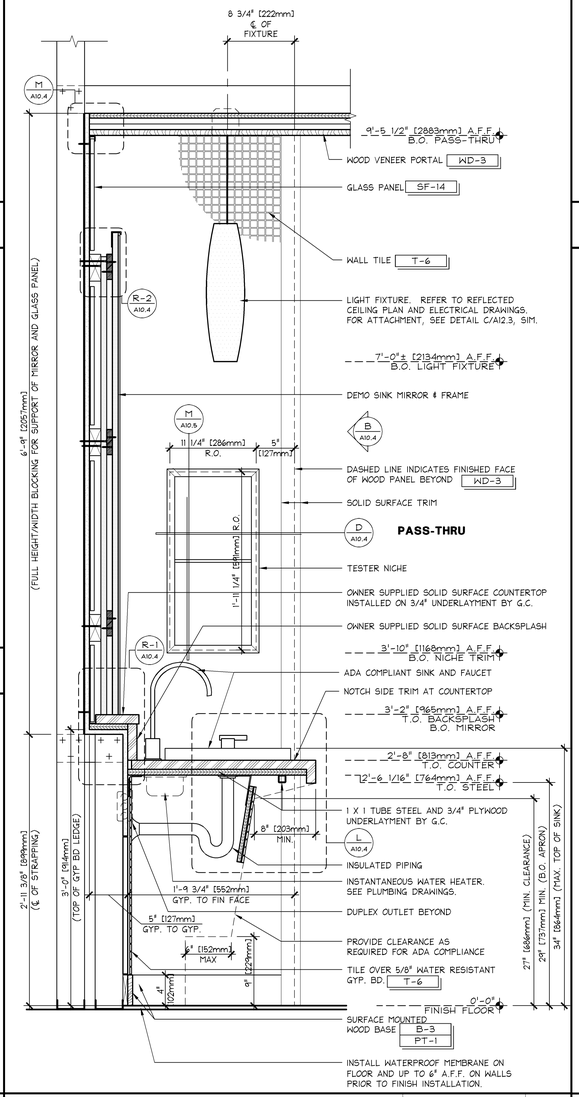

SECTION @ NARROW DEMO SINK

1 1/2" = 1'-0" | 42S-A104-F01-SECT | F | 01.27.12

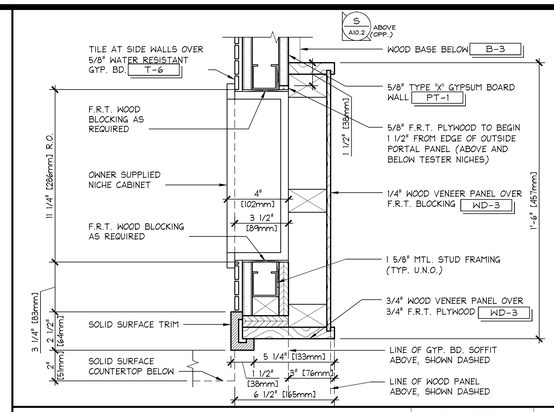

PLAN DETAIL @ DEMO SINK

3" = 1'-0" | 42D-A104-D01-DETL | D | 01.27.12

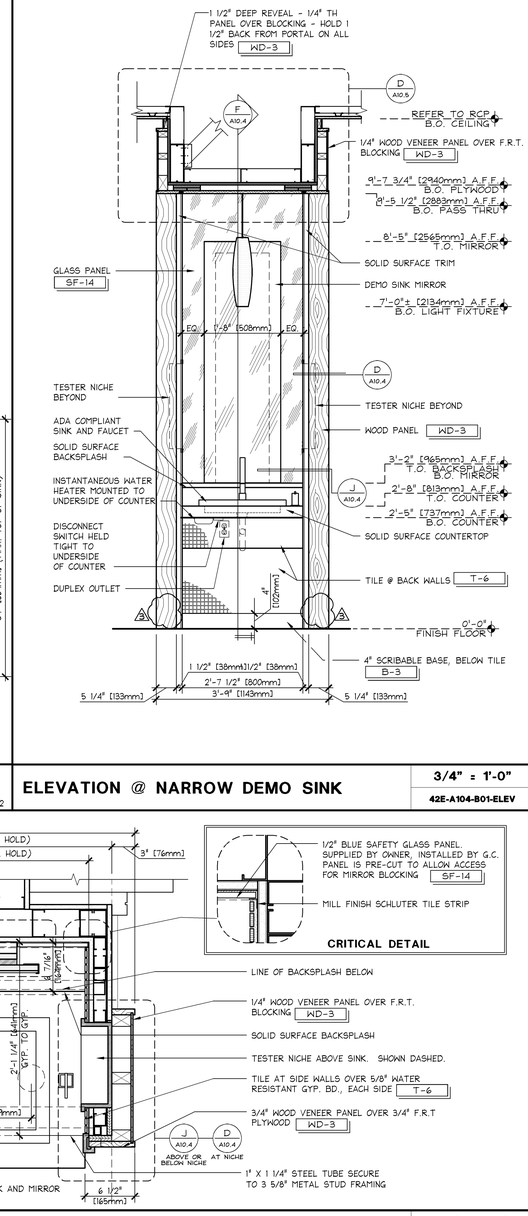

ELEVATION @ NARROW DEMO SINK

3/4" = 1'-0" | 42E-A104-B01-ELEV | B | 06.08.2012

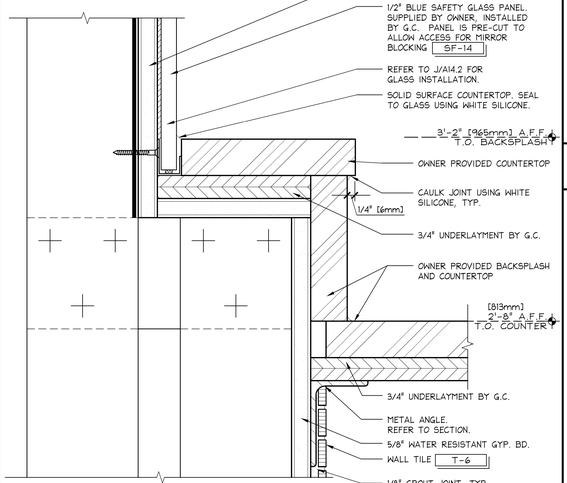

DETAIL @ DEMO SINK BACKSPLASH

6" = 1'-0" | 42D-A104-N00-DETL | N | 02.21.11

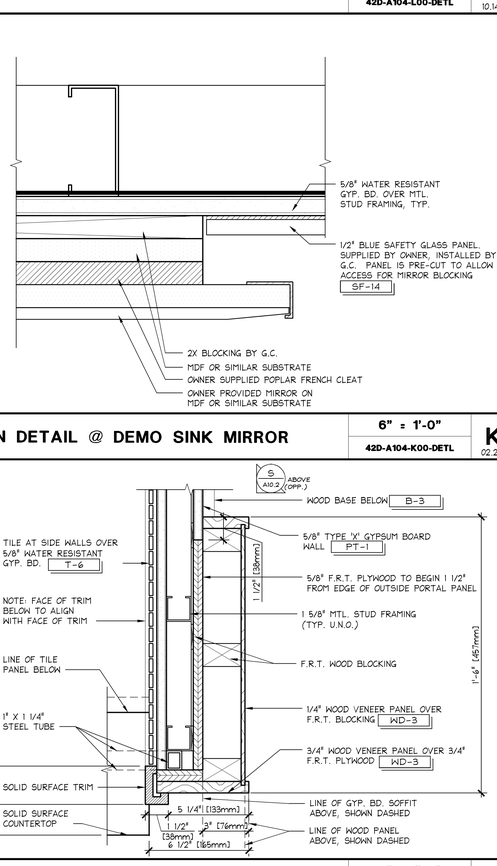

PLAN DETAIL @ DEMO SINK MIRROR

6" = 1'-0" | 42D-A104-K00-DETL | K | 02.21.11

PLAN DETAIL @ NARROW DEMO SINK

3" = 1'-0" | 42D-A104-J01-DETL | J | 01.27.12

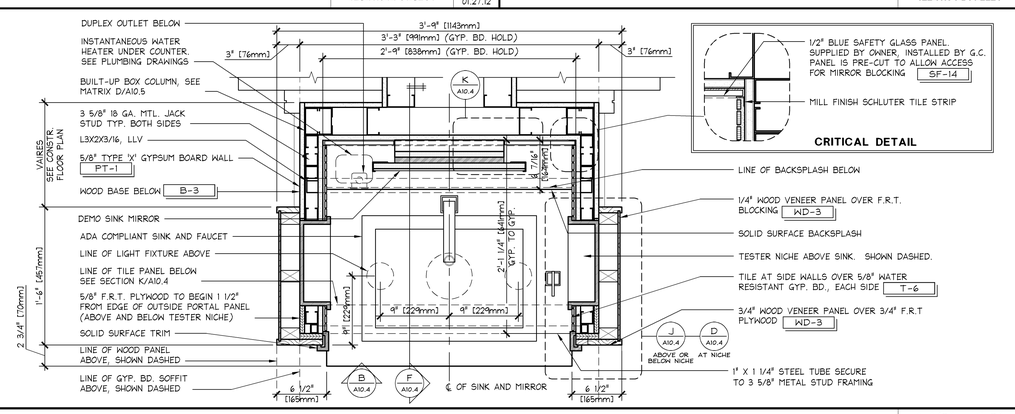

ENLARGED PLAN @ NARROW DEMO SINK

1 1/2" = 1'-0" | 42D-A104-A01-DETL | A | 4.13.2012

SHREMSHOCK
Shremshock Architects, Inc.
6130 S. Sunbury Rd. Westerville, OH 43081
t: 614 545 4550 | f: 614 545 4555 | shremshock.com
Gerald S. Shremshock, Architect
Timothy J. Shremshock, Architect

Limitedbrands
LIMITED STORE PLANNING, INC.
d/b/a STORE DESIGN & CONSTRUCTION
Three Limited Parkway · Columbus, Ohio 43230
Telephone: 614.415.7000 · Fax: 614.415.7349

THESE DRAWINGS AND SPECIFICATIONS ARE, AND SHALL REMAIN THE PROPERTY OF LSDC AND SHALL NOT BE USED IN WHOLE OR IN PART FOR ANY WORK ON ANY SITE OTHER THAN THE PROJECT FOR WHICH THEY HAVE BEEN PREPARED AND DEVELOPED WITHOUT THE WRITTEN PERMISSION OF LSDC. UNDER NO CIRCUMSTANCES SHALL TRANSFER OF THESE DRAWINGS AND SPECIFICATIONS CONSTITUTE A SALE OF THESE DRAWINGS AND SPECIFICATIONS OR ANY REPRODUCTION THEREOF, OR ANOTHER PROJECT IS PROHIBITED AND CONTRARY TO LAW UNLESS EXPRESSLY AUTHORIZED BY AGREEMENT WITH OR PERMISSION IN WRITING FROM LSDC. ALL COMMON LAW, STATUTORY AND OTHER RESERVED RIGHTS, INCLUDING COPYRIGHT, IN THESE DRAWINGS AND SPECIFICATIONS SHALL BE RETAINED BY LSDC.

THESE DRAWINGS AND SPECIFICATIONS ARE COPYRIGHTED AND SUBJECT TO COPYRIGHT PROTECTION AS AN "ARCHITECTURAL WORK" UNDER SEC. 102 OF THE COPYRIGHT ACT, 17 U.S.C. AS AMENDED DECEMBER 1990. THE OWNER AND USER OF A BUILDING CONSTRUCTED FROM THESE DRAWINGS AND SPECIFICATIONS MAY MAKE AND RETAIN COPIES FROM THESE DRAWINGS AND SPECIFICATIONS FOR USE IN THE OPERATION AND MAINTENANCE OF THE BUILDING, BUT SHALL NOT USE THEM TO CREATE ANOTHER SIMILAR BUILDING. ALL COPIES MADE UNDER THIS AUTHORIZATION MUST BE RETURNED TO LSDC UPON COMPLETION OF THAT AUTHORIZED USE. UNLESS OTHERWISE AGREED TO IN WRITING BY LSDC, ANY USE OF THESE DRAWINGS AND SPECIFICATIONS FOR ANY PROJECT OTHER THAN THE ONE FOR WHICH THEY WERE PREPARED AND DEVELOPED, AND/OR ANY MODIFICATION TO THESE DRAWINGS AND SPECIFICATIONS, WITHOUT LIMITATION, THE ERASURE OF LSDC'S NAME FROM THESE DRAWINGS AND SPECIFICATIONS, OR ANY USE OF THESE DRAWINGS AND SPECIFICATIONS BY ANY PERSON OR ENTITY OTHER THAN LSDC, WITHOUT LSDC'S PRIOR WRITTEN CONSENT, SHALL BE AT THE RECIPIENT'S SOLE RISK AND WITHOUT LIABILITY OR LEGAL EXPOSURE TO LSDC, AND RECIPIENT SHALL INDEMNIFY AND HOLD HARMLESS LSDC FROM AND AGAINST ALL DAMAGES, LOSSES, AND EXPENSES ARISING OUT OF OR RESULTING THEREFROM. ANY MODIFICATIONS TO THESE DRAWINGS AND SPECIFICATIONS MAY RESULT IN CESSATION OF CONSTRUCTION, BUILDING SEIZURE, AND/OR MONETARY DAMAGES.

PROJECT INFORMATION:

24200161

BATH & BODY WORKS
THE GALLERIA II
SPACE NO. B3580
5085 WESTHEIMER RD.
HOUSTON, TX 77056

FULL REMODEL | PACKAGE: PKG 1+
EASTON-G | GENERATION: 1415a
000612.16 | A/E PROJECT #: 130840

SCOPE: DESIGN TYPE:
LSDAC PROJECT #:

REVISIONS:

	REQUIRED BY:	DATE:
1	BUILDING DEPARTMENT COMMENTS	04/11/14
2	BUILDING DEPARTMENT COMMENTS	05/8/14
3	DESIGN CHANGES/ LANDLORD COMMENTS/ MASTERS UPDATES	05/28/14

ELITE CONSTRUCTION GROUP
LAKE JACKSON, TX
PHONE: 979-285-0712
NOTE: THESE PRINTS HAVE BEEN REDUCED BY 50 PERCENT. SCALE WILL BE 50 PERCENT OF WHAT IS NOTED ON PLANS.

DATE ISSUED: 3/7/14
DESIGNED BY: SB
DRAWN BY: JLH
CHECKED BY: RHW

DEMONSTRATION SINK DETAILS

DRAWING NUMBER:
A10.4