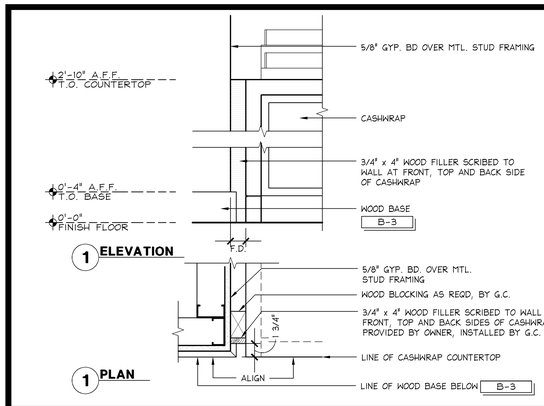

CASHWRAP FILLER PANEL @ WALL

1 1/2" = 1'-0" | 42D-A111-D01-DETL | S | 03.04.10

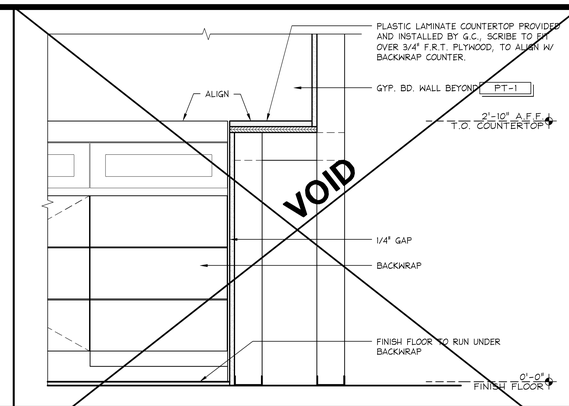

SECTION @ BACKWRAP

1 1/2" = 1'-0" | 42S-A111-S01-SECT | M | 11.09.2009

NOTE:
AT BACKWRAP INSTALLATION ONLY, SF-2 IS INSTALLED UPSIDE DOWN W/ TONGUE POINTING TOWARD CEILING.

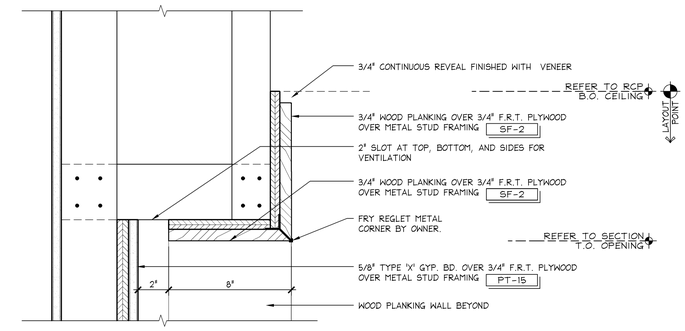

SOFFIT @ BACKWRAP

3" = 1'-0" | 42S-A111-D11-SECT | D | 07.12.11

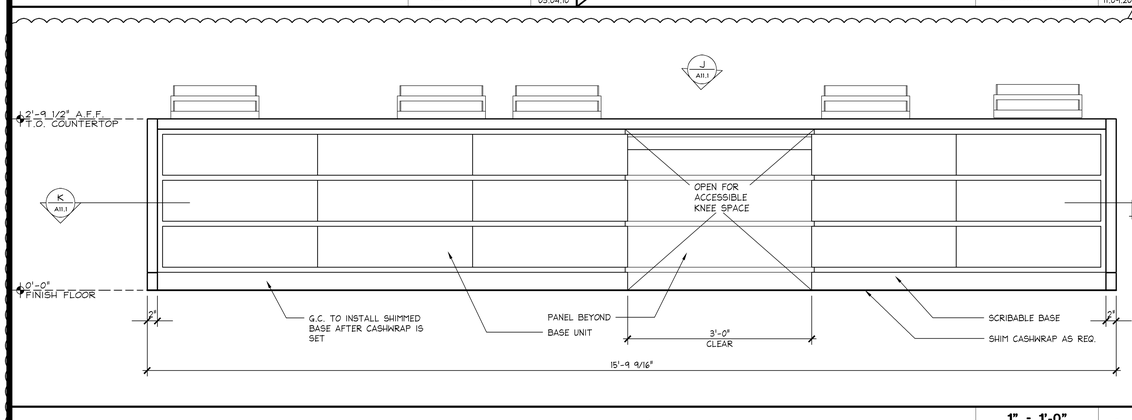

FRONT ELEVATION @ 5-REGISTER CONDENSED CASHWRAP (US-5C) ⚠4

1" = 1'-0" | 42E-A111-E05-ELEV | L | 08.14.09

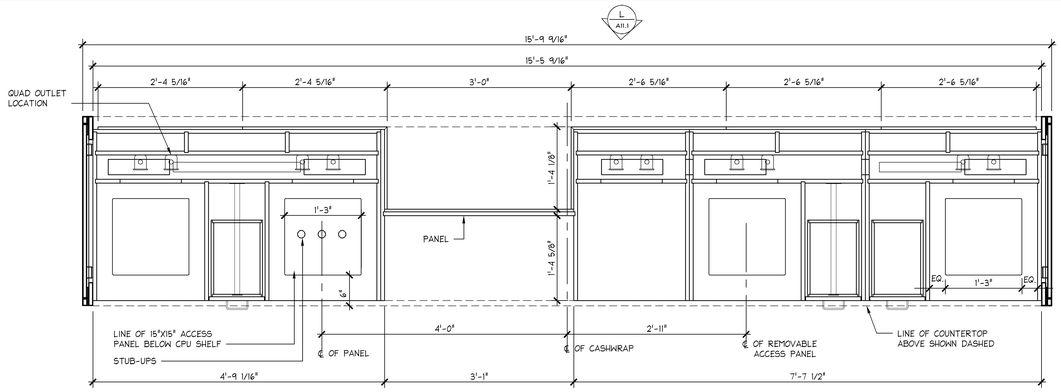

PLAN SECTION @ 5-REGISTER CONDENSED CASHWRAP (US-5C) ⚠4

1" = 1'-0" | 42S-A111-S05-SECT | K | 08.14.09

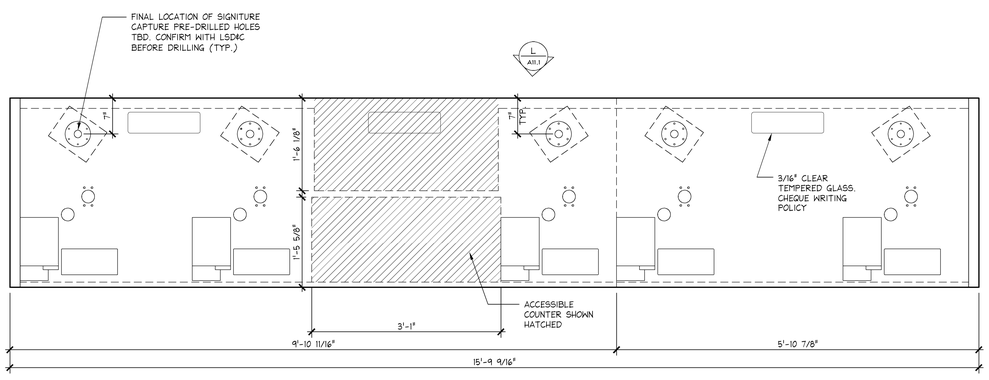

PLAN @ 5-REGISTER CONDENSED CASHWRAP (US-5C) ⚠4

1" = 1'-0" | 42P-A111-P03-PLAN | J | 08.14.09

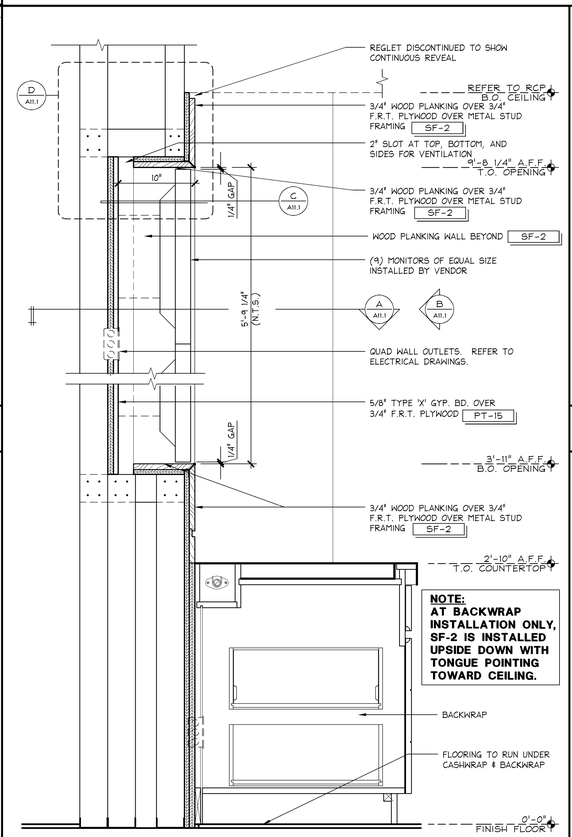

SECTION @ BACKWRAP

10'-6 CEILING BEHIND CONCIERGE CASHWRAP

1 1/2" = 1'-0" | 42S-A111-F03-SECT | F | 07.12.11

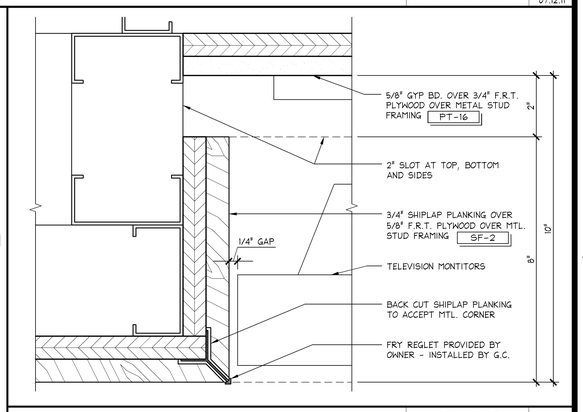

DETAIL @ CORNER (PLANKING)

6" = 1'-0" | 42D-A086-C01-DETL | C | 07.22.09

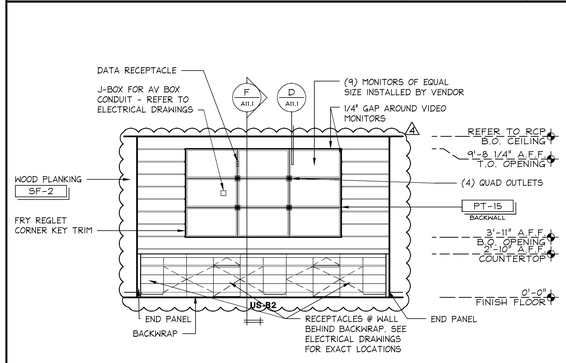

ELEVATION @ VIDEO MONITOR BACKWRAP

1/4" = 1'-0" | 42E-A111-B04-ELEV | B | 03.09.11

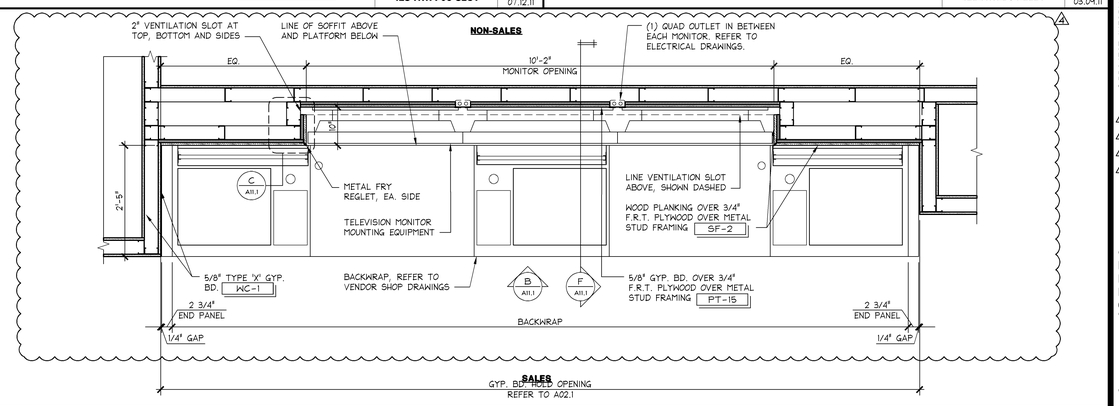

ENLARGED PLAN @ VIDEO MONITOR BACKWRAP

3/4" = 1'-0" | 42D-A111-A04-DETL | A | 01.28.11

SHREMSHOCK
Shremshock Architects, Inc.
6130 S. Sunbury Rd. Westerville, OH 43081
t: 614 545 4550 | f: 614 545 4555 | shremshock.com
Gerald S. Shremshock, Architect
Timothy J. Shremshock, Architect

ELITE CONSTRUCTION GROUP
LAKE JACKSON, TX
PHONE: 979-285-0712
NOTE: THESE PRINTS HAVE BEEN REDUCED BY 50 PERCENT. SCALE WILL BE 50 PERCENT OF WHAT IS NOTED ON PLANS

Limitedbrands
LIMITED STORE PLANNING, INC.
d/b/a STORE DESIGN & CONSTRUCTION
Three Limited Parkway · Columbus, Ohio 43230
Telephone: 614.415.7000 · Fax: 614.415.7349

THESE DRAWINGS AND SPECIFICATIONS ARE PREPARED FOR USE ON A SPECIFIC SITE. THEY ARE NOT INTENDED FOR USE ON A DIFFERENT SITE, AND MAY NOT BE USED, IN WHOLE OR IN PART, FOR CONSTRUCTION ON ANY SITE OTHER THAN THE SITE EXPRESSLY INDICATED HEREIN. THE ARCHITECT IS NOT RESPONSIBLE FOR ANY UNAUTHORIZED USE OF THESE DRAWINGS AND SPECIFICATIONS FOR ANY OTHER PROJECT IS PROHIBITED AND CONTRARY TO LAW UNLESS EXPRESSLY AUTHORIZED BY THE ARCHITECT IN WRITING. © COPYRIGHT SHREMSHOCK ARCHITECTS, INC., PLYLER MOSS DUGAN AND ASSOCIATES, INC. 2014

THESE DRAWINGS AND SPECIFICATIONS ARE THE PROPERTY OF LSDAC AND SHALL NOT BE DISPLAYED IN PUBLICATIONS, OR REPRODUCED OR USED IN ANY MANNER, WITHOUT THE WRITTEN PERMISSION OF LSDAC. IN THE EVENT OF UNAUTHORIZED REUSE OF THESE DRAWINGS AND SPECIFICATIONS BY ANY PERSON OR ENTITY IN ANY MANNER, THE RISK OF WHICH IS EXPRESSLY ASSUMED BY SUCH PERSON OR ENTITY, THE ARCHITECT AND LSDAC RESERVE ANY AND ALL RIGHTS AT LAW AND IN EQUITY THAT MAY BE AVAILABLE TO THEM TO PROTECT THEIR RESPECTIVE PROPERTY AND INTELLECTUAL RIGHTS. THESE DRAWINGS AND SPECIFICATIONS ARE NOT TO BE RETURNED TO LSDAC UPON COMPLETION OF THEIR INTENDED USE, UNLESS OTHERWISE AGREED TO BY LSDAC.

THESE DRAWINGS AND SPECIFICATIONS ARE COPYRIGHTED AND SUBJECT TO COPYRIGHT PROTECTION AS AN "ARCHITECTURAL WORK" UNDER SEC. 102 OF THE COPYRIGHT ACT, 17 U.S.C. §§ AS AMENDED DECEMBER 1990. THE OWNER AND USER OF A BUILDING CONSTRUCTED FROM THESE DRAWINGS AND SPECIFICATIONS MAY MAKE REPRODUCTIONS OR VISUAL STUDIES OF THE BUILDING, BUT MAY NOT USE THESE DRAWINGS AND SPECIFICATIONS FOR THE CREATION, ERECTION, OR CONSTRUCTION OF ANY BUILDING SUBSTANTIALLY SIMILAR TO THE BUILDING CONSTRUCTED ("LSDAC").

THESE DRAWINGS AND SPECIFICATIONS ARE COPYRIGHTED AND SUBJECT TO COPYRIGHT PROTECTION AS AN "ARCHITECTURAL WORK" UNDER SEC. 102 OF THE COPYRIGHT ACT, 17 U.S.C. §§ AS AMENDED DECEMBER 1990. THE OWNER AND USER OF A BUILDING CONSTRUCTED FROM THESE DRAWINGS AND SPECIFICATIONS MAY MAKE REPRODUCTIONS OR VISUAL STUDIES OF THE BUILDING, BUT MAY NOT USE THESE DRAWINGS AND SPECIFICATIONS FOR THE CREATION, ERECTION, OR CONSTRUCTION OF ANY BUILDING SUBSTANTIALLY SIMILAR TO THE BUILDING CONSTRUCTED ("LSDAC").

THESE DRAWINGS AND SPECIFICATIONS ARE PROTECTED BY COPYRIGHT LAW AND MAY NOT BE REPRODUCED OR USED IN ANY MANNER WITHOUT THE WRITTEN PERMISSION OF LSDAC. IN THE EVENT OF UNAUTHORIZED REUSE OF THESE DRAWINGS AND SPECIFICATIONS BY ANY PERSON OR ENTITY IN ANY MANNER, THE RISK OF WHICH IS EXPRESSLY ASSUMED BY SUCH PERSON OR ENTITY, THE ARCHITECT AND LSDAC RESERVE ANY AND ALL RIGHTS AT LAW AND IN EQUITY THAT MAY BE AVAILABLE TO THEM TO PROTECT THEIR RESPECTIVE PROPERTY AND INTELLECTUAL RIGHTS. THESE DRAWINGS AND SPECIFICATIONS ARE NOT TO BE RETURNED TO LSDAC UPON COMPLETION OF THEIR INTENDED USE, UNLESS OTHERWISE AGREED TO BY LSDAC.

24200161

PROJECT INFORMATION:
BATH & BODY WORKS
THE GALLERIA II
SPACE NO. B3580
5085 WESTHEIMER RD.
HOUSTON, TX 77056

SCOPE: FULL REMODEL | PACKAGE:
DESIGN TYPE: EASTON-G | GENERATION:
LSDAC PROJECT #: 00061216 | A/E PROJECT #:

PKG 1+
1415a
130840

REVISIONS:

	REQUIRED BY:	DATE:
1	BUILDING DEPARTMENT COMMENTS	04/11/14
2	BUILDING DEPARTMENT COMMENTS	05/8/14
3	DESIGN CHANGES/ LANDLORD COMMENTS/ MASTERS UPDATES	05/28/14
4	DESIGN CHANGES	06/27/14

DATE ISSUED: 3/7/14
DESIGNED BY: SB
DRAWN BY: JLH
CHECKED BY: RHW

CASHWRAP & BACKWRAP DETAILS

DRAWING NUMBER:
A11.1