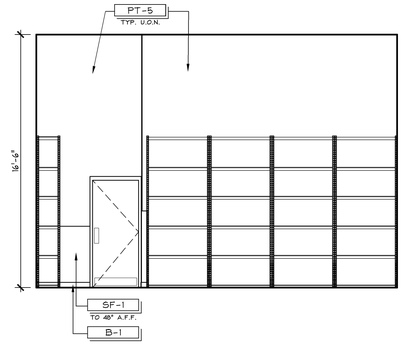

NON-SALES ELEVATION

1/4" = 1'-0" | - | S | 10.14.11

GENERAL NOTE: ALL TRIM FINISHES TO BE PT-1 U.O.N.

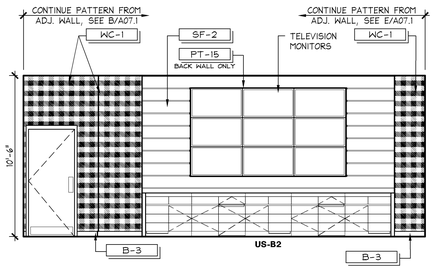

INTERIOR ELEVATION

1/4" = 1'-0" | - | M | 10.14.11

GENERAL NOTE: ALL TRIM FINISHES TO BE PT-1 U.O.N.

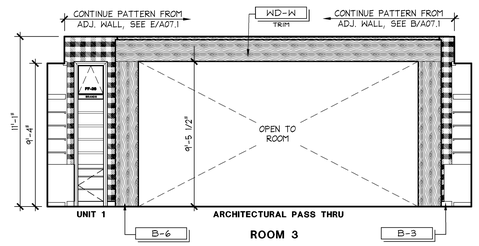

INTERIOR ELEVATION

1/4" = 1'-0" | - | H | 10.14.11

GENERAL NOTE: ALL TRIM FINISHES TO BE PT-1 U.O.N.

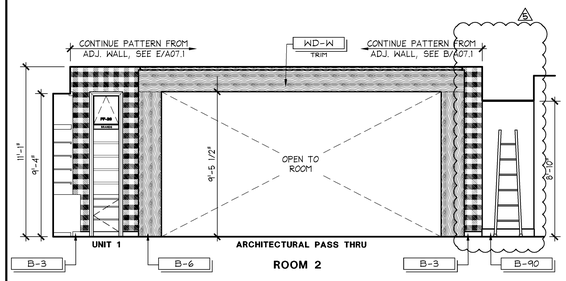

INTERIOR ELEVATION

1/4" = 1'-0" | - | D | 10.14.11

GENERAL NOTE: ALL TRIM FINISHES TO BE PT-1 U.O.N.

TOILET ROOM VESTIBULE ELEVATION

1/4" = 1'-0" | - | L | 10.14.11

GENERAL NOTE: ALL TRIM FINISHES TO BE PT-1 U.O.N.

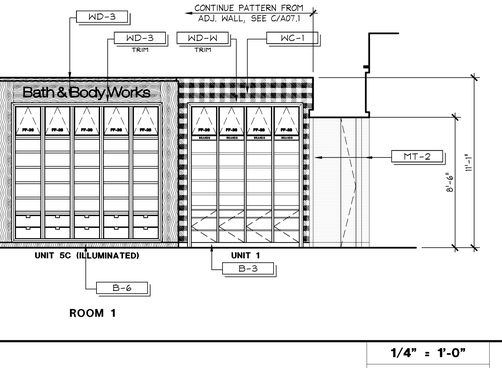

INTERIOR ELEVATION

1/4" = 1'-0" | - | G | 10.14.11

GENERAL NOTE: ALL TRIM FINISHES TO BE PT-1 U.O.N.

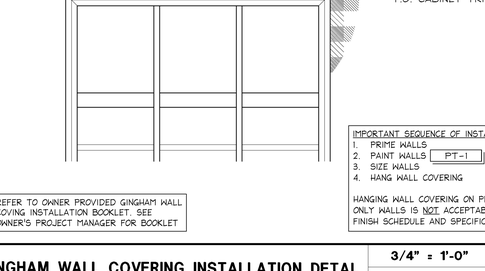

INTERIOR ELEVATION

1/4" = 1'-0" | - | C | 10.14.11

GENERAL NOTE: ALL TRIM FINISHES TO BE PT-1 U.O.N.

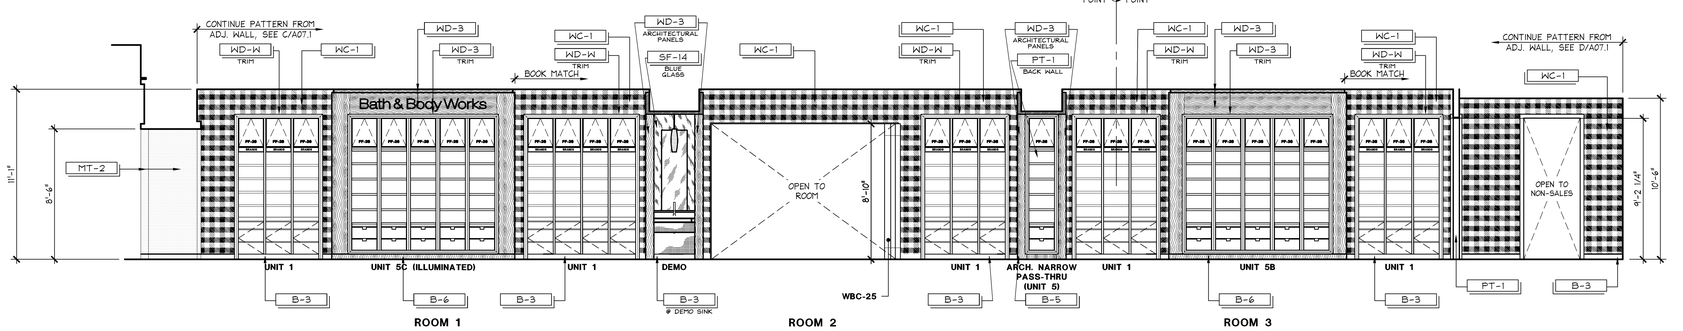

NOT USED

1/4" = 1'-0" | - | P | 10.14.11

INTERIOR ELEVATION

1/4" = 1'-0" | - | B | 10.14.11

GENERAL NOTE: ALL TRIM FINISHES TO BE PT-1 U.O.N.

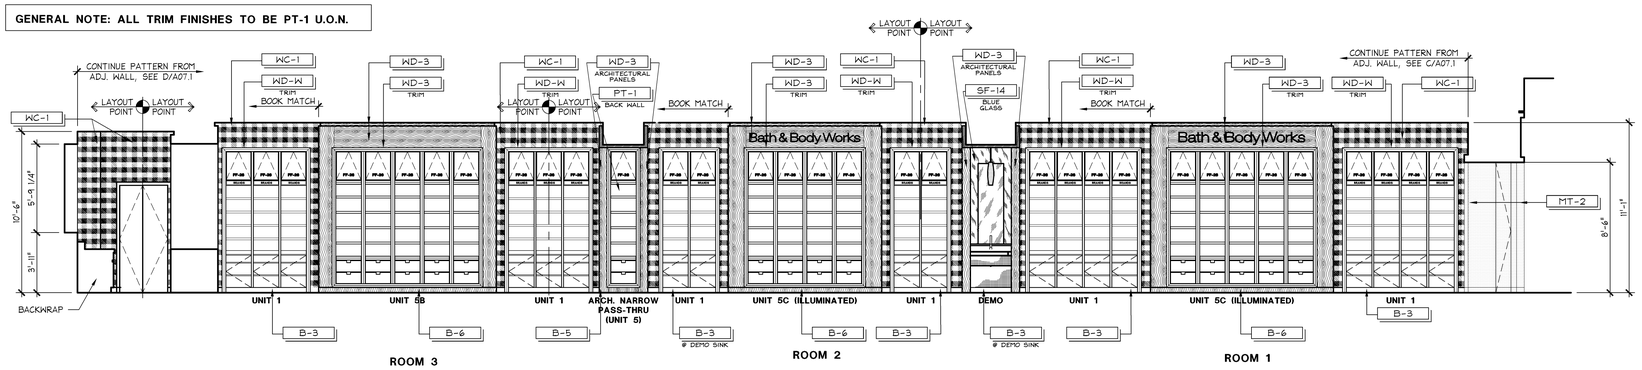

INTERIOR ELEVATION

1/4" = 1'-0" | - | E | 10.14.11

GINGHAM WALL COVERING INSTALLATION DETAL

3/4" = 1'-0" | 42D-A071-A00-DETL | A | 03.16.12

SHREMSHOCK
Shremshock Architects, Inc.
6130 S. Sunbury Rd. Westerville, OH 43081
t: 614 545 4550 | f: 614 545 4555 | shremshock.com
Gerald S. Shremshock, Architect
Timothy J. Shremshock, Architect

ELITE CONSTRUCTION GROUP
LAKE JACKSON, TX
PHONE: 979-285-0712
NOTE: THESE PRINTS HAVE BEEN REDUCED BY 50 PERCENT. SCALE WILL BE 50 PERCENT OF WHAT IS NOTED ON PLANS

Limitedbrands
LIMITED STORE PLANNING, INC.
d/b/a STORE DESIGN & CONSTRUCTION
Three Limited Parkway · Columbus, Ohio 43230
Telephone: 614.415.7000 · Fax: 614.415.7349

PROHIBITION ON USE:
THESE DRAWINGS AND SPECIFICATIONS WERE PREPARED FOR USE ON A SPECIFIC SITE, CONTEMPORANEOUSLY WITH THEIR SIDE LIKELY, THEY ARE NOT INTENDED FOR USE ON A DIFFERENT SITE AND/OR AT A LATER TIME. ANY SUCH UNAUTHORIZED USE IS PROHIBITED. NO PART OF THESE DRAWINGS AND SPECIFICATIONS SHALL BE USED FOR ANY OTHER PROJECT IS PROHIBITED AND CONTRARY TO LAW UNLESS EXPRESSLY AUTHORIZED BY LIMITED STORE PLANNING, INC. D/B/A LIMITED STORE DESIGN AND CONSTRUCTION ("LSDC").

THESE DRAWINGS AND SPECIFICATIONS ARE THE PROPERTY OF LSDC AND SHALL NOT BE DISPLAYED IN ANY MANNER WHATSOEVER TO ANY PERSON OR ENTITY OTHER THAN THE OWNER OF THE PROJECT FOR WHICH THEY WERE PREPARED, NOR SHALL ANY COPY, REPRODUCTION OR DERIVATIVE WORK BE MADE WITHOUT THE WRITTEN PERMISSION OF THESE DRAWINGS AND SPECIFICATIONS SHALL BE RETURNED TO LSDC UPON COMPLETION OF THEIR INTENDED USE. UNLESS OTHERWISE AGREED BY THE LSDC.

THESE DRAWINGS AND SPECIFICATIONS ARE COPYRIGHTED AND SUBJECT TO COPYRIGHT PROTECTION AS AN "ARCHITECTURAL WORK" UNDER SEC. 102 OF THE COPYRIGHT ACT, 17 U.S.C. §§ AMENDED DECEMBER 1990. THE COPYRIGHT PROTECTION INCLUDES WITHOUT LIMITATION, THE OVERALL FORM, ARRANGEMENT AND COMPOSITION OF SPACES AND ELEMENTS OF THE DESIGN. ALL RIGHTS RESERVED. UNAUTHORIZED USE OF THESE DRAWINGS AND SPECIFICATIONS MAY RESULT IN CESSATION OF CONSTRUCTION, BUILDING SEIZURE, AND/OR MONETARY DAMAGES.

PROJECT INFORMATION:

BATH & BODY WORKS
THE GALLERIA II
SPACE NO.: B3680
5085 WESTHEIMER RD.
HOUSTON, TX 77056

SCOPE: FULL REMODEL | PACKAGE:
DESIGN TYPE: EASTON-G | GENERATION:
LSDAC PROJECT #: 00061216 | A/E PROJECT #:

24200161

PKG 1+
141Sa
130840

REVISIONS:

	REQUIRED BY:	DATE:
1	BUILDING DEPARTMENT COMMENTS	04/11/14
2	BUILDING DEPARTMENT COMMENTS	05/8/14
3	DESIGN CHANGES/ LANDLORD COMMENTS/ MASTERS UPDATES	05/28/14
4	DESIGN CHANGES	06/27/14
5	DESIGN CHANGES	07/24/14

DATE ISSUED: 3/7/14
DESIGNED BY: SB
DRAWN BY: JLH
CHECKED BY: RHW

INTERIOR ELEVATIONS

DRAWING NUMBER:
A07.1