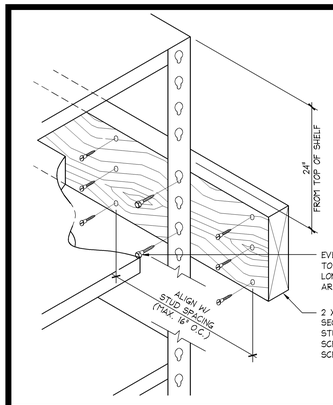

PRE-DRILL FURRING AND COUNTER SINK FURRING SCREWS FLUSH WITH BUT NOT LOWER THAN THE SURFACE OF THE FURRING. ALSO INSTALL WASHERS WITH THE SCREWS WHERE EVER FURRING WOOD IS DETERMINED TO BE SOFT.

FOR CMU WALL, USE 1/4" TOGGLE BOLTS 4" LG @ 24" O.C.

NOTE:
DETAILS SHOWN ARE FOR REFERENCE ONLY AND NOT FOR CONSTRUCTION. REFER TO MFG'S INSTALLATION INSTRUCTIONS.

EVERY "L" OR "T" POST AT WALL SHALL BE ATTACHED TO PRE-DRILLED FURRING STRIP WITH (2) #12 X 2" LONG STEEL HEX HEAD SCREWS. (DRYWALL SCREWS ARE NOT ACCEPTABLE)

2 X 6 FURRING STRIP PRE-DRILLED AT WALL FOR SECURING SHELVING. ATTACH FURRING TO WALL STUDS WITH (3) #12 X 3" LONG STEEL SHEEL MTL. SCREWS W. MAX SPACING OF 16" O.C. (DRYWALL SCREWS ARE NOT ACCEPTABLE)

RIVET RACK - FURRING ATTACHMENT

3" = 1'-0" | 42D-A141-S00-DETL | S | 03.01.10

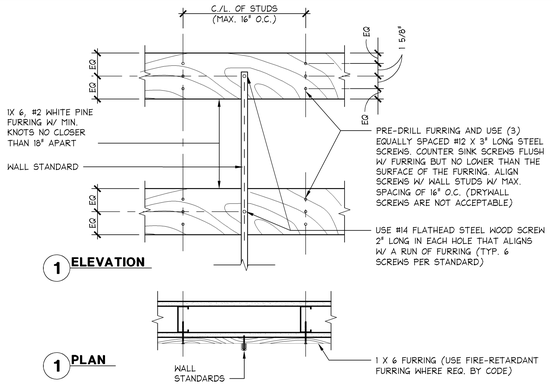

WALL FURRING DETAIL

1 1/2" = 1'-0" | 42D-A141-M00-DETL | M | 03.01.10

NOTE:
DETAILS SHOWN ARE FOR REFERENCE ONLY AND NOT FOR CONSTRUCTION. REFER TO MFG'S INSTALLATION INSTRUCTIONS.

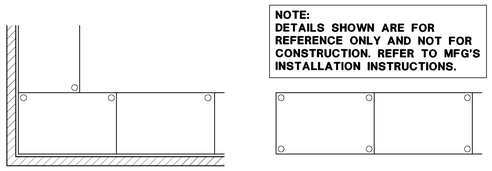

○ SHELVES AT WALL - ANCHOR EACH POST TO THE FLOOR WITH 1/4" ANCHOR PER DETAIL BELOW.

○ FREESTANDING SHELVES - ANCHOR EACH POST TO THE FLOOR WITH 1/4" ANCHOR PER DETAIL BELOW.

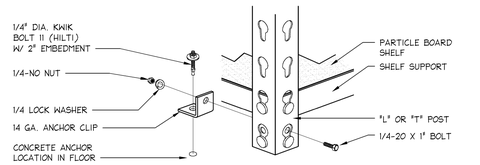

RIVET RACK - ANCHOR DETAIL

3" = 1'-0" | 42D-A141-R00-DETL | R | 09.10.09

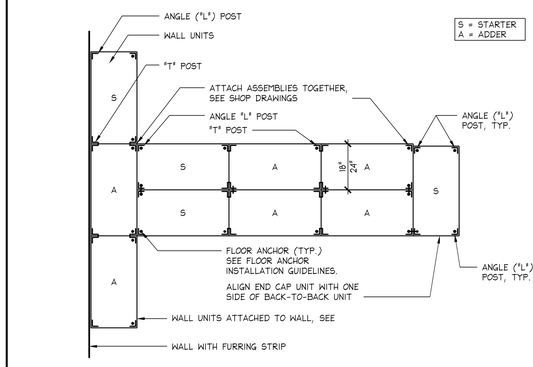

SHELVING INSTALLATION - FLR SUPPORT

1/2" = 1'-0" | 42D-A141-L00-DETL | L | 09.10.09

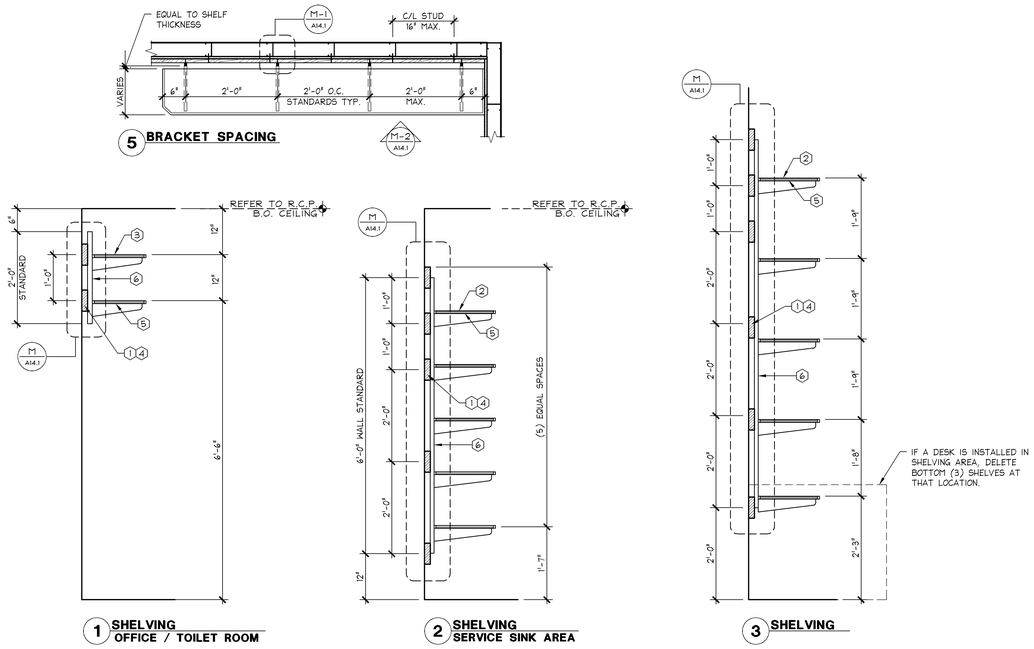

GENERAL NOTES

NO SUBSTITUTIONS WILL BE PERMITTED ON ANY OF THE MATERIALS OR HARDWARE SPECIFIED IN THESE DETAILS, UNLESS OTHERWISE NOTED.

ACCEPTABLE SUBSTITUTES FOR PARTICLE BOARD SHELVES ARE WHITE MELAMINE SHELVING W/ PAINTED FRONT EDGE AND 3/4" HDF WITH ROUTED BULLNOSED EDGE.

ALL PARTICLE BOARD SHELVES ARE TO BE SANDED SMOOTH AND SAND ALL EDGES - SEAL WITH A MINIMUM OF TWO COATS CLEAR FINISH S-4

ALL SHELF MOUNTING HARDWARE, HANGRODS AND WALL STANDARDS ARE SUPPLIED BY OWNER - INSTALLED BY G.C.

NON-SALES SHELVING AND HANGROD NOTES

1. HORIZONTAL 1 X 6 WOOD FURRING BY G.C. - FURRING IS TO BE SPACED SO THAT THE FURRING IS CENTERED AT EACH TOP (3) HOLES OF THE STANDARD AND EVERY OTHER HOLE TO THE BOTTOM OF THE STANDARD. FURRING IS TO BE WHITE PINE, #2 MINIMUM. KNOTS ARE TO BE NO CLOSER THAN 18" APART.
2. 16" DEEP SHELF BY G.C.
3. 14" DEEP SHELF BY G.C.
4. PAINT 1X6 BLOCKING IN STANDARD FINISH RESTROOM AND OFFICE TO MATCH WALL
5. SHELF BRACKETS AND HOLD-DOWN CLIPS.
6. WALL STANDARDS - G.C. TO CUT TO LENGTH & INSTALL TO THE FURRING STRIPS, SEE DETAIL M/A14.1 AND C-5/A14.1

STANDARDS AND BRACKET DETAILS

3/4" = 1'-0" | 42D-A141-C00-DETL | C | 03.01.10

NOTE:
DETAILS SHOWN ARE FOR REFERENCE ONLY, NOT FOR CONSTRUCTION. REFER TO MFG'S INSTALLATION INSTRUCTIONS.

NOTE:
SHELVES SHOWN FOR REFERENCE ONLY. REFER TO DETAIL A/A14.1 FOR CORRECT SHELF SPACING.

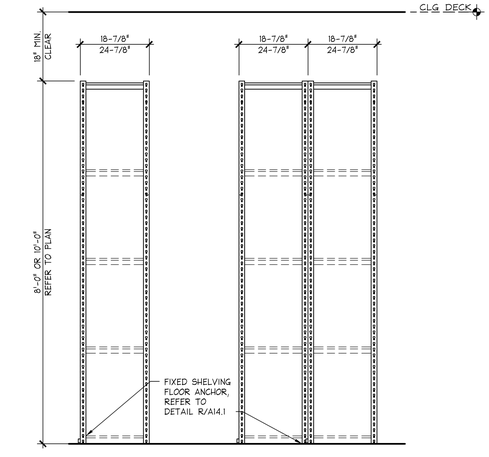

18" SHELVING FIXED ENDS
NO CROSSBRACING REQUIRED

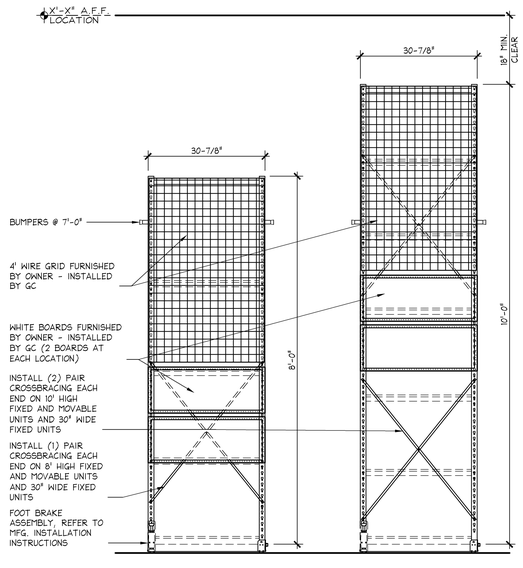

30" SHELVING MOVABLE
CROSSBRACING REQUIRED

NOTES:
1. DIAGONAL BRACING SHALL BE ATTACHED WITH TAMPER RESISTANT SCREWS.
2. INSTALL OWNER PROVIDED DECALS ON CROSS BRACING & SHELVING.
3. REFER TO MFG. INSTALLATION INSTRUCTIONS FOR CROSSBRACING DETAILS, ATTACHMENT AND SPACING

FIXED & MOVABLE FOLDED - RIVET RACK

3/4" = 1'-0" | 42D-A141-J00-DETL | J | 06.22.2012

NOTE:
DETAILS SHOWN ARE FOR REFERENCE ONLY, NOT FOR CONSTRUCTION. REFER TO MFG'S INSTALLATION INSTRUCTIONS.

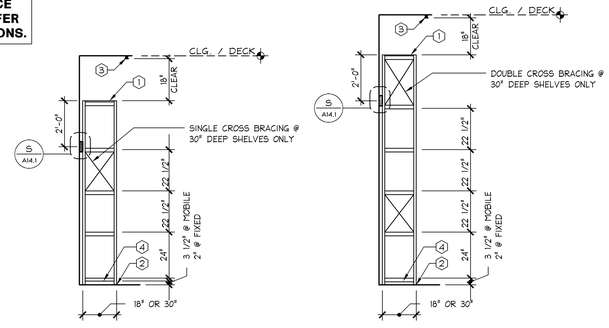

STOCKROOM SHELVING KEYNOTES

1. PARTICLE BOARD SHELF, TYP. G.C. TO FURNISH AND INSTALL ALL SHELVES WITH SANDED SURFACES TO PREVENT SNAGGING OF CLOTHES. (DO NOT PAINT)
2. (1) FLOOR ANCHOR PER DETAIL R/A14.1 AT EVERY "L" AND "T" POST. "T" POSTS SHOULD BE ANCHORED ON OFFSIDE LOCATIONS ONLY. REFER TO MFG. INSTALLATION INSTRUCTIONS.
3. UNITS MUST BE 18" CLEAR BELOW SPRINKLER HEADS
4. DO NOT INSTALL BOTTOM SHELF, SIDE & REAR SHELF SUPPORTS TO BE INSTALLED.

INSTALLATION NOTES

1. THESE DETAILS ARE FOR GENERAL INFORMATION ONLY. G.C. TO INSTALL SHELVING UNITS PER MANUFACTURES GUIDELINES.

2. G.C. TO SURVEY AND EVALUATE CONDITION AND LEVEL OF STOCKROOM FLOOR CONDITION FOR TRACK ATTACHMENT. CONSULT WITH MANUFACTURER FOR FLOOR TOLERANTS.

3. G.C. TO SECURE CONTINUOUS 1 X 6 WHITE PINE WOOD FURRING W/ MINIMUM KNOTS NO CLOSER THAN 18", TO EVERY WALL STUD TO ENSURE LATERAL STABILITY OF FULLY STOCKED WALL SHELVING, REFER TO DETAIL M/A14.1.

4. ASSEMBLE ALL UPRIGHT ASSEMBLIES PRIOR TO INSTALLING TRACK AND STATIONARY UNITS.

5. PLAN SEQUENCE OF EVENTS AND INSTALLATION PER MANUFACTURER'S INSTRUCTIONS TO ENSURE A FUNCTIONAL SYSTEM.

STARTER AND ADD-ON UNITS AXONOMETRIC

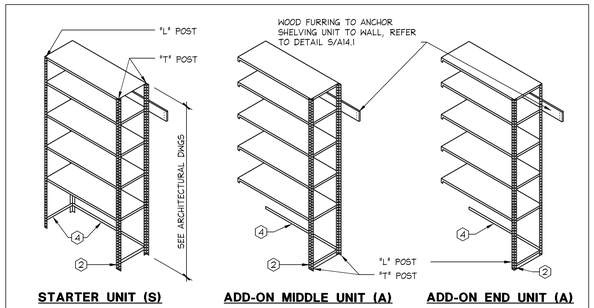

FIXED SHELVING UNIT DETAILS

3/8" = 1'-0" | 42D-A141-A00-DETL | A | 03.05.10

SHREMSHOCK
Shremshock Architects, Inc.
6130 S. Sunbury Rd. Westerville, OH 43081
t: 614 545 4550 | f: 614 545 4555 | shremshock.com
Gerald S. Shremshock, Architect
Timothy J. Shremshock, Architect

Limitedbrands
LIMITED STORE PLANNING, INC.
d/b/a STORE DESIGN & CONSTRUCTION
Three Limited Parkway · Columbus, Ohio 43230
Telephone: 614.415.7000 · Fax: 614.415.7349

PROHIBITION ON REUSE:
THESE DRAWINGS AND SPECIFICATIONS WERE PREPARED FOR USE ON A SPECIFIC SITE, CONTEMPORANEOUSLY WITH THEIR USE HERE, THEY ARE NOT INTENDED FOR USE ON A DIFFERENT SITE, AND MAY NOT BE SUITABLE FOR REUSE ON ANOTHER PROJECT OR AT A LATER TIME ON THE SAME SITE. REUSE, REPRODUCTION THEREOF, OR ANOTHER PROJECT IS PROHIBITED AND CONTRARY TO LAW UNLESS EXPRESSLY AUTHORIZED BY A LIMITED STORE PLANNING, INC. LIMITED STORE DESIGN AND CONSTRUCTION ("LSDAC").

THESE DRAWINGS AND SPECIFICATIONS ARE THE PROPERTY OF LSDAC AND SHALL NOT BE DEPOSITED IN PUBLIC RECORDS. THE ARCHITECTURAL WORK DEPICTED BY THESE DRAWINGS AND SPECIFICATIONS (AS WELL AS THE REPRODUCTION OF THESE DRAWINGS AND SPECIFICATIONS) SHALL BE MADE AND USED SOLELY WITH THE WRITTEN PERMISSION OF LSDAC AND SUBJECT TO THE RESTRICTIONS AND LIMITATIONS SET FORTH IN THIS PROHIBITION ON REUSE. THESE DRAWINGS AND SPECIFICATIONS ARE COPYRIGHTED AND SUBJECT TO COPYRIGHT PROTECTION AS AN "ARCHITECTURAL WORK" UNDER SEC. 102 OF THE COPYRIGHT ACT, 17 U.S.C. §1 AMENDED DECEMBER 1990. THE OWNER AND ANY USER OF THESE DRAWINGS AND SPECIFICATIONS AGREES TO AND SHALL PROTECT AND INDEMNIFY LSDAC AND ITS EMPLOYEES FROM ANY AND ALL LOSSES, EXPENSES, DAMAGES, ATTORNEY'S FEES, AND OTHER COSTS, INCLUDING COSTS OF DEFENSE, ARISING OUT OF OR IN ANY WAY CONNECTED WITH UNAUTHORIZED MODIFICATIONS, CHANGES OR REUSE OF THESE DRAWINGS AND SPECIFICATIONS BY OWNER, OWNER'S EMPLOYEES, AGENTS, OR THIRD PARTIES. OWNER'S INDEMNIFICATION OF LSDAC AND ITS EMPLOYEES AND CONSULTANTS SHALL INCLUDE ATTORNEY'S FEES AND OTHER COSTS INCURRED IN ESTABLISHING THE INDEMNIFICATION RIGHTS SET FORTH IN THIS PROVISION.

THESE DRAWINGS AND SPECIFICATIONS ARE COPYRIGHTED AND SUBJECT TO COPYRIGHT PROTECTION AS AN "ARCHITECTURAL WORK" UNDER SEC. 102 OF THE COPYRIGHT ACT, 17 U.S.C. §1 AMENDED DECEMBER 1990. THE OWNER AND ANY USER OF THESE DRAWINGS AND SPECIFICATIONS AGREES TO AND SHALL PROTECT AND INDEMNIFY LSDAC AND ITS EMPLOYEES FROM ANY AND ALL LOSSES, EXPENSES, DAMAGES, ATTORNEY'S FEES, AND OTHER COSTS, INCLUDING COSTS OF DEFENSE, ARISING OUT OF OR IN ANY WAY CONNECTED WITH UNAUTHORIZED MODIFICATIONS, CHANGES OR REUSE OF THESE DRAWINGS AND SPECIFICATIONS BY OWNER, OWNER'S EMPLOYEES, AGENTS, OR THIRD PARTIES. OWNER'S INDEMNIFICATION OF LSDAC AND ITS EMPLOYEES AND CONSULTANTS SHALL INCLUDE ATTORNEY'S FEES AND OTHER COSTS INCURRED IN ESTABLISHING THE INDEMNIFICATION RIGHTS SET FORTH IN THIS PROVISION.

PROJECT INFORMATION:
24200161
BATH & BODY WORKS
THE GALLERIA II
SPACE NO.: B3680
5085 WESTHEIMER RD.
HOUSTON, TX 77056

SCOPE: FULL REMODEL | PACKAGE: PKG 1+
DESIGN TYPE: EASTON-G | GENERATION: 141Sa
LSDAC PROJECT #: 00061216 | A/E PROJECT #: 130840

REVISIONS:
REQUIRED BY: | DATE:

ELITE CONSTRUCTION GROUP
LAKE JACKSON, TX
PHONE: 979-285-0712
NOTE: THESE PRINTS HAVE BEEN REDUCED BY 50 PERCENT. SCALE WILL BE 50 PERCENT OF WHAT IS NOTED ON PLANS

DATE ISSUED: 3/7/14
DESIGNED BY: SB
DRAWN BY: JLH
CHECKED BY: RHW

STOCKROOM SHELVING DETAILS

DRAWING NUMBER:
A14.1