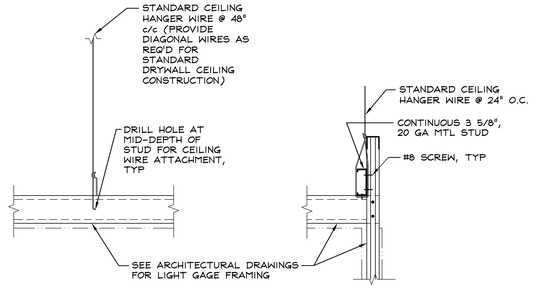

SUSPENDED FRAMING DETAILS

1"=1'-0" | 00DS031S00DETL | S

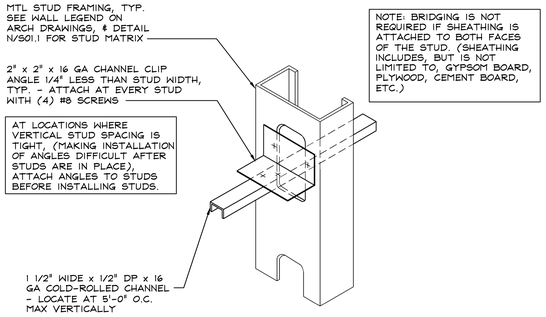

BRIDGING DETAIL

N.T.S. | 00DS031R00DETL | R

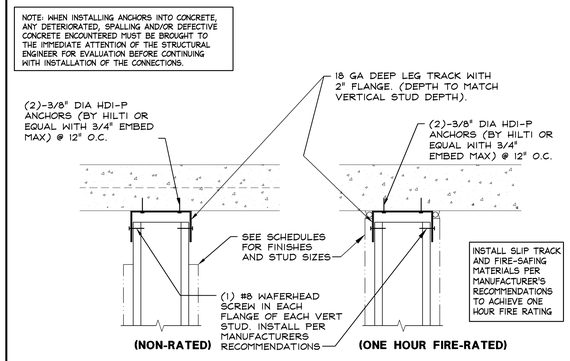

TYPICAL FULL HEIGHT WALL ATTACHMENT TO EXISTING CONCRETE SLAB

DEFLECTION TRACK

3"=1'-0" | -- | L

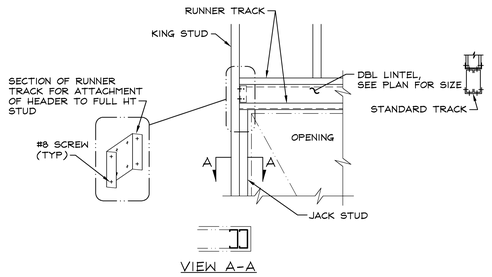

LIGHTGAGE LINTEL DETAIL

N.T.S. | 00DS031G00DETL | G

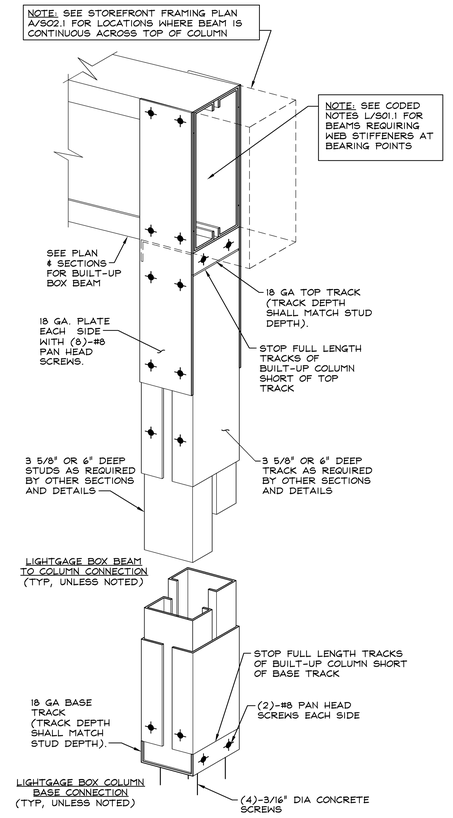

LIGHTGAGE BOX COLUMN DETAIL

3"=1'-0" | 00DS031C00COLM | C

BRIDGING DETAIL

N.T.S. | 00DS031R00DETL | R

DEFLECTION TRACK

3"=1'-0" | -- | L

LIGHTGAGE LINTEL DETAIL

N.T.S. | 00DS031G00DETL | G

LIGHTGAGE BOX COLUMN DETAIL

3"=1'-0" | 00DS031C00COLM | C

NOT USED

-- | -- | P

NOT USED

-- | -- | K

NOT USED

-- | -- | F

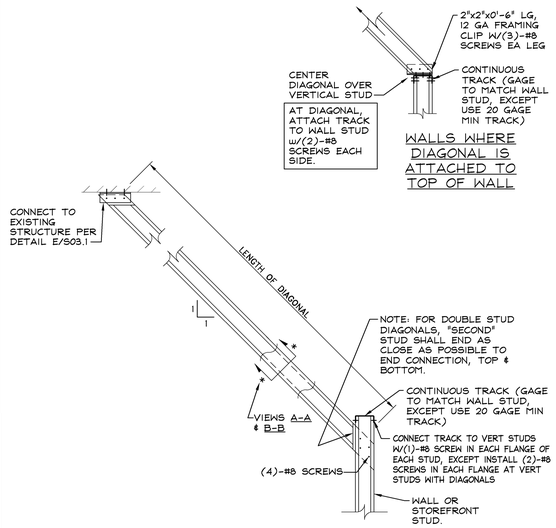

DIAGONAL BRACING OPTIONS

20 GA. DIAGONAL BRACE OPTIONS:

DIAGONAL LENGTH- UP TO 14'-0"	DIAGONAL LENGTH- 14'-1" TO 20'-0"*
SINGLE 3 5/8", 20 GA. DIAGONAL, 1 5/8"	DBL 3 5/8", 20 GA. STUDS WITH 1 5/8" WIDE FLANGES, 1 5/8"
VIEW A-A	#8 SCREWS @ 12"c/c; VIEW B-B

SPACING OF DIAGONAL BRACING
INTERIOR PARTITIONS - 72" O.C. MAX
STOREFRONT FRAMING - 48" O.C. MAX

*CONTACT STRUCTURAL ENGINEER FOR LENGTHS LONGER THAN 20'-0".

SEISMIC DESIGN CATEGORIES A & B

TYPICAL DIAGONAL BRACING

1"=1'-0" | 00DS031A13BRAC | A

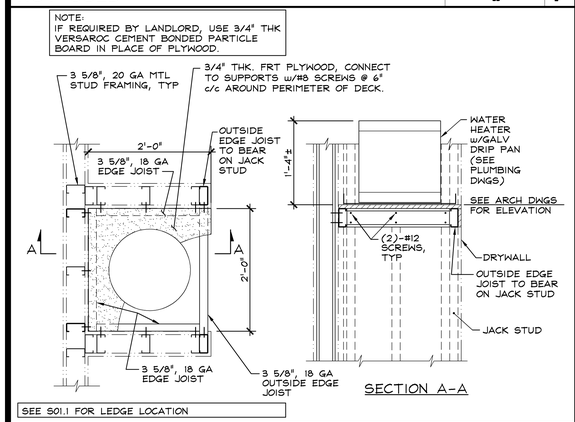

WATER HEATER SUPPORT ON 2'-0" SQUARE LEDGE (HIGH SEISMIC)

1"=1'-0" | 00DS031N03PLAT | N

NOT USED

-- | -- | J

PRIOR TO DRILLING HOLES FOR ANCHOR INSTALLATION, CONTRACTOR SHALL LOCATE EXISTING STEEL REINFORCING WITH MAGNETIC METER OR OTHER NONDESTRUCTIVE TEST METHOD. SHIFT CONNECTIONS AS REQUIRED TO MISS REINFORCING.

NOTE: WHEN INSTALLING ANCHORS INTO CONCRETE, ANY DETERIORATED, SPALLING AND/OR DEFECTIVE CONCRETE ENCOUNTERED MUST BE BROUGHT TO THE IMMEDIATE ATTENTION OF THE STRUCTURAL ENGINEER FOR EVALUATION BEFORE CONTINUING WITH INSTALLATION OF THE CONNECTIONS.

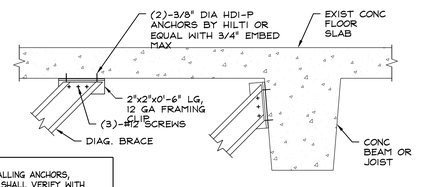

NOTE:
BEFORE INSTALLING ANCHORS, CONTRACTOR SHALL VERIFY WITH MALL MANAGEMENT THAT ATTACHMENT SHOWN IS ACCEPTABLE. CONTRACTOR MUST VERIFY WITH MALL MANAGEMENT THE ALLOWABLE DEPTH OF BOLT PENETRATION.

TYPICAL DIAGONAL BRACE CONNECTIONS

1 1/2" = 1'-0" | -- | E

PAUL J FORD AND COMPANY
250 EAST BROAD STREET
SUITE 600
COLUMBUS, OHIO 43215
614-221-6679
A35014-0023

Limitedbrands

LIMITED STORE PLANNING, INC.
d/b/a STORE DESIGN & CONSTRUCTION
Three Limited Parkway • Columbus, Ohio 43230
Telephone: 614.415.7000 • Fax: 614.415.7349

PROHIBITION ON REUSE:
THESE DRAWINGS AND SPECIFICATIONS ARE COPYRIGHTED AND SUBJECT TO COPYRIGHT PROTECTION AS AN "ARCHITECTURAL WORK" SEC. 102 OF THE COPYRIGHT ACT, 17 U.S.C. AS AMENDED DECEMBER 1990. THE OWNER AND ARCHITECT AGREE THAT THE BUILDING(S) CONSTRUCTED FROM THESE DRAWINGS AND SPECIFICATIONS SHALL NOT INFRINGE ON ANY COPYRIGHT PROTECTION WHICH MAY EXIST OR BE APPLICABLE TO THE BUILDING SHOWN IN THESE DRAWINGS AND SPECIFICATIONS. THE OWNER AND ARCHITECT ALSO AGREE THAT NO ARCHITECTURAL WORK BASED ON THESE DRAWINGS AND SPECIFICATIONS MAY BE CONSTRUCTED BY THE OWNER, OWNER'S REPRESENTATIVES, CONTRACTORS OR SUBCONTRACTORS WITHOUT THE EXPRESS WRITTEN CONSENT OF THE ARCHITECT. ANY UNAUTHORIZED USE OF THESE DRAWINGS AND SPECIFICATIONS SHALL BE AT THE SOLE RISK AND LIABILITY OF THE PARTY USING OR AUTHORIZING SUCH USE AND THE OWNER AND ARCHITECT SHALL NOT BE RESPONSIBLE FOR ANY LOSS CAUSED BY SUCH UNAUTHORIZED USE.
THESE DRAWINGS AND SPECIFICATIONS ARE THE PROPERTY OF LSDC AND SHALL NOT BE REPRODUCED IN ANY MANNER OR USED ON ANY OTHER PROJECT EXCEPT BY WRITTEN AGREEMENT WITH LSDC. NO AUTHORIZATION OF THE LSDC. ALL ORIGINALS OR REPRODUCTIONS OF THESE DRAWINGS AND SPECIFICATIONS MUST BEAR THE COPYRIGHT NOTICE OF THE LSDC.
COPYRIGHT NOTICE:
THESE DRAWINGS AND SPECIFICATIONS ARE COPYRIGHTED AND SUBJECT TO COPYRIGHT PROTECTION AS AN "ARCHITECTURAL WORK" SEC. 102 OF THE COPYRIGHT ACT, 17 U.S.C. AS AMENDED DECEMBER 1990. THE OWNER AND ARCHITECT AGREE THAT THE BUILDING(S) CONSTRUCTED FROM THESE DRAWINGS AND SPECIFICATIONS SHALL NOT INFRINGE ON ANY COPYRIGHT PROTECTION WHICH MAY EXIST OR BE APPLICABLE TO THE BUILDING SHOWN IN THESE DRAWINGS AND SPECIFICATIONS. THE OWNER AND ARCHITECT ALSO AGREE THAT NO ARCHITECTURAL WORK BASED ON THESE DRAWINGS AND SPECIFICATIONS MAY BE CONSTRUCTED BY THE OWNER, OWNER'S REPRESENTATIVES, CONTRACTORS OR SUBCONTRACTORS WITHOUT THE EXPRESS WRITTEN CONSENT OF THE ARCHITECT. ANY UNAUTHORIZED USE OF THESE DRAWINGS AND SPECIFICATIONS SHALL BE AT THE SOLE RISK AND LIABILITY OF THE PARTY USING OR AUTHORIZING SUCH USE AND THE OWNER AND ARCHITECT SHALL NOT BE RESPONSIBLE FOR ANY LOSS CAUSED BY SUCH UNAUTHORIZED USE.
THESE DRAWINGS AND SPECIFICATIONS ARE THE PROPERTY OF LSDC AND SHALL NOT BE REPRODUCED IN ANY MANNER OR USED ON ANY OTHER PROJECT EXCEPT BY WRITTEN AGREEMENT WITH LSDC. NO AUTHORIZATION OF THE LSDC. ALL ORIGINALS OR REPRODUCTIONS OF THESE DRAWINGS AND SPECIFICATIONS MUST BEAR THE COPYRIGHT NOTICE OF THE LSDC.

PROJECT INFORMATION:
24200161
BATH & BODY WORKS
THE GALLERIA II
SPACE NO. B3680
5085 WESTHEIMER RD.
HOUSTON, TX 77056

FULL REMODEL
EASTON-G
00061216

PKG 1+
1415G
130840

PACKAGE:
GENERATION:
A/E PROJECT #:

SCOPE:
DESIGN TYPE:
LSD&C PROJECT #:

REVISIONS:
REQUIRED BY: DATE

ELITE CONSTRUCTION GROUP
LAKE JACKSON, TX
PHONE: 979-285-0712
NOTE: "THESE PRINTS HAVE BEEN REDUCED BY 50 PERCENT. SCALE WILL BE 50 PERCENT OF WHAT IS NOTED ON PLANS

DATE ISSUED: 3/7/14
DESIGNED BY: GDK
DRAWN BY: RLA
CHECKED BY: GDK

STRUCTURAL CONSTRUCTION DETAILS

DRAWING NUMBER:
S03.1

5031