PERFORMANCE REQUIREMENTS:
THE MAIN RUNNERS & CROSS RUNNERS OF THE CEILING SYSTEM AND THEIR SPLICES, INTERSECTION CONNECTORS AND EXPANSION DEVICES SHALL BE DESIGNED AND CONSTRUCTED TO CARRY A MEAN ULTIMATE TEST LOAD OF NOT LESS THAN 180 POUNDS (801 N) OR TWICE THE ACTUAL LOAD, WHICHEVER IS GREATER, IN TENSION WITH 5-DEGREE MISALIGNMENT OF THE MEMBERS IN ANY DIRECTION, & IN COMPRESSION. IN LIEU OF 5-DEGREE MISALIGNMENT, THE LOAD MAY BE APPLIED WITH A 1-INCH (25.4MM) ECCENTRICITY ON A SAMPLE NOT MORE THAN 24 INCHES (610 MM) LONG ON EACH SIDE OF THE SPLICE. THE CONNECTIONS AT SPLICES AND INTERSECTIONS SHALL ALL BE OF THE MECHANICAL INTERLOCKING TYPE.

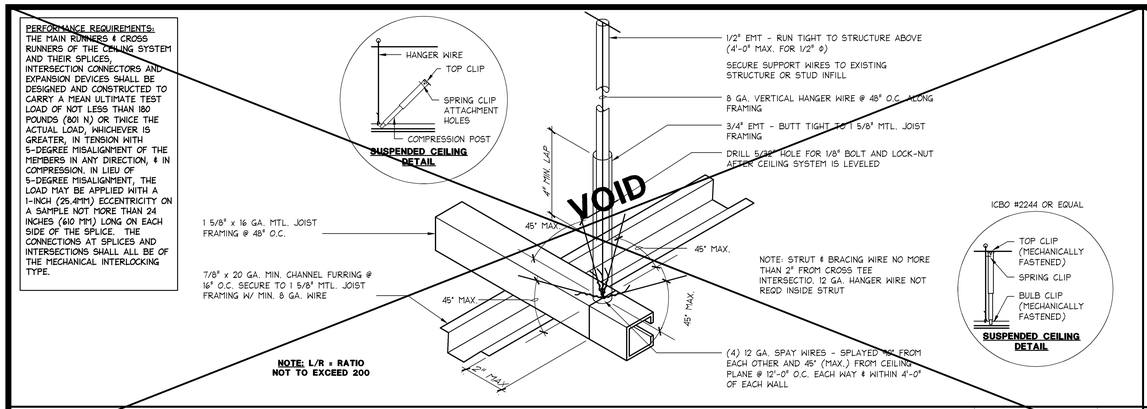

NOTE: L/R = RATIO NOT TO EXCEED 200

GYP. BD. CEILING SUSPENSION SYSTEM (SEISMIC)

FULL | 42D-A123-M00-DETL | M | 08.14.09

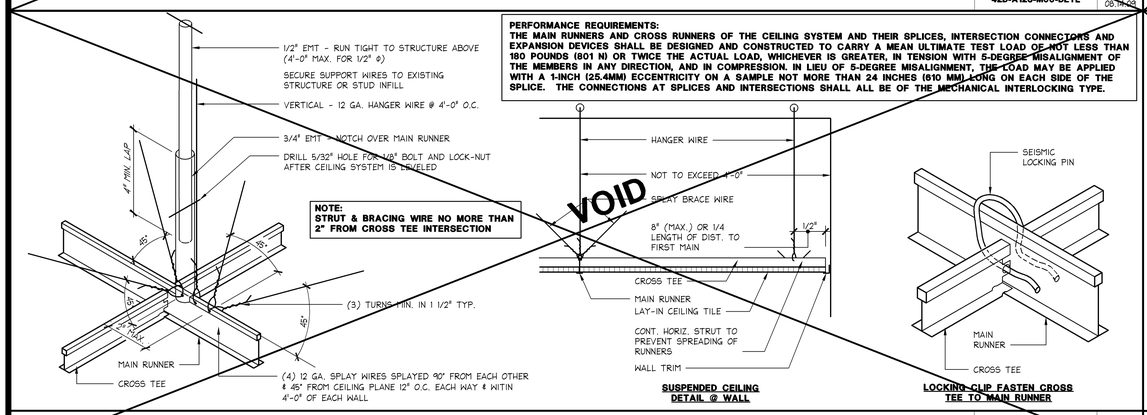

LAY-IN CEILING SUSPENSION SYSTEM

FULL | 42D-A123-L00-DETL | L | 08.14.09

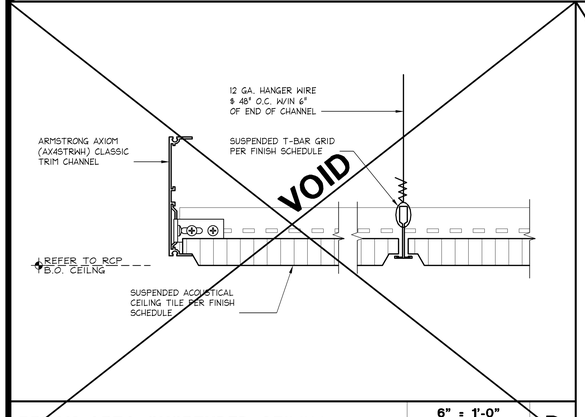

BREAK AREA SUSPENDED CEILING

6" = 1'-0" | 42D-A123-P00-DETL | P | 08.14.09

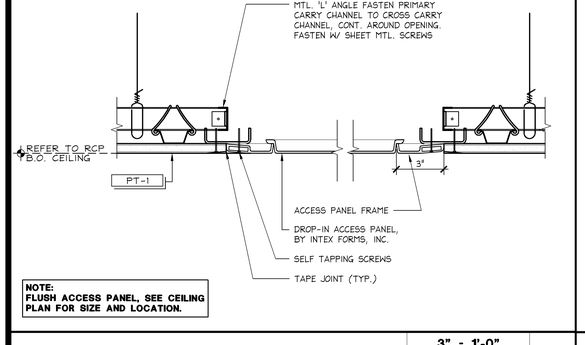

ACCESS PANEL @ GYP. BD. CEILING

3" = 1'-0" | 42D-A123-N00-DETL | N | 08.14.09

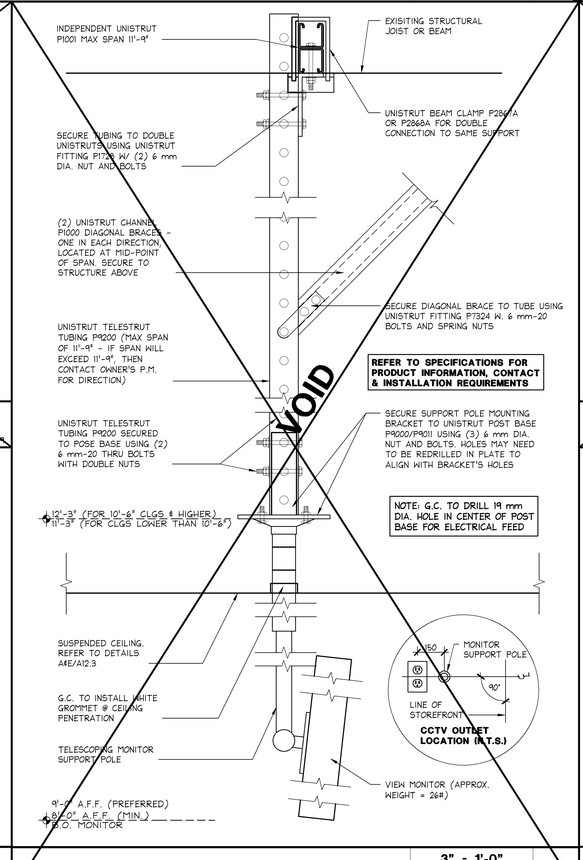

MONITOR SUPPORT @ CEILNG

3" = 1'-0" | 42D-A123-J00-DETL | J | 08.14.09

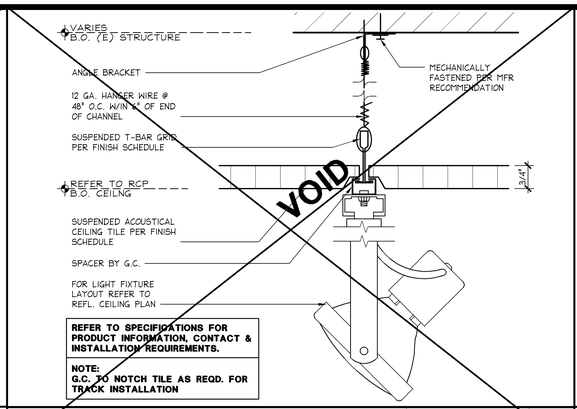

TRACK LIGHT - SURFACE MOUNTED

6" = 1'-0" | 42D-A123-D02-DETL | H | 08.14.09

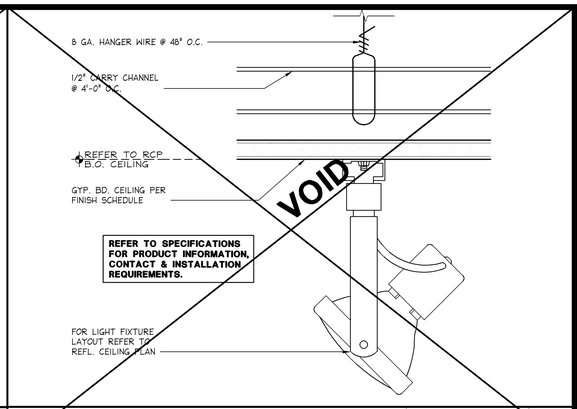

TRACK LIGHT - SURFACE MOUNTED

6" = 1'-0" | 42D-A123-D00-DETL | D | 08.14.09

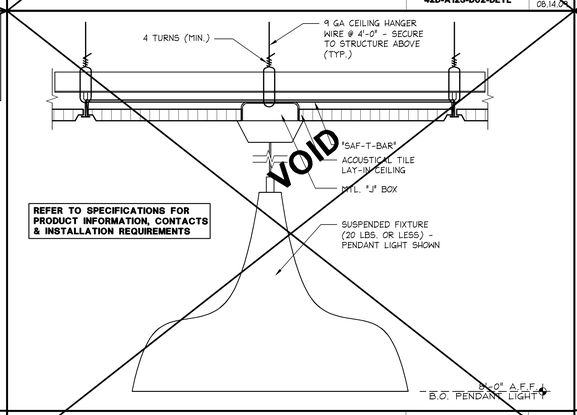

FIXTURE ATTACHMENT @ ACT CEILING

3" = 1'-0" | 42D-A123-G00-DETL | G | 08.14.09

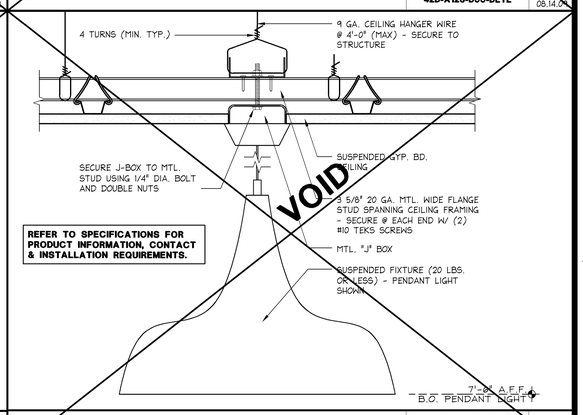

FIXTURE ATTACHMENT @ GYP. CEILING

3" = 1'-0" | 42D-A123-C00-DETL | C | 08.14.09

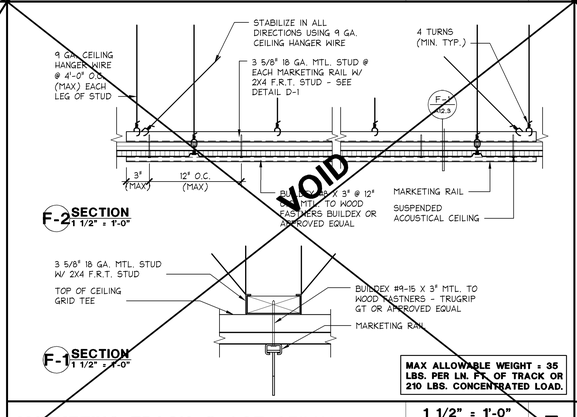

MARKETING TRACK @ ACT CEILNG

1 1/2" = 1'-0" | 42D-A123-F00-DETL | F | 08.14.09

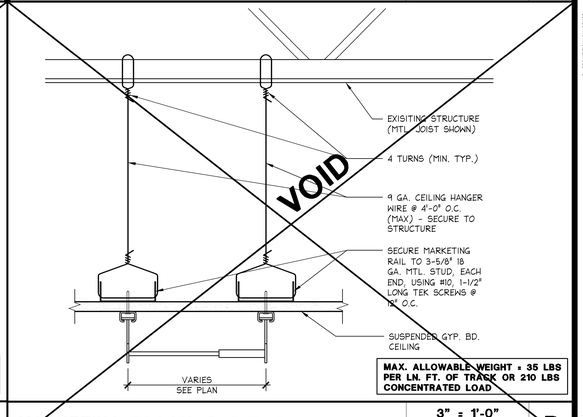

MARKETING TRACK @ GYP. BD. CEILING

3" = 1'-0" | 42D-A123-B00-DETL | B | 08.14.09

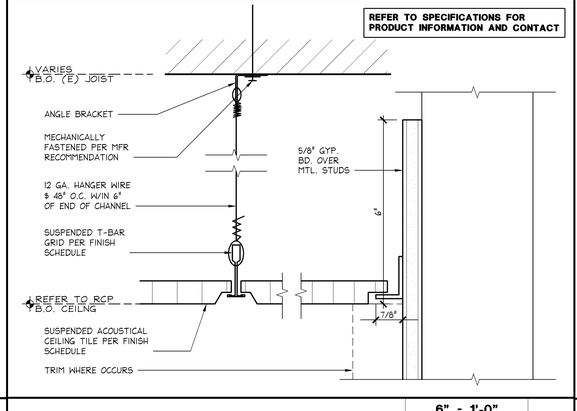

CEILING ASSEMBLY (A.C.T.)

6" = 1'-0" | 42D-A123-E00-DETL | E | 08.14.09

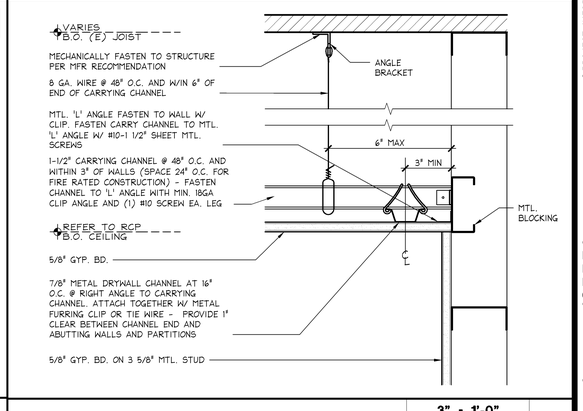

CEILING @ PERIMETER WALL

3" = 1'-0" | 42D-A123-A00-DETL | A | 08.14.09

SHREMSHOCK
Shremshock Architects, Inc.
6130 S. Sunbury Rd. Westerville, OH 43081
t: 614 545 4550 | f: 614 545 4555 | shremshock.com
Gerald S. Shremshock, Architect
Timothy J. Shremshock, Architect

Limitedbrands
LIMITED STORE PLANNING, INC.
d/b/a STORE DESIGN & CONSTRUCTION
Three Limited Parkway · Columbus, Ohio 43230
Telephone: 614.415.7000 · Fax: 614.415.7349

THESE DRAWINGS AND SPECIFICATIONS ARE COPYRIGHTED AND SUBJECT TO COPYRIGHT PROTECTION AS AN "ARCHITECTURAL WORK" UNDER SEC. 102 OF THE COPYRIGHT ACT, 17 U.S.C. §3. RIGHTS OF THE CONTEMPORARY WITH THEIR USE. THEY ARE NOT INTENDED FOR USE ON A DIFFERENT PROJECT AND SHALL NOT BE LOANED TO ANY UNAUTHORIZED PERSON OR ENTITY. ANY REPRODUCTION WHETHER OR NOT PUBLISHED, OF THESE DRAWINGS AND SPECIFICATIONS FOR ANY REASON, OR ANY PUBLICATION THEREOF, ON ANOTHER PROJECT IS PROHIBITED AND CONTRARY TO LAW (UNLESS EXPRESSLY PERMITTED BY A WRITTEN AGREEMENT WITH THE ARCHITECT). ANY UNAUTHORIZED USE OF THESE DRAWINGS AND SPECIFICATIONS SHALL BE MADE WITHOUT THE WRITTEN PERMISSION OF THE ARCHITECT AND WILL BE AT THE USER'S SOLE RISK AND WITHOUT LIABILITY TO THE ARCHITECT. THE USER AGREES TO INDEMNIFY AND HOLD THE ARCHITECT HARMLESS FROM ALL CLAIMS, DAMAGES, LOSSES, AND EXPENSES INCLUDING ATTORNEY'S FEES ARISING OUT OF OR RESULTING THEREFROM. ANY SUCH USE WITHOUT PERMISSION, THE EXTERNAL FORM, ARRANGEMENT AND COMPOSITION OF SPACES AND ELEMENTS OF THESE DRAWINGS AND SPECIFICATIONS SHALL NOT BE CHANGED OR COPIED IN ANY FORM OR MANNER WHATSOEVER, NOR SHALL THEY BE ASSIGNED TO ANY THIRD PARTY, WITHOUT FIRST OBTAINING THE EXPRESS WRITTEN PERMISSION AND CONSENT OF THE ARCHITECT. ANY UNAUTHORIZED USE, WITHOUT SUCH PERMISSION AND CONSENT SHALL BE CONSTRUED AS A VIOLATION OF THE ARCHITECT'S RIGHTS UNDER FEDERAL, STATE AND COMMON LAW. THE ARCHITECT RETAINS ALL COMMON LAW, STATUTORY AND OTHER RESERVED RIGHTS, INCLUDING THE COPYRIGHT THEREIN. THESE DRAWINGS AND SPECIFICATIONS MUST BE RETURNED TO LSDC UPON COMPLETION OF THEIR INTENDED USE, UNLESS OTHERWISE AGREED TO BY THE LSDC.

24200161

PROJECT INFORMATION:
BATH & BODY WORKS
THE GALLERIA II
SPACE NO. B3680
5085 WESTHEIMER RD.
HOUSTON, TX 77056

FULL REMODEL | PACKAGE: PKG 1+
EASTON-G | GENERATION: 1.41Sa
0006121.6 | A/E PROJECT #: 1.30840

SCOPE:
DESIGN TYPE:
LSDAC PROJECT #:

REVISIONS:
REQUIRED BY: DATE:

ELITE CONSTRUCTION GROUP
LAKE JACKSON, TX
PHONE: 979-285-0712
NOTE: THESE PRINTS HAVE BEEN REDUCED BY 50 PERCENT. SCALE WILL BE 50 PERCENT OF WHAT IS NOTED ON PLANS

DATE ISSUED: 3/7/14
DESIGNED BY: SB
DRAWN BY: JLH
CHECKED BY: RHW

CEILING & LIGHTING DETAILS

DRAWING NUMBER:
A12.3