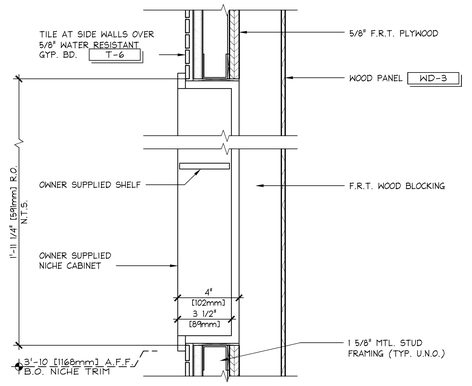

DEMO SINK SECTION AT NICHE

3" = 1'-0" | 42D-A104-M00-DETL | M | 01.27.12

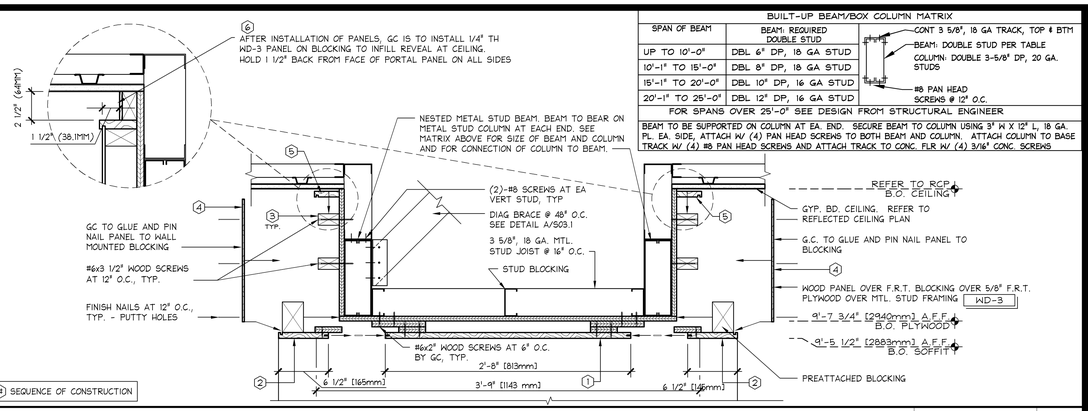

BUILT-UP BEAM/BOX COLUMN MATRIX	
SPAN OF BEAM	BEAM: REQUIRED DOUBLE STUD
UP TO 10'-0"	DBL 6" DP, 18 GA STUD
10'-1" TO 15'-0"	DBL 8" DP, 18 GA STUD
15'-1" TO 20'-0"	DBL 10" DP, 16 GA STUD
20'-1" TO 25'-0"	DBL 12" DP, 16 GA STUD

CONT 3 5/8", 18 GA TRACK, TOP & BTM
BEAM: DOUBLE STUD PER TABLE
COLUMN: DOUBLE 3-5/8" DP, 20 GA. STUDS
#8 PAN HEAD SCREWS @ 12" O.C.

FOR SPANS OVER 25'-0" SEE DESIGN FROM STRUCTURAL ENGINEER

BEAM TO BE SUPPORTED ON COLUMN AT EA. END. SECURE BEAM TO COLUMN USING 3" W X 12" L, 18 GA. PL. EA SIDE, ATTACH W/ (4) PAN HEAD SCREWS TO BOTH BEAM AND COLUMN. ATTACH COLUMN TO BASE TRACK W/ (4) #8 PAN HEAD SCREWS AND ATTACH TRACK TO CONC. FLR W/ (4) 3/16" CONC. SCREWS

SOFFIT AT ARCHITECTURAL PASS-THRU

1 1/2" = 1'-0" | 42S-A105-D01-SECT | D | 06.08.2012

G.C. SHALL BRAD NAIL VENEER CEILING PANEL @ SEAMS. NAILS TO BE SHOT 3" IN FROM EACH SIDE OF SEAM @ 6" O.C.

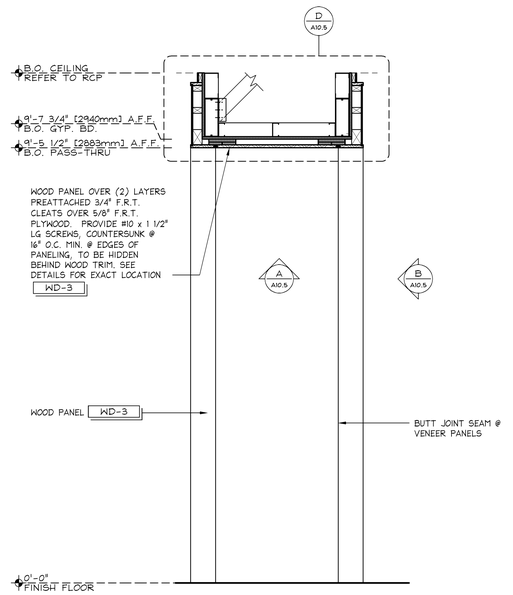

ELEVATION @ ARCHITECTURAL PASS-THRU

3/4" = 1'-0" | 42E-A105-K02-ELEV | K | 06.08.2012

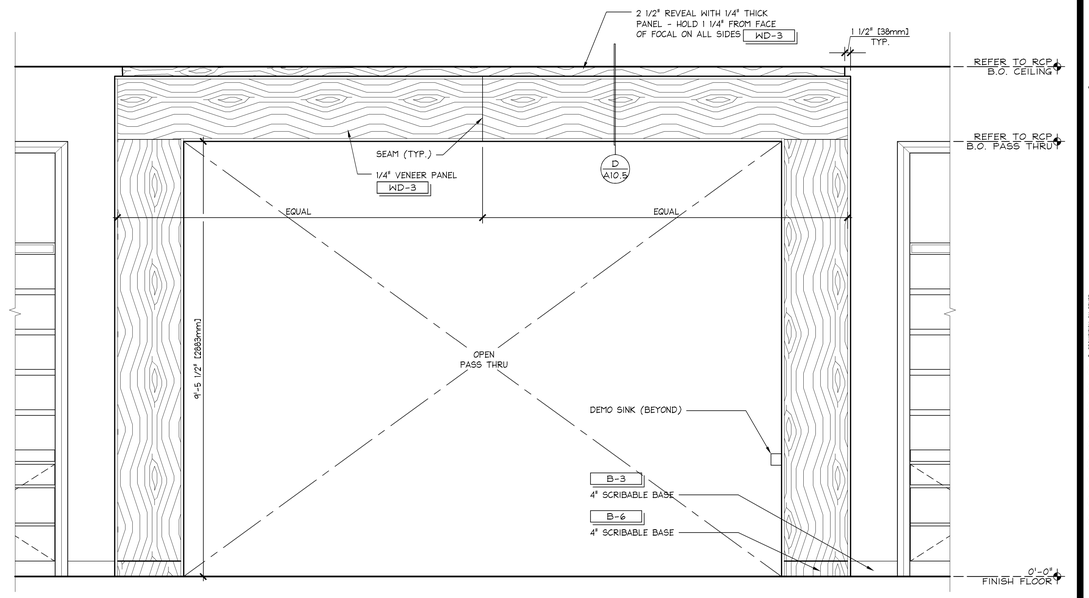

ELEVATION @ ARCHITECTURAL PORTAL

3/4" = 1'-0" | 42E-A105-B00-ELEV | B | 04.13.2012

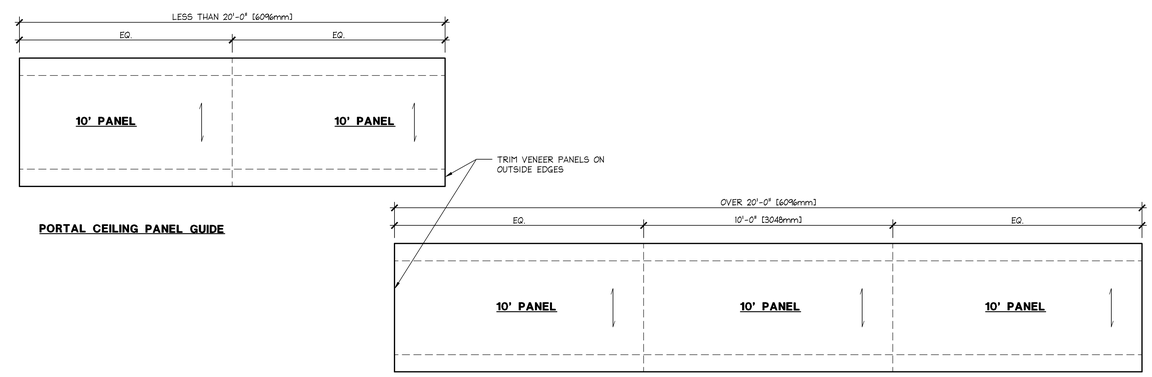

TOP SOFFIT PANEL (REFLECTED CEILING PLAN)

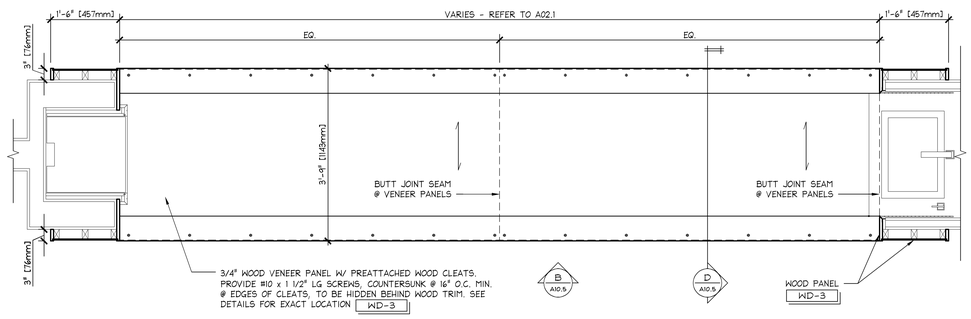

PASS-THRU PORTAL DETAILS

3/4" = 1'-0" | 42D-A105-A01-DETL | A | 04.06.2012

MOODY•NOLAN
responsive architecture
300 Spruce Street Phone: (614) 461-4664
Suite 300 Fax: (614) 280-8881
Columbus, Ohio 43215 www.moodynolan.com

Limitedbrands
LIMITED STORE PLANNING, INC.
d/b/a STORE DESIGN & CONSTRUCTION
Three Limited Parkway - Columbus, Ohio 43230
Telephone: 614.415.7000 - Fax: 614.415.7349

PROHIBITION ON REUSE:
THESE PLANS AND SPECIFICATIONS WERE PREPARED FOR USE ON A SPECIFIC SITE CONSTRUCTION IN ACCORDANCE WITH THEIR SCOPE, THEY ARE NOT INTENDED FOR USE ON A DIFFERENT PROJECT SITE OR FOR EXTENSIONS OF THE PROJECT ON THE SAME SITE. ANY REUSE WITHOUT WRITTEN VERIFICATION OR ADAPTATION BY LIMITED STORE PLANNING, INC. FOR THE SPECIFIC PURPOSE INTENDED WILL BE AT OWNER'S SOLE RISK AND WITHOUT LIABILITY OR LEGAL EXPOSURE TO LSD&C. OWNER SHALL INDEMNIFY AND HOLD HARMLESS LSD&C AND ITS OFFICERS AND EMPLOYEES FROM ALL CLAIMS, DAMAGES, LOSSES AND EXPENSES ARISING OUT OF OR RESULTING THEREFROM. ANY REPRODUCTION OF PLANS AND SPECIFICATIONS (EXCEPT FOR ONE SET AS PERMITTED UNDER COPYRIGHT LAW) AND ANY REUSE OF THE DOCUMENTS WITHOUT THE WRITTEN PERMISSION OF LSD&C FOR SUCH REUSE WILL BE A VIOLATION OF THIS AGREEMENT.
THESE DRAWINGS AND SPECIFICATIONS ARE THE PROPERTY OF LSD&C AND SHALL NOT BE SEPARATED IN ANY MANNER OR USED IN ANY OTHER PROJECT EXCEPT BY WRITTEN AGREEMENT WITH LSD&C. NO REPRODUCTION OF THESE DRAWINGS AND SPECIFICATIONS IN WHOLE OR IN PART OR COPY THEREOF MAY BE MADE WITHOUT THE PRIOR WRITTEN CONSENT OF LSD&C. ALL ORIGINALS OR REPRODUCTIONS OF THESE DRAWINGS AND SPECIFICATIONS IN WHOLE OR IN PART OR COPY THEREOF MAY BE MADE WITHOUT THE PRIOR WRITTEN CONSENT OF LSD&C.
COPYRIGHT NOTICE:
THESE DRAWINGS AND SPECIFICATIONS ARE COPYRIGHTED AND SUBJECT TO COPYRIGHT PROTECTION AS AN "ARCHITECTURAL WORK" UNDER SEC. 102 OF THE COPYRIGHT ACT, 17 U.S.C. AS AMENDED DECEMBER 1990. THE ARCHITECTURAL WORK PROTECTION INCLUDES THE OVERALL FORM, ARRANGEMENT AND COMPOSITION OF SPACES, AND ELEMENTS OF THE DESIGN INCLUDING, WITHOUT LIMITATION, THE OVERALL FORM, ARRANGEMENT AND COMPOSITION OF SPACES, AND PLACEMENT AND COMPOSITION OF INTERIOR WALLS AND DOORS. UNAUTHORIZED USE OF THESE DRAWINGS AND SPECIFICATIONS MAY RESULT IN CESSATION OF CONSTRUCTION, BUILDING SEIZURE, AND/OR MONETARY DAMAGES.

024200396

BATH & BODY WORKS
MEMORIAL CITY MALL
303 MEMORIAL CITY WAY
SUITE 733
HOUSTON, TX 77024

PROJECT INFORMATION:
SCOPE: RELO DWN / NEW
DESIGN TYPE: EASTON-G
LSD&C PROJECT #: 00685
A/E PROJECT #:
PACKAGE: 1
GENERATION: 141Sa
13643

REVISIONS:
REQUIRED BY: DATE

ELITE CONSTRUCTION GROUP
LAKE JACKSON, TX
PHONE: 979-285-0712
NOTE: THESE PRINTS HAVE BEEN REDUCED BY 50 PERCENT. SCALE WILL BE 50 PERCENT OF WHAT IS NOTED ON PLANS.

DATE ISSUED: 04/11/2014
DESIGNED BY: SA
DRAWN BY: TSG
CHECKED BY: TBD

DRAWING NUMBER:
A10.5