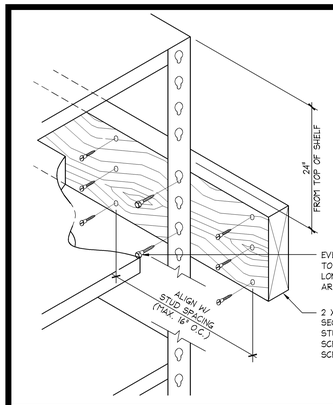

PRE-DRILL FURRING AND COUNTER SINK FURRING SCREWS FLUSH WITH BUT NOT LOWER THAN THE SURFACE OF THE FURRING. ALSO INSTALL WASHERS WITH THE SCREWS WHERE EVER FURRING WOOD IS DETERMINED TO BE SOFT.

FOR CMU WALL, USE 1/4" TOGGLE BOLTS 4" LG @ 24" O.C.

NOTE:
DETAILS SHOWN ARE FOR REFERENCE ONLY AND NOT FOR CONSTRUCTION. REFER TO MFG'S INSTALLATION INSTRUCTIONS.

EVERY "L" OR "T" POST AT WALL SHALL BE ATTACHED TO PRE-DRILLED FURRING STRIP WITH (2) #12 X 2" LONG STEEL HEX HEAD SCREWS. (DRYWALL SCREWS ARE NOT ACCEPTABLE)

2 X 6 FURRING STRIP PRE-DRILLED AT WALL FOR SECURING SHELVING. ATTACH FURRING TO WALL STUDS WITH (3) #12 X 3" LONG STEEL SHEEL MTL. SCREWS W. MAX SPACING OF 16" O.C. (DRYWALL SCREWS ARE NOT ACCEPTABLE)

RIVET RACK - FURRING ATTACHMENT

3" = 1'-0" | 42D-A141-S00-DETL | S | 03.01.10

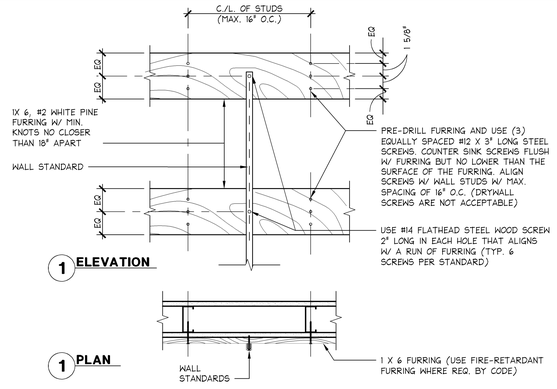

WALL FURRING DETAIL

1 1/2" = 1'-0" | 42D-A141-M00-DETL | M | 03.01.10

NOTE:
DETAILS SHOWN ARE FOR REFERENCE ONLY AND NOT FOR CONSTRUCTION. REFER TO MFG'S INSTALLATION INSTRUCTIONS.

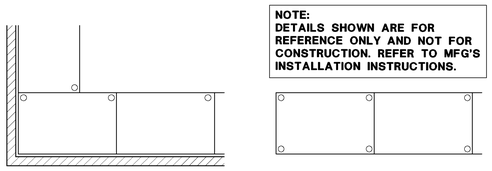

○ SHELVES AT WALL - ANCHOR EACH POST TO THE FLOOR WITH 1/4" ANCHOR PER DETAIL BELOW.

○ FREESTANDING SHELVES - ANCHOR EACH POST TO THE FLOOR WITH 1/4" ANCHOR PER DETAIL BELOW.

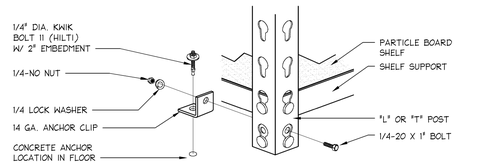

RIVET RACK - ANCHOR DETAIL

3" = 1'-0" | 42D-A141-R00-DETL | R | 09.10.09

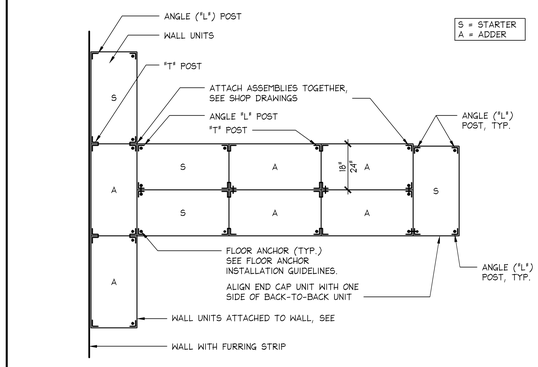

SHELVING INSTALLATION - FLR SUPPORT

1/2" = 1'-0" | 42D-A141-L00-DETL | L | 09.10.09

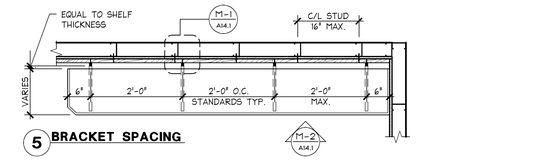

5 BRACKET SPACING

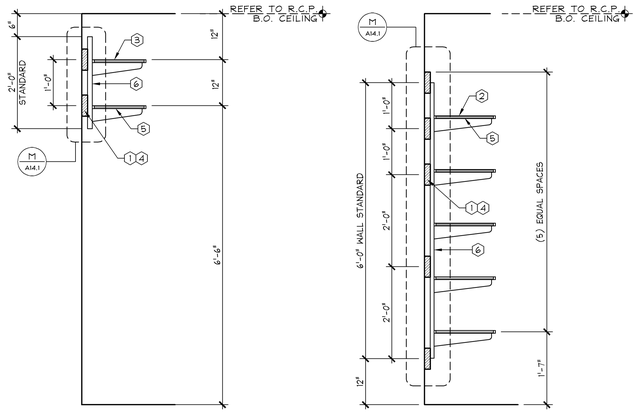

1 SHELVING OFFICE / TOILET ROOM

2 SHELVING SERVICE SINK AREA

3 SHELVING

GENERAL NOTES

NO SUBSTITUTIONS WILL BE PERMITTED ON ANY OF THE MATERIALS OR HARDWARE SPECIFIED IN THESE DETAILS, UNLESS OTHERWISE NOTED.

ACCEPTABLE SUBSTITUTES FOR PARTICLE BOARD SHELVES ARE WHITE MELAMINE SHELVING W/ PAINTED FRONT EDGE AND 3/4" HDF WITH ROUTED BULLNOSED EDGE.

ALL PARTICLE BOARD SHELVES ARE TO BE SANDED SMOOTH AND SAND ALL EDGES - SEAL WITH A MINIMUM OF TWO COATS CLEAR FINISH S-4

ALL SHELF MOUNTING HARDWARE, HANGRODS AND WALL STANDARDS ARE SUPPLIED BY OWNER - INSTALLED BY G.C.

NON-SALES SHELVING AND HANGROD NOTES

1. HORIZONTAL 1 X 6 WOOD FURRING BY G.C. - FURRING IS TO BE SPACED SO THAT THE FURRING IS CENTERED AT EACH TOP (3) HOLES OF THE STANDARD AND EVERY OTHER HOLE TO THE BOTTOM OF THE STANDARD. FURRING IS TO BE WHITE PINE, #2 MINIMUM. KNOTS ARE TO BE NO CLOSER THAN 18" APART.
2. 16" DEEP SHELF BY G.C.
3. 14" DEEP SHELF BY G.C.
4. PAINT 1X6 BLOCKING IN STANDARD FINISH RESTROOM AND OFFICE TO MATCH WALL
5. SHELF BRACKETS AND HOLD-DOWN CLIPS.
6. WALL STANDARDS - G.C. TO CUT TO LENGTH & INSTALL TO THE FURRING STRIPS, SEE DETAIL M/A14.1 AND C-5/A14.1

STANDARDS AND BRACKET DETAILS

3/4" = 1'-0" | 42D-A141-C00-DETL | C | 03.01.10

NOTE:
DETAILS SHOWN ARE FOR REFERENCE ONLY AND NOT FOR CONSTRUCTION.

NOTE:
SHELVES SHOWN FOR REFERENCE ONLY. REFER TO DETAIL A/A14.1 FOR CORRECT SHELF SPACING.

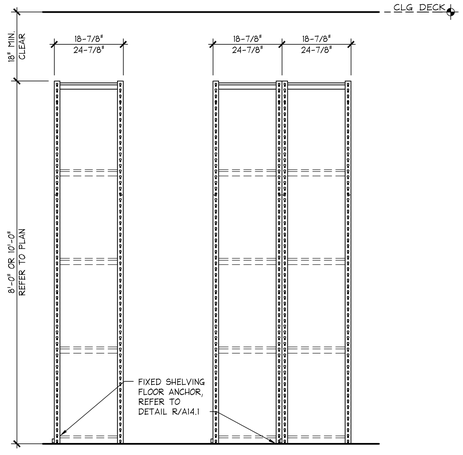

18" SHELVING FIXED ENDS
NO CROSSBRACING REQUIRED

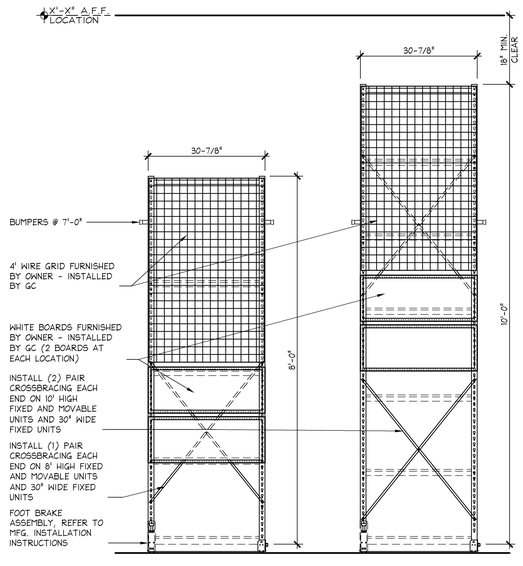

30" SHELVING MOVABLE
CROSSBRACING REQUIRED

NOTES:
1. DIAGONAL BRACING SHALL BE ATTACHED WITH TAMPER RESISTANT SCREWS.
2. INSTALL OWNER PROVIDED DECALS ON CROSS BRACING @ SHELVING.
3. REFER TO MFG. INSTALLATION INSTRUCTIONS FOR CROSSBRACING DETAILS, ATTACHMENT AND SPACING

FIXED & MOVABLE FOLDED - RIVET RACK

3/4" = 1'-0" | 42D-A141-J00-DETL | J | 06.22.2012

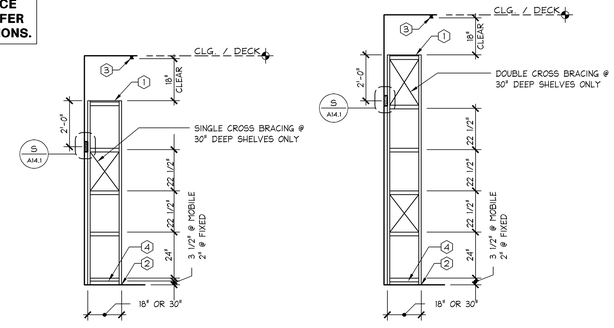

1 96" UNIT
(5) SHELVES @ MOBILE
(4) SHELVES @ FIXED

2 120" UNIT
(6) SHELVES @ MOBILE
(5) SHELVES @ FIXED

STOCKROOM SHELVING KEYNOTES

1. PARTICLE BOARD SHELF, TYP. G.C. TO FURNISH AND INSTALL ALL SHELVES WITH SANDED SURFACES TO PREVENT SNAGGING OF CLOTHES. (DO NOT PAINT)
2. (1) FLOOR ANCHOR PER DETAIL R/A14.1 AT EVERY "L" AND "T" POST. "T" POSTS SHOULD BE ANCHORED ON OFFSIDE LOCATIONS ONLY. REFER TO MFG. INSTALLATION INSTRUCTIONS.
3. UNITS MUST BE 18" CLEAR BELOW SPRINKLER HEADS
4. DO NOT INSTALL BOTTOM SHELF. SIDE & REAR SHELF SUPPORTS TO BE INSTALLED.

INSTALLATION NOTES

1. THESE DETAILS ARE FOR GENERAL INFORMATION ONLY. G.C. TO INSTALL SHELVING UNITS PER MANUFACTURES GUIDELINES.

2. G.C. TO SURVEY AND EVALUATE CONDITION AND LEVEL OF STOCKROOM FLOOR CONDITION FOR TRACK ATTACHMENT. CONSULT WITH MANUFACTURER FOR FLOOR TOLERANTS.

3. G.C. TO SECURE CONTINUOUS 1 X 6 WHITE PINE WOOD FURRING W/ MINIMUM KNOTS NO CLOSER THAN 18", TO EVERY WALL STUD TO ENSURE LATERAL STABILITY OF FULLY STOCKED WALL SHELVING, REFER TO DETAIL M/A14.1.

4. ASSEMBLE ALL UPRIGHT ASSEMBLIES PRIOR TO INSTALLING TRACK AND STATIONARY UNITS.

5. PLAN SEQUENCE OF EVENTS AND INSTALLATION PER MANUFACTURER'S INSTRUCTIONS TO ENSURE A FUNCTIONAL SYSTEM.

STARTER AND ADD-ON UNITS AXONOMETRIC

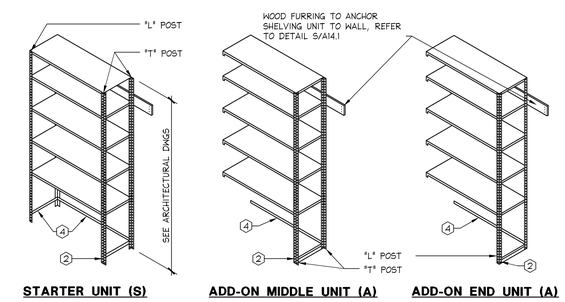

FIXED SHELVING UNIT DETAILS

3/8" = 1'-0" | 42D-A141-A00-DETL | A | 03.05.10

MOODY•NOLAN
responsive architecture
300 Spruce Street Phone: (614) 461-4664
Suite 300 Fax: (614) 280-8881
Columbus, Ohio 43215 www.moodynolan.com

Limitedbrands
LIMITED STORE PLANNING, INC.
d/b/a STORE DESIGN & CONSTRUCTION
Three Limited Parkway · Columbus, Ohio 43230
Telephone: 614.415.7000 · Fax: 614.415.7349

PROHIBITION ON REUSE:
THESE DRAWINGS AND SPECIFICATIONS WERE PREPARED FOR USE ON A SPECIFIC SITE, CONTEMPORANEOUSLY WITH THEIR USE HERE, THEY ARE NOT INTENDED FOR USE ON A DIFFERENT SITE AND SHALL NOT BE REUSED IN WHOLE OR IN PART FOR ANY OTHER PROJECT WITHOUT THE EXPRESS WRITTEN APPROVAL OF LSDBC. ANY REUSE OF THESE DRAWINGS AND SPECIFICATIONS SHALL BE AT THE USER'S SOLE RISK AND WITHOUT LIABILITY OR LEGAL EXPOSURE TO LSDBC. ALL INTERESTED PARTIES AGREE TO INDEMNIFY AND HOLD HARMLESS LSDBC FROM ANY DAMAGE, LIABILITY OR COST ARISING FROM THE UNAUTHORIZED REUSE OF THESE DRAWINGS AND SPECIFICATIONS BY THE USER OR BY OTHERS ACTING THROUGH THE USER. ANY SUCH VERIFICATION OR ADAPTATION WILL BE AT THE SOLE RISK OF THE PERSON OBTAINING IT. THESE DRAWINGS AND SPECIFICATIONS MUST BE RETURNED TO LSDBC UPON COMPLETION OF THEIR INTENDED USE, UNLESS OTHERWISE AGREED TO BY LSDBC IN WRITING.

COPYRIGHT:
THESE DRAWINGS AND SPECIFICATIONS ARE COPYRIGHTED AND SUBJECT TO COPYRIGHT PROTECTION AS AN "ARCHITECTURAL WORK" UNDER SEC. 102 OF THE COPYRIGHT ACT, 17 U.S.C. §1 AS AMENDED DECEMBER 1990. THE OWNER AND ARCHITECT AGREE THAT LSDBC IS THE AUTHOR OF THESE DRAWINGS AND SPECIFICATIONS, AND RETAINS ALL COMMON LAW, STATUTORY AND OTHER RESERVED RIGHTS, INCLUDING COPYRIGHT. THE DRAWINGS AND SPECIFICATIONS SHALL NOT BE USED BY THE OWNER OR OTHERS ON EXTENSIONS OF THE PROJECT OR ON ANY OTHER PROJECT WITHOUT LSDBC'S PRIOR WRITTEN CONSENT. SUBMISSION OR DISTRIBUTION OF THESE DRAWINGS AND SPECIFICATIONS TO MEET OFFICIAL REGULATORY REQUIREMENTS OR FOR OTHER PURPOSES IN CONNECTION WITH THIS PROJECT IS NOT TO BE CONSTRUED AS PUBLICATION IN DEROGATION OF LSDBC'S COPYRIGHT OR OTHER RESERVED RIGHTS. COPYRIGHTS MAY BE REGISTERED IN CONNECTION WITH CONSTRUCTION. BUILDING SECURE, AND/OR MONETARY DAMAGES MAY RESULT IN CESSATION OF CONSTRUCTION.

PROJECT INFORMATION:
024200396
BATH & BODY WORKS
MEMORIAL CITY MALL
303 MEMORIAL CITY WAY
SUITE 733
HOUSTON, TX 77024

SCOPE: RELO | DWN / NEW | PACKAGE: 1
DESIGN TYPE: EASTON-G | GENERATION: 141Sa
LSDBC PROJECT #: 60685 | A/E PROJECT #: 13643

REVISIONS:

REQUIRED BY:	DATE:

ELITE CONSTRUCTION GROUP
LAKE JACKSON, TX
PHONE: 979-285-0712
NOTE: THESE PRINTS HAVE BEEN REDUCED BY 50 PERCENT. SCALE WILL BE 50 PERCENT OF WHAT IS NOTED ON PLANS

DATE ISSUED: 04/11/2014
DESIGNED BY: SF
DRAWN BY: TSG
CHECKED BY: TBD

STOCKROOM SHELVING DETAILS

DRAWING NUMBER:
A14.1