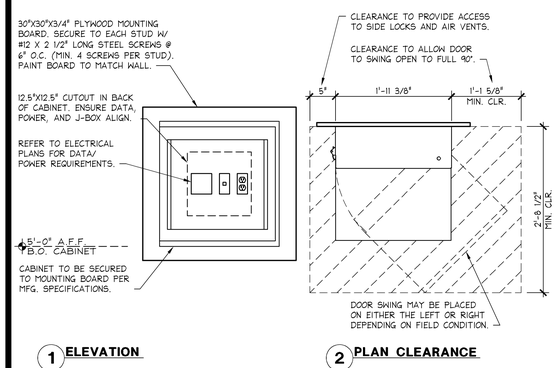

SECURITY (DIGITAL) AND AUDIO/VISUAL CABINET MOUNTING DETAIL

1" = 1'-0" | 42D-A14.2-R00-DETL | S | 12.09.11

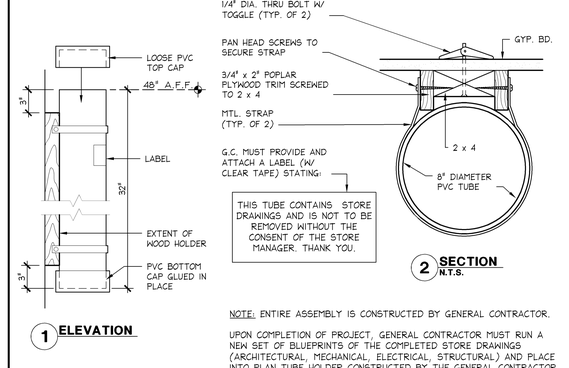

NOTE: ENTIRE ASSEMBLY IS CONSTRUCTED BY GENERAL CONTRACTOR.

UPON COMPLETION OF PROJECT, GENERAL CONTRACTOR MUST RUN A NEW SET OF BLUEPRINTS OF THE COMPLETED STORE DRAWINGS (ARCHITECTURAL, MECHANICAL, ELECTRICAL, STRUCTURAL) AND PLACE INTO PLAN TUBE HOLDER CONSTRUCTED BY THE GENERAL CONTRACTOR.

PLAN TUBE HOLDER

1 1/2" = 1'-0" | 42D-A142-M00-DETL | M | 09.10.09

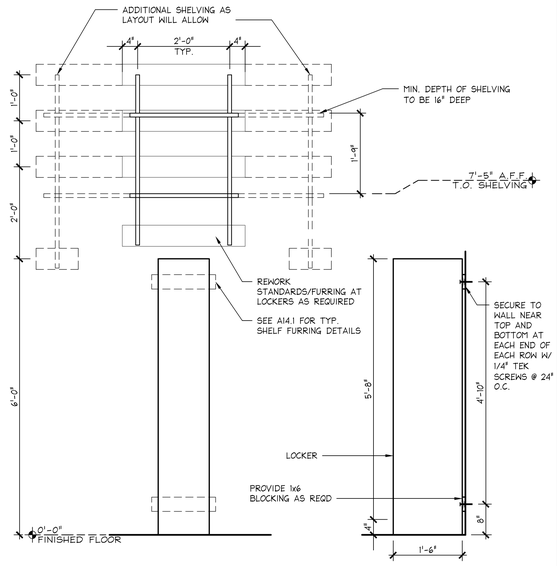

LOCKER DETAIL - NS-38 & NS-39

3/4" = 1'-0" | 42D-A142-G00-DETL | G | 03.01.10

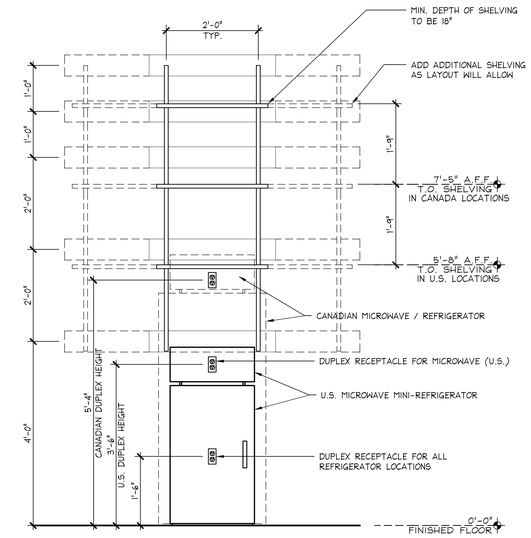

MICROWAVE/REFRIGERATOR DETAIL

3/4" = 1'-0" | 42D-A142-C00-DETL | C | 03.01.10

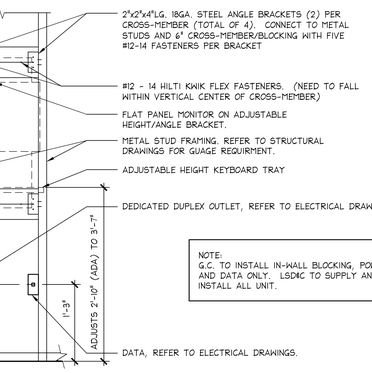

EMPLOYEE COUNTER

1" = 1'-0" | 42D-A14.2-R00-DETL | R | 10.14.11

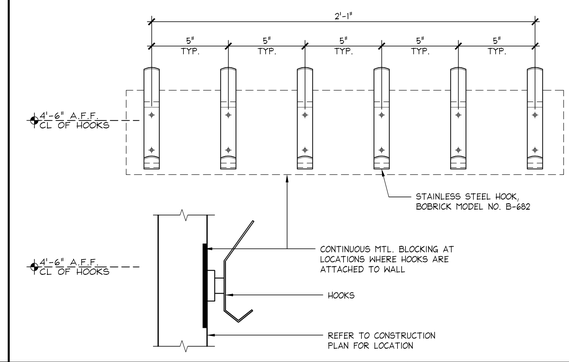

HOOK STRIP DETAIL

3" = 1'-0" | 42D-A142-L00-DETL | L | 03.01.10

ALL UNIT MOUNTING DETAIL NS-26

1" = 1'-0" | 05D-A142-P00-DETL | P | 12.10.10

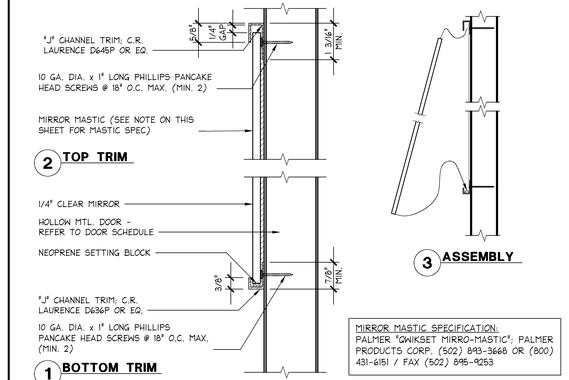

DOOR MOUNTED MIRROR LESS THAN 60 LBS.

6" = 1'-0" | 42D-A142-K00-DETL | K | 09.10.09

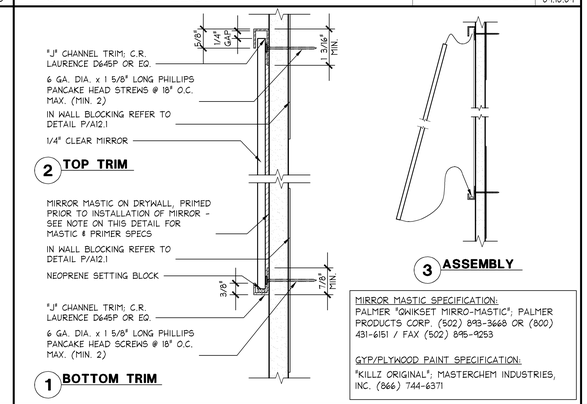

WALL MOUNTED MIRROR LESS THAN 60 LBS.

6" = 1'-0" | 42D-A142-J00-DETL | J | 09.10.09

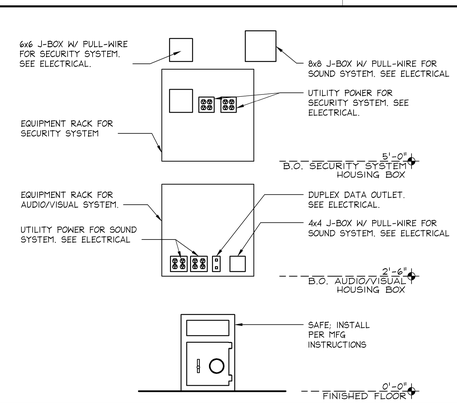

SAFE W/ ELECTRICAL EQUIPMENT CABINETS

3/4" = 1'-0" | 42D-A142-N01-DETL | N | 01.27.12

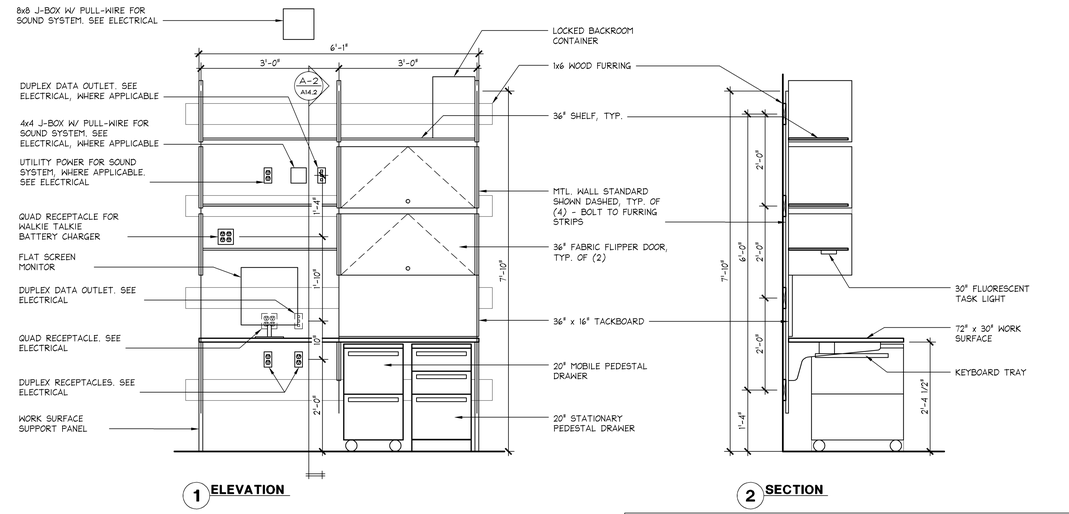

NOTE:
REFER TO ELECTRICAL DRAWINGS FOR OUTLET AND POWER LOCATIONS

NOTE:
LAYOUT OF MANAGER'S WORKSTATION CAN BE MIRRORED. REFER TO PLAN LAYOUT FOR STORE SPECIFIC ORIENTATION.

NOTE:
MANAGER'S COUNTER, ACCESSORIES, SHELVES, HARDWARE & FILE CABINETS ARE PART OF HERMAN MILLER PACKAGE. G.C. TO ASSEMBLE & INSTALL PER MANUFACTURER'S INSTRUCTIONS.

MANAGERS WORKSTATION DETAILS - NS1

3/4" = 1'-0" | 42D-A142-A00-DETL | A | 09.10.09

MOODY•NOLAN
responsive architecture
300 Spruce Street Phone: (614) 461-4664
Suite 300 Fax: (614) 280-8881
Columbus, Ohio 43215 www.moodynolan.com

Limitedbrands

LIMITED STORE PLANNING, INC.
d/b/a STORE DESIGN & CONSTRUCTION
Three Limited Parkway · Columbus, Ohio 43230
Telephone: 614.415.7000 · Fax: 614.415.7349

PROHIBITION ON REUSE:
THESE DRAWINGS AND SPECIFICATIONS WERE PREPARED FOR USE ON A SPECIFIC SITE. CONTEMPORANEOUSLY WITH THEIR USE HERE, THEY ARE NOT INTENDED FOR USE ON A DIFFERENT SITE AND MAY NOT BE SUITABLE FOR REUSE ON ANOTHER SITE. ANY REUSE WITHOUT WRITTEN VERIFICATION OR ADAPTATION BY MOODY NOLAN FOR THE SPECIFIC PURPOSE INTENDED WILL BE AT USER'S SOLE RISK AND WITHOUT LIABILITY OR LEGAL EXPOSURE TO MOODY NOLAN. ANY REUSE OR MODIFICATION WITHOUT SUCH VERIFICATION OR ADAPTATION BY MOODY NOLAN ENTITLES MOODY NOLAN TO FAIR COMPENSATION FOR ALL CLAIMS, LOSSES, AND EXPENSES ARISING OUT OF OR RESULTING THEREFROM. SUBMITTING PARTY AGREES TO DEFEND, INDEMNIFY AND HOLD MOODY NOLAN HARMLESS FROM ALL CLAIMS, DAMAGES, LOSSES, AND EXPENSES ARISING OUT OF OR RESULTING THEREFROM. SUBMITTING PARTY ALSO AGREES TO REMOVE ALL MOODY NOLAN CONFIDENTIAL INFORMATION FROM ANY DOCUMENTS MADE AVAILABLE TO GOVERNMENTAL AGENCIES. SUBMITTING PARTY'S OBLIGATIONS UNDER THIS PROHIBITION ON REUSE WILL BE BINDING ON ALL FUTURE OWNERS AND SUCCESSORS IN INTEREST.

THESE DRAWINGS AND SPECIFICATIONS ARE COPYRIGHTED AND SUBJECT TO COPYRIGHT PROTECTION AS AN "ARCHITECTURAL WORK" UNDER SEC. 102 OF THE COPYRIGHT ACT, 17 U.S.C. §1 AS AMENDED DECEMBER 1990. THE OWNER AND USER OF A BUILDING ERECTED FROM THESE PLANS MAY PHOTOGRAPH AND VIDEOTAPE THE BUILDING FOR PERSONAL PURPOSES BUT MAY NOT DISTRIBUTE THOSE PHOTOGRAPHS OR VIDEOTAPES FOR COMMERCIAL PURPOSES WITHOUT LIMITATION, THE EXTERIOR FORM, ARRANGEMENT AND COMPOSITION OF SPACES AND ELEMENTS OF THE BUILDING FOR WHICH THESE PLANS WERE PREPARED MAY NOT BE REPRODUCED IN ANY FORM FOR ANY PURPOSE WITHOUT THE WRITTEN PERMISSION OF MOODY NOLAN. THESE DRAWINGS AND SPECIFICATIONS ARE THE PROPERTY OF LSDAC AND SHALL NOT BE DISPLAYED IN PUBLICATIONS NOR REPRODUCED, UNLESS SUCH REPRODUCTION IS REQUIRED BY AUTHORITIES HAVING JURISDICTION OVER CONSTRUCTION ("LSDAC").

THESE DRAWINGS AND SPECIFICATIONS ARE THE PROPERTY OF LSDAC AND SHALL NOT BE DISPLAYED IN PUBLICATIONS NOR REPRODUCED, UNLESS SUCH REPRODUCTION IS REQUIRED BY AUTHORITIES HAVING JURISDICTION OVER CONSTRUCTION ("LSDAC"). THESE DRAWINGS AND SPECIFICATIONS ARE NOT TO BE USED BY ANY PERSON OR ENTITY FOR ANY PROJECT OTHER THAN THE SPECIFIC PROJECT FOR WHICH THEY HAVE BEEN PREPARED AND DEVELOPED, AND MAY NOT BE USED FOR ANY OTHER PROJECT IS PROHIBITED AND CONTRARY TO LAW UNLESS EXPRESSLY AUTHORIZED BY LSDAC. ANY UNAUTHORIZED USE OF THESE DRAWINGS AND SPECIFICATIONS SHALL BE MADE AT THE SOLE RISK OF THE USER AND WITHOUT LIABILITY OR LEGAL EXPOSURE TO LSDAC. ANY AUTHORIZED USE SHALL BE SUBJECT TO THE REQUIREMENT THAT INDEMNIFICATION, HOLD HARMLESS AND INSURANCE PROVISIONS ACCEPTABLE TO LSDAC BE MADE BY OR ON BEHALF OF THE USER FOR THE BENEFIT OF LSDAC. ANY REPRODUCTION OF THESE DRAWINGS AND SPECIFICATIONS IN ACCORDANCE WITH THESE RESTRICTIONS MUST BE ACCOMPANIED BY A COPYRIGHT NOTICE IN THE FORM PRESCRIBED BY THE U.S. COPYRIGHT LAWS. ALL RIGHTS IN THESE DRAWINGS AND SPECIFICATIONS ARE RESERVED TO LSDAC. UPON COMPLETION OF THEIR INTENDED USE, UNLESS OTHERWISE AGREED TO IN WRITING BY LSDAC, ALL COPIES OF THESE DRAWINGS AND SPECIFICATIONS MUST BE RETURNED TO LSDAC UPON COMPLETION OF THEIR INTENDED USE, UNLESS OTHERWISE AGREED BY THE LSDAC.

PROJECT INFORMATION:

024200396

BATH & BODY WORKS
MEMORIAL CITY MALL
305 MEMORIAL CITY WAY
SUITE 733
HOUSTON, TX 77024

SCOPE: RELO DWN / NEW | PACKAGE: 1
DESIGN TYPE: EASTON-G | GENERATION: 141Sq
LSDAC PROJECT #: 60685 | A/E PROJECT #: 13643

REVISIONS:

REQUIRED BY:	DATE:

ELITE CONSTRUCTION GROUP
LAKE JACKSON, TX
PHONE: 979-285-0712
NOTE: THESE PRINTS HAVE BEEN REDUCED BY 50 PERCENT. SCALE WILL BE 50 PERCENT OF WHAT IS NOTED ON PLANS

DATE ISSUED: 04/11/2014
DESIGNED BY: SF
DRAWN BY: TSG
CHECKED BY: TBD

STOCKROOM DETAILS

DRAWING NUMBER:
A14.2