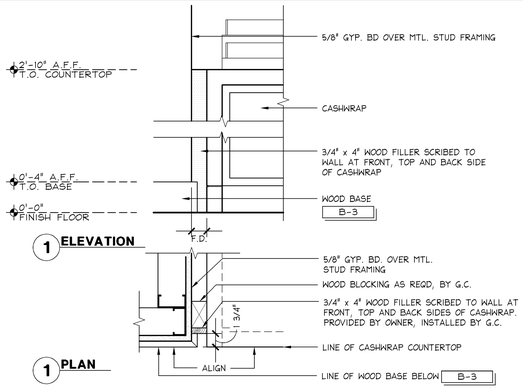

CASHWRAP FILLER PANEL @ WALL

1 1/2" = 1'-0" | 42D-A111-D01-DETL | S | 03.04.10

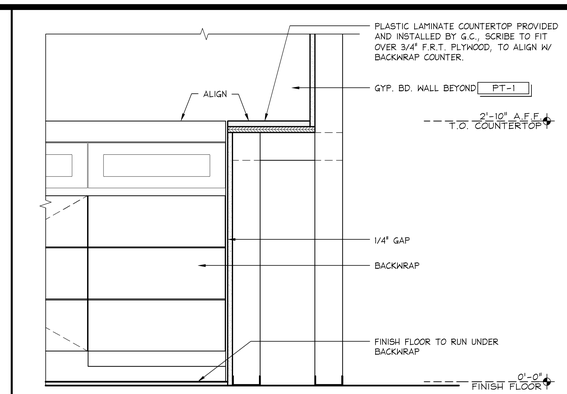

SECTION @ BACKWRAP

1 1/2" = 1'-0" | 42S-A111-S01-SECT | M | 11.09.2012

NOTE:
AT BACKWRAP INSTALLATION ONLY, SF-2 IS INSTALLED UPSIDE DOWN W/ TONGUE POINTING TOWARD CEILING.

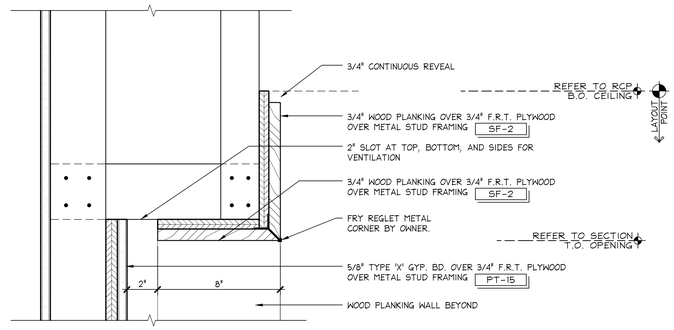

SOFFIT @ BACKWRAP

3" = 1'-0" | 42S-A111-D11-SECT | D | 07.12.11

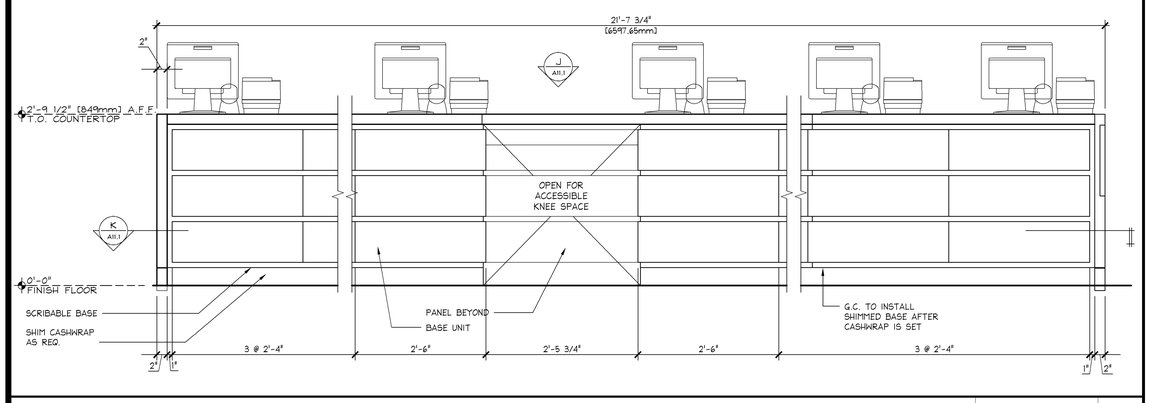

FRONT ELEVATION @ 8-REGISTER CUSTOM CASHWRAP

1" = 1'-0" | L

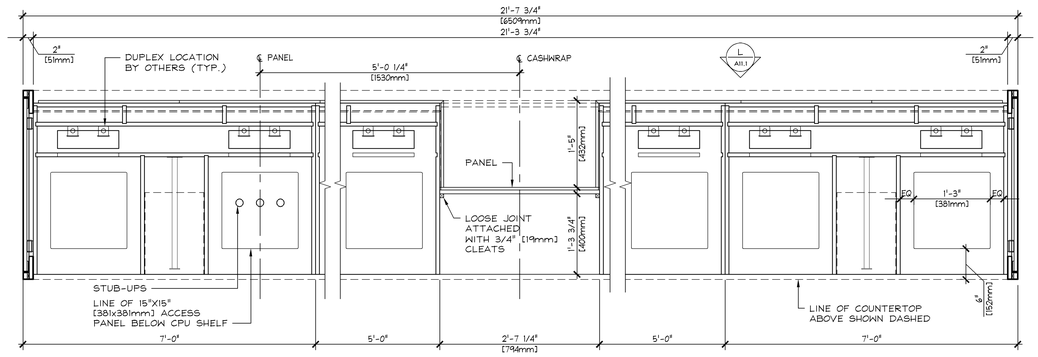

PLAN SECTION @ 8-REGISTER CASHWRAP

1" = 1'-0" | 42S-A111-S18-SECT | K | 08.14.09

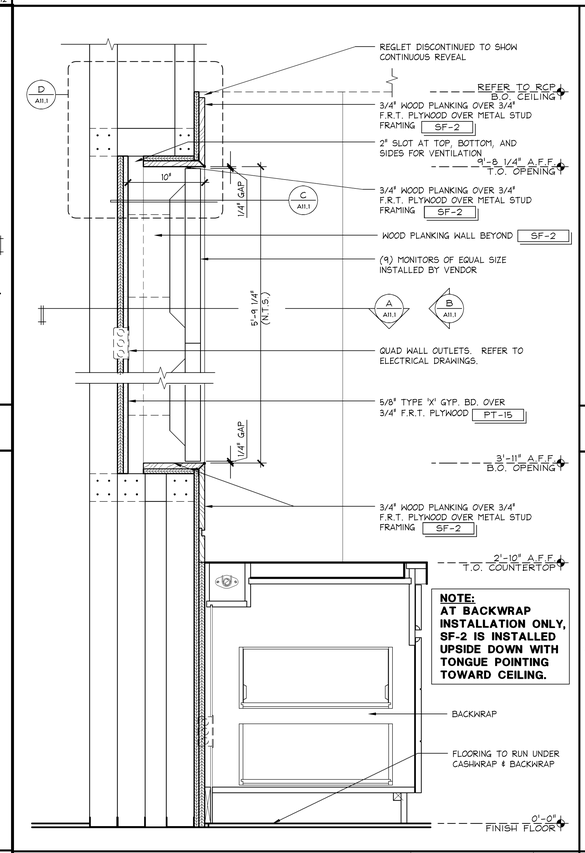

SECTION @ BACKWRAP

10'-6 CEILING BEHIND CONCIERGE CASHWRAP | 1 1/2" = 1'-0" | 42S-A111-F03-SECT | F | 07.12.11

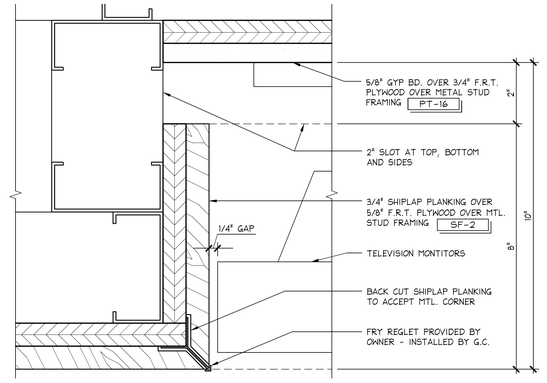

DETAIL @ CORNER (PLANKING)

6" = 1'-0" | 42D-A086-C01-DETL | C | 07.22.09

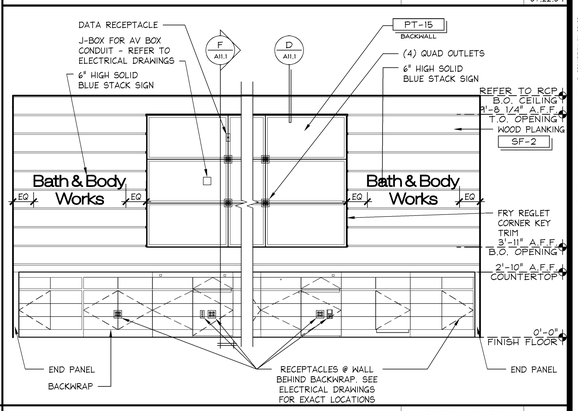

ELEVATION @ VIDEO MONITOR BACKWRAP

3/8" = 1'-0" | 42E-A111-B04-ELEV | B | 03.09.11

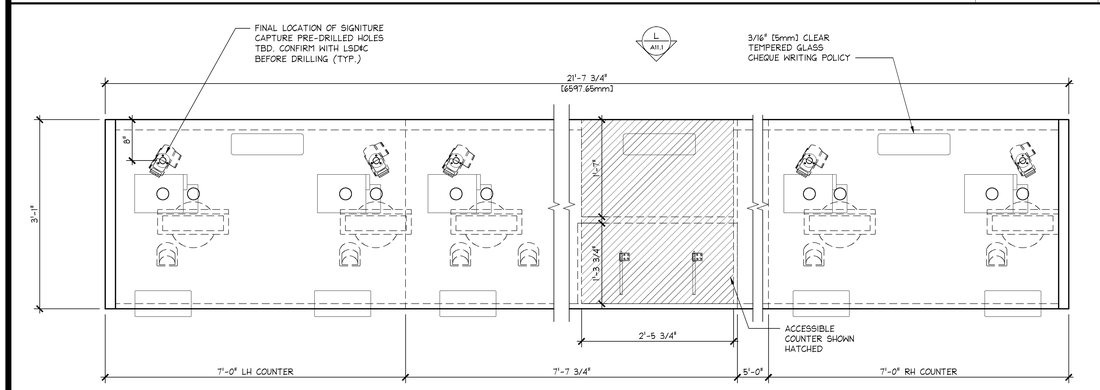

PLAN @ 8-REGISTER CUSTOM CASHWRAP

1" = 1'-0" | 42P-A111-P14-PLAN | J | 08.14.09

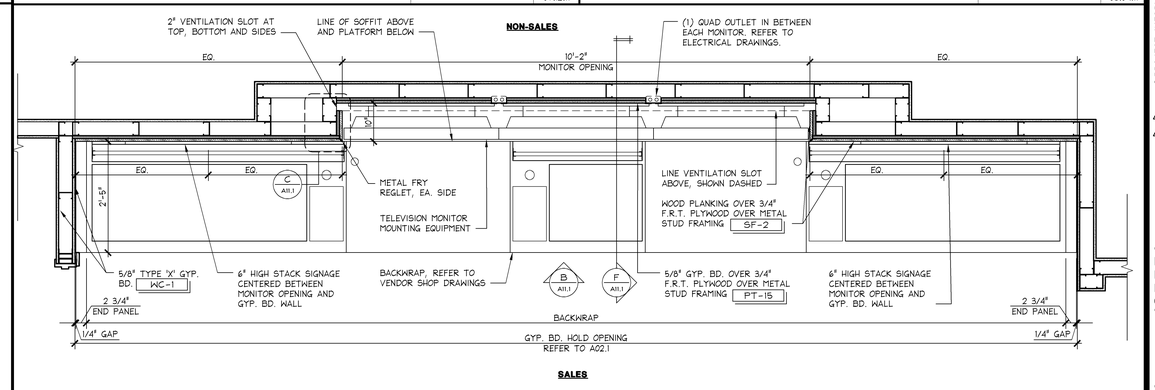

ENLARGED PLAN @ VIDEO MONITOR BACKWRAP

3/4" = 1'-0" | 42D-A111-A04-DETL | A | 01.28.11

MOODY•NOLAN
responsive architecture
300 Spruce Street Phone: (614) 461-4664
Suite 300 Fax: (614) 280-8881
Columbus, Ohio 43215 www.moodynolan.com

Limitedbrands
LIMITED STORE PLANNING, INC.
d/b/a STORE DESIGN & CONSTRUCTION
Three Limited Parkway · Columbus, Ohio 43230
Telephone: 614.415.7000 · Fax: 614.415.7349

THESE DRAWINGS AND SPECIFICATIONS ARE PREPARED FOR USE ON A SPECIFIC SITE. THEY ARE NOT INTENDED FOR USE ON A DIFFERENT SITE, AND MAY NOT BE USED, IN WHOLE OR IN PART, FOR ANY EXTENSION OF THE PROJECT OR ON ANY OTHER PROJECT. ANY REUSE WITHOUT SPECIFIC WRITTEN VERIFICATION OR ADAPTATION BY MOODY NOLAN, INC. FOR THE SPECIFIC PURPOSE INTENDED WILL BE AT USER'S SOLE RISK AND WITHOUT LIABILITY OR LEGAL EXPOSURE TO MOODY NOLAN, INC. AND USER SHALL INDEMNIFY AND HOLD HARMLESS MOODY NOLAN, INC. AND ITS OFFICERS AND EMPLOYEES FROM ALL LIABILITY ARISING FROM SUCH REUSE. ANY MODIFICATION OF THESE DRAWINGS AND SPECIFICATIONS SHALL BE MADE WITHOUT THE WRITTEN PERMISSION OF MOODY NOLAN, INC. AND MOODY NOLAN, INC. SHALL BE RELEASED FROM ALL LIABILITY ARISING FROM SUCH MODIFICATIONS.

THESE DRAWINGS AND SPECIFICATIONS ARE COPYRIGHTED AND SUBJECT TO COPYRIGHT PROTECTION AS AN "ARCHITECTURAL WORK" UNDER SEC. 102 OF THE COPYRIGHT ACT, 17 U.S.C. §§ AS AMENDED DECEMBER 1990. ALL RIGHTS RESERVED. USE WITHOUT PERMISSION IS PROHIBITED AND CONSENT TO LAW VIOLATES EXPRESS, INCLUDING, WITHOUT LIMITATION, THE OVERALL FORM, ARRANGEMENT AND COMPOSITION OF SPACES, AND OTHER ELEMENTS OF DESIGN. UNDER NO CIRCUMSTANCES MAY THESE DRAWINGS AND SPECIFICATIONS BE USED BY ANY PERSON OR ENTITY WITHOUT THE EXPRESS WRITTEN PERMISSION OF MOODY NOLAN, INC. THE COPYRIGHT PROTECTION CLAIMED INCLUDES WITHOUT LIMITATION ALL FORMS OF MEDIA NOW OR HEREAFTER KNOWN, INCLUDING SOFTWARE.

THESE DRAWINGS AND SPECIFICATIONS ARE THE PROPERTY OF LSDC AND SHALL NOT BE DEPLOYED IN REPRODUCTION OR USED FOR ANY PURPOSE WHATSOEVER EXCEPT WITH THE PERMISSION OF LSDC AND IN THE EVENT OF PUBLICATION THEREOF, ON ANOTHER PROJECT IS PROHIBITED AND CONSENT TO LAW VIOLATES EXPRESS, INCLUDING, WITHOUT LIMITATION, THE OVERALL FORM, ARRANGEMENT AND COMPOSITION OF SPACES, AND OTHER ELEMENTS OF DESIGN. UNDER NO CIRCUMSTANCES MAY THESE DRAWINGS AND SPECIFICATIONS BE USED BY ANY PERSON OR ENTITY WITHOUT THE EXPRESS WRITTEN PERMISSION OF LSDC. ANY MODIFICATION OF THESE DRAWINGS AND SPECIFICATIONS SHALL BE MADE WITHOUT THE WRITTEN PERMISSION OF LSDC AND LSDC SHALL BE RELEASED FROM ALL LIABILITY ARISING FROM SUCH MODIFICATIONS.

THESE DRAWINGS AND SPECIFICATIONS ARE COPYRIGHTED AND SUBJECT TO COPYRIGHT PROTECTION AS AN "ARCHITECTURAL WORK" UNDER SEC. 102 OF THE COPYRIGHT ACT, 17 U.S.C. §§ AS AMENDED DECEMBER 1990. ALL RIGHTS RESERVED. USE WITHOUT PERMISSION IS PROHIBITED AND CONSENT TO LAW VIOLATES EXPRESS, INCLUDING, WITHOUT LIMITATION, THE OVERALL FORM, ARRANGEMENT AND COMPOSITION OF SPACES, AND OTHER ELEMENTS OF DESIGN. UNDER NO CIRCUMSTANCES MAY THESE DRAWINGS AND SPECIFICATIONS BE USED BY ANY PERSON OR ENTITY WITHOUT THE EXPRESS WRITTEN PERMISSION OF LSDC. ANY MODIFICATION OF THESE DRAWINGS AND SPECIFICATIONS SHALL BE MADE WITHOUT THE WRITTEN PERMISSION OF LSDC AND LSDC SHALL BE RELEASED FROM ALL LIABILITY ARISING FROM SUCH MODIFICATIONS.

PROJECT INFORMATION:

BATH & BODY WORKS
MEMORIAL CITY MALL
305 MEMORIAL CITY WAY
SUITE 733
HOUSTON, TX 77024

SCOPE: RELO DWN / NEW | PACKAGE: 1
DESIGN TYPE: EASTON-G | GENERATION: 141Sq
LSD&C PROJECT #: 60685 | A/E PROJECT #: 13643

024200396

REVISIONS:

	REQUIRED BY:	DATE
1	STOREFRONT REVISION - REV 1	6/10/2014
2	REVISION 2 - LL / PERMIT COMMENTS	6/27/2014

ELITE CONSTRUCTION GROUP
LAKE JACKSON, TX
PHONE: 979-285-0712
NOTE: THESE PRINTS HAVE BEEN REDUCED BY 50 PERCENT SCALE WILL BE 50 PERCENT OF WHAT IS NOTED ON PLANS

DATE ISSUED: 04/11/2014
DESIGNED BY: SF
DRAWN BY: TSG
CHECKED BY: TBD

CASHWRAP & BACKWRAP DETAILS

DRAWING NUMBER:
A11.1