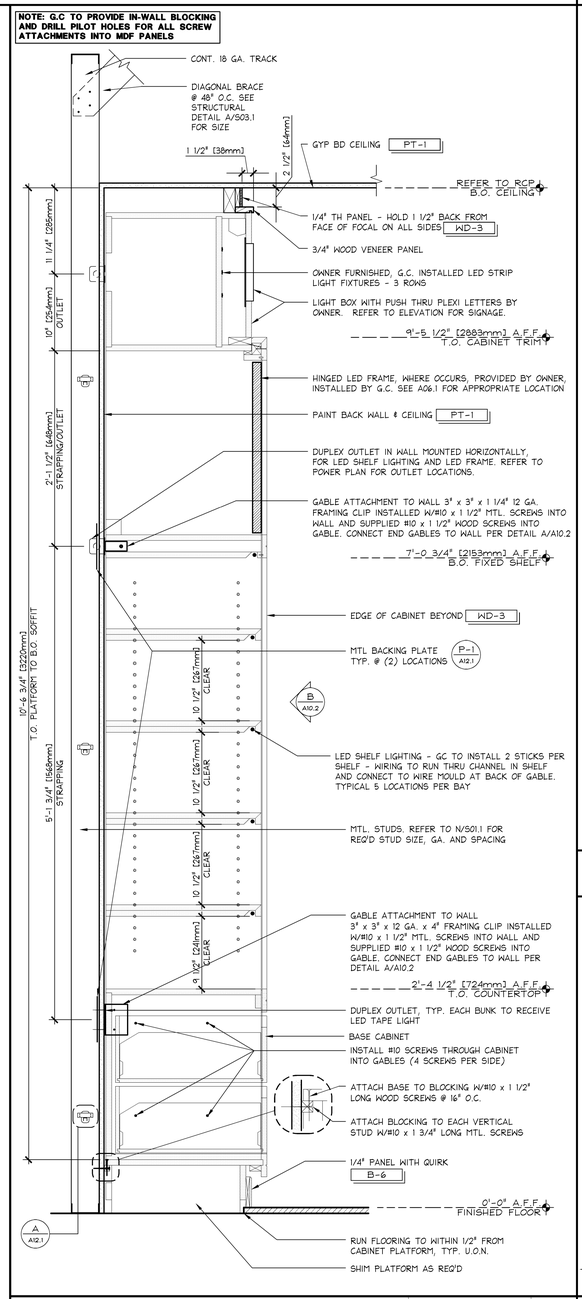


## SECTION @ "UNIT 5C" WITH SIGN BOX (2 1/2" REVEAL)

1 1/2" = 1'-0"

42S-A102-J04-SECT

J

06.08.2012

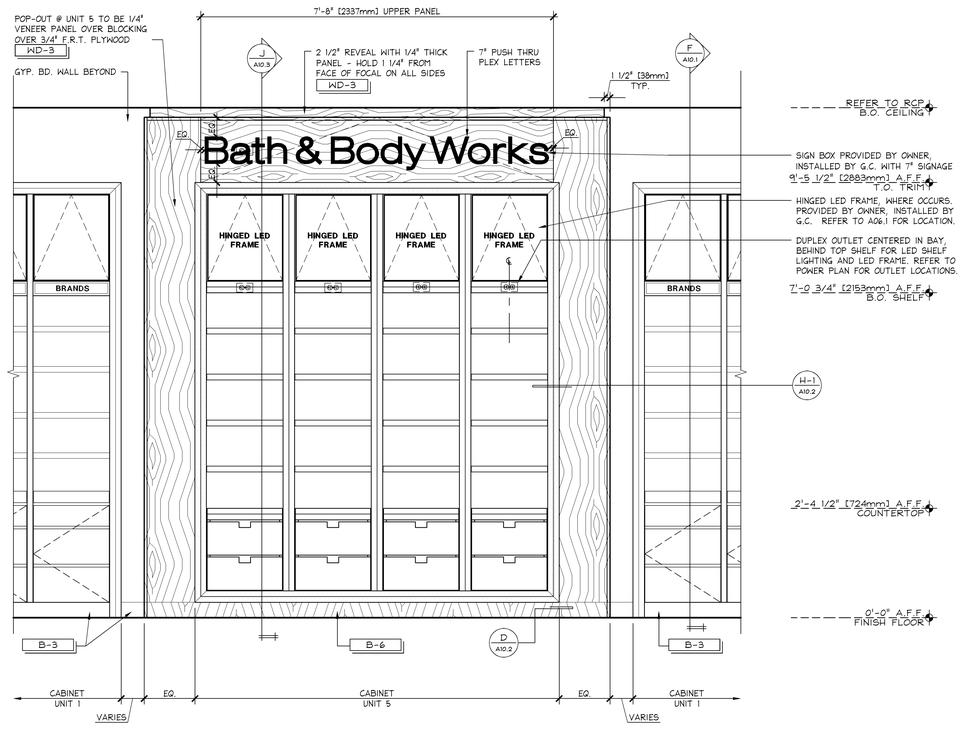


## ELEVATION @ 4 BAY "UNIT 5C" (WOOD) WITH SIGN BOX

3/4" = 1'-0"

42E-A102-B05-ELEV

B

06.08.2012

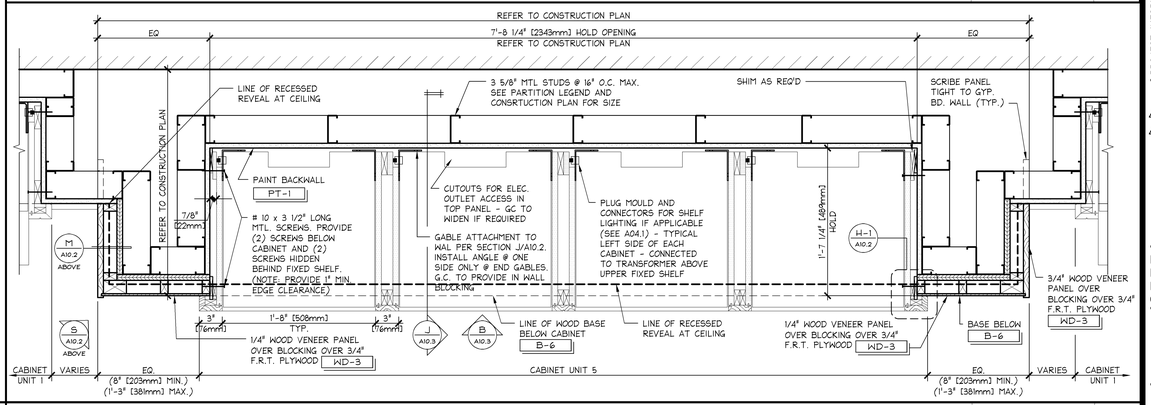


## ENLARGED PLAN @ 4 BAY "UNIT 5C"

1 1/2" = 1'-0"

42D-A102-A04-DETL

A

06.08.2012

MOODY•NOLAN
responsive architecture
300 Spruce Street Suite 300 Columbus, Ohio 43215
Phone: (614) 461-4664 Fax: (614) 280-8881
www.moodynolan.com

Limitedbrands
LIMITED STORE PLANNING, INC.
d/b/a STORE DESIGN & CONSTRUCTION
Three Limited Parkway - Columbus, Ohio 43230
Telephone: 614.415.7000 - Fax: 614.415.7349

PERMISSION OR RELEASE.
THESE DRAWINGS AND SPECIFICATIONS WERE PREPARED FOR USE ON A SPECIFIC SITE CONTEMPORANEOUSLY WITH THEIR ISSUE DATE. THEY ARE NOT INTENDED FOR USE ON A DIFFERENT PROJECT OR SITE AND MAY NOT BE SUITABLE FOR REUSE WITHOUT SUBSTANTIAL ALTERATION. ALL REPRODUCTION PHERSP, OR ANOTHER PROJECT IS PROHIBITED AND CONTRARY TO LAW UNLESS EXPRESSLY AUTHORIZED IN WRITING BY LIMITED STORE PLANNING, INC., D/B/A LIMITED STORE DESIGN AND CONSTRUCTION ("LSDC").
THESE DRAWINGS AND SPECIFICATIONS ARE THE PROPERTY OF LSDC AND SHALL NOT BE SEPARATED IN ANY MANNER OR USED ON ANY OTHER PROJECT EXCEPT BY WRITTEN AGREEMENT WITH LSDC. NO REPRODUCTIONS OF ANY PART OF THESE DRAWINGS AND SPECIFICATIONS SHALL BE MADE WITHOUT THE PRIOR WRITTEN CONSENT OF LSDC.
REPRODUCTIONS OF THE LSDC ALL ORIGINALS OR REPRODUCTIONS OF THESE DRAWINGS AND SPECIFICATIONS MUST BEAR LSDC'S COPYRIGHT NOTICE.
COPYRIGHT NOTICE:
THESE DRAWINGS AND SPECIFICATIONS ARE CONSIDERED ARE SUBJECT TO COPYRIGHT PROTECTION AS AN "ARCHITECTURAL WORK" UNDER SEC. 102 OF THE COPYRIGHT ACT, 17 U.S.C. AS AMENDED DECEMBER 1990. SUCH PROTECTION INCLUDES ALL FORMS OF USE AND EXPLOITATION OF THIS ARCHITECTURAL WORK INCLUDES, WITHOUT LIMITATION, THE OVERALL FORM, ARRANGEMENT AND COMPOSITION OF SPACES, AND ARRANGEMENT AND COMPOSITION OF ELEMENTS AND DETAILS IN THE DESIGN. ANY UNAUTHORIZED USE OF THESE DRAWINGS AND SPECIFICATIONS MAY RESULT IN CESSATION OF CONSTRUCTION, BUILDING SEIZURE, AND/OR MONETARY DAMAGES AWARDED BY THE LSDC.

024200396

PROJECT INFORMATION:

BATH & BODY WORKS
MEMORIAL CITY MALL
303 MEMORIAL CITY WAY
SUITE 733
HOUSTON, TX 77024

SCOPE: RELO DWN / NEW
DESIGN TYPE: EASTOWN-G
LSDBC PROJECT #: 60685

PACKAGE: 1
GENERATION: 1415a
A/E PROJECT #: 13643

REVISIONS:

| | REQUIRED BY: | DATE |
|---|---|---|
| 1 | STOREFRONT REVISION - REV 1 | 6/10/2014 |
| 2 | REVISION 2 - LL / PERMIT COMMENTS | 6/27/2014 |

ELITE CONSTRUCTION GROUP
LAKE JACKSON, TX
PHONE: 979-285-0712
NOTE: THESE PRINTS HAVE BEEN REDUCED BY 50 PERCENT. SCALE WILL BE 50 PERCENT OF WHAT IS NOTED ON PLANS

DATE ISSUED: 04/11/2014
DESIGNED BY: SF
DRAWN BY: TSG
CHECKED BY: TBD

PERIMETER CABINETRY DETAILS

DRAWING NUMBER:
A10.3