NOT USED

NOT USED

NOT USED

NOT USED

NOT USED

NOT USED

NOT USED

NOT USED

NOT USED

MARKETING FRAME FINISH GRADE PLYWOOD SIZING TABLE	
FRAME TYPE	W x D x H
FF-30	10'-3" x 3/4" x 4'-7"
FF-31	8'-0" x 3/4" x 4'-6"

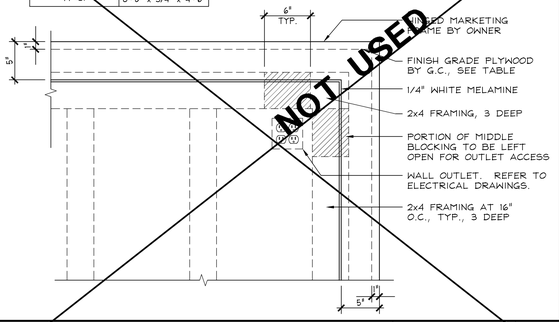

MARKETING FRAME AT BACKWRAP — 1 1/2" = 1'-0" — 42D-A112-H00-DETL — H — 03.09.11

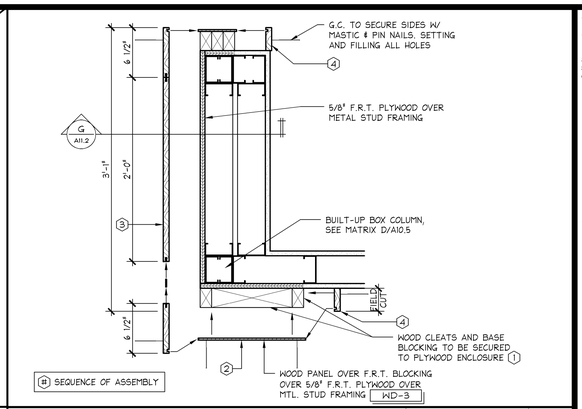

BOX COLUMN @ CASHWRAP — 1 1/2" = 1'-0" — 42D-A112-D00-DETL — D — 01.28.11

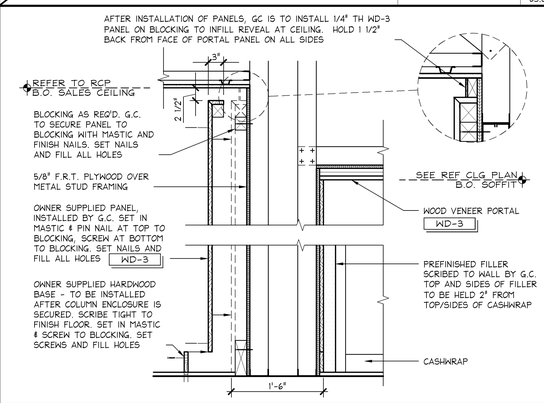

BOX COLUMN @ CASHWRAP SECTION — 1" = 1'-0" — 42D-A112-G00-DETL — G — 06.08.2012

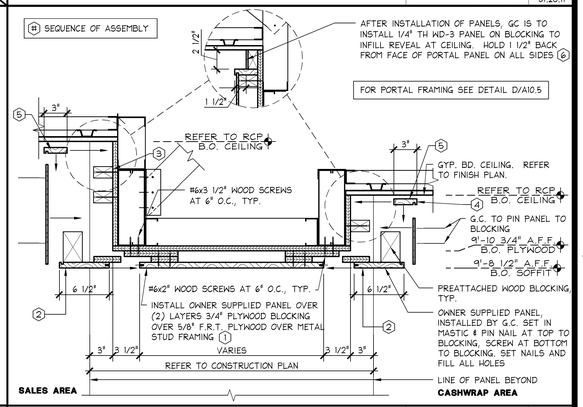

SOFFIT @ CASHWRAP — 1 1/2" = 1'-0" — 42S-A112-C03-SECT — C — 06.08.2012

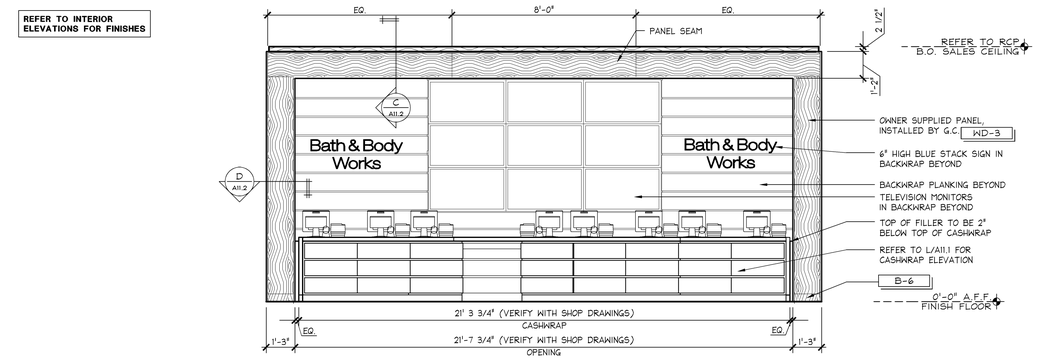

ELEVATION @ CASHWRAP (US-6C) — 3/8" = 1'-0" — 42E-A112-B00-ELEV — B — 06.08.2012

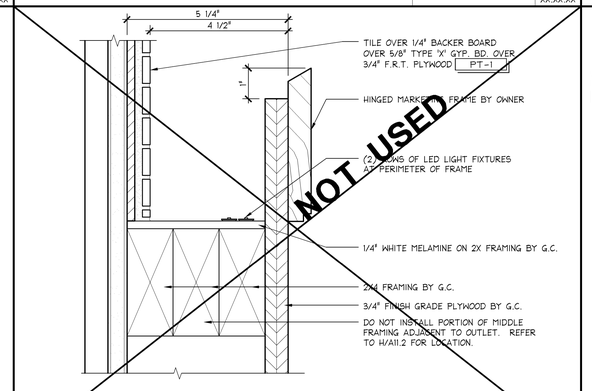

MARKETING FRAME SECTION AT BACKWRAP — 6" = 1'-0" — 42D-A112-J00-DETL — J — 03.09.11

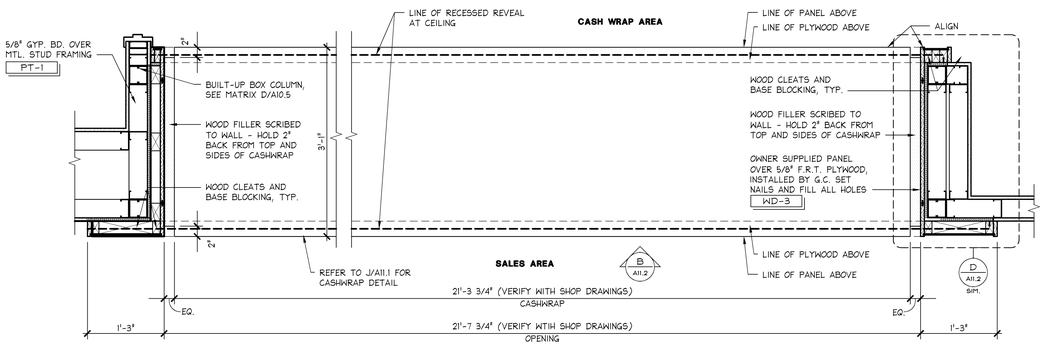

ENLARGED PLAN @ CASHWRAP (US-6C) — 1" = 1'-0" — 42D-A112-A00-DETL — A — 07.12.11

NOT USED	- -	S	XX.XX.XX
NOT USED	- -	M	XX.XX.XX
NOT USED	- -	R	XX.XX.XX
NOT USED	- -	L	XX.XX.XX
NOT USED	- -	P	XX.XX.XX
NOT USED	- -	K	XX.XX.XX
NOT USED	- -	N	XX.XX.XX

MOODY•NOLAN
responsive architecture
300 Spruce Street Phone: (614) 461-4664
Suite 300 Fax: (614) 280-8881
Columbus, Ohio 43215 www.moodynolan.com

Limitedbrands

LIMITED STORE PLANNING, INC.
d/b/a STORE DESIGN & CONSTRUCTION
Three Limited Parkway · Columbus, Ohio 43230
Telephone: 614.415.7000 · Fax: 614.415.7349

PROHIBITION ON REUSE:
THESE DRAWINGS AND SPECIFICATIONS WERE PREPARED FOR USE ON A SPECIFIC SITE, CONTEMPORANEOUSLY WITH THEIR ISSUE DATE. THEY ARE NOT INTENDED FOR USE ON A DIFFERENT SITE OR AT A LATER TIME WITHOUT THE PRIOR WRITTEN CONSENT OF MOODY NOLAN, INC. ANY REUSE OF THESE DRAWINGS AND SPECIFICATIONS BY OWNER OR ANY OTHER PERSON OR ENTITY ON ANOTHER PROJECT IS PROHIBITED AND CONTRARY TO LAW UNLESS EXPRESSLY AUTHORIZED IN WRITING BY MOODY NOLAN, INC. ("MOODY NOLAN"). ANY REUSE WITHOUT SUCH AUTHORIZATION SHALL BE AT OWNER'S SOLE RISK AND WITHOUT LIABILITY TO MOODY NOLAN AND OWNER SHALL INDEMNIFY AND HOLD HARMLESS MOODY NOLAN AND ITS OFFICERS, EMPLOYEES AND CONSULTANTS FROM AND AGAINST ALL LOSSES, DAMAGES, CLAIMS, SUITS OR ACTIONS OF ANY NATURE ARISING OUT OF OR RESULTING THEREFROM.

THESE DRAWINGS AND SPECIFICATIONS ARE THE PROPERTY OF MOODY NOLAN AND SHALL NOT BE DISPLAYED IN ANY MEDIUM, INCLUDING ELECTRONIC MEDIA, OR REPRODUCED IN WHOLE OR IN PART, EXCEPT FOR USE ON THE SPECIFIC SITE AND AT THE TIME SET FORTH ABOVE, WITHOUT THE PRIOR WRITTEN CONSENT OF MOODY NOLAN. THE ARCHITECTURAL WORK UNDER THESE DRAWINGS AND SPECIFICATIONS SHALL BE MADE WITHOUT THE WRITTEN PERMISSION OF MOODY NOLAN AND ANY UNAUTHORIZED USE OF THESE DRAWINGS AND SPECIFICATIONS WITHOUT SUCH PERMISSION SHALL BE UNLAWFUL AND A WILLFUL INFRINGEMENT OF THE COPYRIGHT PROTECTION AS AN ARCHITECTURAL WORK UNDER SEC. 102 OF THE COPYRIGHT ACT, 17 U.S.C. AS AMENDED DECEMBER 1990. ALL DRAWINGS, SPECIFICATIONS AND COPIES THEREOF FURNISHED BY MOODY NOLAN ARE TO BE USED ONLY WITH RESPECT TO THIS PROJECT AND SHALL NOT BE USED ON ANY OTHER PROJECT EXCEPT BY AGREEMENT IN WRITING BY MOODY NOLAN. THEY ARE NOT TO BE LOANED, COPIED OR DISCLOSED TO ANY UNAUTHORIZED PERSON OR ENTITY WITHOUT THE WRITTEN CONSENT OF MOODY NOLAN, AND ALL DRAWINGS, SPECIFICATIONS AND COPIES THEREOF FURNISHED BY MOODY NOLAN ARE TO BE RETURNED OR ACCOUNTED FOR UPON COMPLETION OF THE WORK FOR WHICH THEY WERE PREPARED OR UPON DEMAND BY MOODY NOLAN. ANY UNAUTHORIZED USE, UNLESS OTHERWISE PROVIDED BY APPLICABLE STATUTE, IS AT THE USER'S SOLE RISK AND WITHOUT LIABILITY OR LEGAL EXPOSURE TO MOODY NOLAN AND USER SHALL INDEMNIFY AND HOLD HARMLESS MOODY NOLAN FROM ALL CLAIMS, DAMAGES, LOSSES AND EXPENSES ARISING OUT OF OR RESULTING THEREFROM. SUBMISSION OR DISTRIBUTION OF THESE DRAWINGS AND SPECIFICATIONS TO MEET OFFICIAL REGULATORY REQUIREMENTS OR FOR OTHER PURPOSES IN CONNECTION WITH THE PROJECT IS NOT TO BE CONSTRUED AS PUBLICATION IN DEROGATION OF MOODY NOLAN'S COPYRIGHT OR OTHER RESERVED RIGHTS. ANY REUSE OF THESE DRAWINGS AND SPECIFICATIONS MAY RESULT IN CESSATION OF CONSTRUCTION, BUILDING SEIZURE, AND/OR MONETARY DAMAGES.

PROJECT INFORMATION:

024200396

BATH & BODY WORKS
MEMORIAL CITY MALL
303 MEMORIAL CITY WAY
SUITE 733
HOUSTON, TX 77024

SCOPE: RELO DWN / NEW
DESIGN TYPE: EASTON-G
LSD&C PROJECT #: 60685

PACKAGE: 1
GENERATION: 141Sa
A/E PROJECT #: 13643

REVISIONS:

	REQUIRED BY:	DATE:
1	STOREFRONT REVISION - REV 1	6/10/2014
2	REVISION 2 - LL / PERMIT COMMENTS	6/27/2014

ELITE CONSTRUCTION GROUP
LAKE JACKSON, TX
PHONE: 979-285-0712
NOTE: THESE PRINTS HAVE BEEN REDUCED BY 50 PERCENT. SCALE WILL BE 50 PERCENT OF WHAT IS NOTED ON PLANS

DATE ISSUED: 04/11/2014
DESIGNED BY: SF
DRAWN BY: TSG
CHECKED BY: TBD

CASHWRAP DETAILS

DRAWING NUMBER:
A11.2