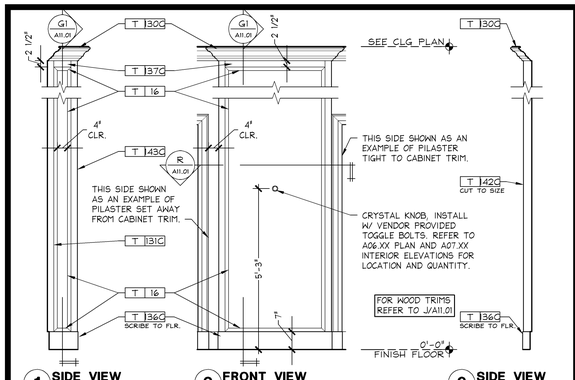

PILASTER ELEVATION

1/2" = 1'-0" | 05D-A1101-S00-DETL | S | 02.22.14

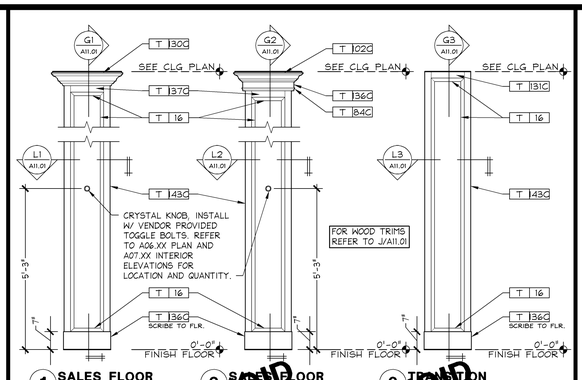

COLUMN ELEVATION

1/2" = 1'-0" | 05D-A1101-M00-DETL | M | 02.22.14

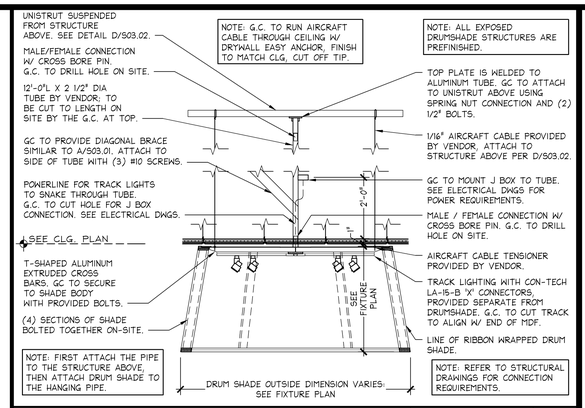

DRUM SHADE INSTALLATION

1/2" = 1'-0" | 05D-A1101-D00-DETL | D | 04.04.14

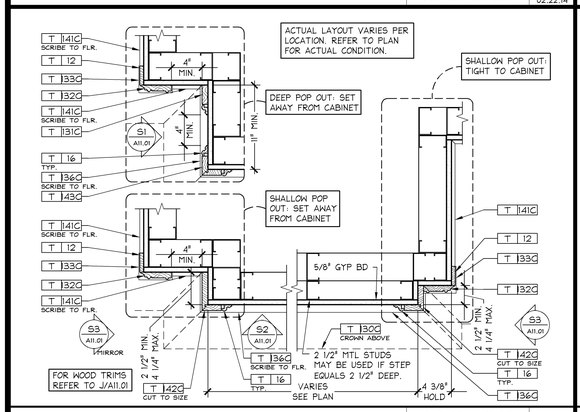

PILASTER PLAN SECTION

1 1/2" = 1'-0" | 05D-A1101-R00-DETL | R | 02.22.14

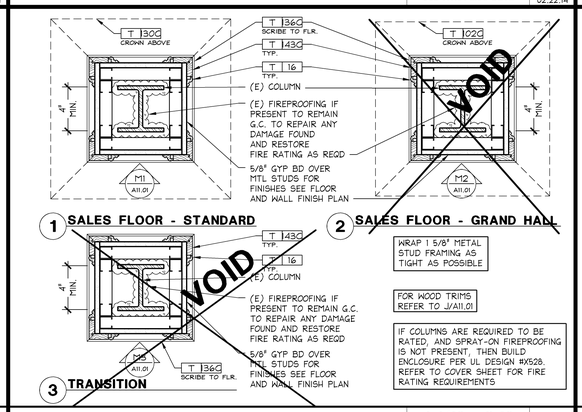

COLUMN PLAN SECTIONS

1 1/2" = 1'-0" | 05D-A1101-L00-DETL | L | 02.22.14

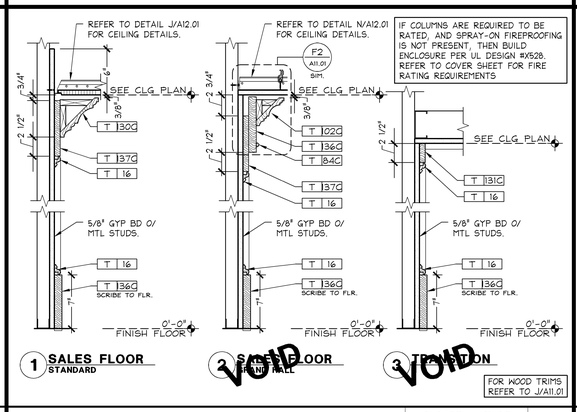

COLUMN/PILASTER SECTION

1 1/2" = 1'-0" | 05D-A1101-G00-DETL | G | 02.22.14

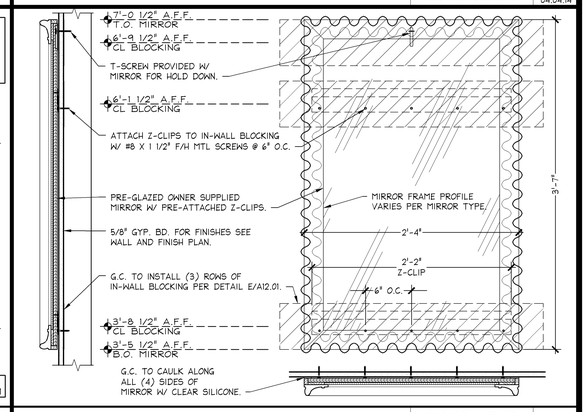

TRANSITION MIRROR INSTALLATION

1 1/2" = 1'-0" | 05D-A1101-C00-DETL | C | 02.22.14

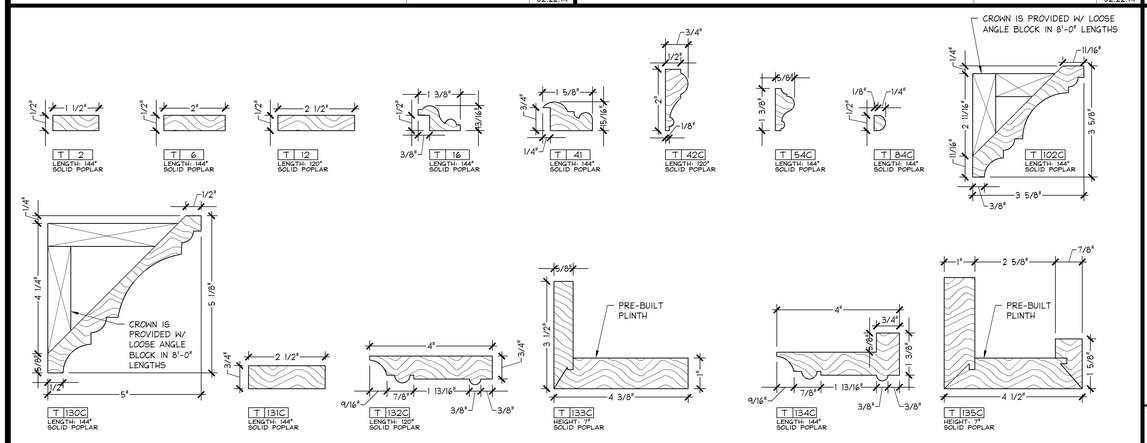

VSS TRIM PROFILES

6" = 1'-0" | 05D-A1101-J00-DETL | J | 02.22.14

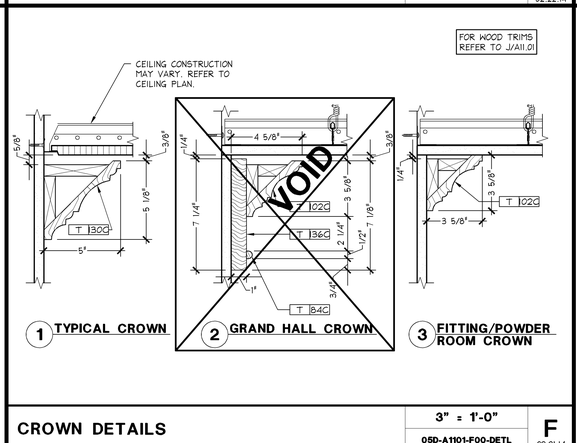

CROWN DETAILS

3" = 1'-0" | 05D-A1101-F00-DETL | F | 02.21.14

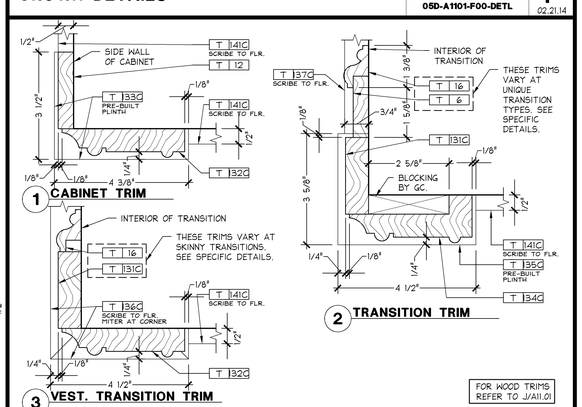

TRIM/PLINTH PLAN DETAILS

6" = 1'-0" | 05D-A1101-E00-DETL | E | 02.21.14

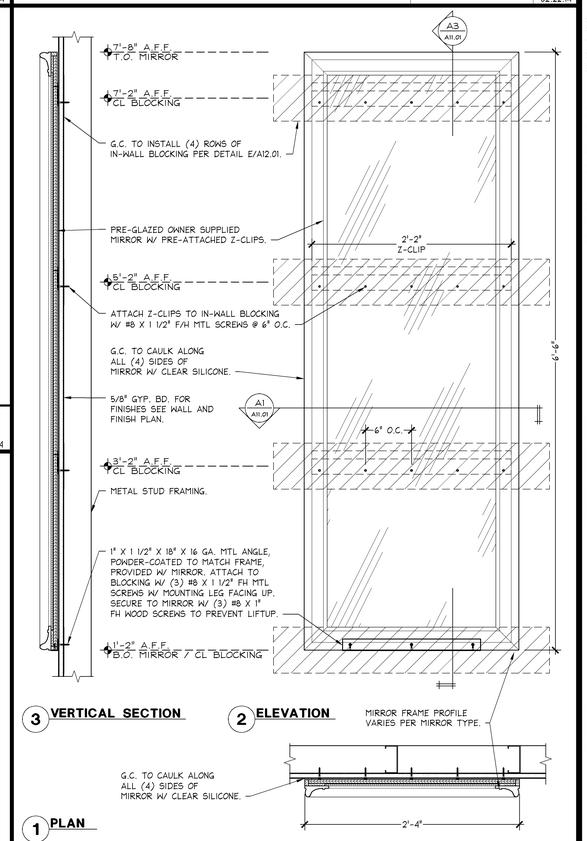

SALES FLOOR MIRROR INSTALLATION

1 1/2" = 1'-0" | 05D-A1101-A00-DETL | A | 02.21.14

SHREMSHOCK
Shremshock Architects, Inc.
6130 S. Sunbury Rd. Westerville, OH 43081
t: 614 545 4550 | f: 614 545 4555 | shremshock.com
Gerald S. Shremshock, Architect
Timothy J. Shremshock, Architect

Limitedbrands
LIMITED STORE PLANNING, INC.
d/b/a STORE DESIGN & CONSTRUCTION
Three Limited Parkway · Columbus, Ohio 43230
Telephone: 614.415.7000 · Fax: 614.415.7349

THESE DRAWINGS AND SPECIFICATIONS ARE COPYRIGHTED AND SUBJECT TO COPYRIGHT PROTECTION AS AN "ARCHITECTURAL WORK" UNDER SEC. 102 OF THE COPYRIGHT ACT, 17 U.S.C. SEC. 102, AS AMENDED DECEMBER 1990. THE OWNER AND USER OF A BUILDING CONSTRUCTED FROM THESE DRAWINGS AND SPECIFICATIONS MAY MAKE REPRODUCTIONS OF THESE DRAWINGS AND SPECIFICATIONS SOLELY FOR THE PURPOSE OF CONSTRUCTING, MAINTAINING AND ALTERING THAT BUILDING, BUT MAY NOT USE OR DISTRIBUTE THESE DRAWINGS AND SPECIFICATIONS FOR ANY OTHER PURPOSE WITHOUT THE WRITTEN CONSENT OF SHREMSHOCK ARCHITECTS, INC. (THE "ARCHITECT"). ALL RIGHTS RESERVED. THESE DRAWINGS AND SPECIFICATIONS MAY NOT BE ALTERED WITHOUT THE WRITTEN CONSENT OF THE ARCHITECT. ANY REPRODUCTION OF THESE DRAWINGS AND SPECIFICATIONS, OR ANY PORTION THEREOF, OR ANY PROJECT IS PROHIBITED AND CONSENT TO USE UNLESS EXPRESSLY GRANTED BY THE ARCHITECT. ANY UNAUTHORIZED USE, REPRODUCTION OR CONSTRUCTION ("USE") OF THESE DRAWINGS AND SPECIFICATIONS SHALL BE MADE WITHOUT THE WRITTEN CONSENT OF THE ARCHITECT AND SHALL BE AT THE USER'S SOLE RISK AND WITHOUT LIABILITY OR LEGAL EXPOSURE TO THE ARCHITECT. THE USER SHALL INDEMNIFY AND HOLD HARMLESS THE ARCHITECT FROM ALL CLAIMS, DAMAGES, LOSSES AND EXPENSES, INCLUDING ATTORNEYS' FEES, ARISING OUT OF OR RESULTING FROM SUCH USE. SUBMISSION OR DISTRIBUTION OF THESE DRAWINGS AND SPECIFICATIONS TO MEET OFFICIAL REGULATORY REQUIREMENTS OR FOR SIMILAR PURPOSES IN CONNECTION WITH THE PROJECT IS NOT TO BE CONSTRUED AS PUBLICATION IN DEROGATION OF THE ARCHITECT'S COPYRIGHT OR OTHER RIGHTS. THESE DRAWINGS AND SPECIFICATIONS ARE PROPRIETARY IN NATURE AND ARE PREPARED FOR USE ON A SPECIFIC SITE. THEY ARE NOT INTENDED FOR USE ON A DIFFERENT PROJECT OR SITE. THE USE OF THESE DRAWINGS AND SPECIFICATIONS ON ANY OTHER PROJECT IS PROHIBITED AND CONSENT TO USE UNLESS EXPRESSLY GRANTED BY THE ARCHITECT. ANY UNAUTHORIZED USE, REPRODUCTION OR CONSTRUCTION ("USE") OF THESE DRAWINGS AND SPECIFICATIONS SHALL BE MADE WITHOUT THE WRITTEN CONSENT OF THE ARCHITECT AND SHALL BE AT THE USER'S SOLE RISK AND WITHOUT LIABILITY OR LEGAL EXPOSURE TO THE ARCHITECT. 

PROJECT INFORMATION: 010500295
VICTORIA'S SECRET
PARK PLAZA MALL
6000 W. MARKHAM STREET
SPACE# 2050
LITTLE ROCK, AR 72205
SCOPE: FULL REMODEL | PACKAGE: | POG 2
DESIGN TYPE: NMA | GENERATION: | FALL 2014 (141Fo)
LSDARC PROJECT #: 00059784 | A/E PROJECT #: 140153

REVISIONS:
REQUIRED BY: DATE

ELITE CONSTRUCTION GROUP
LAKE JACKSON, TX
PHONE: 979-285-0712
NOTE: THESE PRINTS HAVE BEEN REDUCED BY 50 PERCENT. SCALE WILL BE 50 PERCENT OF WHAT IS NOTED ON PLANS

DATE ISSUED: 05/23/2014
DESIGNED BY: LC
DRAWN BY: MJN
CHECKED BY: JRM

VSS CONSTRUCTION DETAILS

DRAWING NUMBER:
A11.01