PRESENTATION / FIXTURE SCHEDULE

FULL — 42S-A061-N00-SCDL — N — 10.14.11

UNIT QTY	UNIT TAG	UNIT/FIXTURE DESCRIPTION	REFERENCE	DIMENSIONS (W x D x H)
		SALES AREA - CASHWRAP/BACKWRAP (U.S.)		
~~-~~	~~US B1~~	~~13'-0" BACKWRAP~~	~~A/A11.1~~	~~156" x 29" x 34"~~
~~-~~	~~US B2~~	~~16'-0" BACKWRAP~~	~~A/A11.1~~	~~193" x 29" x 34"~~
1	CUSTOM	21'-7" BACKWRAP	A/A11.1	259" x 29" x 34"
~~-~~	~~US 1R~~	~~1-REGISTER CASHWRAP~~	~~J/A11.1~~	~~48" x 37" x 34"~~
~~-~~	~~US 4R~~	~~4-REGISTER CASHWRAP~~	~~J/A11.1~~	~~185" x 37" x 34"~~
~~-~~	~~US 5R~~	~~5-REGISTER CASHWRAP~~	~~J/A11.1~~	~~222" x 37" x 34"~~
~~-~~	~~US 4C~~	~~4-REG CASHWRAP CONDENSED~~	~~J/A11.1~~	~~154" x 37" x 34"~~
~~-~~	~~US 5C~~	~~5-REG CASHWRAP CONDENSED~~	~~J/A11.1~~	~~189" x 37" x 34"~~
~~-~~	~~US 6C~~	~~6-REG CASHWRAP CONDENSED~~	~~J/A11.1~~	~~223" x 37" x 34"~~
~~-~~	~~US 7C~~	~~7-REG CASHWRAP CONDENSED~~	~~J/A11.1~~	~~257" x 37" x 34"~~
~~-~~	~~CW SP~~	~~1-REG SEASONAL POD~~	~~-~~	~~48" x 37" x 34"~~
~~-~~	~~FF MP~~	~~MPOS CART~~		~~25 1/2" x 25 1/2" x 37 1/4"~~
1	CUSTOM	8-REG CASHWRAP	A/A11.1	251 3/4" x 37" x 34"
		SALES AREA - CASHWRAP/BACKWRAP (INTERNATIONAL)		
~~-~~	~~CA B1~~	~~13'-0" BACKWRAP~~	~~A/A11.1~~	~~156" x 29" x 34"~~
~~-~~	~~CA B2~~	~~16'-0" BACKWRAP~~	~~A/A11.1~~	~~193" x 29" x 34"~~
~~-~~	~~CA B3~~	~~9'-6" BACKWRAP~~	~~A/A11.1~~	~~114" x 29" x 34"~~
~~-~~	~~CA 4R~~	~~4-REGISTER CASHWRAP~~	~~J/A11.1~~	~~154" x 37" x 34"~~
~~-~~	~~CA 5R~~	~~5-REGISTER CASHWRAP~~	~~J/A11.1~~	~~189" x 37" x 34"~~
~~-~~	~~CA 6R~~	~~6-REGISTER CASHWRAP~~	~~J/A11.1~~	~~223" x 37" x 34"~~
~~-~~	~~CA 7R~~	~~7-REGISTER CASHWRAP~~	~~J/A11.1~~	~~257" x 37" x 34"~~
~~-~~	~~CA 4C~~	~~4-REG CASHWRAP CONDENSED~~	~~J/A11.1~~	~~146" x 37" x 34"~~
~~-~~	~~CA 5C~~	~~5-REG CASHWRAP CONDENSED~~	~~J/A11.1~~	~~168" x 37" x 34"~~
~~-~~	~~CA 6C~~	~~6-REG CASHWRAP CONDENSED~~	~~J/A11.1~~	~~201" x 37" x 34"~~
~~-~~	~~CA 7C~~	~~7-REG CASHWRAP CONDENSED~~	~~J/A11.1~~	~~223" x 37" x 34"~~
~~-~~	~~CA 8C~~	~~8-REG CASHWRAP CONDENSED~~	~~J/A11.1~~	~~257" x 37" x 34"~~
~~-~~	~~CW SP~~	~~1-REG SEASONAL POD~~	~~-~~	~~48" x 37" x 34"~~

PRESENTATION / FIXTURE SCHEDULE CONT'D

FULL — 42S-A061-N00-SCDL — M — 10.14.11

UNIT QTY	UNIT TAG	UNIT/FIXTURE DESCRIPTION	REFERENCE	DIMENSIONS (W x D x H)
		SALES AREA - PRESENTATION FIXTURES		
9	FF-4	3 X 3 TABLE W/ UNDERSTOCK	-	36" x 36" x 33"
~~-~~	~~FF 4C~~	~~SEASONAL CASHWRAP~~	~~-~~	~~36" x 36" x 33"~~
9	FF-5	3 X 5 TABLE W/ UNDERSTOCK	-	36" x 60" x 33"
2	FF-14	SMALL TOWER	-	30" X 30" X 63"
2	FF-15a	MODULAR FIXTURE (3 SHELVES)	-	20" X 20" X 63"
1	FF-18a	SMALL LAUNCH TABLE	-	60" X 36" X 34"
1	FF-18b	LARGE LAUNCH TABLE	-	84" X 36" X 34"
2	FF-20	H.D. MUSEUM CUBE	-	18" x 18" x 54"
~~-~~	~~FF 21a~~	~~MARKETING FRAME (SMALL)~~	~~-~~	~~35 1/2" x 41 1/2" (FRAME)~~
1	FF-22	MEDIUM TOWER	-	48" X 48" X 56"
2	FF-23a	IMPULSE FIXTURE	-	30" X 50 X 56"
~~-~~	~~FF 23b~~	~~MINI IMPULSE FIXTURE~~	~~-~~	~~30" X 38 X 56"~~
~~-~~	~~FF 24~~	~~3 X 3 TABLE~~	~~-~~	~~36" X 36" X 33"~~
~~-~~	~~FF 25~~	~~3 X 5 TABLE~~	~~-~~	~~36" X 60" X 33"~~
84	FF-26	HINGED LED MARKETING FRAME	-	
2	FF-27	PLATFORM (WOOD)	-	26" X 36" X 33 1/4"
~~-~~	~~FF 28~~	~~FEATURE FIXTURE (2011)~~	~~-~~	~~30" X 50" X 56"~~
~~-~~	~~FF 29~~	~~STOREFRONT EASEL~~	~~-~~	~~TBD~~
~~-~~	~~FF 30~~	~~13' BACKWRAP GRAPHIC FRAME (LARGE)~~	~~A/A11.1~~	~~10'-5" X 4'-9" (FRAME)~~
~~-~~	~~FF 31~~	~~9'-6" BACKWRAP GRAPHIC FRAME~~	~~A/A11.1~~	~~8'-2" X 4'-8" (FRAME)~~
~~-~~	~~FF 32~~	~~HINGED LED MARKETING FRAME~~	~~-~~	
~~-~~	~~FF 33~~	~~BACKWRAP VIDEO MONITORS (3X3)~~	~~A/A11.1~~	~~121 1/2" X 9 1/2" X 68 5/8"~~
~~-~~	~~FF 34~~	~~BACKWRAP VIDEO MONITORS (2X2)~~	~~-~~	~~81" X 9 1/2" X 45 3/4"~~
~~-~~	~~FF 35~~	~~GUARANTEE MARKETING FRAME~~	~~-~~	~~32 1/8" x 58" (FRAME)~~
~~-~~	~~FF 36a~~	~~FRAGRANCE BAR (SHORT)~~	~~-~~	~~72" X 28" X 54 3/4"~~
~~-~~	~~FF 36b~~	~~FRAGRANCE BAR (LONG)~~	~~-~~	~~96" X 28" X 54 3/4"~~
~~-~~	~~FF 37~~	~~HOME FRAGRANCE BAR~~	~~-~~	~~48" X 81" X 48"~~
~~-~~	~~FF 38~~	~~EASEL (INTERNATIONAL)~~	~~-~~	~~25" X 14" X 60"~~
2	FF-40	GONDOLA	-	34" X 72" X 61"
~~-~~	~~FF 41~~	~~LONG GONDOLA~~	~~-~~	~~34" X 105" X 61"~~
~~-~~	~~FF 42~~	~~NARROW GONDOLA~~	~~-~~	~~27" X 70 1/2" X 61 1/2"~~
~~-~~	~~FF 43~~	~~OVAL IMPULSE FIXTURE~~	~~-~~	~~38" X 32" X 56"~~
~~-~~	~~FF 44~~	~~STORAGE CABINET~~	~~J/A10.1~~	~~CUSTOM~~
1	LB-1R	TALL/WIDE LIGHTBOX - RIGHT	-	47 1/4" X 4" X 101"
1	LB-1L	TALL/WIDE LIGHTBOX - LEFT	-	47 1/4" X 4" X 101"
~~-~~	~~LB 2R~~	~~TALL/NARROW LIGHTBOX - RIGHT~~	~~-~~	~~34" X 4" X 101"~~
~~-~~	~~LB 2L~~	~~TALL/NARROW LIGHTBOX - LEFT~~	~~-~~	~~34" X 4" X 101"~~
~~-~~	~~LB 3R~~	~~SHORT/WIDE LIGHTBOX - RIGHT~~	~~-~~	~~47 1/4" X 4" X 90 1/4"~~
~~-~~	~~LB 3L~~	~~SHORT/WIDE LIGHTBOX - LEFT~~	~~-~~	~~47 1/4" X 4" X 90 1/4"~~
~~-~~	~~LB 4R~~	~~SHORT/NARROW LIGHTBOX - RIGHT~~	~~-~~	~~34" X 4" X 90 1/4"~~
~~-~~	~~LB 4L~~	~~SHORT/NARROW LIGHTBOX - LEFT~~	~~-~~	~~34" X 4" X 90 1/4"~~
~~-~~	~~LB 5~~	~~SMALL STOREFRONT POSTER BOX~~	~~-~~	~~26" x 4" X 26"~~

PRESENTATION / FIXTURE SCHEDULE CONT'D

FULL — 42S-A061-N00-SCDL — L — 10.14.11

UNIT QTY	UNIT TAG	UNIT/FIXTURE DESCRIPTION	REFERENCE	DIMENSIONS (W x D x H)
		NON-SALES AREA - FIXTURES		
1	NS-1	MANAGER'S WORKSTATION	A/A14.2	72" x 30" x 96 3/4"
~~-~~	~~NS 2~~	~~ADMINISTRATIVE STATION~~	~~A/A14.2~~	~~48" x 30" x 6'-8"~~
2	NS-3	MARKETING CART	-	20" X 36" X 26"
1	NS-4	STOCKING CART	-	36" X 18"
~~-~~	~~NS 13a~~	~~SMALL SAFE~~	~~N/A14.2~~	~~14" x 14" x 20"~~
1	NS-13b	LARGE SAFE	N/A14.2	20" x 20" x 27"
1	NS-14	COAT HOOK	L/A14.2	(6) @ 2" x 5"
~~-~~	~~NS 15a~~	~~MICROWAVE / REFRIGERATOR (SM.)~~	~~C/A14.2~~	~~-~~
1	NS-15b	MICROWAVE / REFRIGERATOR (LG.)	C/A14.2	FULL SIZED
1	NS-17	CABINET	A/A13.1	24" X 12" X 30"
1	NS-23	LOCKED BACKROOM CONTAINER	A/A14.2	11" X 11" X 16" (BY BRAND)
~~-~~	~~NS 24~~	~~REMOTE PROCESSING DESK~~	~~-~~	~~48" X 36"~~
~~-~~	~~NS 25~~	~~BREAK TABLE & CHAIRS~~	~~-~~	~~30" X 60" (BY BRAND)~~
1	NS-26	ALL IN ONE	-	
1	NS-27	FOLDING CHAIR RACK	L/A12.1	
3	NS-29	MAGNETIC MARKER BOARD	A/A14.3	36" X 24"
~~-~~	~~NS 30~~	~~MICROWAVE (ADDITIONAL)~~	~~-~~	~~BY BRAND~~
1	NS-31	BREAK BAR	R/A14.2	VARIES (BY G.C.)
1	NS-33	CAMERA CABINET (DIGITAL)	S/A14.2	24" X 22" X 24.5"
1	NS-34	AUDIO/VISUAL CABINET	S/A14.2	24" X 22" X 24.5"
~~-~~	~~NS 35~~	~~LARGE LOCKER W/ COAT RACK~~	~~G/A14.2~~	~~48.5" X 18" X 72"~~
~~-~~	~~NS 36~~	~~ELEVATED RECESSED CABINET~~	~~A/A13.1~~	~~27" X 9 5/8" X 46"~~
4	NS-37	BAR STOOL	-	18 1/2" X 18" X 41"
2	NS-38	FULL LOCKERS	G/A14.2	12 1/4" X 18" X 72"
2	NS-39	PERSONAL LOCKERS	G/A14.2	8 1/4" X 18" X 72"
1	NS-40	SLAT WALL	-	48' x 3/4" x 96" (PER SHEET)

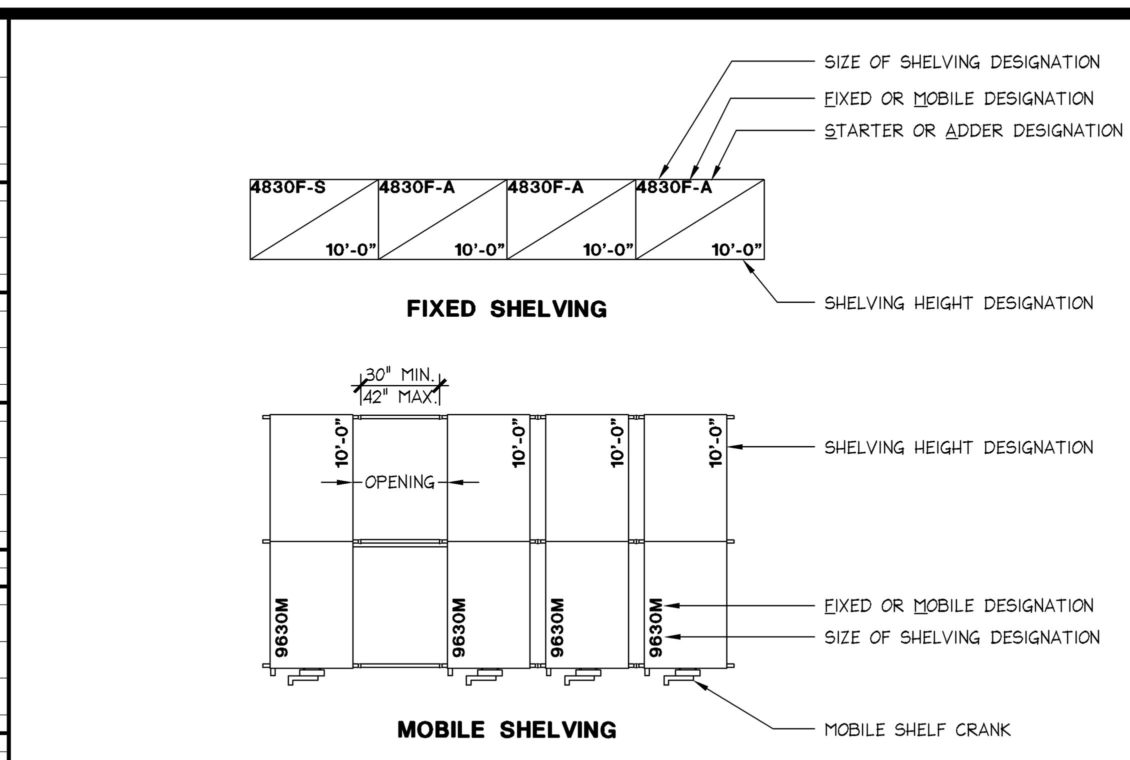

SHELVING LEGEND

1/4" = 1'-0" — 42L-A061-H00-NOTE — H — 02.17.10

1. GENERAL CONTRACTOR IS RESPONSIBLE TO RECEIVE, UNPACK, ASSEMBLE AND SET ACCORDING TO THE FIXTURE PLAN ALL OWNER-FURNISHED DISPLAY FIXTURES AND PRESENTATION ITEMS. G.C. TO DISPOSE OF ALL PACKING MATERIALS ACCORDINGLY.
2. UPON COMPLETION OF CABINET INSTALLATION, GENERAL CONTRACTOR TO INSPECT EVERY CABINET TO ENSURE THAT EACH DOOR HANGS PLUMB AND TRUE, AND AT THE SAME TIME RE-TIGHTEN ALL HINGES. (FLOOR FIXTURES, PERIMETER CABINET, CASHWRAP AND BACKWRAP)
3. G.C. TO INSPECT ALL DRAWERS & HARDWARE TO ENSURE PROPER OPERATION
4. G.C. TO INSPECT ALL FLOOR FIXTURE HARDWARE TO ENSURE THAT EACH DOOR AND DRAWER IS PLUMB AND TRUE, AND AT THE SAME TIME RE-TIGHTEN ALL HINGES.

PRESENTATION PLAN NOTES

FULL — 42N-A061-D00-NOTE — D — 08.31.09

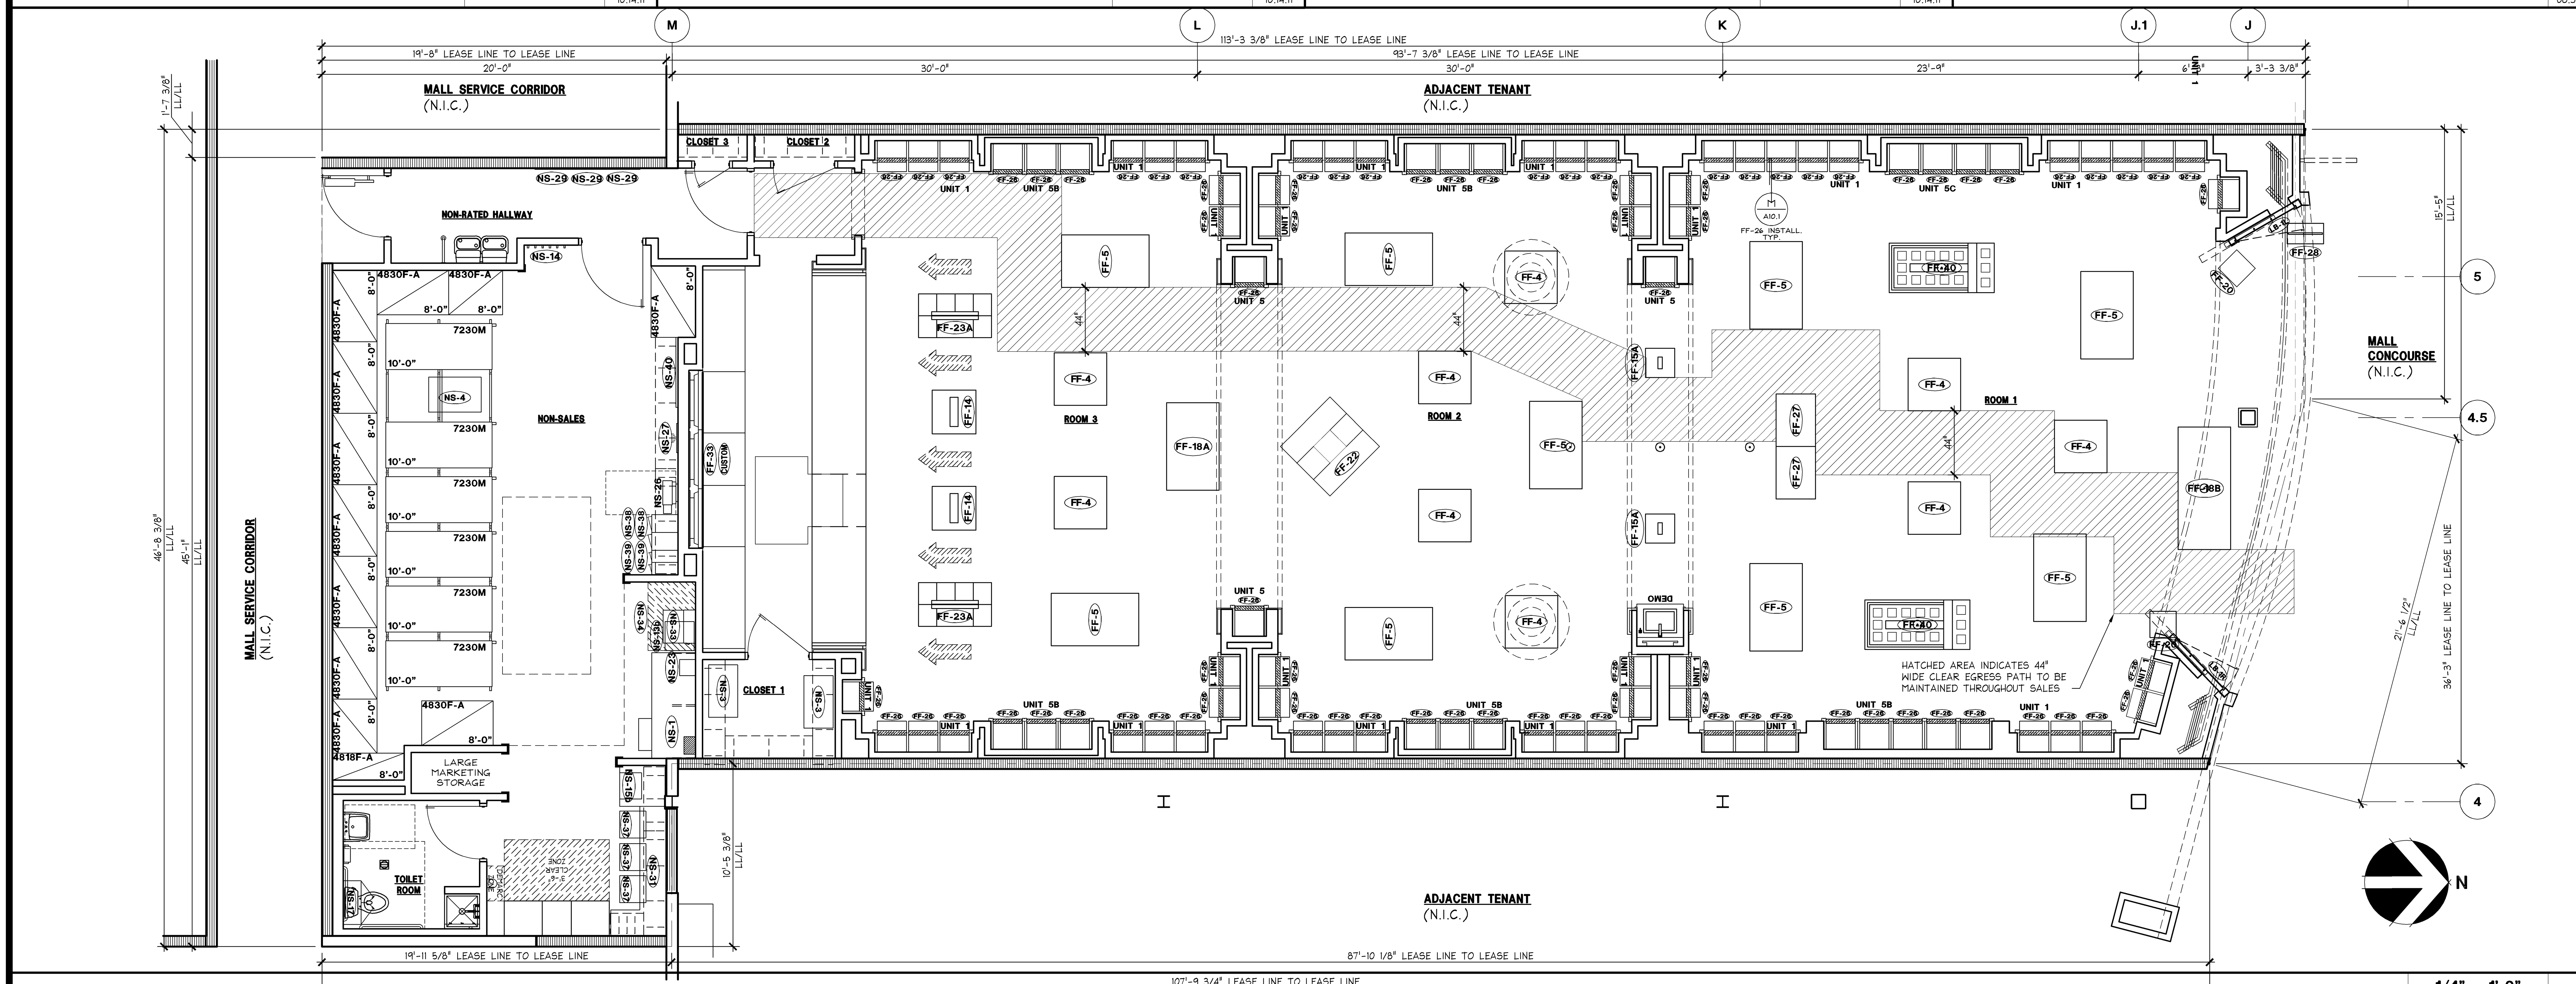

PRESENTATION PLAN

1/4" = 1'-0" — 42P-A061-A00-PLAN — A — 10.14.11

MOODY•NOLAN
responsive architecture
300 Spruce Street
Suite 300
Columbus, Ohio 43215
Phone: (614) 461-4664
Fax: (614) 280-8881
www.moodynolan.com

Limitedbrands
LIMITED STORE PLANNING, INC.
d/b/a STORE DESIGN & CONSTRUCTION
Three Limited Parkway · Columbus, Ohio 43230
Telephone: 614.415.7000 · Fax: 614.415.7349

PROHIBITION ON REUSE:
THESE DRAWINGS AND SPECIFICATIONS WERE PREPARED FOR USE ON A SPECIFIC SITE CONTEMPORANEOUSLY WITH THEIR ISSUE DATE. THEY ARE NOT INTENDED FOR USE ON A DIFFERENT PROJECT SITE OR AT A LATER TIME. REUSE OF THESE DRAWINGS AND SPECIFICATIONS, OR ANY REPRODUCTION THEREOF, ON ANOTHER PROJECT IS PROHIBITED AND CONTRARY TO LAW UNLESS EXPRESSLY AUTHORIZED IN WRITING BY LIMITED STORE PLANNING, INC., D/B/A LIMITED STORE DESIGN AND CONSTRUCTION ("LSDC").

THESE DRAWINGS AND SPECIFICATIONS ARE THE PROPERTY OF LSDC AND SHALL NOT BE DISPLAYED IN ANY MANNER OR USED ON ANY OTHER PROJECT EXCEPT BY WRITTEN AGREEMENT WITH LSDC. NO REPRODUCTION OF THESE DRAWINGS AND SPECIFICATIONS SHALL BE MADE WITHOUT THE WRITTEN AUTHORIZATION OF THE LSDC. ALL ORIGINALS OR REPRODUCTIONS OF THESE DRAWINGS AND SPECIFICATIONS MUST BE RETURNED TO LSDC UPON COMPLETION OF THEIR INTENDED USE, UNLESS OTHERWISE AGREED BY THE LSDC.

COPYRIGHT NOTICE:
THESE DRAWINGS AND SPECIFICATIONS ARE COPYRIGHTED AND SUBJECT TO COPYRIGHT PROTECTION AS AN "ARCHITECTURAL WORK" UNDER SEC. 102 OF THE COPYRIGHT ACT, 17 U.S.C. AS AMENDED DECEMBER 1990; KNOWN AS THE ARCHITECTURAL WORKS COPYRIGHT PROTECTION ACT OF 1990. THE PROTECTION INCLUDES, WITHOUT LIMITATION, THE OVERALL FORM, ARRANGEMENT AND COMPOSITION OF SPACES, AND ELEMENTS OF THE DESIGN. UNDER SUCH PROTECTION, UNAUTHORIZED USE OF THESE DRAWINGS AND SPECIFICATIONS MAY RESULT IN CESSATION OF CONSTRUCTION, BUILDING SEIZURE, AND/OR MONETARY LIABILITY.

PROJECT INFORMATION: 024200396

BATH & BODY WORKS

MEMORIAL CITY MALL
303 MEMORIAL CITY WAY
SUITE 733
HOUSTON, TX 77024

SCOPE:	RELO DWN / NEW	PACKAGE:	1
DESIGN TYPE:	EASTON-G	GENERATION:	141Sa
LSD&C PROJECT #:	60685	A/E PROJECT #:	13643

REVISIONS:

REQUIRED BY: DATE

ELITE CONSTRUCTION GROUP
LAKE JACKSON, TX
PHONE: 979-285-0712
NOTE: THESE PRINTS HAVE BEEN REDUCED BY 50 PERCENT. SCALE WILL BE 50 PERCENT OF WHAT IS NOTED ON PLANS

DATE ISSUED:	04/11/2014
DESIGNED BY:	SF
DRAWN BY:	TSG
CHECKED BY:	TBD

PRESENTATION PLAN

DRAWING NUMBER:
A06.1