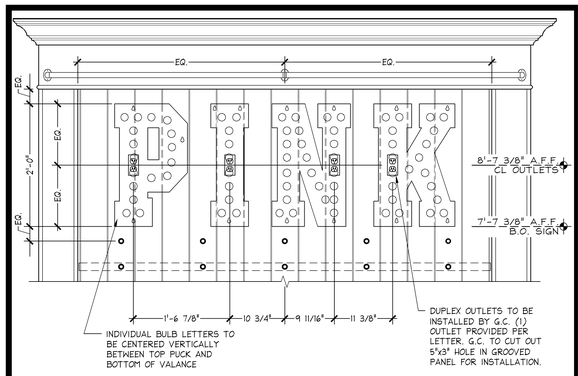

PINK BULB LETTER INSTALLATION | 1" = 1'-0" | 05D-A1005-S00-DETL | S | 10.28.13

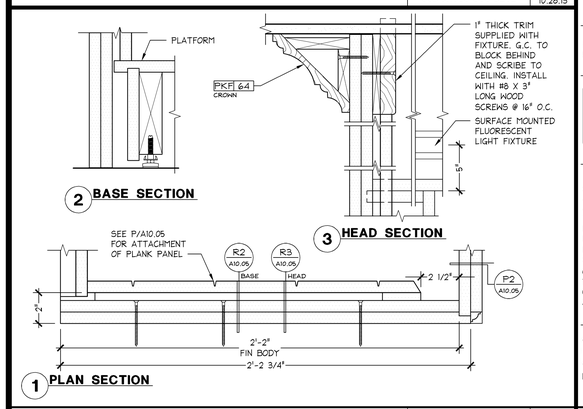

PINK FOCAL SIDE PANEL ATTACHMENT | 3" = 1'-0" | 05D-A1005-R00-DETL | R | 12.13.13

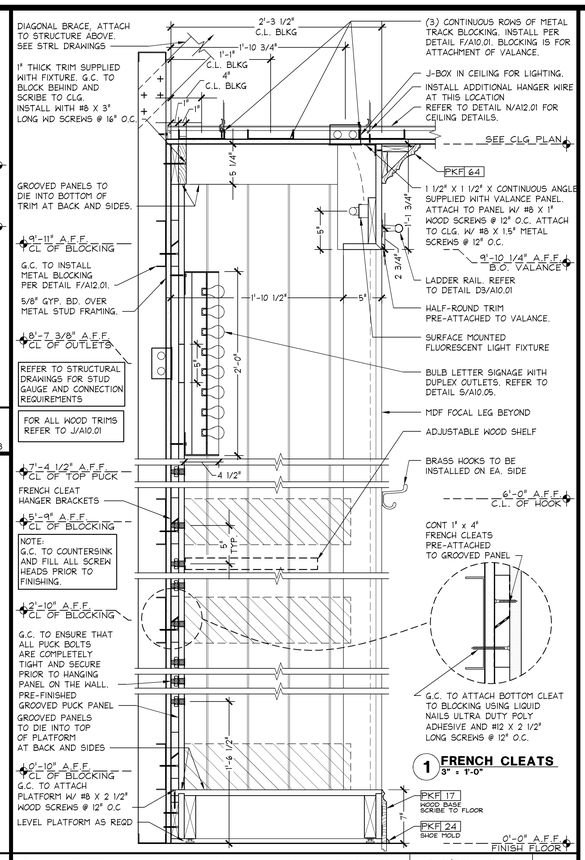

PINK FOC W/ PLATFORM & LOW PUCKS SECTION W/ BULB SIGN (PFOC-PL-L) | 1 1/2" = 1'-0" | 05D-A1005-L00-DETL | L | 04.04.14

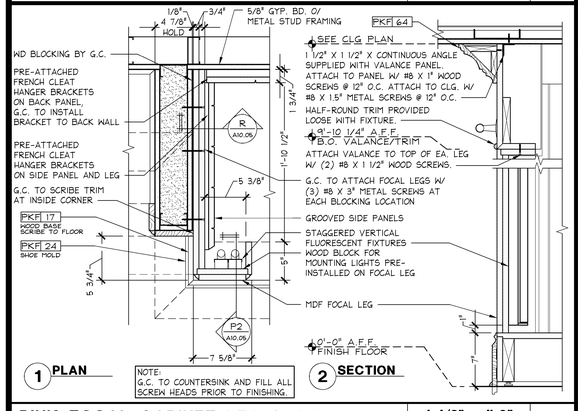

PINK FOCAL CABINET LEG SECTION ADJACENT TO PARTIAL HEIGHT CABINET | 1 1/2" = 1'-0" | 05D-A1005-P00-DETL | P | 12.13.13

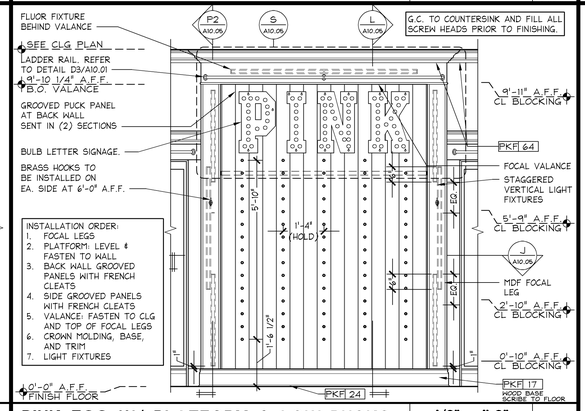

PINK FOC W/ PLATFORM & LOW PUCKS ELEV W/ BULB SIGN (PFOC-PL-L) | 1/2" = 1'-0" | 05D-A1005-K00-DETL | K | 04.04.14

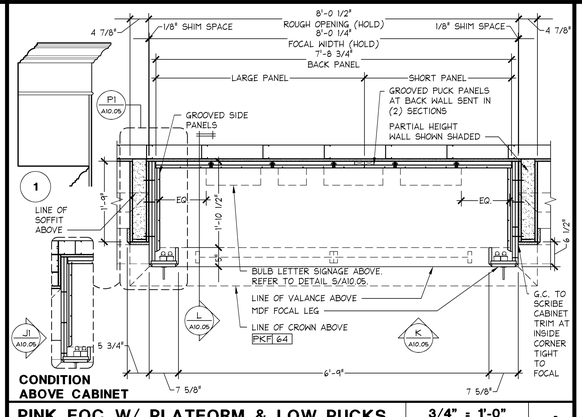

PINK FOC W/ PLATFORM & LOW PUCKS PLAN W/ BULB SIGN (PFOC-PL-L) | 3/4" = 1'-0" | 05D-A1005-J00-DETL | J | 10.28.13

GreenbergFarrow
1430 West Peachtree Street NW
Suite 200
Atlanta, GA 30309
t: 404 601 4000 f: 404 601 3970

Limitedbrands
LIMITED STORE PLANNING, INC.
d/b/a STORE DESIGN & CONSTRUCTION
Three Limited Parkway - Columbus, Ohio 43230
Telephone: 614.415.7000 - Fax: 614.415.7349

THESE DRAWINGS AND SPECIFICATIONS WERE PREPARED FOR USE ON A SPECIFIC SITE.
THESE DRAWINGS AND SPECIFICATIONS ARE SUBJECT TO COPYRIGHT PROTECTION AS AN "ARCHITECTURAL WORK" UNDER SECTION 102 OF THE COPYRIGHT ACT, 17 U.S.C. SECTION 101 AS AMENDED DECEMBER 1990. THE ARCHITECT'S WORK COPYRIGHT PROTECTION ACT OF 1990. THE PROTECTION INCLUDES BUT IS NOT LIMITED TO THE OVERALL FORM AS WELL AS THE ARRANGEMENT AND COMPOSITION OF SPACES AND ELEMENTS IN THE DESIGN. WHERE COPYRIGHT PROTECTION ATTACHES, ANY UNAUTHORIZED USE OF THESE DRAWINGS AND SPECIFICATIONS SHALL BE WORK WITHOUT THE WRITTEN CONSENT OF GREENBERGFARROW.
ALL DRAWINGS, SPECIFICATIONS AND COPIES THEREOF FURNISHED BY GREENBERGFARROW ARE AND SHALL REMAIN THE PROPERTY OF LIMITED BRANDS, INC. AND ARE NOT TO BE USED ON ANY OTHER PROJECT. ALL COPIES MADE BY ANY USER, EXCEPT THE ONE SET RECEIVED FROM GREENBERGFARROW, SHALL BE RETURNED TO GFW UPON COMPLETION OF THEIR INTENDED USE.
ALL DRAWINGS, SPECIFICATIONS AND COPIES THEREOF ARE SUBJECT TO COPYRIGHT PROTECTION AS AN "ARCHITECTURAL WORK" UNDER SECTION 102 OF THE COPYRIGHT ACT, 17 U.S.C. SECTION 101 AS AMENDED DECEMBER 1990. THE ARCHITECT'S WORK COPYRIGHT PROTECTION ACT OF 1990. THE PROTECTION INCLUDES BUT IS NOT LIMITED TO THE OVERALL FORM AS WELL AS THE ARRANGEMENT AND COMPOSITION OF SPACES AND ELEMENTS IN THE DESIGN. WHERE COPYRIGHT PROTECTION ATTACHES, ANY UNAUTHORIZED USE OF THESE DRAWINGS AND SPECIFICATIONS SHALL BE WORK WITHOUT THE WRITTEN CONSENT OF GREENBERGFARROW.
ALL DRAWINGS, SPECIFICATIONS AND COPIES THEREOF FURNISHED BY GREENBERGFARROW ARE AND SHALL REMAIN THE PROPERTY OF LIMITED BRANDS, INC. AND ARE NOT TO BE USED ON ANY OTHER PROJECT. ALL COPIES MADE BY ANY USER, EXCEPT THE ONE SET RECEIVED FROM GREENBERGFARROW, SHALL BE RETURNED TO GFW UPON COMPLETION OF THEIR INTENDED USE.

PROJECT INFORMATION:
010501726
PINK VICTORIA'S SECRET
FAYETTE MALL
3401 NICHOLASVILLE RD
SPACE # 1034
LEXINGTON, KY 40503

SCOPE: NEW | PACKAGE: A
DESIGN TYPE: PINK | GENERATION: 1513a
LSD&C PROJECT #: 00062007 | A/E PROJECT #: 20140534

REVISIONS:

REQUIRED BY:	DATE

ELITE CONSTRUCTION GROUP
LAKE JACKSON, TX.
PHONE: 979-285-9712
NOTE: THESE PRINTS HAVE BEEN REDUCED BY 50 PERCENT. SCALE WILL BE 50 PERCENT OF WHAT IS NOTED ON PLANS

DATE ISSUED: 09-05-2014
DESIGNED BY: APL
DRAWN BY: AS
CHECKED BY: AJD

PINK CONSTRUCTION DETAILS

DRAWING NUMBER:
A10.05