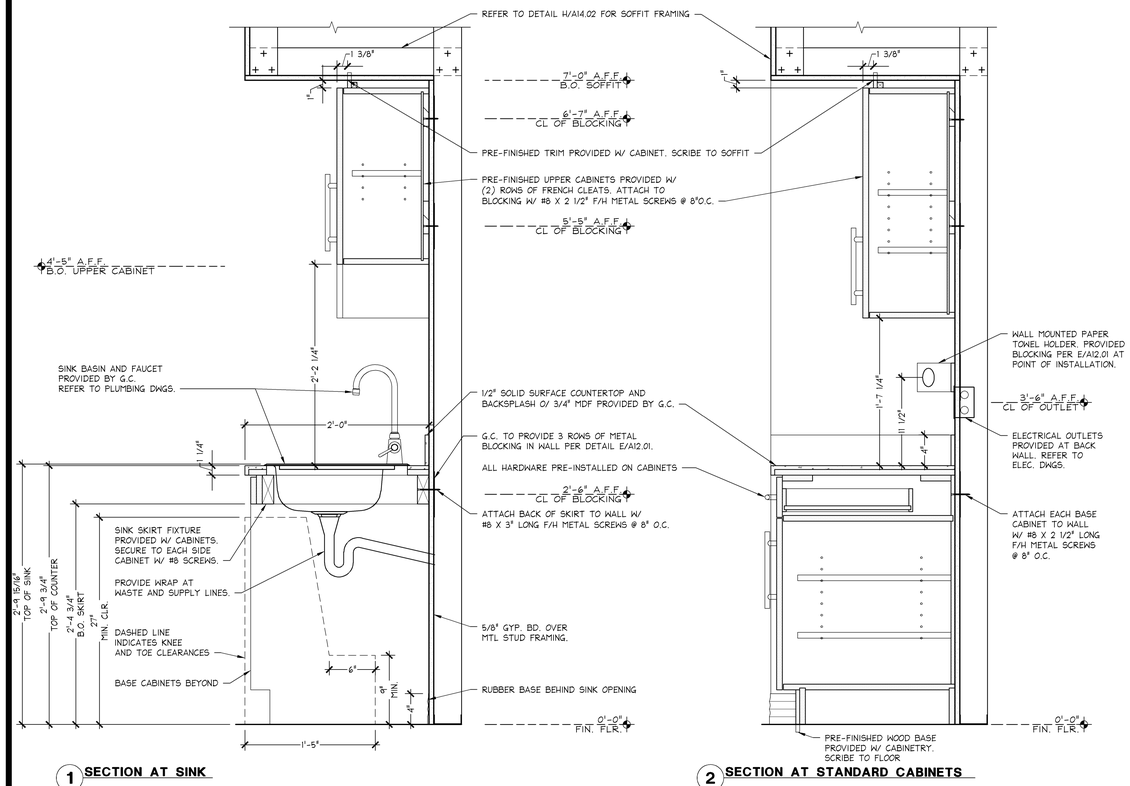

BREAK ROOM SOFFIT

1 1/2" = 1'-0" | 05D-A1402-H00-DETL | H | 09.09.13

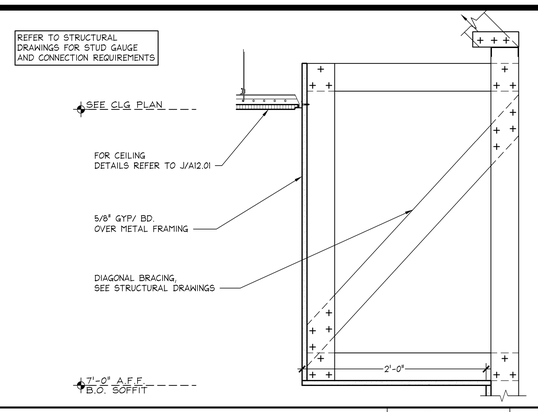

ALL UNIT MOUNTING DETAIL

1" = 1'-0" | 05D-A1402-D00-DETL | D | 05.23.13

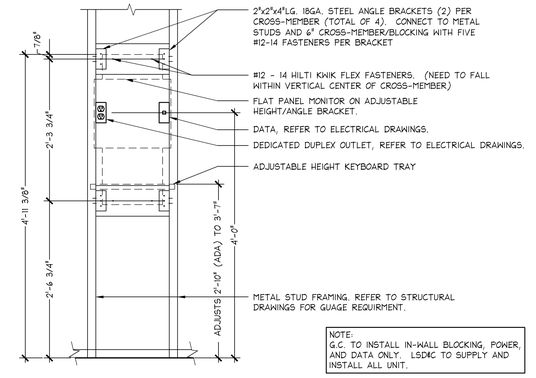

BREAK ROOM CABINET SECTION

1 1/2" = 1'-0" | 05D-A1402-L00-DETL | L | 01.16.14

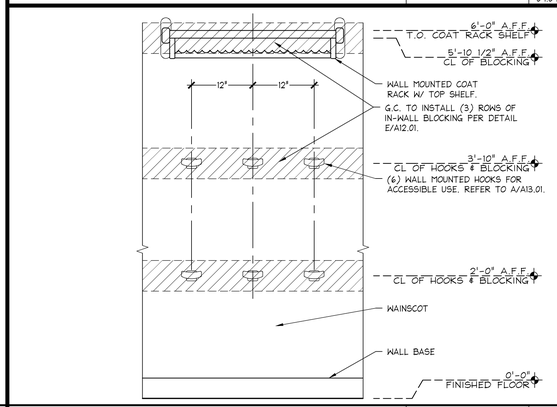

COAT RACK MOUNTING DETAIL

1" = 1'-0" | 05D-A1402-G00-DETL | G | 09.09.13

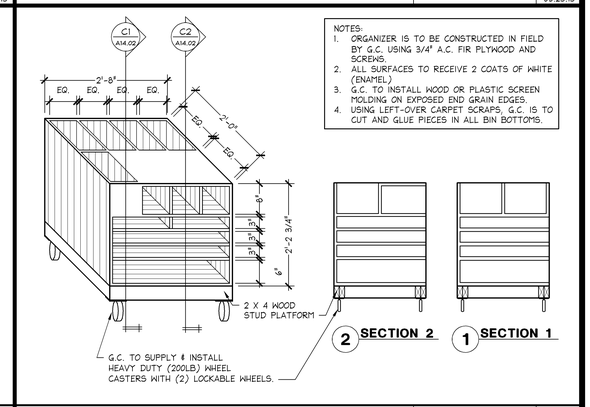

MARKETING STORAGE BIN - PINK

3/4" = 1'-0" | 05D-A1402-C00-DETL | C | 09.09.13

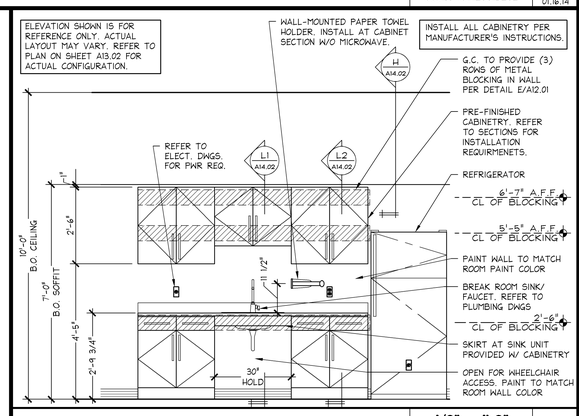

BREAK ROOM CABINETRY

1/2" = 1'-0" | 05D-A1402-K00-DETL | K | 02.21.14

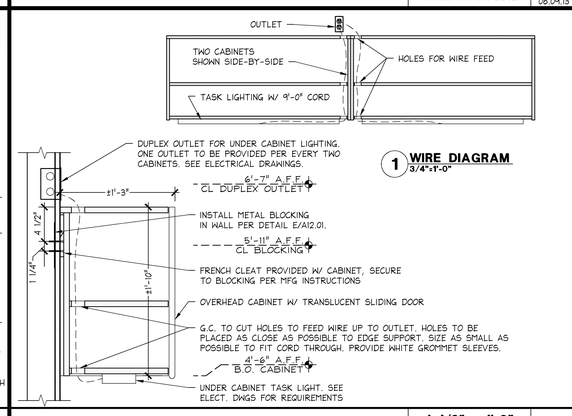

OFFICE OVERHEAD CABINET

1 1/2" = 1'-0" | 05D-A1402-F00-DETL | F | 09.09.13

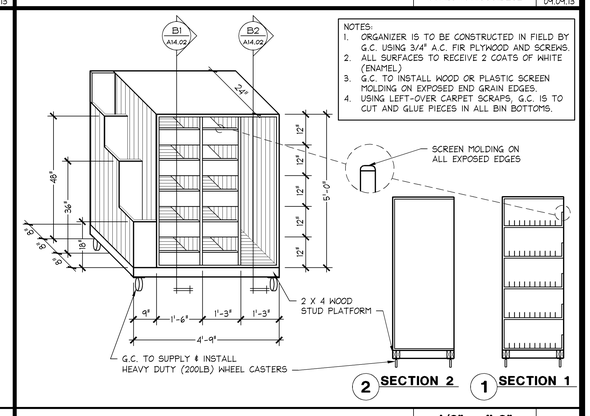

HARDWARE STORAGE BIN

1/2" = 1'-0" | 05D-A1402-B00-DETL | B | 09.09.13

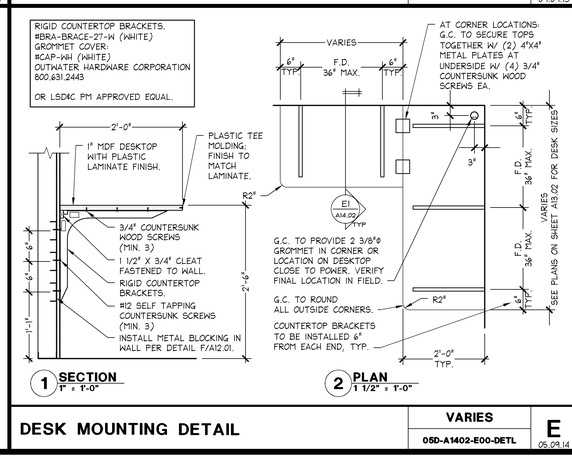

DESK MOUNTING DETAIL

VARIES | 05D-A1402-E00-DETL | E | 05.09.14

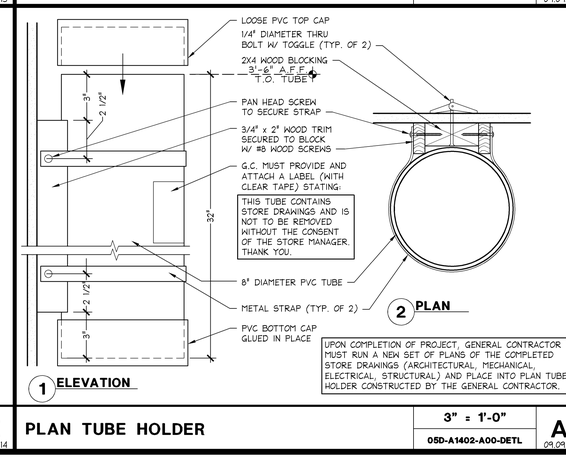

PLAN TUBE HOLDER

3" = 1'-0" | 05D-A1402-A00-DETL | A | 09.09.13

GreenbergFarrow
1430 West Peachtree Street NW
Suite 200
Atlanta, GA 30309
t: 404 601 4000 f: 404 601 3970

Limitedbrands
LIMITED STORE PLANNING, INC.
d/b/a STORE DESIGN & CONSTRUCTION
Three Limited Parkway - Columbus, Ohio 43230
Telephone: 614.415.7000 - Fax: 614.415.7349

THESE DRAWINGS AND SPECIFICATIONS ARE THE PROPERTY OF LSD&C AND SHALL NOT BE REPRODUCED IN WHOLE OR IN PART OR USED IN ANY WAY WITHOUT THE PERMISSION OF LSD&C. ALL RIGHTS RESERVED UNDER THE COPYRIGHT LAWS OF THE UNITED STATES. THESE DRAWINGS ARE THE PROPERTY OF LSD&C AND SHALL NOT BE REPRODUCED IN WHOLE OR IN PART OR USED IN ANY WAY WITHOUT THE PERMISSION OF LSD&C. ALL RIGHTS RESERVED UNDER THE COPYRIGHT LAWS OF THE UNITED STATES. THESE DRAWINGS AND SPECIFICATIONS ARE THE PROPERTY OF LSD&C AND SHALL NOT BE REPRODUCED IN WHOLE OR IN PART OR USED IN ANY WAY WITHOUT THE PERMISSION OF LSD&C. ALL RIGHTS RESERVED UNDER THE COPYRIGHT LAWS OF THE UNITED STATES. THESE DRAWINGS AND SPECIFICATIONS ARE THE PROPERTY OF LSD&C AND SHALL NOT BE REPRODUCED IN WHOLE OR IN PART OR USED IN ANY WAY WITHOUT THE PERMISSION OF LSD&C. ALL RIGHTS RESERVED UNDER THE COPYRIGHT LAWS OF THE UNITED STATES. THESE DRAWINGS AND SPECIFICATIONS ARE THE PROPERTY OF LSD&C AND SHALL NOT BE REPRODUCED IN WHOLE OR IN PART OR USED IN ANY WAY WITHOUT THE PERMISSION OF LSD&C. ALL RIGHTS RESERVED UNDER THE COPYRIGHT LAWS OF THE UNITED STATES. THESE DRAWINGS AND SPECIFICATIONS ARE THE PROPERTY OF LSD&C AND SHALL NOT BE REPRODUCED IN WHOLE OR IN PART OR USED IN ANY WAY WITHOUT THE PERMISSION OF LSD&C. LSD&C AND SHALL NOT BE REPRODUCED IN WHOLE OR IN PART OR USED IN ANY WAY WITHOUT THE PERMISSION OF LSD&C. ALL RIGHTS RESERVED UNDER THE COPYRIGHT LAWS OF THE UNITED STATES. THESE DRAWINGS AND SPECIFICATIONS ARE THE PROPERTY OF LSD&C AND SHALL NOT BE REPRODUCED IN WHOLE OR IN PART OR USED IN ANY WAY WITHOUT THE PERMISSION OF LSD&C. ALL RIGHTS RESERVED UNDER THE COPYRIGHT LAWS OF THE UNITED STATES. THESE DRAWINGS AND SPECIFICATIONS ARE THE PROPERTY OF LSD&C AND SHALL NOT BE REPRODUCED IN WHOLE OR IN PART OR USED IN ANY WAY WITHOUT THE PERMISSION OF LSD&C. ALL RIGHTS RESERVED UNDER THE COPYRIGHT LAWS OF THE UNITED STATES.

PROJECT INFORMATION:
010501726
PINK VICTORIA'S SECRET
FAYETTE MALL
3401 NICHOLASVILLE RD
SPACE # I-904
LEXINGTON, KY 40503
NEW | PACKAGE: PINK
GENERATION: A/E
PROJECT #: 00062007
SCOPE: 1511Sq
DESIGN TYPE: A
LSD&C PROJECT #: 20140534

REVISIONS:

REQUIRED BY:	DATE

ELITE CONSTRUCTION GROUP
LAKE JACKSON, TX
PHONE: 979-285-0712
NOTE: THESE PRINTS HAVE BEEN REDUCED BY 50 PERCENT. SCALE WILL BE 50 PERCENT OF WHAT IS NOTED ON PLANS

DATE ISSUED: 09-05-2014
DESIGNED BY: APL
DRAWN BY: AS
CHECKED BY: AJD

NON-SALES/ AMENITY DETAILS

DRAWING NUMBER:
A14.02