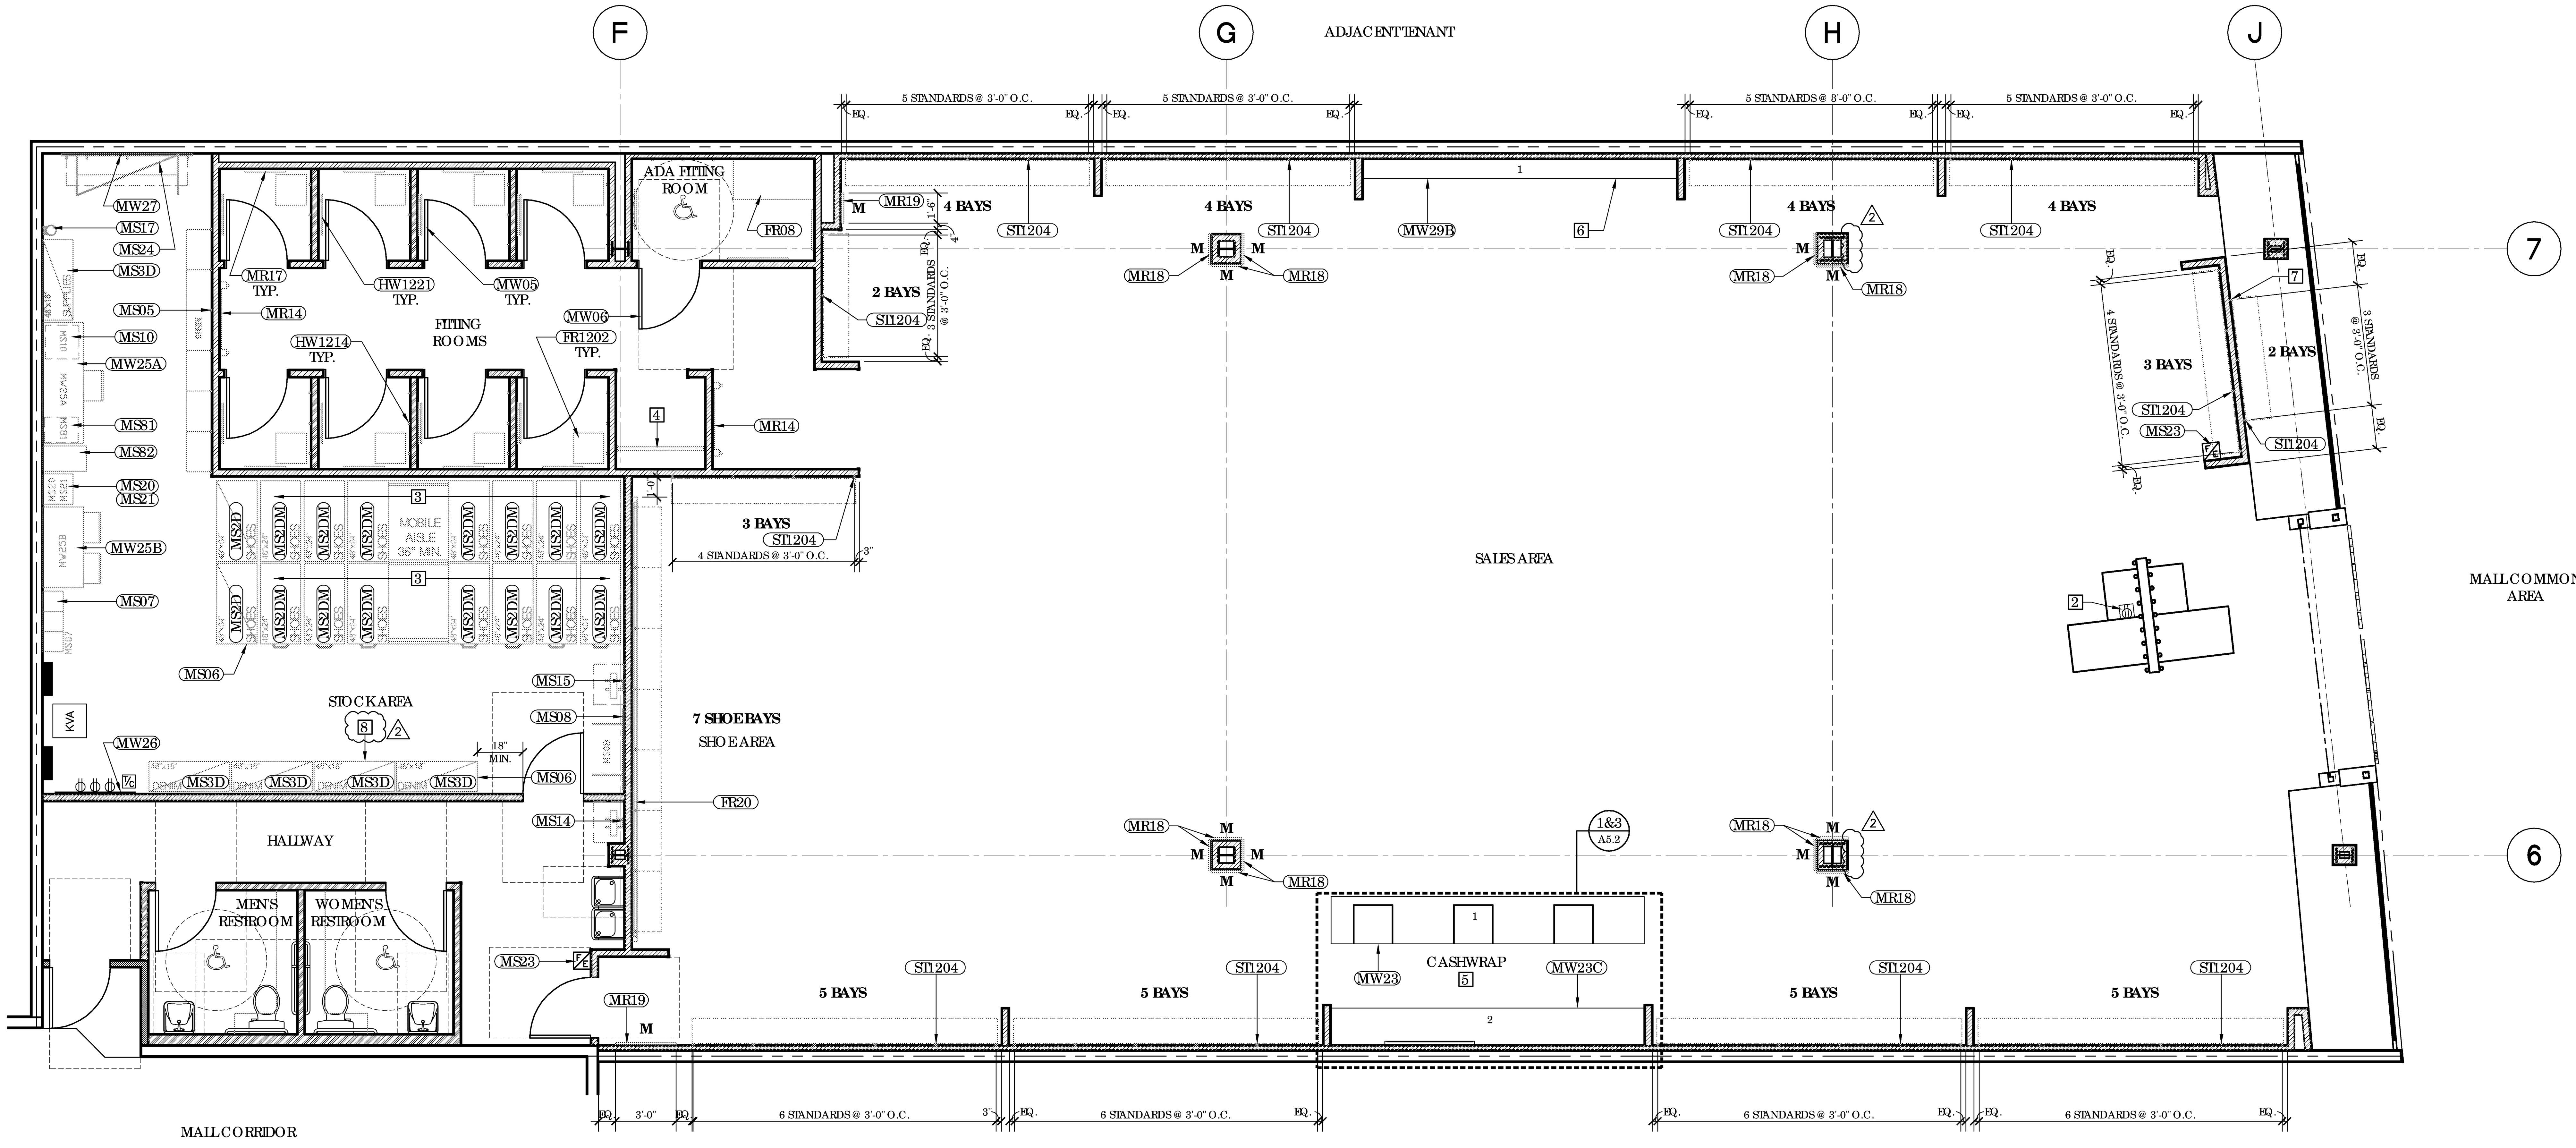

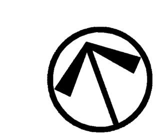

1 PLAN

FURNITURE, FIXTURE AND EQUIPMENT

SCALE: 1/4" = 1'-0"

GENERAL NOTES

A. VERIFY FINAL FLOOR FIXTURE LAYOUT W/ CHARLOTTE RUSSE PROJECT MANAGER PRIOR TO ASSEMBLY AND INSTALLATION

KEY NOTES

1. NOT USED.
2. SYMBOL INDICATES FLOOR RECEPTACLE, REFER TO ELECTRICAL DRAWINGS AND FLOOR CONSTRUCTION PLAN FOR DIMENSIONS.
3. (OFCI) SHOE STORAGE MOBILE SHELVING, TYP. SEE DETAIL 7/A4.4 (2)
4. (CFCI) CHROME HANG BAR AND SHELF. G.C TO PROVIDE SOLID BACKING. SEE DETAIL 11/A5.1
5. CASHWRAP IS MADE UP OF 2 PARTS:
   1. CASHWRAP
   2. BACKWRAP
6. ACCESSORY SYSTEM IS MADE UP OF 1 PART:
   1. ACCESSORY SYSTEM
7. G. C. TO CUT STANDARDS, REFER TO 7/A4.1 FOR ADDITIONAL INFORMATION.
8. DENIM FIXTURE SEE DETAIL 6/A4.4 (2)

FIXTURE RESPONSIBILITY SCHEDULE

SYMBOL	DESCRIPTION	FURNISHED OWNER	FURNISHED G.C.	INSTALLED OWNER	INSTALLED G.C.	QTY.	REMARKS
ACCESSORY FIXTURES							
AF1202	DOUBLE SIDED EARRING HOLDER	●			●	TBD	G.C TO UNPACK ALL, TYP.
AF1203	SINGLE T-STAND	●			●	TBD	
AF1204	DOUBLE T-STAND	●			●	TBD	
AF1205	TRIPLE T-STAND	●			●	TBD	
AF1206	BAG/SCARF STAND	●			●	TBD	
AF1207	HAT STAND	●			●	TBD	
AF1208	RING SPINNER	●			●	TBD	
AF1211	8" X 8" X 3" CLEAR ACRYLIC	●			●	TBD	
AF1212	ANGLED SHOE RISER LOW	●			●	TBD	
AF1213	ANGLED SHOW RISER MEDIUM	●			●	TBD	
AF1214	ANGLED SHOE RISER TALL	●			●	TBD	
AF1215	FLAT SHOE RISER LOW	●			●	TBD	
AF1216	FLAT SHOE RISER MEDIUM	●			●	TBD	
DISPLAY FIXTURES							
DF1201	ACRYLIC BOWL 9" X 4"	●			●	TBD	G.C TO UNPACK ALL, TYP.
DF1202	BINS FOR QUEING FIXTURE 9" X 12" X 15"	●			●	TBD	
DF1203.A	DIVIDER FOR QUEING FIXTURE BIN (STR)	●			●	TBD	
DF1203.B	DIVIDER FOR QUEING FIXTURE BIN (T-SHP)	●			●	TBD	
FLOOR FIXTURES							
FF1201	T-STAND	●			●	TBD	G.C TO UNPACK ALL, TYP.
FF1202	RUN BAR	●			●	TBD	
FF1203	RUN BAR-LONG	●			●	TBD	
FF1205	HALF ROUNDER	●			●	TBD	
FF1206	ROUNDER	●			●	TBD	
FF1207	DUAL	●			●	TBD	
FF1208	LOBBY SIGN HOLDER	●			●	TBD	
FF1209	H-FIXTURE 36"	●			●	TBD	
FF1210	H-FIXTURE 24"	●			●	TBD	
FF1211	MANNEQUIN RISER	●			●	TBD	
FF1213	QUEING FIXTURE	●			●	TBD	
FF1214	SHOE TOWER	●			●	TBD	
FURNITURE							
FR1201	SMALL STOOL	●			●	TBD	G.C TO UNPACK ALL, TYP.
FR1202	ACRYLIC FITTING ROOM STOOL	●			●	8	
FR1204	LARGE SHOE OTTOMAN	●			●	TBD	
FR08	FITTING ROOM ADA BENCH		●		●	1	SEE 9/A4.2
HARDWARE							
DF1202.A	CROSSBAR FOR RUN BAR	●			●	TBD	G.C TO UNPACK ALL, TYP.
DF1203.A	CROSSBAR FOR RUN BAR-LONG	●			●	TBD	
HW1201	2" X 24" U RAIL	●			●	TBD	
HW1204	2" X 36" U RAIL	●			●	TBD	
HW1206	14" X 36" SHELF	●			●	TBD	
HW1207	SLATWALL PEG HOOK	●			●	TBD	
HARDWARE (CONTINUED)							
HW1208	SLIPOVER FACEOUT SAHORT 4"	●			●	TBD	
HW1209	SLIPOVER FACEOUT 14"	●			●	TBD	
HW1210	SLIPOVER PEG 9"	●			●	TBD	
HW1211	S HOOK 2.5"	●			●	TBD	
HW1219	S HOOK 5"	●			●	TBD	
HW1212	DOWEL 24"	●			●	TBD	
HW1213	DOWEL 36"	●			●	TBD	
HW1214	FITTING ROOM PUCK - SET OF 3	●			●	9	
HW1216	DOUBLE FACEOUT 18"	●			●	TBD	
HW1217	DUAL SHELF	●			●	TBD	
HW1217.A	H-SHAPED SHELF RAIL	●			●	TBD	
HW1217.B	SADDLE BRACKET	●			●	TBD	
HW1218	DUAL CROSSBAR	●			●	TBD	
HW1220	SLIPOVER FACEOUT 9"	●			●	TBD	
HW1221	FITTING ROOM BAR	●			●	9	
HW1222	20" SHELF FOR SHOE TOWER	●			●	TBD	
HW1223	SIGN HOLDER	●			●	27	3 EA. FITTING ROOM, PER A4.2
MIRRORS							
MR1207	36" SHOE BOX MIRROR	●			●	5	G.C TO UNPACK & INSTALL ALL, TYP.
MR1208	40" SHOE BOX MIRROR	●			●	2	SECURE TO FLOOR
MR1209	ACRYLIC LIGHT WALL MIRROR	●			●	-	
MR14	MIRROR - 36" X 92" ILLUMINATED	●	●		●	2	SEE 10/A4.2 FOR ADD. INFO
MR14B	MIRROR - 36" X 92" NON-ILLUMINATED		●		●	-	SEE 7/A5.3 FOR ADDITIONAL INFO
MR17	FRAMELESS MIRROR		●		●	10	SEE 2&3/A5.3 FOR ADDITIONAL INFO
MR18	COLUMN MIRROR		●		●	12	SEE 1/A5.3 FOR ADDITIONAL INFO
MR19	SALES AREA MIRROR		●		●	2	SEE 4/A5.3 FOR ADDITIONAL INFO
MILLWORK ITEMS							
MW05	FITTING ROOM DOOR	●			●	8	
MW06	ACCESSIBLE FITTING ROOM DOOR	●			●	1	
MW23	CASHWRAP	●			●	1	
MW23B	BACKWRAP IN-LINE	●			●	-	
MW23C	BACKWRAP IN-LINE W/ OUTFRAME	●			●	1	
MW25A	MANAGER'S DESK		●		●	1	SEE ELEVATION DETAILS
MW25B	BREAK TABLE		●		●	1	SEE ELEVATION DETAILS
MW26	LT/STEREO SHELF		●		●	1	ABOVE PH BD, SEE DTL 6/E3
MW27	HARDWARE STORAGE (OUTLET)	●			●	1	SEE ELEVATION DETAILS
MW27A	HARDWARE STORAGE	●			●	1	SEE ELEVATION DETAILS
MW28	RESTROOM SHELVING		●		●	TBD	SEE ELEVATION DETAILS
MW29	ACCESSORY FIXTURE	●			●	-	SEE 8/A5.1
MW29B	ACCESSORY FIXTURE W/ OUTFRAME	●			●	1	SEE 8/A5.1
FR15	WALL MTD. SHOE DISPLAY: 6'-6" = 2 BAYS	●			●	-	
MILLWORK ITEMS (SALES AREA)							
FR16	WALL MTD. SHOE DISPLAY: 9'-6" = 3 BAYS	●			●	-	
FR17	WALL MTD. SHOE DISPLAY: 12'-6" = 4 BAYS	●			●	-	
FR18	WALL MTD. SHOE DISPLAY: 15'-6" = 5 BAYS	●			●	-	
FR19	WALL MTD. SHOE DISPLAY: 18'-6" = 6 BAYS	●			●	-	
FR20	WALL MTD. SHOE DISPLAY: 21'-6" = 7 BAYS	●			●	1	SEE DETAIL 9/A5.1
FR21	WALL MTD. SHOE DISPLAY: 24'-6" = 8 BAYS	●			●	-	
FR22	STOREFRONT WINDOW DISPLAY - 2 BAYS	●			●	-	SEE DETAIL 4/A3.1 FOR MNT HT.
FR23	STOREFRONT WINDOW DISPLAY - 3 BAYS	●			●	-	SEE DETAIL 4/A3.1 FOR MNT. HT.
FR25	SHOE FRAME	●			●	-	SEE DETAIL 9/A5.1
MW1215	WOOD ROUNDER TOP-WHITE	●			●	TBD	
SHELFMASTER							
MS1A	12" X 36" X 96" SHELF	●			●	-	8' SHOE STORAGE
MS1B	12" X 48" X 96" SHELF	●			●	-	8' SHOE STORAGE
MS1C	12" X 36" X 120" SHELF (5 SHELVES)	●			●	-	10' SHOE STORAGE
MS1D	12" X 48" X 120" SHELF (5 SHELVES)	●			●	-	10' SHOE STORAGE
MS2A	24" X 36" X 96" SHELF	●			●	-	8' SHOE STORAGE
MS2AM	24" X 36" X 96" MOBILE SHELF	●			●	-	8' SHOE STORAGE MOBILE
MS2B	24" X 48" X 96" SHELF	●			●	-	8' SHOE STORAGE
MS2BM	24" X 48" X 96" MOBILE SHELF	●			●	-	8' SHOE STORAGE MOBILE
MS2C	24" X 36" X 120" SHELF	●			●	-	10' SHOE STORAGE
MS2CM	24" X 36" X 120" MOBILE SHELF (5 SHELVES)	●			●	-	10' SHOE STORAGE MOBILE
MS2D	24" X 48" X 120" SHELF	●			●	2	10' SHOE STORAGE
MS2DM	24" X 48" X 120" MOBILE SHELF (5 SHELVES)	●			●	14	10' SHOE STORAGE MOBILE
MS3A	18" X 36" X 96" SHELF	●			●	-	8' DENIM/SUPPLY STORAGE
MS3B	18" X 48" X 96" SHELF	●			●	-	8' DENIM/SUPPLY STORAGE
MS3C	18" X 36" X 120" SHELF (7 SHELVES)	●			●	-	10' DENIM/SUPPLY STORAGE
MS3D	18" X 48" X 120" SHELF (7 SHELVES)	●			●	5	10' DENIM/SUPPLY STORAGE
MS3E	12" X 36" X 120" SHELF	●			●	-	10' D/S STORAGE (TYP. NOT USED)
MS3F	12" X 48" X 120" SHELF	●			●	-	10' D/S STORAGE (TYP. NOT USED)
MS4A	24" X 36" X 96" SHELF W/ 3 HANG BARS	●			●	-	8' COMBO STORAGE
MS4B	24" X 48" X 96" SHELF W/ 3 HANG BARS	●			●	-	8' COMBO STORAGE
MS4C	24" X 48" X 120" SHELF W/ 3 HANG BARS	●			●	-	10' COMBO STORAGE
MS4D	24" X 36" X 120" SHELF W/ 3 HANG BARS	●			●	-	10' COMBO STORAGE
MS4E	24" X 48" X 120" SHELF W/ 3 HANG BARS	●			●	-	10' COMBO LONG HANG STORAGE (TYP. NOT USED)
SIGN HOLDERS							
SH1201	8.5" X 11" FREE STANDING SIGN HOLDER	●			●	TBD	
SH1202	8.5" X 11" FIXTURE SIGN HOLDER	●			●	TBD	
SH1203	8.5" X 11" TALL FREE STAND. SIGN HOLDER	●			●	TBD	
SH1204	8.5" X 11" HANGING SIGN	●			●	TBD	
SH1205	11" X 7" FREE STANDING SIGN HOLDER	●			●	TBD	
SH1206	11" X 7" FIXTURE SIGN HOLDER	●			●	TBD	
SH1207	11" X 7" LIGHT WALL SIGN HOLDER	●			●	TBD	
STANDARDS							
ST1204	8' STANDARD WHITE	●			●	58	
TABLES							
TB1201	RTW KEY ITEM TABLE	●			●	TBD	
TB1201.A	RTW UNDERSTOCK TABLE	●			●	TBD	
ST1202	ACCESSORY ROUND TIERED TABLE	●			●	TBD	
ST1203	PANTY TABLE ROUND	●			●	TBD	
ST1204	SHOE TABLE	●			●	TBD	
MISCELLANEOUS							
MS05	RTW STORAGE (PIPP MOBILE LAYOUT)	●			●	TBD	SEE ELEVATION & SECTION DETAILS
MS06	PEG BOARD PANEL	●			●	2	SEE FIXTURE PLAN
MS07	EMPLOYEE LOCKERS	●			●	1	(3) TOWER UNITS 12" W X 12" D X 72" H
MS08	ROUNDER STORAGE		●		●	1	SEE DETAILS
MS10	SAFE	●			●	1	BELOW MGR'S DESK, SEE ELEVATION
MS10A	SAFE	●			●	TBD	NOT USED
MS12	STEREO AMPLIFIER	●			●	1	ABOVE MGR'S DESK (MW25A)
MS14	8' LADDER AND HOLDER	●			●	1	SEE FIXTURE PLAN
MS15	10' LADDER AND HOLDER	●			●	1	SEE FIXTURE PLAN
MS15A	12' LADDER AND HOLDER	●			●	-	
MS16	MOP AND HOLDER	●			●	-	
MS17	6" X 28" DRAWING TUBE		●		●	1	INSTALL VERTICALLY @ 30" A.F.F. WITH STOPPER @ BOTTOM OF TUBE
MS20	REFRIGERATOR	●			●	1	
MS21	MICROWAVE	●			●	1	MTD. @ TOP OF MS20, SEE FIX. PLAN
MS22	ALARM KEY PAD	●			●	1	MOUNT PAD @ 5'-0" A.F.F.
MS23	FIRE EXTINGUISHER - 20A-10BC		●		●	2	SURFACE MTD. VERIFY LOCATION, QTY. & HT. W/ FIRE MARSHAL
MS24	Z RACK	●			●	1	STACKED, SEE FIXTURE PLAN
MS25A	STOREFRONT 2X4 CEILING GRID	●			●	6	SEE RCP FOR LOCATION & DETAILS
MS25A	STOREFRONT 2X2 CEILING GRID	●			●	1	SEE RCP FOR LOCATION & DETAILS
MS81	FILE CABINET SHORT 29"	●			●	1	15" X 26" X 29", BELOW MGR'S DESK
MS82	FILE CABINET TALL 52"	●			●	1	15" X 26" X 52", SEE FIXTURE PLAN
	MANNEQUINS	●			●	TBD	

FREDERICK J. GOGLIA
ARCHITECT, NCARB, RDI
1950 CRAIG ROAD, SUITE 300 ST. LOUIS, MO 63146
PH. (314) 415-2400 FAX (314) 415-2300 www.arcv.com

charlotte russe

UNIVERSITY TOWN CENTER
140 UNIVERSITY TOWN CENTER DRIVE - SUITE #210
SARASOTA, FL 34243
SPACE #: 210 STORE #: 786

REV	DATE	DESCRIPTION	NAME
	07/28/14	ISSUE TO PERMIT	BLH
1	09/29/14	OWNER	
2	10/06/14	ISSUE TO BID	

ELITE CONSTRUCTION GROUP
LAKE JACKSON, TX
PHONE: 979-285-0712

NOTE: THESE PRINTS HAVE BEEN REDUCED BY 50 PERCENT. SCALE WILL BE 50 PERCENT OF WHAT IS NOTED ON PLANS

PROJECT NO: 140584
DRAWN BY: LAT
CHECKED BY: GSW
ISSUE DATE: 07/28/14

FURNITURE, FIXTURE + EQUIP. PLAN

A1.5