NOT USED

R

-

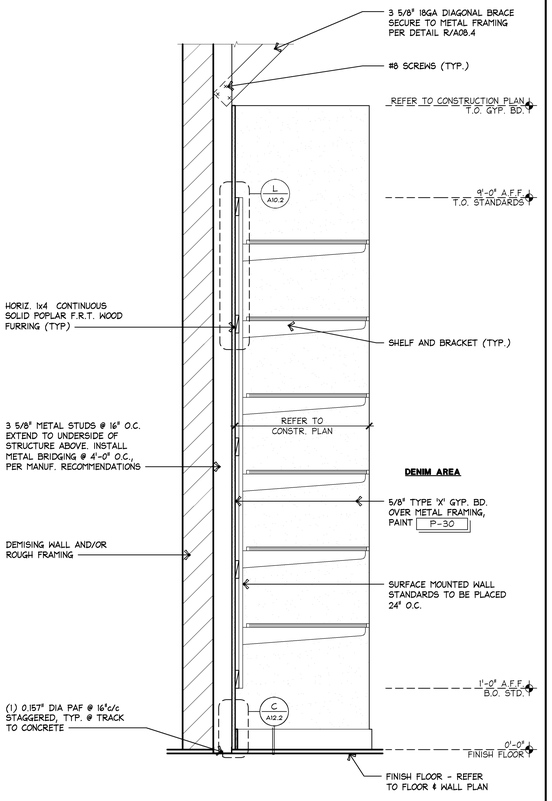

SHELVING SECTION — 1" = 1'-0" — N — 09/19/14

WALL FURRING DETAIL

1 1/2" = 1'-0" — L — 09/04/14

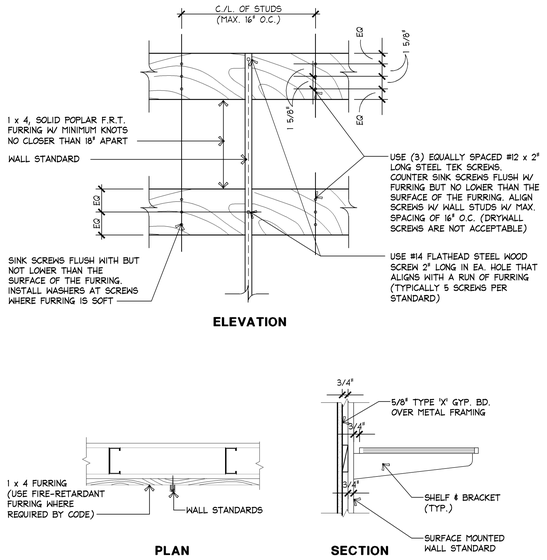

WALL FURRING DETAIL — 1 1/2" = 1'-0" — L — 09/04/14

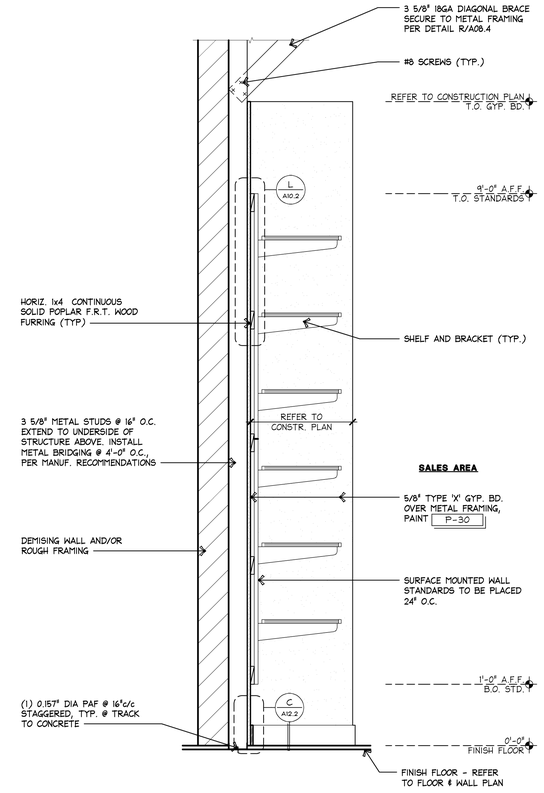

SHELVING SECTION — 1" = 1'-0" — J — 09/04/14

SEE DRAWING SERIES A05.• FOR FLOOR & WALL FINISHES

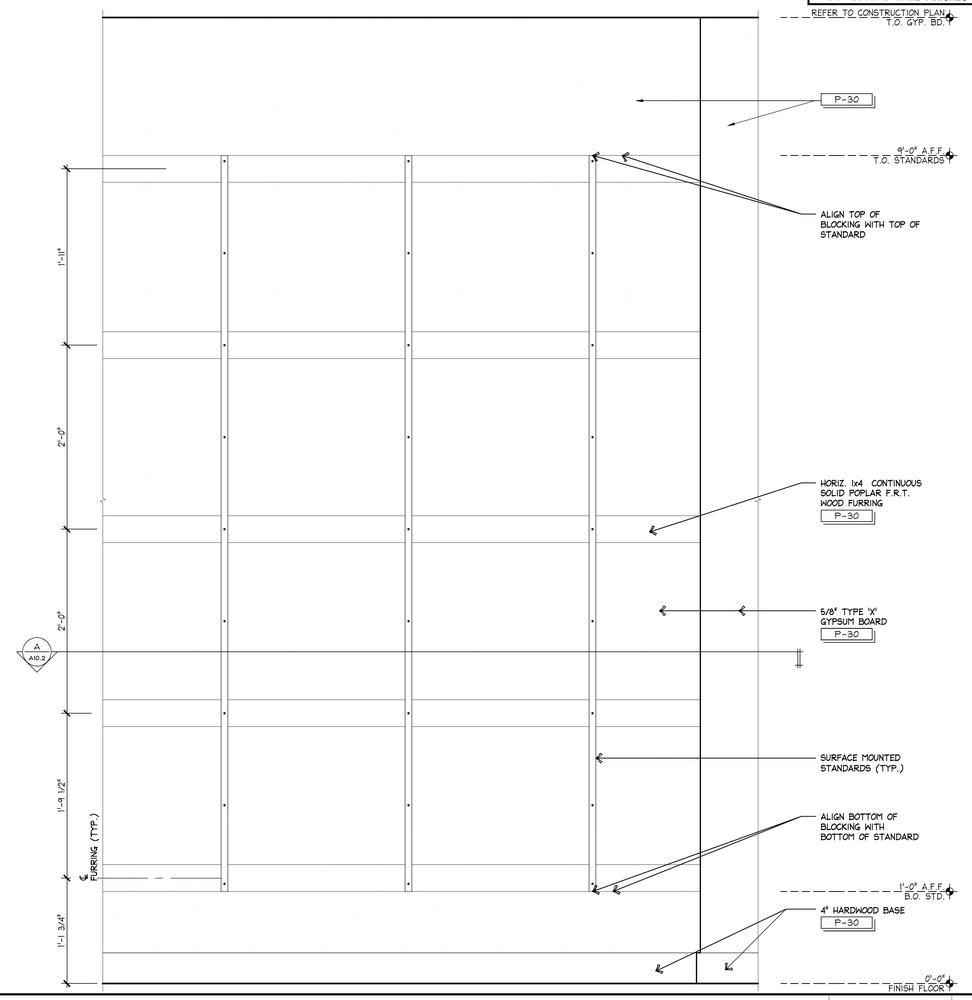

SALES AREA ELEVATION — 1 1/2" = 1'-0" — B — 09/19/14

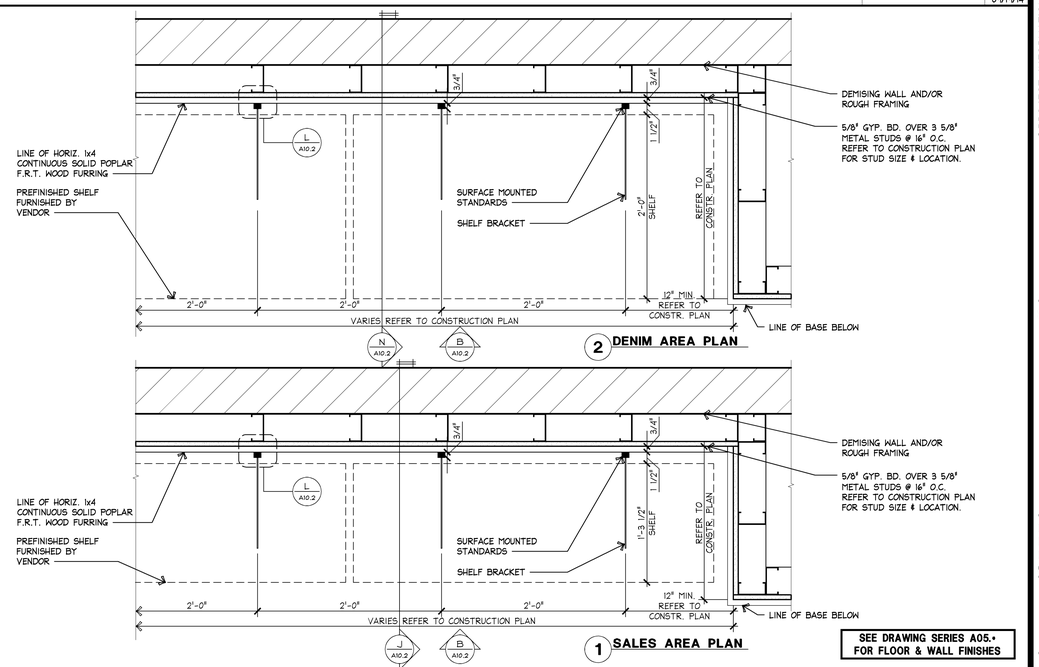

SEE DRAWING SERIES A05.• FOR FLOOR & WALL FINISHES

SALES AREA PLAN — 1 1/2" = 1'-0" — A — 09/19/14

EXPRESS

EXPRESS FASHION OPERATIONS, LLC
d/b/a STORE DESIGN & CONSTRUCTION
1 Express Drive Columbus, Ohio 43230
Telephone: 614.474.4001 · Express.com

PROHIBITION ON RESALE
THESE PLANS AND SPECIFICATIONS WERE PREPARED FOR USE ON A SPECIFIC SITE UNDER SPECIFIC TERMS AND CONDITIONS AND ARE NOT INTENDED FOR USE ON ANY OTHER PROJECT SITE. ANY REUSE OF THESE PLANS AND SPECIFICATIONS WITHOUT THE EXPRESS WRITTEN PERMISSION OF EXPRESS STORE PLANNING, INC. (ESP) IS EXPRESSLY PROHIBITED. PUBLICATION OF THESE PLANS AND SPECIFICATIONS IS EXPRESSLY RESERVED BY ESP AND NEITHER OWNERSHIP NOR ANY RIGHT TO REUSE, REDISCLOSURE OR PUBLICATION IS GRANTED BY THESE PLANS AND SPECIFICATIONS OR THE FURNISHING OF SIGNED OR UNSIGNED COPIES OF THESE PLANS AND SPECIFICATIONS TO ANY PERSON OR ENTITY FOR ANY PURPOSE OR USE WHATSOEVER. ALL RIGHTS ARE RESERVED BY ESP. ANY REUSE, REDISCLOSURE OR PUBLICATION BY ANY ENTITY FOR ANY PURPOSE WITHOUT THE EXPRESS WRITTEN PERMISSION OF ESP IS PROHIBITED AND WILL BE ENFORCED TO THE FULLEST EXTENT OF THE LAW. ESP'S RIGHTS IN THESE PLANS AND SPECIFICATIONS SHALL NOT BE FORFEITED OR DEEMED TO HAVE BEEN ABANDONED BECAUSE OF A FAILURE TO ATTEMPT TO ENFORCE THEM. ANY UNAUTHORIZED REUSE, REDISCLOSURE OR PUBLICATION OF THESE PLANS AND SPECIFICATIONS MAY RESULT IN CIVIL LIABILITY AND CRIMINAL PENALTIES.
COPYRIGHT NOTICE
THESE PLANS AND SPECIFICATIONS ARE COPYRIGHTED AND SUBJECT TO COPYRIGHT PROTECTION AS AN "ARCHITECTURAL WORK" UNDER SEC. 102 OF COPYRIGHT ACT, 17 U.S.C. AS AMENDED DECEMBER 1990. THE OWNER OF THE COPYRIGHT IN THESE PLANS AND SPECIFICATIONS IS EXPRESS, LLC, 1 EXPRESS DRIVE, COLUMBUS, OHIO 43230. UNDER SUCH COPYRIGHT PROTECTION, UNAUTHORIZED USE OF THESE DRAWINGS AND SPECIFICATIONS MAY RESULT IN CESSATION OF CONSTRUCTION, BOLDING, SEIZURE, AND/OR BOUNTIFUL DAMAGES.

1718

OUTLET
SPRING 2015
140414

PROJECT INFORMATION:

EXPRESS
OUTLET MALL OF SAVANNAH
200 TANGER OUTLET BLVD.
SPACE NO.: 521
POOLER, GA 31322

SCOPE: NEW
DESIGN TYPE: DG
ESD&C PROJECT #: 94982
PACKAGE: GENERATION: A/E PROJECT #:

REVISIONS:

REQUIRED BY:	DATE:

• INDICATES NO REVISION TO THIS SHEET

SHREMSHOCK
Shremshock Architects, Inc.
6130 S. Sunbury Rd. Westerville, OH 43081
t: 614 545 4550 | f: 614 545 4555 | shremshock.com
Timothy J. Shremshock, Architect | #13585

ELITE CONSTRUCTION GROUP
LAKE JACKSON, TX
PHONE: 979-285-0712
NOTE: THESE PRINTS HAVE BEEN REDUCED BY 50 PERCENT. SCALE WILL BE 50 PERCENT OF WHAT IS NOTED ON PLANS

DATE ISSUED: 09/26/14
DESIGNED BY: JB
DRAWN BY: JEB
CHECKED BY: KMM/APS

SHELVING DETAILS

DRAWING NUMBER:
A10.2