NOT USED | - / - | S XX.XX.XX

NOT USED | - / - | M XX.XX.XX

MARKETING FRAME AT BACKWRAP

1 1/2" = 1'-0" | 42D-A112-H00-DETL | H 03.09.11

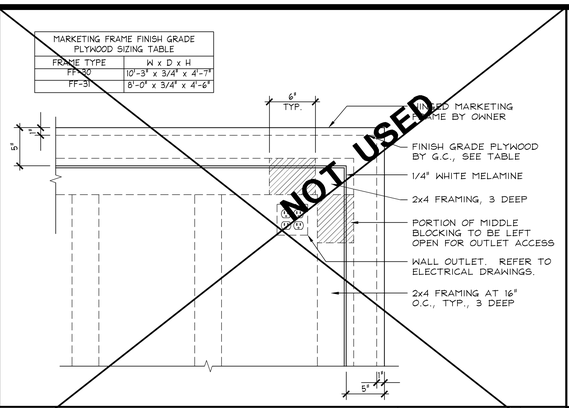

BOX COLUMN @ CASHWRAP

1 1/2" = 1'-0" | 42D-A112-D00-DETL | D 01.28.11

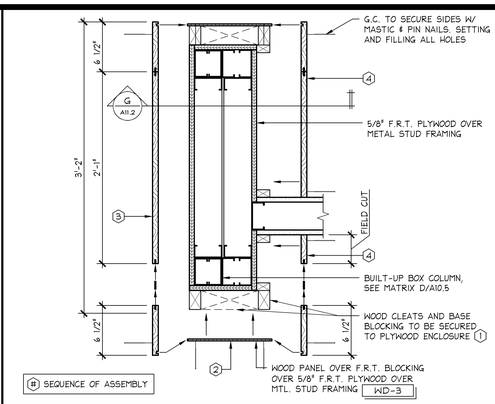

NOT USED | - / - | R XX.XX.XX

NOT USED | - / - | L XX.XX.XX

BOX COLUMN @ CASHWRAP SECTION

1" = 1'-0" | 42D-A112-G00-DETL | G 06.08.2012

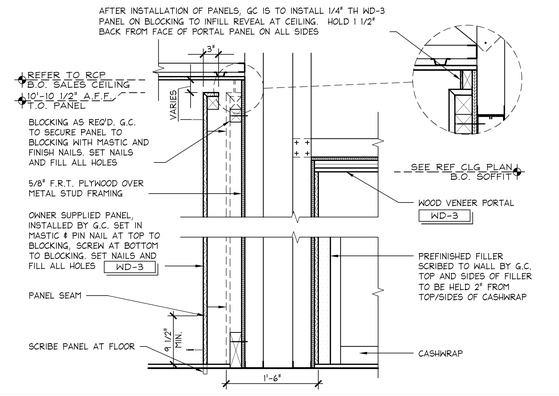

SOFFIT @ CASHWRAP

1 1/2" = 1'-0" | 42S-A112-C03-SECT | C 06.08.2012

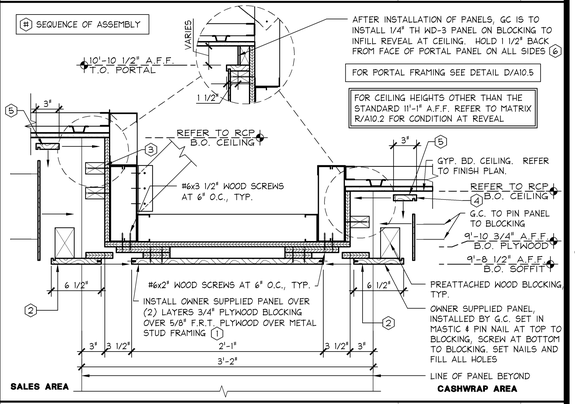

NOT USED | - / - | P XX.XX.XX

NOT USED | - / - | K XX.XX.XX

ELEVATION @ CASHWRAP (US-4C) ⚠

3/8" = 1'-0" | 42E-A112-B00-ELEV | B 06.08.2012

REFER TO INTERIOR ELEVATIONS FOR FINISHES

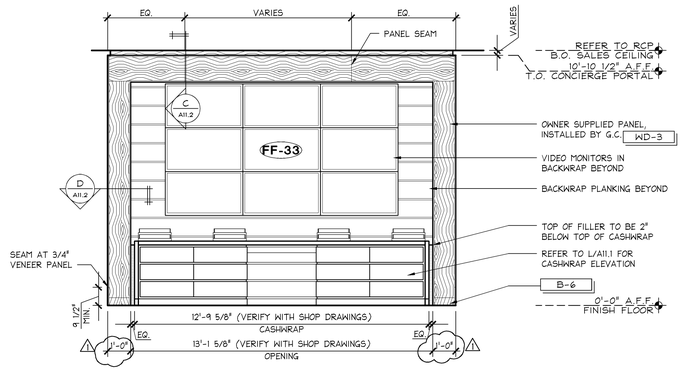

NOT USED | - / - | N XX.XX.XX

MARKETING FRAME SECTION AT BACKWRAP

6" = 1'-0" | 42D-A112-J00-DETL | J 03.09.11

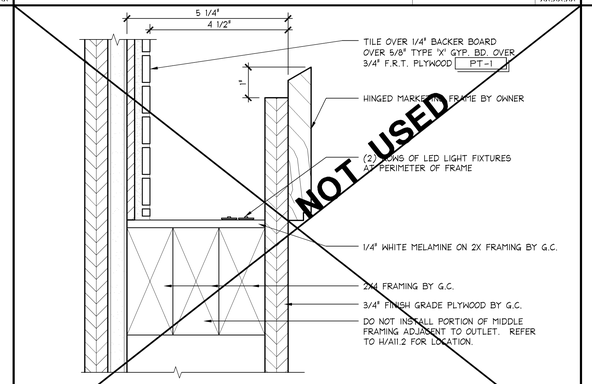

NOT USED | - / - | O XX.XX.XX

ENLARGED PLAN @ CASHWRAP (US-4C) ⚠

1" = 1'-0" | 42D-A112-A00-DETL | A 07.12.11

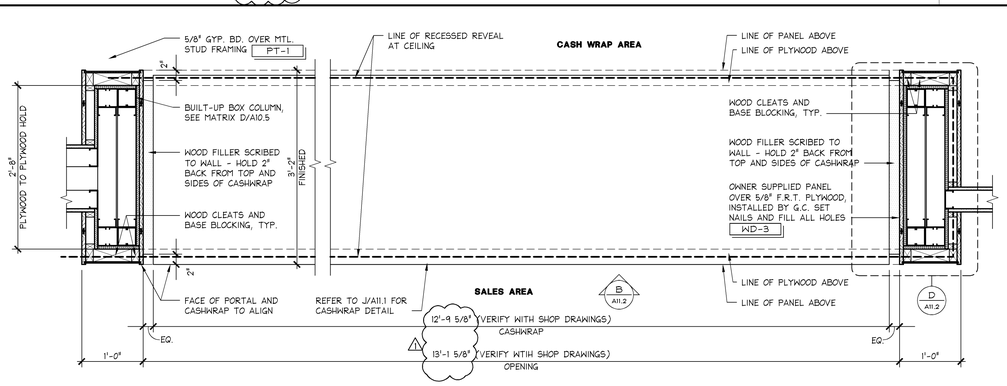

PROHIBITION OF RULES:
THESE DRAWINGS AND SPECIFICATIONS ARE COPYRIGHTED AND SUBJECT TO COPYRIGHT PROTECTION AS AN "ARCHITECTURAL WORK" UNDER SEC. 102 OF THE COPYRIGHT ACT, 17 U.S.C. AS AMENDED DECEMBER 1990. OWNERSHIP OF COPYRIGHT, AND RIGHT TO REPRODUCTION OF THESE DRAWINGS AND SPECIFICATIONS, SHALL BE MADE WITHOUT THE WRITTEN PERMISSION OF MOODY NOLAN, INC. (MN). THESE DRAWINGS AND SPECIFICATIONS ARE NOT TO BE USED BY ANY PERSON, FIRM OR CORPORATION FOR ANY PURPOSE WHATSOEVER THAT MAY INFRINGE UPON THE RIGHTS OF MN IN THESE DRAWINGS AND SPECIFICATIONS, OR IN ANY MANNER OTHER THAN AS EXPRESSLY PERMITTED BY MN. THESE DRAWINGS AND SPECIFICATIONS MUST BE RETURNED TO MN UPON COMPLETION OF THE WORK INTENDED HEREIN, UNLESS AGREED TO OTHERWISE IN WRITING BY MN.

THESE DRAWINGS AND SPECIFICATIONS WERE PREPARED FOR USE ON A SPECIFIC SITE, CONTEMPORANEOUSLY WITH THEIR ISSUE DATE. THEY ARE NOT INTENDED FOR USE ON A DIFFERENT SITE AND MAY NOT BE APPROPRIATE FOR USE ON THE SITE AT A LATER DATE. ANY USE OF THESE DRAWINGS AND SPECIFICATIONS ON THE SITE FOR WHICH THEY WERE NOT INTENDED, OR ON ANOTHER SITE, OR AT A LATER DATE, SHALL BE AT THE SOLE RISK OF THE PARTY USING OR MODIFYING THEM FOR SUCH CONSTRUCTION ("USER").

THESE DRAWINGS AND SPECIFICATIONS ARE COPYRIGHTED AND SUBJECT TO COPYRIGHT PROTECTION AS AN "ARCHITECTURAL WORK" UNDER SEC. 102 OF THE COPYRIGHT ACT, 17 U.S.C. AS AMENDED DECEMBER 1990. OWNERSHIP OF COPYRIGHT, AND RIGHT TO REPRODUCTION OF THESE DRAWINGS AND SPECIFICATIONS, SHALL BE MADE WITHOUT THE WRITTEN PERMISSION OF MOODY NOLAN, INC. (MN). THESE DRAWINGS AND SPECIFICATIONS ARE NOT TO BE USED BY ANY PERSON, FIRM OR CORPORATION FOR ANY PURPOSE WHATSOEVER THAT MAY INFRINGE UPON THE RIGHTS OF MN IN THESE DRAWINGS AND SPECIFICATIONS, OR IN ANY MANNER OTHER THAN AS EXPRESSLY PERMITTED BY MN. THESE DRAWINGS AND SPECIFICATIONS MUST BE RETURNED TO MN UPON COMPLETION OF THE WORK INTENDED HEREIN, UNLESS OTHERWISE AGREED TO IN WRITING BY MN.

ANY USE OF THESE DRAWINGS AND SPECIFICATIONS FOR CONSTRUCTION PURPOSES WITHOUT THE WRITTEN PERMISSION, ADAPTATION AND/OR ENTIRETY OF THESE DRAWINGS AND SPECIFICATIONS BY MN FOR SUCH CONSTRUCTION PURPOSES WILL BE UNLAWFUL, WITHOUT LIMITATION, THE CRIMINAL COPYRIGHT INFRINGEMENT PROVISIONS OF SECTION 506 OF THE COPYRIGHT ACT, 17 U.S.C. AS AMENDED DECEMBER 1990, AND MAY RESULT IN CIVIL AND CRIMINAL PENALTIES AND FINES.

MOODY•NOLAN
responsive architecture
300 Spruce Street Phone: (614) 461-4664
Suite 300 Fax: (614) 280-8881
Columbus, Ohio 43215 www.moodynolan.com

Lbrands

STORE DESIGN & CONSTRUCTION

Three Limited Parkway · Columbus, Ohio 43230

Telephone: 614.415.7000 · Fax: 614.415.7349

PROJECT INFORMATION:

BATH & BODY WORKS
WHITE BARN CANDLE CO.
THE GARDENS MALL
3101 PGA BOULEVARD
PALM BEACH GARDENS, FL 33410

SCOPE: FULL RENO | PACKAGE:
DESIGN TYPE: EASTON-G | GENERATION:
LSD&C PROJECT #: 000061214 | A/E PROJECT #:

014200814

1+
1415a
14286

REVISIONS:

	REQUIRED BY:	DATE:
1	OWNER & LANDLORD COMMENTS	12/31/14

ELITE CONSTRUCTION GROUP
LAKE JACKSON, TX
PHONE: 979-285-0712
NOTE: THESE PRINTS HAVE BEEN REDUCED BY 50 PERCENT SCALE WILL BE 50 PERCENT OF WHAT IS NOTED ON PLANS

DATE ISSUED: 10/24/2014
DESIGNED BY: BN
DRAWN BY: TSC
CHECKED BY: HS

CASHWRAP DETAILS

DRAWING NUMBER:
A11.2