NOT USED - - S XX.XX.XX

NOT USED - - M XX.XX.XX

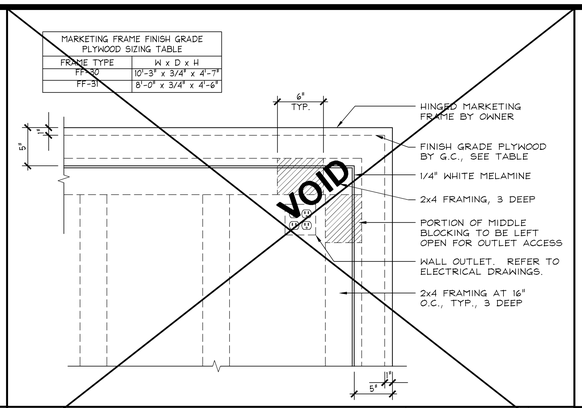

MARKETING FRAME AT BACKWRAP — 1 1/2" = 1'-0" — 42D-A112-H00-DETL — H — 03.09.11

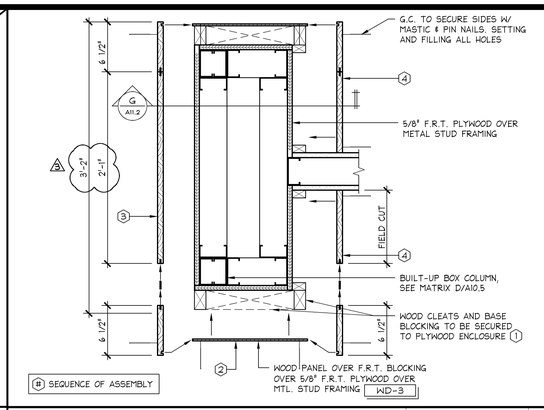

BOX COLUMN @ CASHWRAP — 1 1/2" = 1'-0" — 42D-A112-D00-DETL — D — 01.28.11

NOT USED - - R XX.XX.XX

NOT USED - - L XX.XX.XX

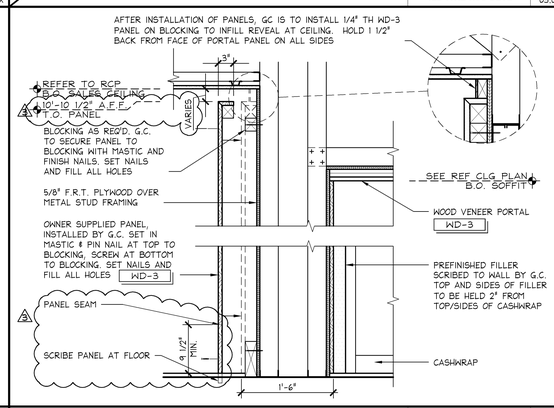

BOX COLUMN @ CASHWRAP SECTION — 1" = 1'-0" — 42D-A112-G00-DETL — G — 06.08.2012

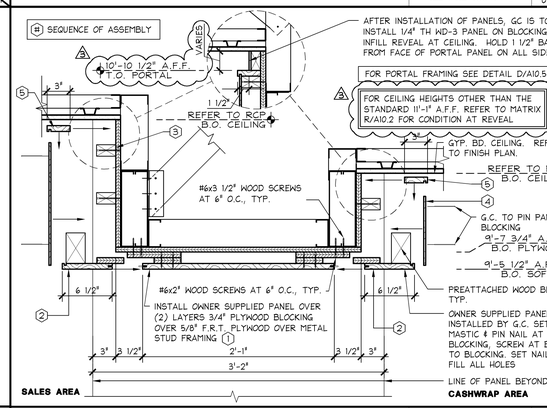

SOFFIT @ CASHWRAP — 1 1/2" = 1'-0" — 42S-A112-C00-SECT — C — 06.08.2012

NOT USED - - P XX.XX.XX

NOT USED - - K XX.XX.XX

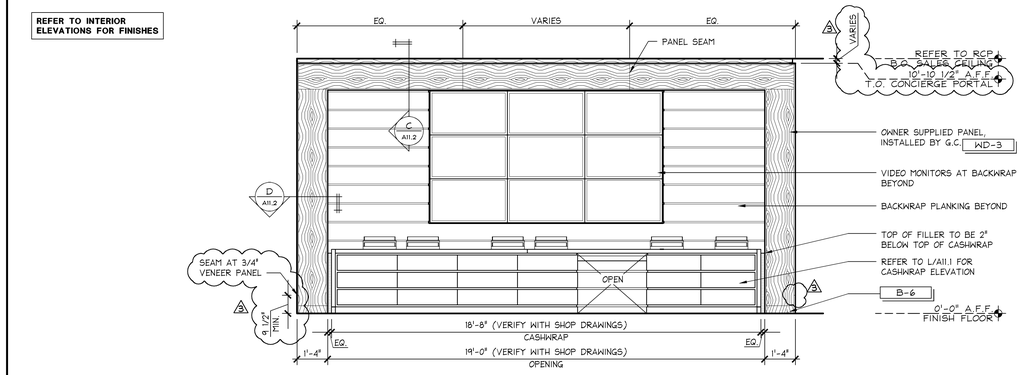

ELEVATION @ CASHWRAP (US-6C) — 3/8" = 1'-0" — 42E-A112-B00-ELEV — B — 06.08.2012

NOT USED - - N XX.XX.XX

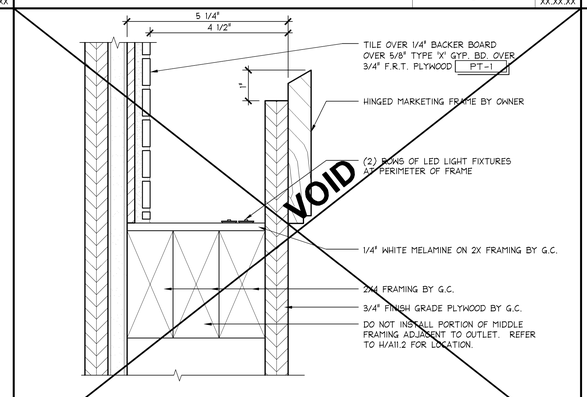

MARKETING FRAME SECTION AT BACKWRAP — 6" = 1'-0" — 42D-A112-J00-DETL — J — 03.09.11

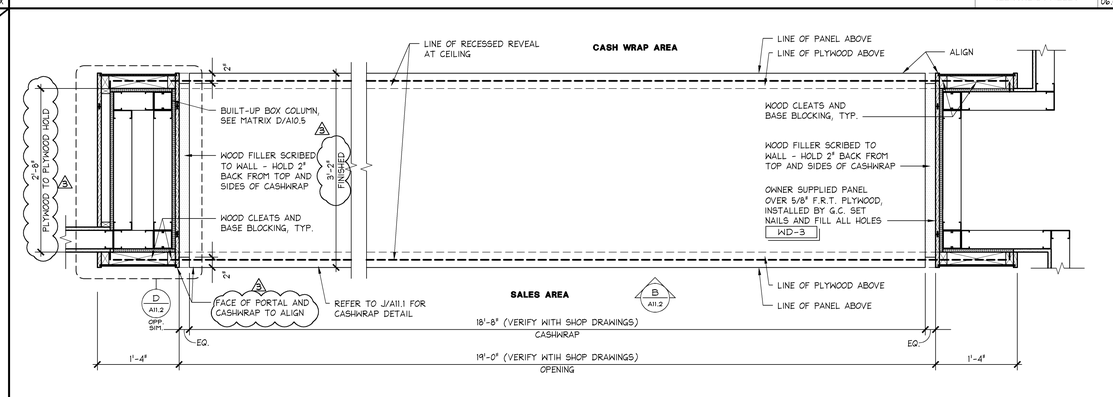

ENLARGED PLAN @ CASHWRAP (US-6C) — 1" = 1'-0" — 42D-A112-A00-DETL — A — 07.12.11

SHREMSHOCK
Shremshock Architects, Inc.
6130 S. Sunbury Rd. Westerville, OH 43081
t: 614 545 4550 | f: 614 545 4555 | shremshock.com
Gerald S. Shremshock, Architect
Timothy J. Shremshock, Architect

Limitedbrands
LIMITED STORE PLANNING, INC.
d/b/a STORE DESIGN & CONSTRUCTION
Three Limited Parkway · Columbus, Ohio 43230
Telephone: 614.415.7000 · Fax: 614.415.7349

PROHIBITION ON REUSE:
THESE DRAWINGS AND SPECIFICATIONS WERE PREPARED FOR USE ON A SPECIFIC SITE, CONTEMPORANEOUSLY WITH THEIR ISSUE DATE. THEY ARE NOT INTENDED FOR USE ON A DIFFERENT PROJECT OR SITE, OR IF USED AT A LATER TIME THAN THEIR ISSUE DATE, AS A PART OF ANY REPRODUCTION THEREOF, OR ANOTHER PROJECT IS PROHIBITED AND CONTRARY TO LAW UNLESS EXPRESSLY AUTHORIZED IN WRITING BY SHREMSHOCK ARCHITECTS, INC. ("SHREMSHOCK") OR AS OTHERWISE PROVIDED BY UNITED STATES COPYRIGHT LAW AND THE ARCHITECTURAL WORKS PROTECTION ACT OF 1990 ("AWPA"), AS AMENDED DECEMBER 1990, AS PART OF THE U.S. COPYRIGHT ACT, 17 U.S.C. §§ 101 AND 102.

THESE DRAWINGS AND SPECIFICATIONS ARE THE PROPERTY OF LSDC AND SHALL NOT BE DISPLAYED IN PUBLICATIONS NOR REPRODUCED IN WHOLE OR IN PART, IN ANY FORM OR MEDIUM WHATSOEVER, EXCEPT AS EXPRESSLY PERMITTED BY LSDC IN WRITING OR AS PROVIDED BELOW. ANY REPRODUCTION OF THESE DRAWINGS AND SPECIFICATIONS SHALL BE MADE WITHOUT THE WRITTEN PERMISSION OF LSDC AND SHALL CONTAIN THIS NOTICE AND ANY OTHER NOTICES PROVIDED BY LSDC. THESE DRAWINGS AND SPECIFICATIONS ARE COPYRIGHTED AND SUBJECT TO COPYRIGHT PROTECTION AS AN "ARCHITECTURAL WORK" UNDER SEC. 102 OF THE COPYRIGHT ACT, 17 U.S.C. §§ 101 AND 102, AS AMENDED DECEMBER 1990, AS PART OF THE U.S. COPYRIGHT ACT, 17 U.S.C. §§ 101 AND 102. THE OWNER AND ANY USER OF THESE DRAWINGS AND SPECIFICATIONS, WARRANTS AND REPRESENTS THAT NO ILLEGAL COPIES OF THESE DRAWINGS AND SPECIFICATIONS WILL BE MADE BY OWNER OR USER OR ANYONE UNDER THEIR SUPERVISION OR CONTROL. OWNER AND USER ACKNOWLEDGE THAT ANY UNAUTHORIZED USE OF THESE DRAWINGS AND SPECIFICATIONS MAY CAUSE IRREPARABLE HARM AND WILL ENTITLE LSDC TO EQUITABLE RELIEF, INCLUDING INJUNCTIVE RELIEF AND IMPOUNDMENT. IN ADDITION, THE OWNER AND USER AGREE TO INDEMNIFY AND HOLD HARMLESS LSDC AND ITS CONSULTANTS AGAINST ALL DAMAGES, LIABILITIES OR COSTS, INCLUDING REASONABLE ATTORNEYS' FEES AND COURT COSTS, ARISING OUT OF OR RELATED TO THE UNAUTHORIZED USE, REPRODUCTION OR ALTERATION OF THESE DRAWINGS AND SPECIFICATIONS BY OWNER OR USER OR ANYONE UNDER THEIR SUPERVISION OR CONTROL. ALL REPRODUCTIONS OF THESE DRAWINGS AND SPECIFICATIONS MUST BE RETURNED TO LSDC UPON COMPLETION OF THEIR INTENDED USE, UNLESS OTHERWISE AGREED BY THE LSDC.

24200161

PROJECT INFORMATION:
BATH & BODY WORKS
THE GALLERIA II
SPACE NO. B3680
5085 WESTHEIMER RD.
HOUSTON, TX 77056

SCOPE: FULL REMODEL | PACKAGE: PKG 1+
DESIGN TYPE: EASTON-G | GENERATION: 141Sa
LSDAC PROJECT #: 000612.16 | A/E PROJECT #: 130840

REVISIONS:

	REQUIRED BY:	DATE:
1	BUILDING DEPARTMENT COMMENTS	04/11/14
2	BUILDING DEPARTMENT COMMENTS	05/8/14
3	DESIGN CHANGES/ LANDLORD COMMENTS/ MASTERS UPDATES	05/28/14

ELITE CONSTRUCTION GROUP
LAKE JACKSON, TX
PHONE: 979-285-0712
NOTE: THESE PRINTS HAVE BEEN REDUCED BY 50 PERCENT. SCALE WILL BE 50 PERCENT OF WHAT IS NOTED ON PLANS.

DATE ISSUED: 3/7/14
DESIGNED BY: SB
DRAWN BY: JLH
CHECKED BY: RHW

CASHWRAP DETAILS

DRAWING NUMBER:
A11.2