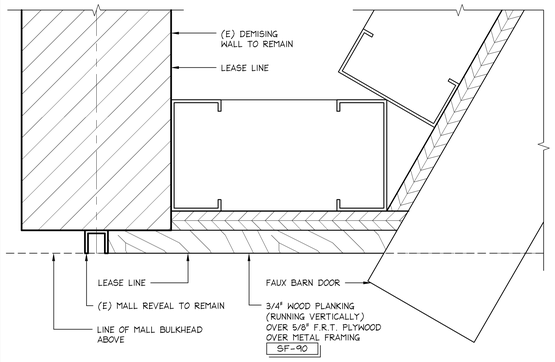

NEUTRAL PIER DETAIL - WBC

6" = 1'-0" | 42D-A086-G01-DETL | S | 03.04.10

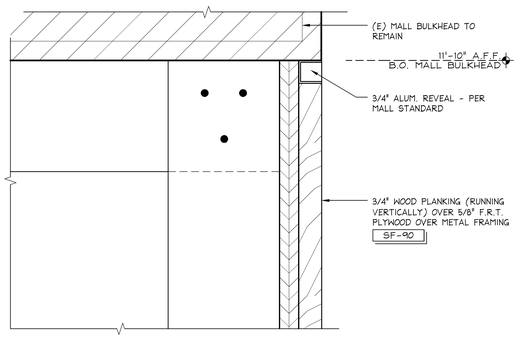

DETAIL @ BULKHEAD - WBC

6" = 1'-0" | 42D-A086-H01-DETL | M | 11.17.10

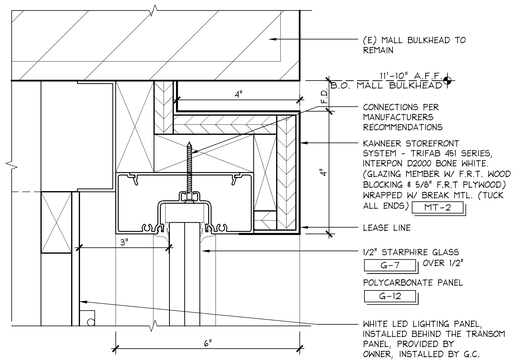

DETAIL @ BULKHEAD - BBW

6" = 1'-0" | 42D-A085-R02-DETL | R | 07.16.09

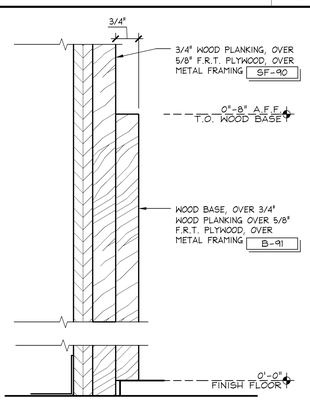

BASE @ STOREFRONT - WBC

6" = 1'-0" | 42D-A086-E01-DETL | L | 07.22.09

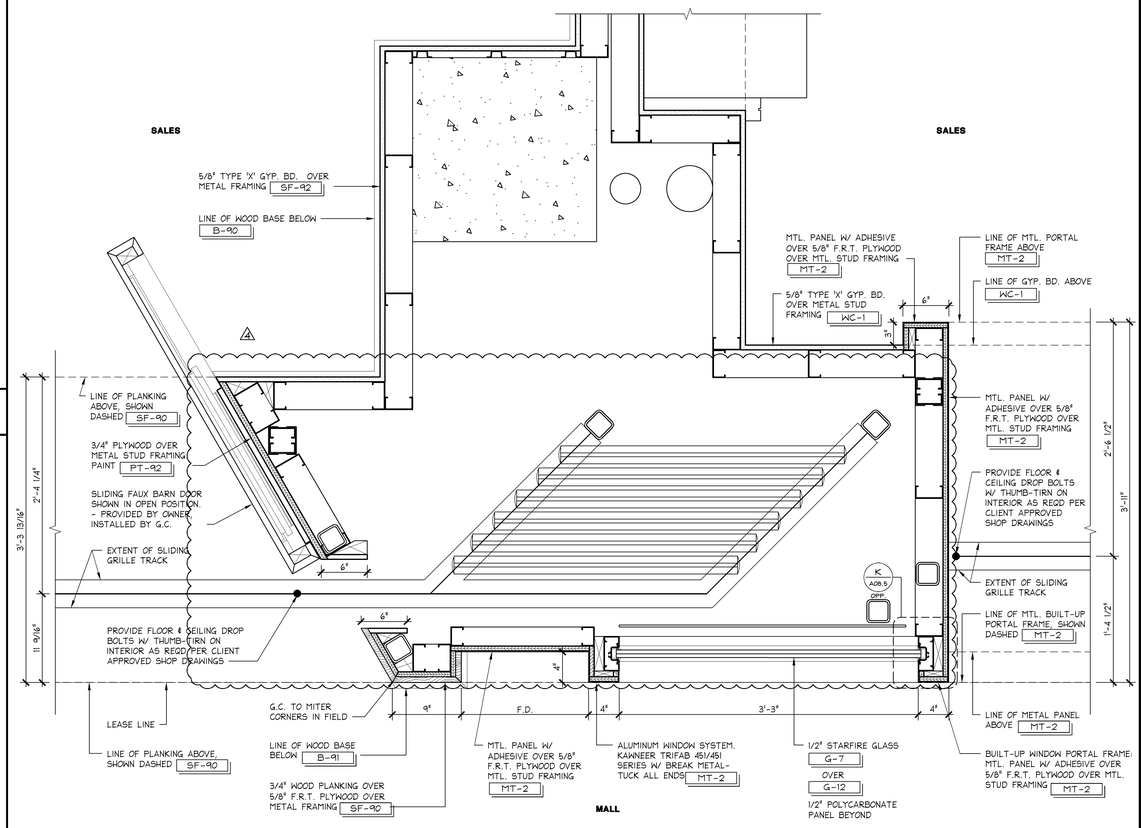

ENLARGED PLAN @ STOREFRONT - WBC/BBW

1 1/2" = 1'-0" | 42D-A085-C02-DETL | C | 02.09.10

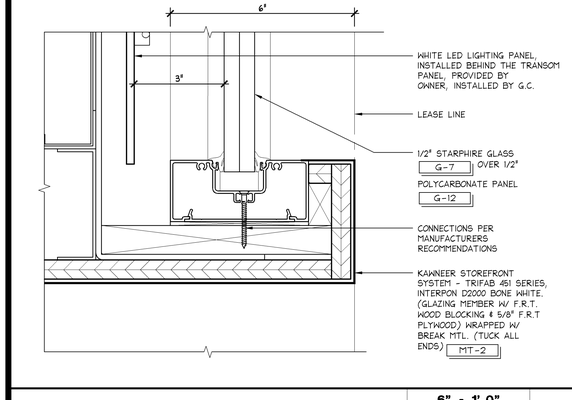

HEAD DETAIL AT STOREFRONT SIGNAGE

6" = 1'-0" | 42D-A085-P01-DETL | P | 11.17.10

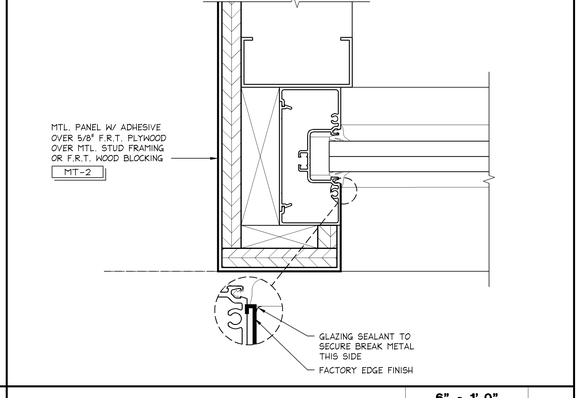

DETAIL @ GLAZING - BBW

6" = 1'-0" | 42D-A085-K08-DETL | K | 07.20.09

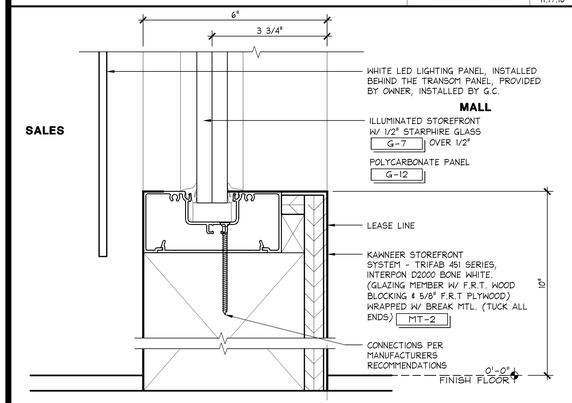

BASE DETAIL - BBW

6" = 1'-0" | 42D-A085-N01-DETL | N | 11.17.10

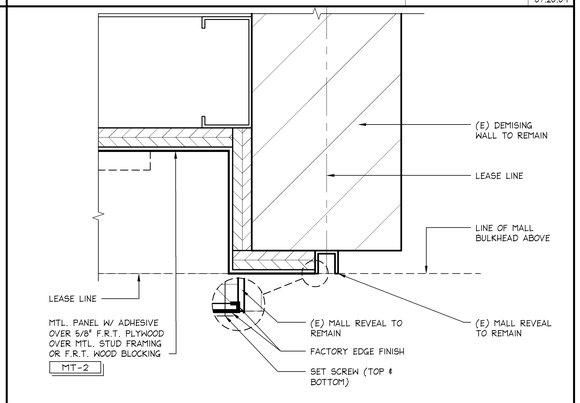

DETAIL @ NEUTRAL PIER - BBW

6" = 1'-0" | 42D-A085-J06-DETL | J | 07.20.09

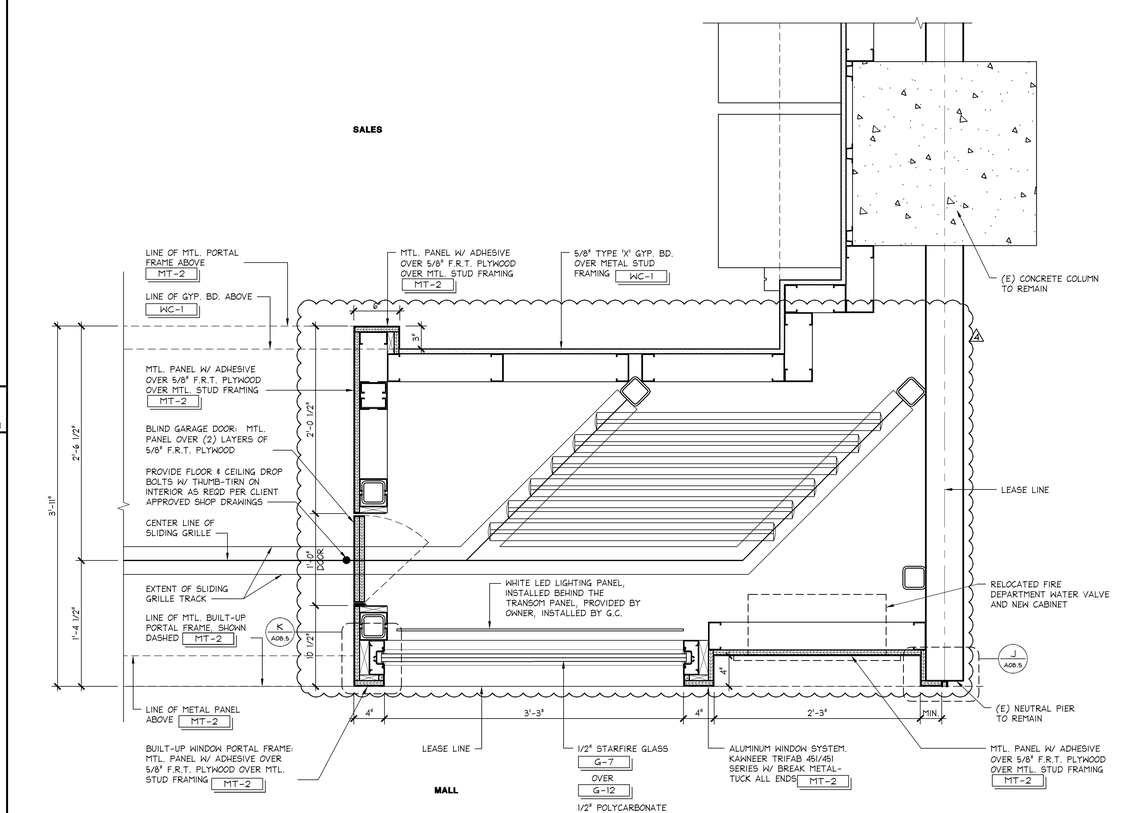

ENLARGED PLAN @ STOREFRONT - BBW

1 1/2" = 1'-0" | 42D-A085-A02-DETL | A | 07.15.09

SHREMSHOCK
Shremshock Architects, Inc.
6130 S. Sunbury Rd. Westerville, OH 43081
t: 614 545 4550 | f: 614 545 4555 | shremshock.com
Gerald S. Shremshock, Architect
Timothy J. Shremshock, Architect

ELITE CONSTRUCTION GROUP
LAKE JACKSON, TX
PHONE: 979-285-0712
NOTE: THESE PRINTS HAVE BEEN REDUCED BY 50 PERCENT. SCALE WILL BE 50 PERCENT OF WHAT IS NOTED ON PLANS

Limitedbrands
LIMITED STORE PLANNING, INC.
d/b/a STORE DESIGN & CONSTRUCTION
Three Limited Parkway · Columbus, Ohio 43230
Telephone: 614.415.7000 · Fax: 614.415.7349

TRANSITION OR REUSE.
THESE DRAWINGS AND SPECIFICATIONS WERE PREPARED FOR USE ON A SPECIFIC SITE, CONTEMPORANEOUSLY WITH THEIR ISSUE DATE, THEY ARE NOT INTENDED FOR USE ON A DIFFERENT SITE AT A LATER TIME WITHOUT ADAPTATION BY A LICENSED ARCHITECT. ANY REUSE OF THESE DRAWINGS AND SPECIFICATIONS ON ANOTHER PROJECT IS PROHIBITED AND CONTRARY TO LAW UNLESS EXPRESSLY AUTHORIZED IN WRITING BY ARCHITECT AND APPROPRIATE COMPENSATION PAID TO ARCHITECT ("LSDAC").
THESE DRAWINGS AND SPECIFICATIONS ARE THE PROPERTY OF LSDAC AND SHALL NOT BE DEPICTED IN ANY MEDIA OR USED BY ANY PERSON OR ENTITY FOR ANY PURPOSE WITHOUT THE WRITTEN AUTHORIZATION OF LSDAC. ANY UNAUTHORIZED USE, DISCLOSURE OR PUBLICATION OF THESE DRAWINGS AND SPECIFICATIONS SHALL BE MADE WITHOUT THE WRITTEN CONSENT OF LSDAC. ALL COMMON LAW, STATUTORY AND OTHER RESERVED RIGHTS, INCLUDING COPYRIGHT, IN THESE DRAWINGS AND SPECIFICATIONS ARE RESERVED BY LSDAC. ALL COPIES OF THESE DRAWINGS AND SPECIFICATIONS MUST BE RETURNED TO LSDAC UPON COMPLETION OF THEIR INTENDED USE, UNLESS OTHERWISE AGREED BY THE LSDAC.
THESE DRAWINGS AND SPECIFICATIONS ARE COPYRIGHTED AND SUBJECT TO COPYRIGHT PROTECTION AS AN "ARCHITECTURAL WORK" UNDER SEC. 102 OF THE COPYRIGHT ACT, 17 U.S.C. §3. AUTHORS DECEMBER 1990 WHICH PROTECTION INCLUDES, WITHOUT LIMITATION, THE OVERALL FORM, ARRANGEMENT AND COMPOSITION OF SPACES, AND PLACES, WITHOUT LIMITATION, THE OVERALL FORM, ARRANGEMENT AND COMPOSITION OF SPACES, AND OTHER ELEMENTS OF DESIGN. UNDER SUCH PROTECTION, UNAUTHORIZED USE OF THESE DRAWINGS AND SPECIFICATIONS MAY RESULT IN CESSATION OF CONSTRUCTION, BUILDING SEIZURE, AND/OR MONETARY DAMAGES.

PROJECT INFORMATION:
24200161
BATH & BODY WORKS
THE GALLERIA II
SPACE NO.: B3680
5085 WESTHEIMER RD.
HOUSTON, TX 77056

SCOPE: FULL REMODEL | PACKAGE: PKG 1+
DESIGN TYPE: EASTON-G | GENERATION: 1415a
LSDAC PROJECT #: 00061216 | A/E PROJECT #: 130840

REVISIONS:

	REQUIRED BY:	DATE
1	BUILDING DEPARTMENT COMMENTS	04/11/14
2	BUILDING DEPARTMENT COMMENTS	05/8/14
3	DESIGN CHANGES/ LANDLORD COMMENTS/ MASTERS UPDATES	05/28/14
4	DESIGN CHANGES	06/27/14

DATE ISSUED: 3/7/14
DESIGNED BY: SB
DRAWN BY: JLH
CHECKED BY: RHW

STOREFRONT DETAILS

DRAWING NUMBER:
A08.5