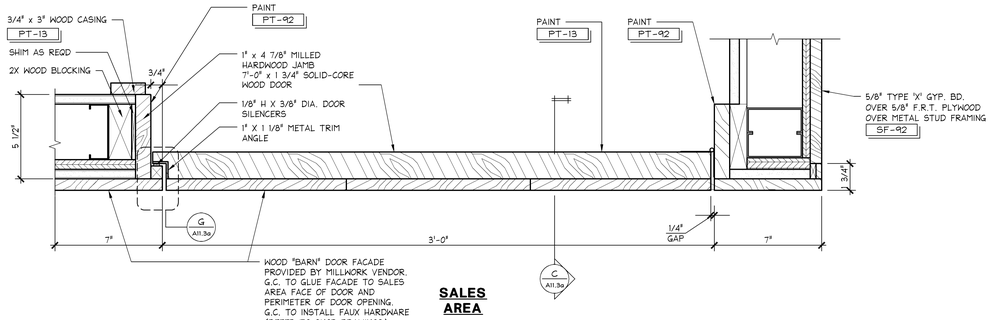

NON-SALES DOOR DETAIL — 3" = 1'-0" — 42D-A122-L00-DETL — H — 08.13.09

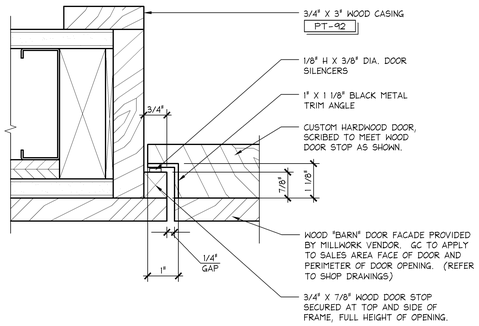

NON SALES DOOR DETAIL — 6" = 1'-0" — 42D-A122-L00-DETL — G — 08.13.09

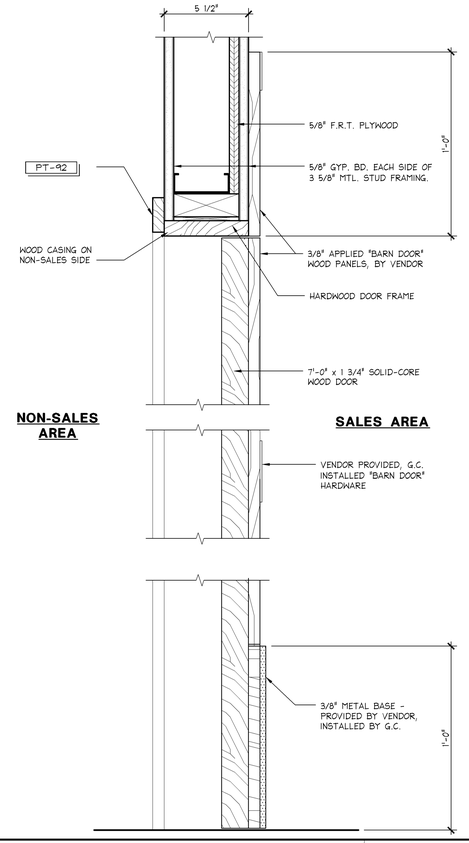

NON-SALES DOOR SECTION — 3" = 1'-0" — 42D-A122-L00-DETL — C — 08.13.09

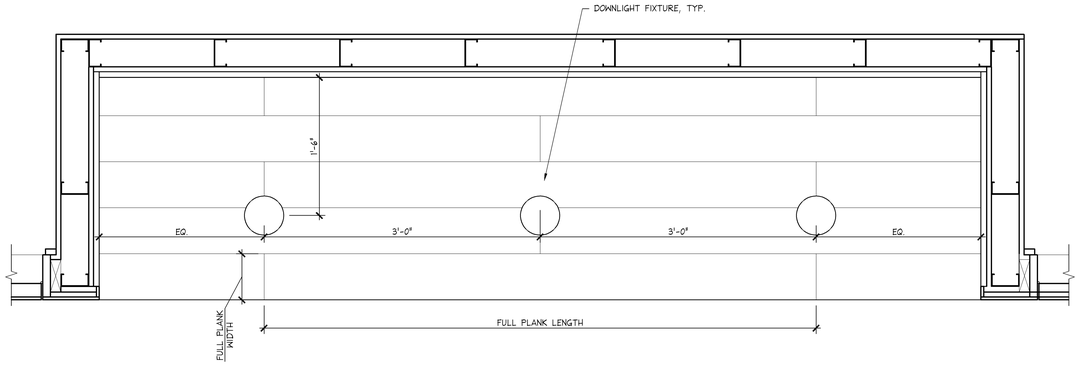

WHITE BARN BACKWRAP RCP - PLANKING LAYOUT — 1 1/2" = 1'-0" — 42D-A111-A02-DETL — B — 01.27.12

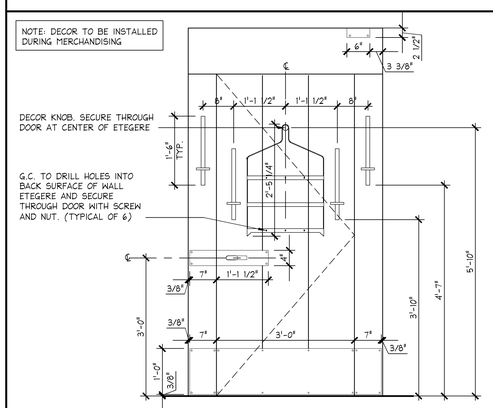

WBC DOOR HARDWARE LAYOUT — 3/4" = 1'-0" — 42E-A111-B07-ELEV — E — 03.09.11

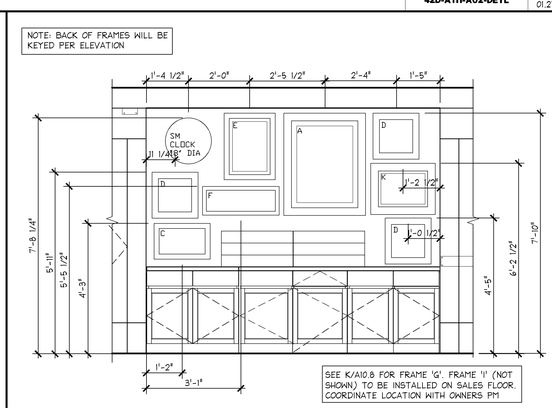

BACKWRAP WALL ART LAYOUT — 1/2" = 1'-0" — 42E-A111-B07-ELEV — A — 03.09.11

SHREMSHOCK
Shremshock Architects, Inc.
6130 S. Sunbury Rd. Westerville, OH 43081
t: 614 545 4550 | f: 614 545 4555 | shremshock.com
Gerald S. Shremshock, Architect
Timothy J. Shremshock, Architect

ELITE CONSTRUCTION GROUP
LAKE JACKSON, TX
PHONE: 979-285-0712
NOTE: THESE PRINTS HAVE BEEN REDUCED BY 50 PERCENT. SCALE WILL BE 50 PERCENT OF WHAT IS NOTED ON PLANS

Limitedbrands
LIMITED STORE PLANNING, INC.
d/b/a STORE DESIGN & CONSTRUCTION
Three Limited Parkway · Columbus, Ohio 43230
Telephone: 614.415.7000 · Fax: 614.415.7349

INFORMATION IN THESE THESE DRAWINGS AND SPECIFICATIONS WERE PREPARED FOR USE ON A SPECIFIC SITE, PROJECT SITE OR AT A LIMITED TIME. REUSE OF THESE DRAWINGS AND SPECIFICATIONS, OR ANY PORTION THEREOF, AT ANY OTHER SITE OR FOR ANY OTHER PROJECT WITHOUT THE EXPRESS AUTHORIZED IN WRITING BY LIMITED STORE PLANNING, INC., D/B/A LIMITED STORE DESIGN AND CONSTRUCTION ("LSDC").

COPYRIGHT NOTICE.
THESE DRAWINGS AND SPECIFICATIONS ARE THE PROPERTY OF LSDC AND SHALL NOT BE SEPARATED IN WHOLE OR IN PART FROM THE ARCHITECTURAL WORKS COPYRIGHT PROTECTION ACT OF 1990. THE PROTECTION INCLUDES, BUT IS NOT LIMITED TO, ARCHITECTURAL CONCEPTS, DESIGN, ARRANGEMENT AND COMPOSITION OF SPACES AND ELEMENTS OF THE DESIGN. UNDER SUCH PROTECTION, UNAUTHORIZED USE OF THESE DRAWINGS AND SPECIFICATIONS MUST BE RETURNED TO LSDC UPON COMPLETION OF THEIR INTENDED USE, UNLESS OTHERWISE AGREED TO BY LSDC IN WRITING.

COPYRIGHT NOTICE.
THESE DRAWINGS AND SPECIFICATIONS ARE COPYRIGHTED AND SUBJECT TO COPYRIGHT PROTECTION AS AN "ARCHITECTURAL WORK" UNDER SECTION 102 OF THE COPYRIGHT ACT, AS AMENDED DECEMBER 1990. THE ARCHITECTURAL WORKS COPYRIGHT PROTECTION ACT OF 1990. THE PROTECTION INCLUDES, BUT IS NOT LIMITED TO, ARCHITECTURAL CONCEPTS, DESIGN, ARRANGEMENT AND COMPOSITION OF SPACES AND ELEMENTS OF THE DESIGN. UNDER SUCH PROTECTION, UNAUTHORIZED USE OF THESE DRAWINGS AND SPECIFICATIONS MUST BE RETURNED TO LSDC UPON COMPLETION OF THEIR INTENDED USE, UNLESS OTHERWISE AGREED TO BY LSDC IN WRITING.

PROJECT INFORMATION:
BATH & BODY WORKS
THE GALLERIA II
SPACE NO. B3680
5085 WESTHEIMER RD.
HOUSTON, TX 77056

24200161

FULL REMODEL | PACKAGE: PKG 1+
EASTON-G | GENERATION: 1141Sa
00061216 | A/E PROJECT #: 130840

SCOPE:
DESIGN TYPE:
LSD&C PROJECT #:

REVISIONS:

	REQUIRED BY:	DATE
1	BUILDING DEPARTMENT COMMENTS	04/11/14
2	BUILDING DEPARTMENT COMMENTS	05/8/14
3	DESIGN CHANGES/ LANDLORD COMMENTS/ MASTERS UPDATES	05/28/14
4	DESIGN CHANGES	06/27/14
	ADDED SHEET	

DATE ISSUED: 3/7/14
DESIGNED BY: SF
DRAWN BY: JLH
CHECKED BY: RHW/APS

WBC CASHWRAP & BACKWRAP DETAILS

DRAWING NUMBER:
A11.3a