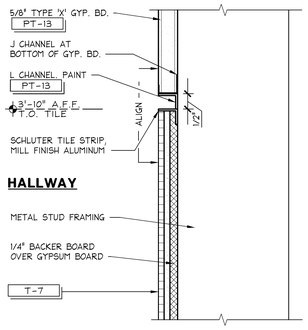

HALLWAY TILE DETAIL

6" = 1'-0" | 42D-A131-S00-DETL | S | 10.14.11

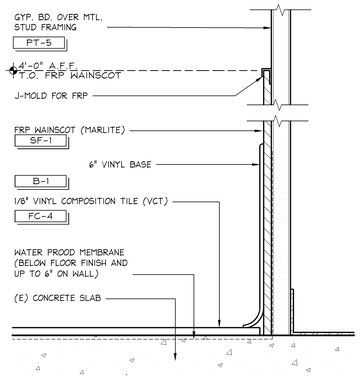

VCT FLOOR W/ VINYL BASE

6" = 1'-0" | 42D-A121-M00-DETL | M | 09.08.09

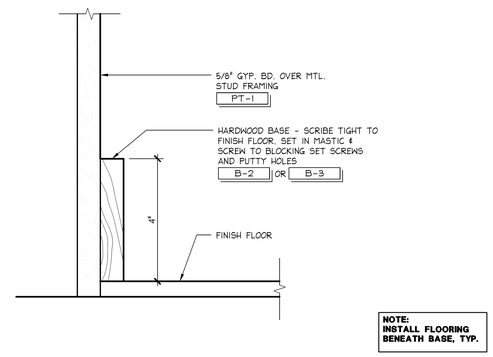

BASE DETAIL

6" = 1'-0" | 42D-A121-H00-DETL | H | 04.21.10

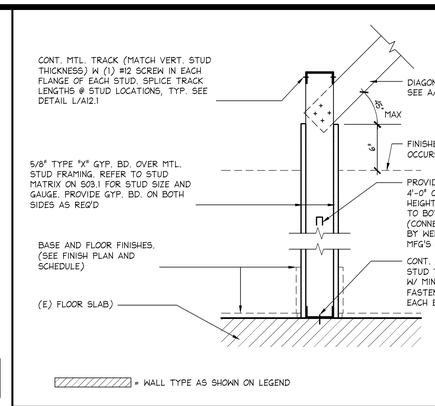

NON-RATED PARTITION

1 1/2" = 1'-0" | 42S-A121-D00-SECT | D | 07.27.09

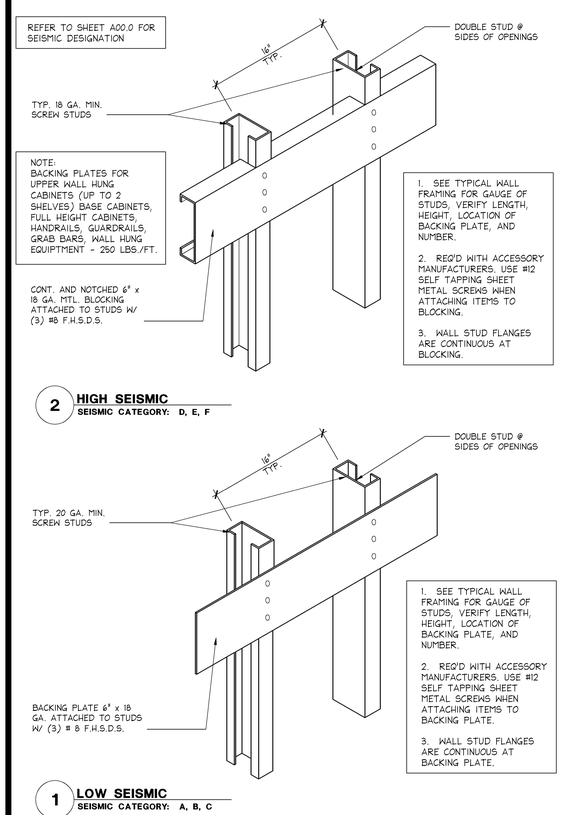

IN-WALL BLOCKING DETAIL

1 1/2" = 1'-0" | 42D-A121-P00-DETL | P | 01.27.12

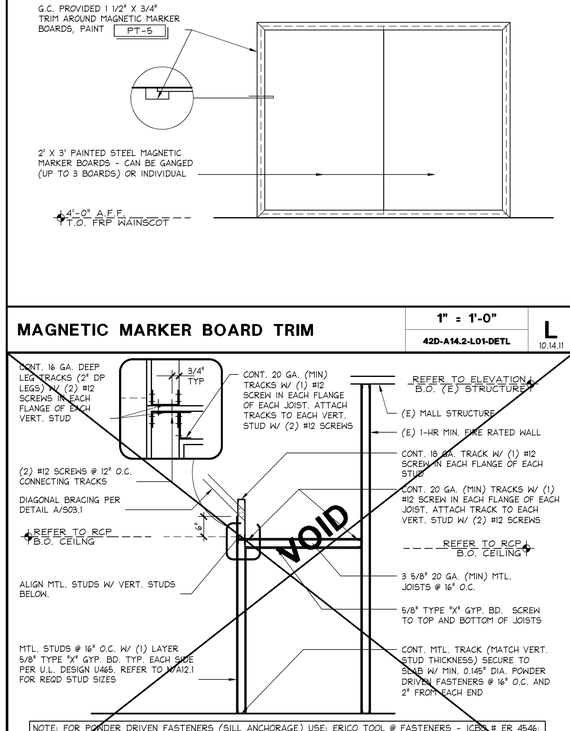

MAGNETIC MARKER BOARD TRIM

1" = 1'-0" | 42D-A14.2-L01-DETL | L | 10.14.11

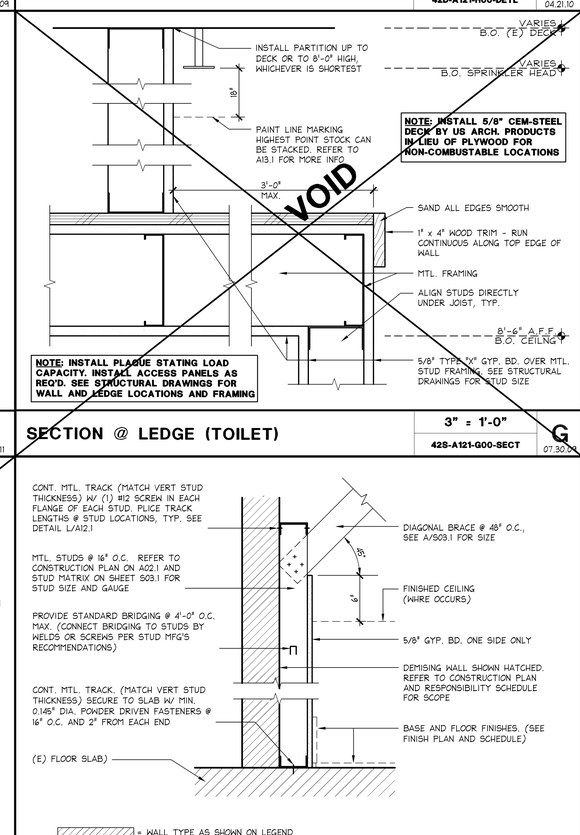

SECTION @ LEDGE (TOILET)

3" = 1'-0" | 42S-A121-G00-SECT | G | 07.30.09

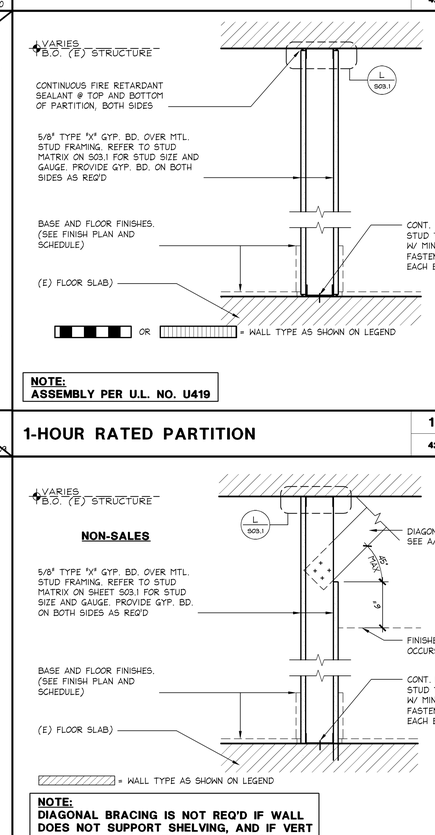

1-HOUR RATED PARTITION

1 1/2" = 1'-0" | 42S-A121-C00-SECT | C | 04.27.10

IN-WALL BLOCKING DETAIL

1 1/2" = 1'-0" | 42D-A121-P00-DETL | P | 01.27.12

SECTION THRU CORRIDOR PARTITION

FULL | 42S-A121-K00-SECT | K | 07.30.09

FURRED PARTITION

1 1/2" = 1'-0" | 42S-A121-F00-SECT | F | 07.30.09

NON-RATED PARTITION (TO STRUCTURE)

1 1/2" = 1'-0" | 42S-A121-B00-SECT | B | 04.27.10

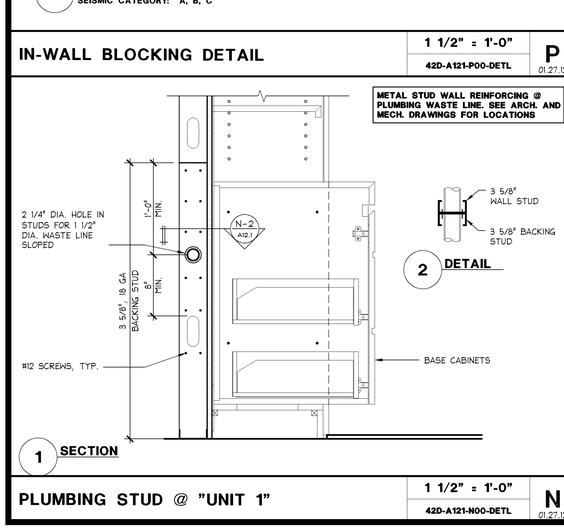

HALLWAY TILE DETAIL

6" = 1'-0" | 42D-A131-S00-DETL | S | 10.14.11

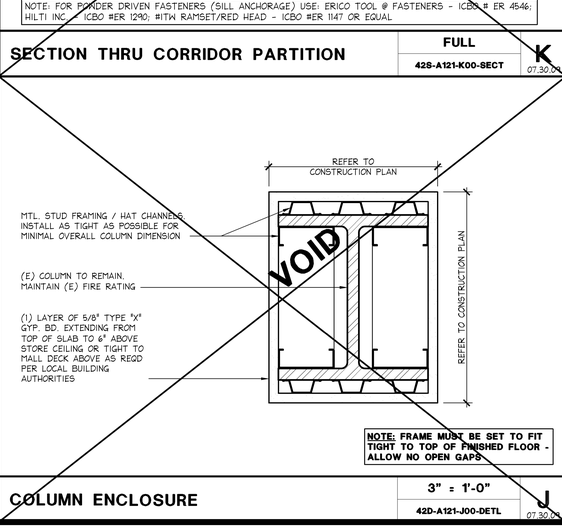

VCT FLOOR W/ VINYL BASE

6" = 1'-0" | 42D-A121-M00-DETL | M | 09.08.09

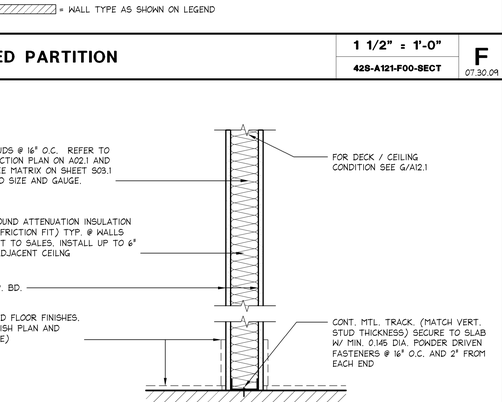

BASE DETAIL

6" = 1'-0" | 42D-A121-H00-DETL | H | 04.21.10

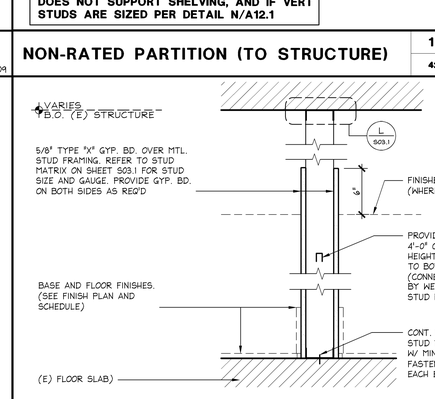

NON-RATED PARTITION

1 1/2" = 1'-0" | 42S-A121-A00-SECT | A | 04.27.10

SHREMSHOCK
Shremshock Architects, Inc.
6130 S. Sunbury Rd. Westerville, OH 43081
t: 614 545 4550 | f: 614 545 4555 | shremshock.com
Gerald S. Shremshock, Architect
Timothy J. Shremshock, Architect

Limitedbrands
LIMITED STORE PLANNING, INC.
d/b/a STORE DESIGN & CONSTRUCTION
Three Limited Parkway · Columbus, Ohio 43230
Telephone: 614.415.7000 · Fax: 614.415.7349

THESE DRAWINGS AND SPECIFICATIONS ARE COPYRIGHTED AND SUBJECT TO COPYRIGHT PROTECTION AS AN "ARCHITECTURAL WORK" UNDER SEC. 102 OF THE COPYRIGHT ACT, 17 U.S.C. §1 AS AMENDED DECEMBER 1990. THE OWNER AND USER OF A BUILDING CONSTRUCTED FROM THESE DRAWINGS AND SPECIFICATIONS SHALL BE ALLOWED TO MAKE PHOTOGRAPHS OF THE EXTERIOR AND INTERIOR OF THE BUILDING. REPRODUCTION OF THESE DRAWINGS AND SPECIFICATIONS FOR ANY OTHER BUILDING OR PROJECT IS PROHIBITED AND CONTRARY TO LAW UNLESS EXPRESSLY AUTHORIZED BY SHREMSHOCK ARCHITECTS, INC. ("SAI"). TITLE TO THESE DRAWINGS AND SPECIFICATIONS, AND TO THE ARCHITECTURAL WORK EMBODIED IN THESE DRAWINGS AND SPECIFICATIONS, INCLUDING BUT NOT LIMITED TO ANY CHANGES MADE BY THE OWNER OR CONTRACTOR, SHALL REMAIN THE PROPERTY OF SAI. ALL COPIES OF THESE DRAWINGS AND SPECIFICATIONS, EXCEPT FOR THE SET RETAINED BY THE OWNER, SHALL BE RETURNED TO SAI UPON COMPLETION OF THE WORK. ANY REUSE, DISCLOSURE, ALTERATION OR CHANGE MADE TO THESE DRAWINGS AND SPECIFICATIONS WITHOUT THE PRIOR WRITTEN CONSENT OF SAI WILL BE AT THE USER'S SOLE RISK AND WITHOUT LIABILITY OR LEGAL EXPOSURE TO SAI. THE USER AGREES TO INDEMNIFY AND HOLD HARMLESS SAI FROM ALL CLAIMS, DAMAGES, LOSSES AND EXPENSES ARISING OUT OF OR RESULTING THEREFROM. THE USER'S OBLIGATION TO INDEMNIFY SAI SHALL NOT BE RESTRICTED TO INSURANCE COVERAGE AVAILABLE TO OR PROVIDED BY THE USER. THE USER'S OBLIGATION TO INDEMNIFY SAI UNDER THIS PARAGRAPH SHALL SURVIVE THE EXPIRATION OR EARLIER TERMINATION OF THE USER'S RIGHT TO USE THESE DRAWINGS AND SPECIFICATIONS. IN THE EVENT THAT ANY PROVISION OF THIS PARAGRAPH IS DEEMED UNENFORCEABLE, THE REMAINING PROVISIONS OF THIS PARAGRAPH SHALL REMAIN IN FULL FORCE AND EFFECT. ANY USE OF THESE DRAWINGS AND SPECIFICATIONS MAY RESULT IN A VIOLATION OF STATE AND FEDERAL LAWS AND REGULATIONS GOVERNING THE PRACTICE OF ARCHITECTURE AND ENGINEERING, AND MAY RESULT IN A VIOLATION OF CONSTRUCTION, BUILDING SECURE, AND/OR MONETARY CRIMINAL STATUTES.

24200161

PROJECT INFORMATION:
BATH & BODY WORKS
THE GALLERIA II
SPACE NO. B3680
5085 WESTHEIMER RD.
HOUSTON, TX 77056

SCOPE: FULL REMODEL | PACKAGE: PKG 1+
DESIGN TYPE: EASTON-G | GENERATION: 1415a
LSDAC PROJECT #: 000612.16 | A/E PROJECT #: 130840

REVISIONS:

REQUIRED BY:	DATE:

ELITE CONSTRUCTION GROUP
LAKE JACKSON, TX
PHONE: 979-285-0712
NOTE: THESE PRINTS HAVE BEEN REDUCED BY 50 PERCENT. SCALE WILL BE 50 PERCENT OF WHAT IS NOTED ON PLANS

DATE ISSUED: 3/7/14
DESIGNED BY: SB
DRAWN BY: JLH
CHECKED BY: RHW

PARTITION DETAILS

DRAWING NUMBER:
A12.1