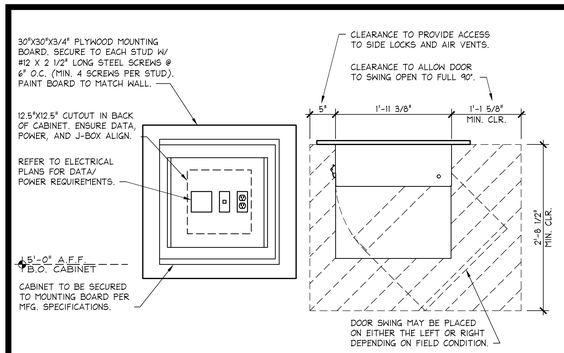

SECURITY (DIGITAL) AND AUDIO/VISUAL CABINET MOUNTING DETAIL

1" = 1'-0" | 42D-A14.2-S00-DETL | S | 12.09.11

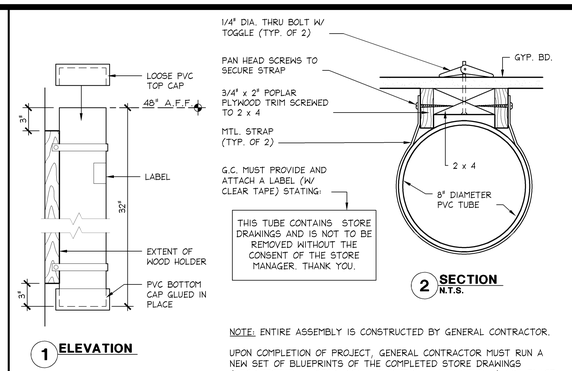

PLAN TUBE HOLDER

1 1/2" = 1'-0" | 42D-A142-M00-DETL | M | 09.10.09

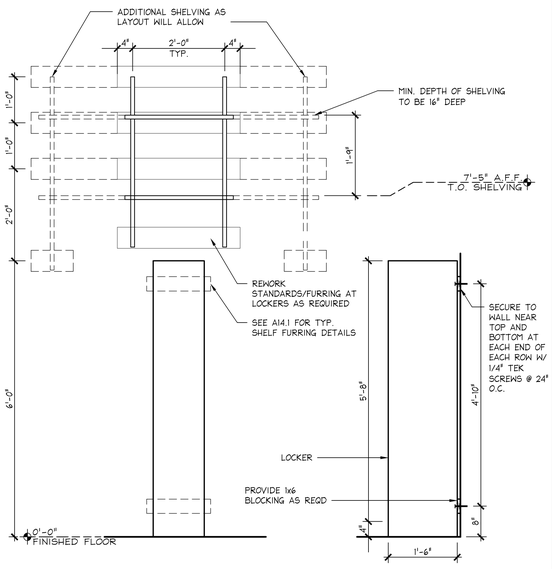

LOCKER DETAIL - NS-38 & NS-39

3/4" = 1'-0" | 42D-A142-G00-DETL | G | 03.01.10

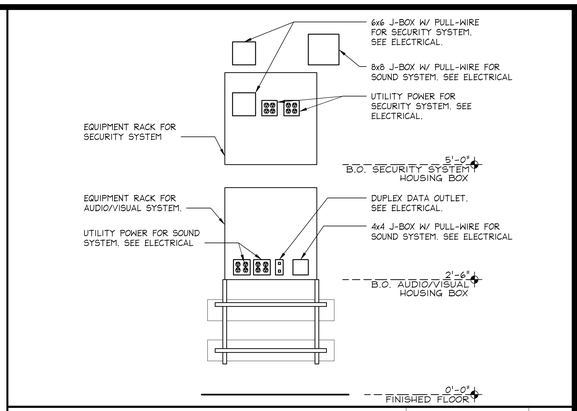

ELECTRICAL EQUIPMENT CABINETS

3/4" = 1'-0" | 42D-A142-N01-DETL | D | 01.27.12

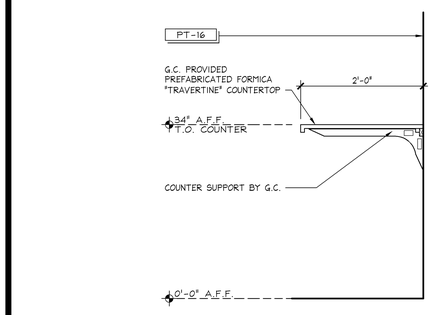

EMPLOYEE COUNTER

1" = 1'-0" | 42D-A14.2-R01-DETL | R | 10.14.11

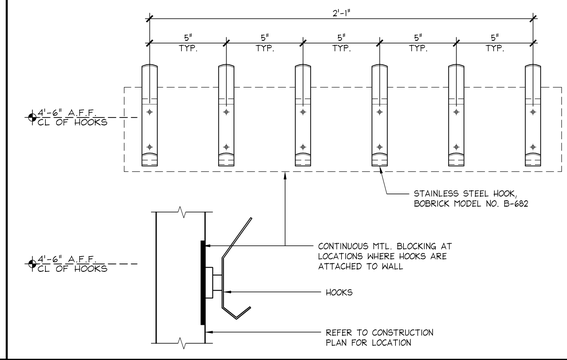

HOOK STRIP DETAIL

3" = 1'-0" | 42D-A142-L00-DETL | L | 03.01.10

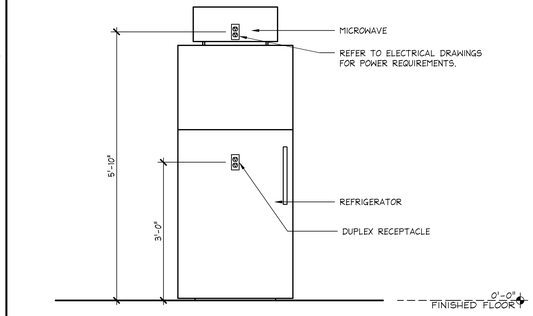

MICROWAVE/REFRIGERATOR DETAIL

3/4" = 1'-0" | 42D-A142-C00-DETL | C | 03.01.10

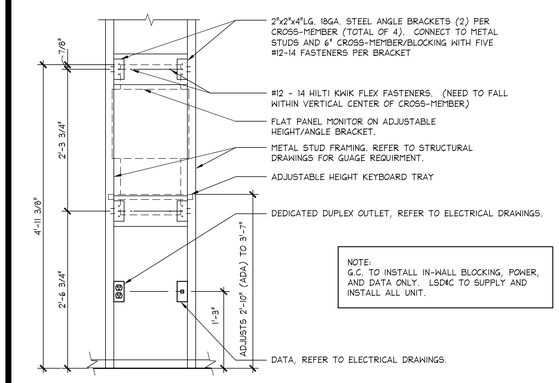

ALL UNIT MOUNTING DETAIL NS-26

1" = 1'-0" | 05D-A142-P00-DETL | P | 12.10.10

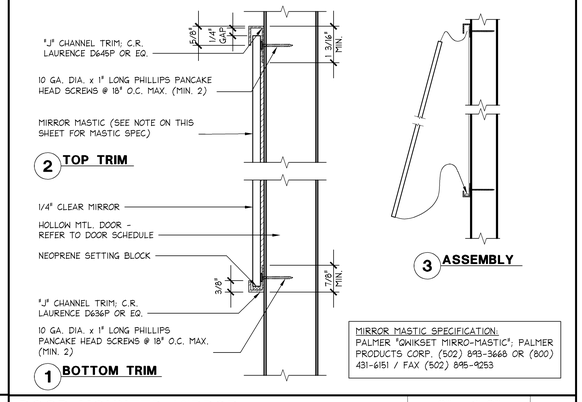

DOOR MOUNTED MIRROR LESS THAN 60 LBS.

6" = 1'-0" | 42D-A142-K00-DETL | K | 09.10.09

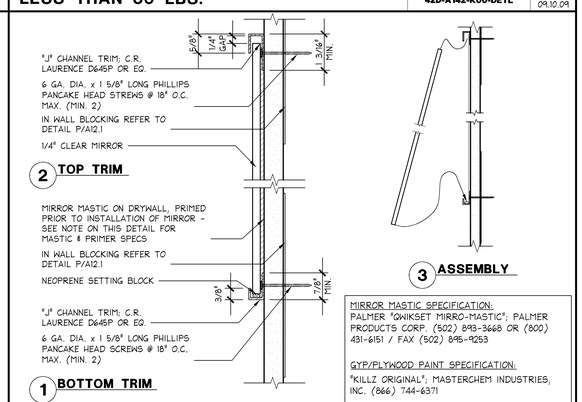

WALL MOUNTED MIRROR LESS THAN 60 LBS.

6" = 1'-0" | 42D-A142-J00-DETL | J | 09.10.09

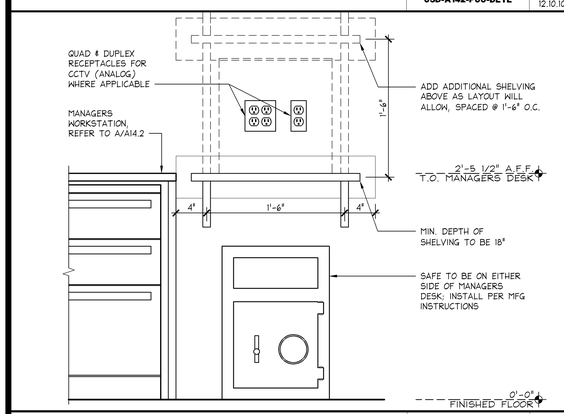

SAFE/CCTV DETAIL

1 1/2" = 1'-0" | 42D-A142-N00-DETL | N | 09.10.09

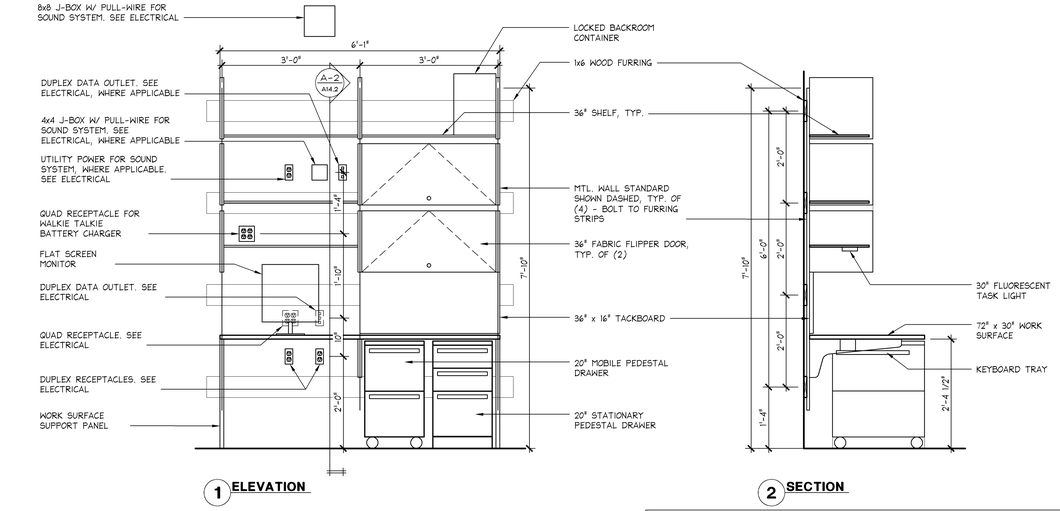

NOTE:
REFER TO ELECTRICAL DRAWINGS FOR OUTLET AND POWER LOCATIONS

NOTE:
LAYOUT OF MANAGER'S WORKSTATION CAN BE MIRRORED. REFER TO PLAN LAYOUT FOR STORE SPECIFIC ORIENTATION.

NOTE:
MANAGER'S COUNTER, ACCESSORIES, SHELVES, HARDWARE & FILE CABINETS ARE PART OF HERMAN MILLER PACKAGE. G.C. TO ASSEMBLE & INSTALL PER MANUFACTURER'S INSTRUCTIONS.

MANAGERS WORKSTATION DETAILS - NS1

3/4" = 1'-0" | 42D-A142-A00-DETL | A | 09.10.09

PROHIBITION ON REUSE:
THESE DRAWINGS AND SPECIFICATIONS WERE PREPARED FOR USE ON A SPECIFIC SITE. CONTEMPORANEOUSLY WITH THEIR USE HERE, THEY ARE NOT INTENDED FOR USE ON A DIFFERENT SITE. THEY SHALL NOT BE REUSED ON ANY OTHER SITE WITHOUT THE EXPRESS WRITTEN CONSENT OF LSDAC. ANY REUSE WITHOUT SUCH CONSENT SHALL BE AT THE USER'S SOLE RISK AND WITHOUT LIABILITY TO LSDAC. THE USER SHALL INDEMNIFY AND HOLD HARMLESS LSDAC AND ITS CONSULTANTS FROM ALL CLAIMS, DAMAGES, LOSSES AND EXPENSES, INCLUDING ATTORNEYS' FEES, ARISING OUT OF OR RESULTING THEREFROM. ANY REUSE OF THESE DRAWINGS AND SPECIFICATIONS SHALL BE MADE WITHOUT THE WRITTEN REPRODUCTION OF THESE DRAWINGS AND SPECIFICATIONS SHALL BE MADE WITHOUT THE WRITTEN CONSENT OF LSDAC. ALL COPIES MADE OF ANY PORTION OF THESE DRAWINGS AND SPECIFICATIONS, WHEN AUTHORIZED BY LSDAC, MUST BEAR THE COPYRIGHT NOTICE IN THE FORM APPEARING ON THE ORIGINAL. THESE DRAWINGS AND SPECIFICATIONS ARE TO BE RETURNED TO LSDAC UPON COMPLETION OF THEIR INTENDED USE, UNLESS OTHERWISE AGREED TO IN WRITING BY LSDAC.
COPYRIGHT:
THESE DRAWINGS AND SPECIFICATIONS ARE COPYRIGHTED AND SUBJECT TO COPYRIGHT PROTECTION AS AN "ARCHITECTURAL WORK" UNDER SEC. 102 OF THE COPYRIGHT ACT, 17 U.S.C. §1. AUTHORS' DECEMBER 1990 EFFECTIVE DATE OF ARCHITECTURAL COPYRIGHT PROTECTION. THE ARCHITECT RETAINS ALL RIGHTS IN THESE DRAWINGS AND SPECIFICATIONS, INCLUDING COMMON LAW COPYRIGHT AND OTHER PROPERTY RIGHTS. REPRODUCTION OF THESE DRAWINGS AND SPECIFICATIONS WITHOUT LIMITATION, THE GENERAL FORM, ARRANGEMENT AND COMPOSITION OF SPACES, AND ELEMENTS OF THE DESIGN, IN ANY FORM OR MEDIUM WHATSOEVER, SHALL BE MADE WITHOUT THE WRITTEN CONSENT OF LSDAC. ALL COPIES MADE OF ANY PORTION OF THESE DRAWINGS AND SPECIFICATIONS, WHEN AUTHORIZED BY LSDAC, MUST BEAR THE COPYRIGHT NOTICE IN THE FORM APPEARING ON THE ORIGINAL. THESE DRAWINGS AND SPECIFICATIONS ARE TO BE RETURNED TO LSDAC UPON COMPLETION OF THEIR INTENDED USE, UNLESS OTHERWISE AGREED TO IN WRITING BY LSDAC.
UNAUTHORIZED USE OF THESE DRAWINGS AND SPECIFICATIONS MAY RESULT IN CESSATION OF CONSTRUCTION, BUILDING SEIZURE, AND/OR MONETARY DAMAGES.

SHREMSHOCK
Shremshock Architects, Inc.
6130 S. Sunbury Rd. Westerville, OH 43081
t: 614 545 4550 | f: 614 545 4555 | shremshock.com
Gerald S. Shremshock, Architect
Timothy J. Shremshock, Architect

Limitedbrands
LIMITED STORE PLANNING, INC.
d/b/a STORE DESIGN & CONSTRUCTION
Three Limited Parkway · Columbus, Ohio 43230
Telephone: 614.415.7000 · Fax: 614.415.7349

PROJECT INFORMATION:
24200161
BATH & BODY WORKS
THE GALLERIA II
SPACE NO.: B3680
5085 WESTHEIMER RD.
HOUSTON, TX 77056
FULL REMODEL | PACKAGE: PKG 1+
EASTON-G | GENERATION: 1415a
0006121G | A/E PROJECT #: 130840
SCOPE:
DESIGN TYPE:
LSDAC PROJECT #:

REVISIONS:
REQUIRED BY: DATE:

ELITE CONSTRUCTION GROUP
LAKE JACKSON, TX
PHONE: 979-285-0712
NOTE: THESE PRINTS HAVE BEEN REDUCED BY 50 PERCENT. SCALE WILL BE 50 PERCENT OF WHAT IS NOTED ON PLANS

DATE ISSUED: 3/7/14
DESIGNED BY: SB
DRAWN BY: JLH
CHECKED BY: RHW

STOCKROOM DETAILS

DRAWING NUMBER:
A14.2