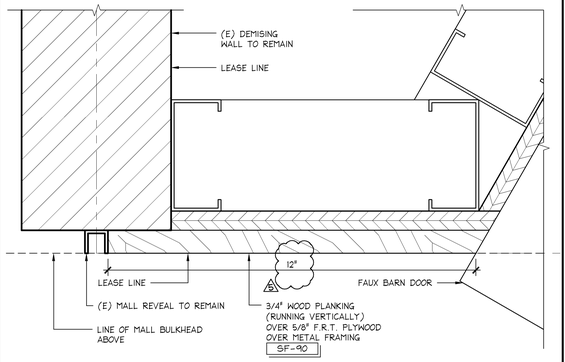

NEUTRAL PIER DETAIL - WBC

6" = 1'-0" | 42D-A086-G01-DETL | S | 03.04.10

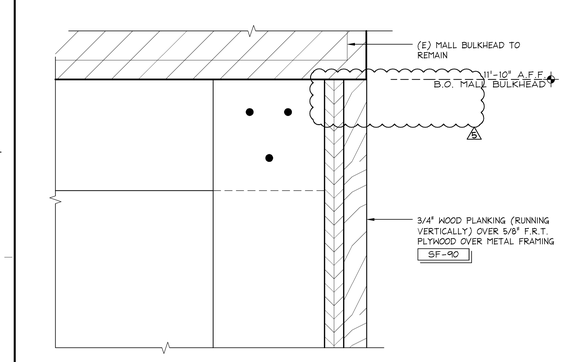

DETAIL @ BULKHEAD - WBC

6" = 1'-0" | 42D-A086-H01-DETL | M | 11.17.10

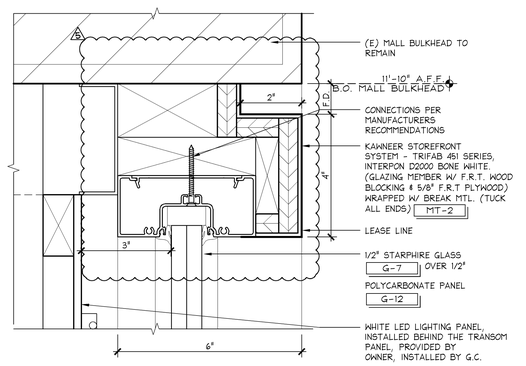

DETAIL @ BULKHEAD - BBW

6" = 1'-0" | 42D-A085-R02-DETL | R | 07.16.09

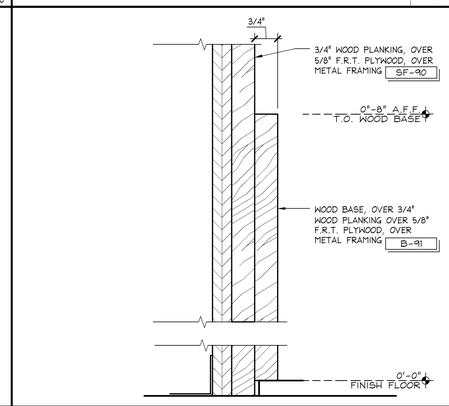

BASE @ STOREFRONT - WBC

6" = 1'-0" | 42D-A086-E01-DETL | L | 07.22.09

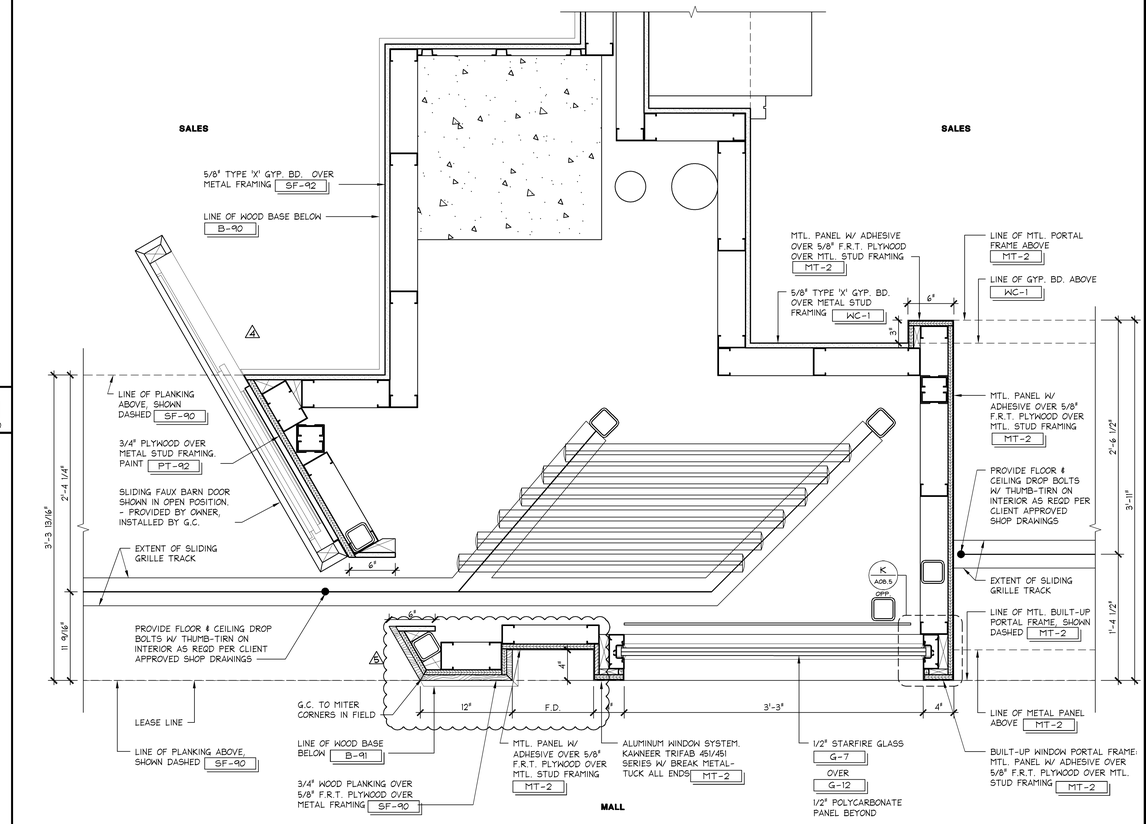

ENLARGED PLAN @ STOREFRONT - WBC/BBW

1 1/2" = 1'-0" | 42D-A085-C02-DETL | C | 02.09.10

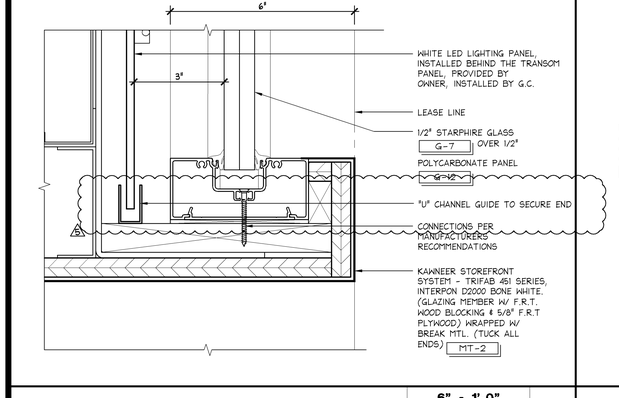

HEAD DETAIL AT STOREFRONT SIGNAGE

6" = 1'-0" | 42D-A085-P01-DETL | P | 11.17.10

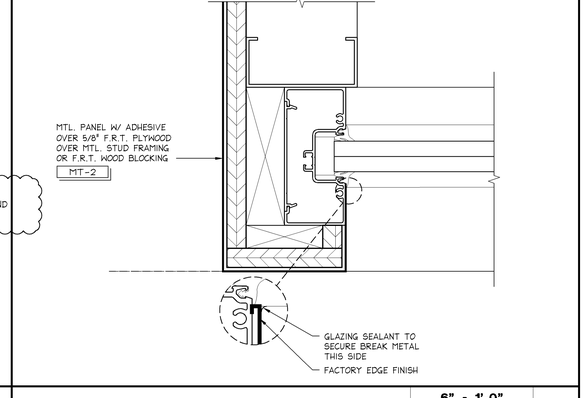

DETAIL @ GLAZING - BBW

6" = 1'-0" | 42D-A085-K08-DETL | K | 07.20.09

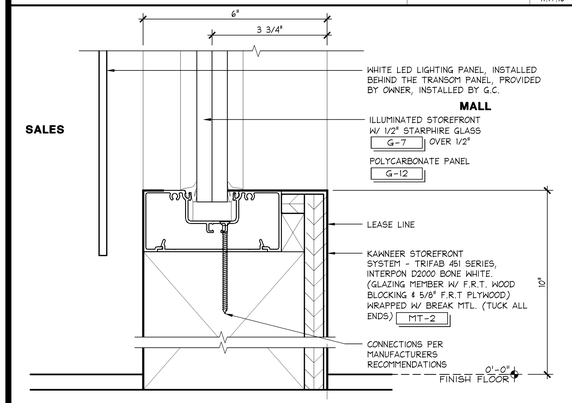

BASE DETAIL - BBW

6" = 1'-0" | 42D-A085-N01-DETL | N | 11.17.10

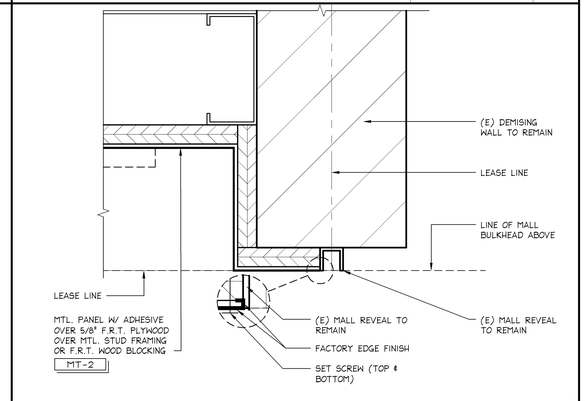

DETAIL @ NEUTRAL PIER - BBW

6" = 1'-0" | 42D-A085-J06-DETL | J | 07.20.09

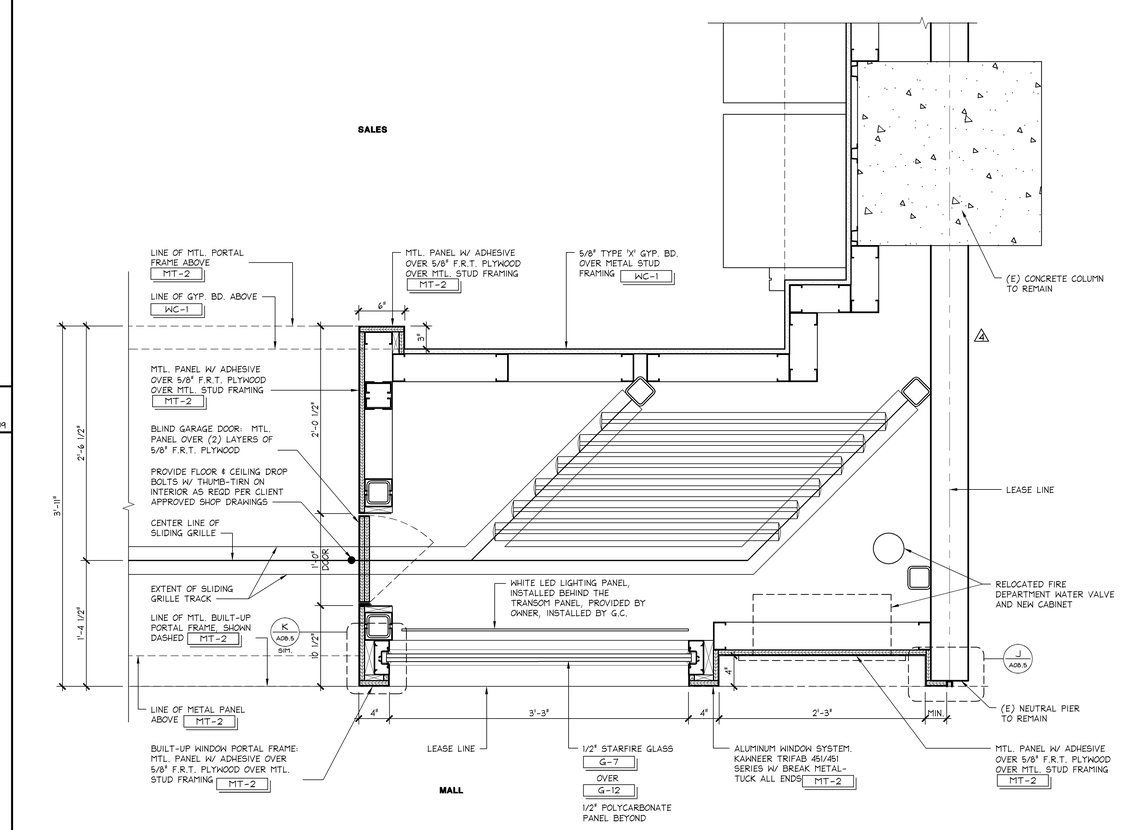

ENLARGED PLAN @ STOREFRONT - BBW

1 1/2" = 1'-0" | 42D-A085-A02-DETL | A | 07.15.09

SHREMSHOCK
Shremshock Architects, Inc.
6130 S. Sunbury Rd. Westerville, OH 43081
t: 614 545 4550 | f: 614 545 4555 | shremshock.com
Gerald S. Shremshock, Architect
Timothy J. Shremshock, Architect

ELITE CONSTRUCTION GROUP
LAKE JACKSON, TX
PHONE: 979-285-0712
NOTE: THESE PRINTS HAVE BEEN REDUCED BY 50 PERCENT. SCALE WILL BE 50 PERCENT OF WHAT IS NOTED ON PLANS

Limitedbrands
LIMITED STORE PLANNING, INC.
d/b/a STORE DESIGN & CONSTRUCTION
Three Limited Parkway · Columbus, Ohio 43230
Telephone: 614.415.7000 · Fax: 614.415.7349

THIS DRAWINGS AND SPECIFICATIONS ARE COPYRIGHTED AND SUBJECT TO COPYRIGHT PROTECTION AS AN "ARCHITECTURAL WORK" UNDER SEC. 102 OF THE COPYRIGHT ACT, 17 U.S.C. AS AMENDED DECEMBER 1990. THE OWNER AND USER OF A BUILDING FOR WHICH THESE DRAWINGS AND SPECIFICATIONS WERE PREPARED MAY MAKE AND RETAIN COPIES SOLELY FOR THE PURPOSE OF USING AND MAINTAINING THE BUILDING. THESE DRAWINGS AND SPECIFICATIONS SHALL NOT BE USED BY ANY PERSON OR ENTITY FOR ANY OTHER PURPOSE, AND SHALL NOT BE REPRODUCED, PUBLISHED OR DISCLOSED TO ANY OTHER PERSON OR ENTITY WITHOUT THE WRITTEN CONSENT OF SHREMSHOCK ARCHITECTS, INC. ("SAI"). ALL COMMON LAW RIGHTS IN THESE DRAWINGS AND SPECIFICATIONS ARE HEREBY RESERVED BY SAI.
THESE DRAWINGS AND SPECIFICATIONS ARE THE PROPERTY OF LSDC AND SHALL NOT BE DISPLAYED IN CONTEMPORANEOUS WITH THEIR USE HERE, THEY ARE NOT INTENDED FOR USE ON A DIFFERENT PROJECT AT A DIFFERENT LOCATION, AND ARE NOT TO BE LOANED, COPIED OR DISCLOSED TO ANY PERSON OR ENTITY WITHOUT THE WRITTEN CONSENT OF LSDC. ALL COMMON LAW, STATUTORY AND OTHER RESERVED RIGHTS, INCLUDING COPYRIGHT, IN THESE DRAWINGS AND SPECIFICATIONS SHALL BE RETAINED BY LSDC.
THESE DRAWINGS AND SPECIFICATIONS ARE COPYRIGHTED AND SUBJECT TO COPYRIGHT PROTECTION AS AN "ARCHITECTURAL WORK" UNDER SEC. 102 OF THE COPYRIGHT ACT, 17 U.S.C. AS AMENDED DECEMBER 1990. THE OWNER AND USER OF A BUILDING FOR WHICH THESE DRAWINGS AND SPECIFICATIONS WERE PREPARED MAY MAKE AND RETAIN COPIES SOLELY FOR THE PURPOSE OF USING AND MAINTAINING THE BUILDING. THESE DRAWINGS AND SPECIFICATIONS SHALL NOT BE USED BY ANY PERSON OR ENTITY FOR ANY OTHER PURPOSE, AND SHALL NOT BE REPRODUCED, PUBLISHED OR DISCLOSED TO ANY OTHER PERSON OR ENTITY WITHOUT THE WRITTEN CONSENT OF LSDC. ALL COMMON LAW, STATUTORY AND OTHER RESERVED RIGHTS, INCLUDING COPYRIGHT, IN THESE DRAWINGS AND SPECIFICATIONS SHALL BE RETAINED BY LSDC.
THESE DRAWINGS AND SPECIFICATIONS ARE NOT TO BE CHANGED OR COPIED IN ANY FORM OR MANNER WHATSOEVER, NOR ARE THEY TO BE ASSIGNED TO ANY THIRD PARTY, WITHOUT FIRST OBTAINING THE EXPRESS WRITTEN PERMISSION AND CONSENT OF LSDC. ANY UNAUTHORIZED USE, CHANGE OR COPYING OF THESE DRAWINGS AND SPECIFICATIONS MAY RESULT IN CESSATION OF CONSTRUCTION, BUILDING SEIZURE, AND/OR MONETARY DAMAGES AWARDED BY THE LSDC.

PROJECT INFORMATION:
24200161
BATH & BODY WORKS
THE GALLERIA II
SPACE NO.: B3680
5085 WESTHEIMER RD.
HOUSTON, TX 77056

SCOPE: FULL REMODEL | PACKAGE: PKG 1+
DESIGN TYPE: EASTON-G | GENERATION: 1415a
LSDAC PROJECT #: 00061216 | A/E PROJECT #: 130840

REVISIONS:

	REQUIRED BY:	DATE
1	BUILDING DEPARTMENT COMMENTS	04/11/14
2	BUILDING DEPARTMENT COMMENTS	05/8/14
3	DESIGN CHANGES/ LANDLORD COMMENTS/ MASTERS UPDATES	05/28/14
4	DESIGN CHANGES	06/27/14
5	DESIGN CHANGES	07/24/14

DATE ISSUED: 3/7/14
DESIGNED BY: SB
DRAWN BY: JLH
CHECKED BY: RHW

STOREFRONT DETAILS

DRAWING NUMBER:
A08.5