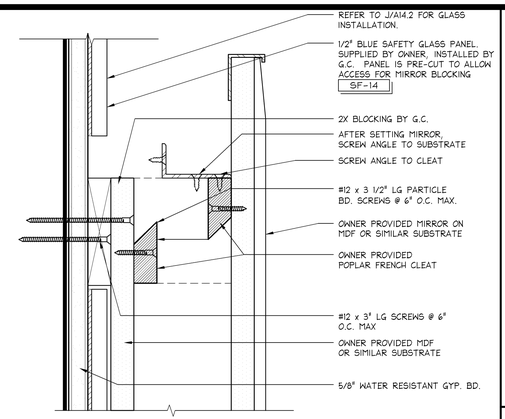

2 **FRAME DETAIL - TOP**

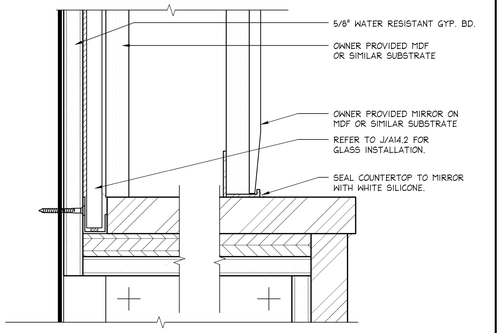

1 **FRAME DETAIL - BOTTOM**

REFER TO DETAIL P/A12.1 FOR BACKING PLATE DETAILS

CLEAT @ DEMO SINK MIRROR

6" = 1'-0" | 42D-A104-R00-DETL | R | 02.21.11

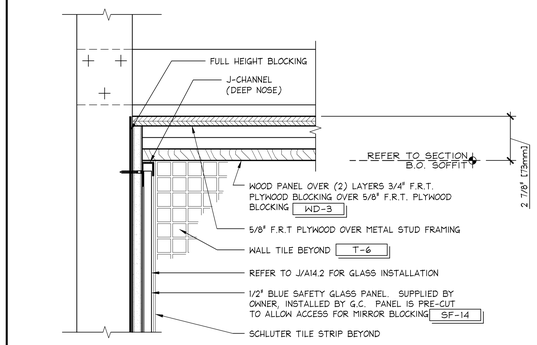

DETAIL @ DEMO SINK GLASS

3" = 1'-0" | 42D-A104-M01-DETL | M | 06.22.11

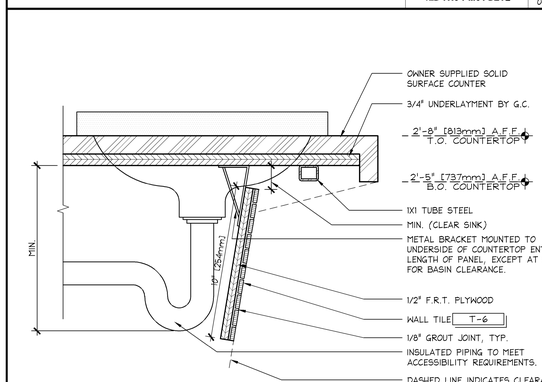

DETAIL @ DEMO SINK COUNTERTOP

3" = 1'-0" | 42D-A104-L00-DETL | L | 10.14.11

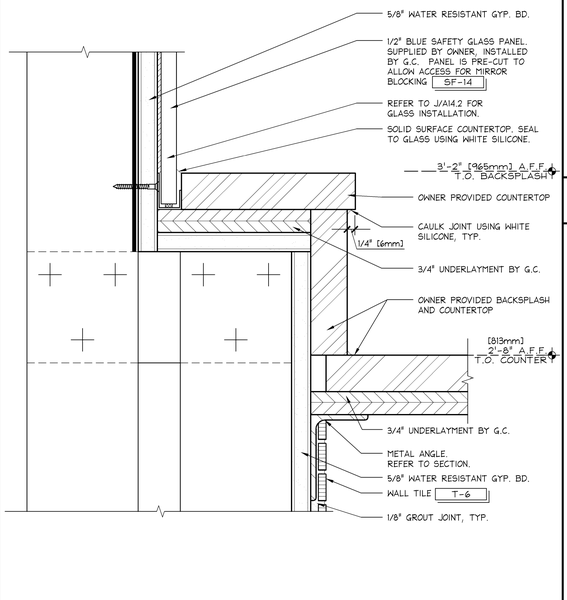

DETAIL @ DEMO SINK BACKSPLASH

6" = 1'-0" | 42D-A104-N00-DETL | N | 02.21.11

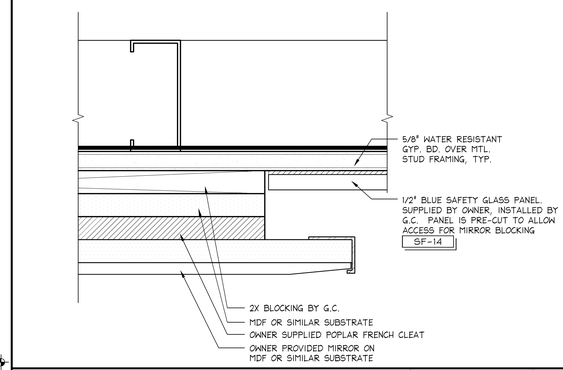

PLAN DETAIL @ DEMO SINK MIRROR

6" = 1'-0" | 42D-A104-K00-DETL | K | 02.21.11

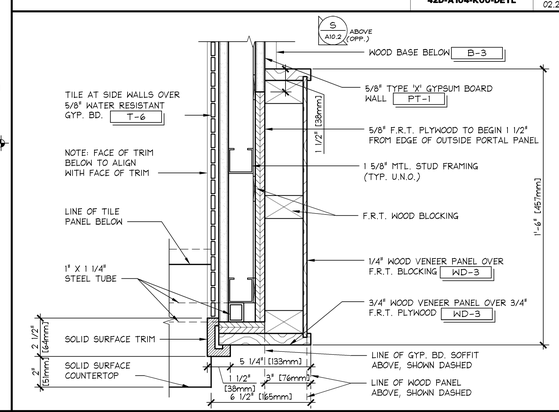

PLAN DETAIL @ NARROW DEMO SINK

3" = 1'-0" | 42D-A104-J01-DETL | J | 01.27.12

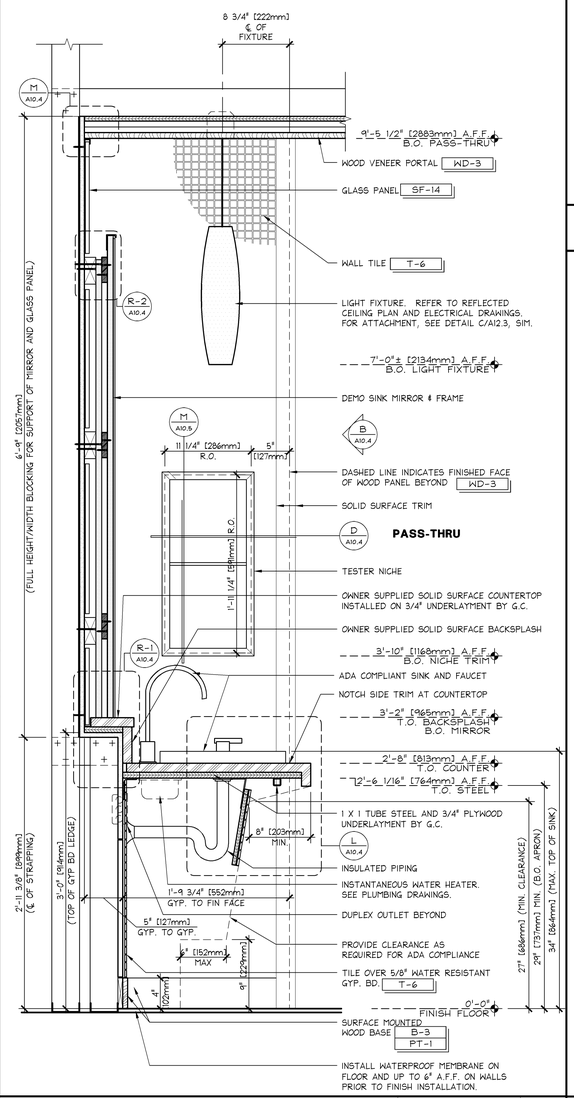

SECTION @ NARROW DEMO SINK

1 1/2" = 1'-0" | 42S-A104-F01-SECT | F | 01.27.12

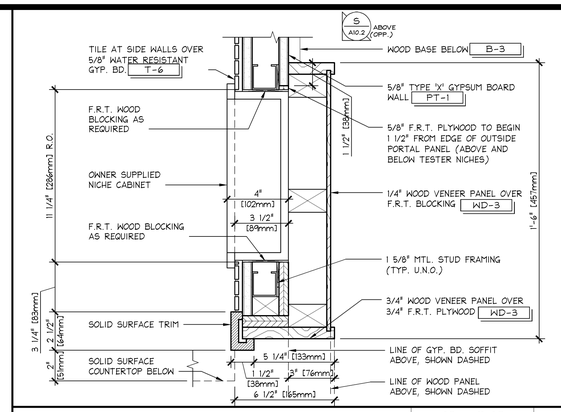

PLAN DETAIL @ DEMO SINK

3" = 1'-0" | 42D-A104-D01-DETL | D | 01.27.12

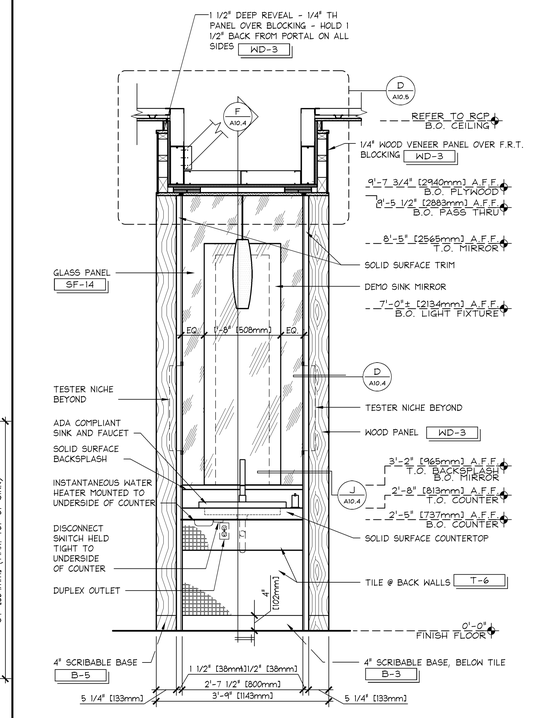

ELEVATION @ NARROW DEMO SINK

3/4" = 1'-0" | 42E-A104-B01-ELEV | B | 06.08.2012

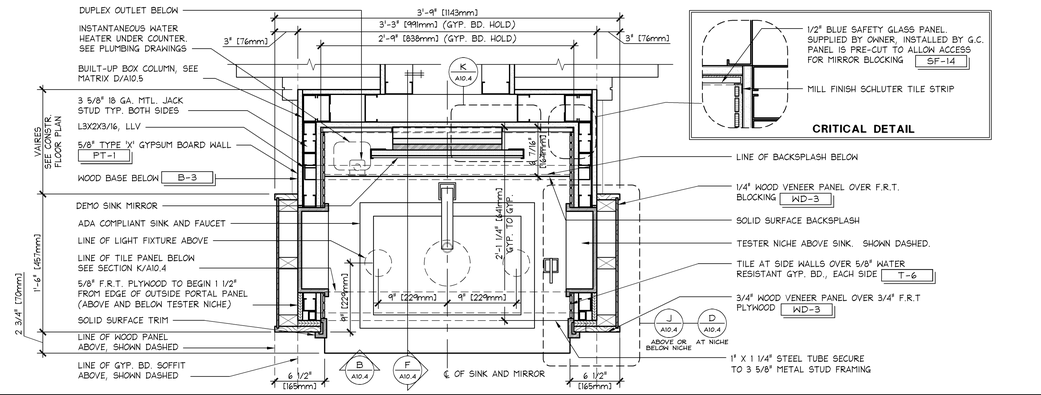

ENLARGED PLAN @ NARROW DEMO SINK

1 1/2" = 1'-0" | 42D-A104-A01-DETL | A | 4.13.2012

SHREMSHOCK
Shremshock Architects, Inc.
6130 S. Sunbury Rd. Westerville, OH 43081
t: 614 545 4550 | f: 614 545 4555 | shremshock.com
Gerald S. Shremshock, Architect
Timothy J. Shremshock, Architect

Limitedbrands
LIMITED STORE PLANNING, INC.
d/b/a STORE DESIGN & CONSTRUCTION
Three Limited Parkway · Columbus, Ohio 43230
Telephone: 614.415.7000 · Fax: 614.415.7349

PROHIBITION ON REUSE:
THESE DRAWINGS AND SPECIFICATIONS WERE PREPARED FOR USE ON A SPECIFIC SITE, CONTEMPORANEOUSLY WITH THEIR ISSUE DATE; THEY ARE NOT INTENDED FOR USE ON A DIFFERENT PROJECT OR AT A LATER DATE WITHOUT THE EXPRESS WRITTEN PERMISSION OF THE ARCHITECT. ANY REPRODUCTION THEREOF, ON ANOTHER PROJECT IS PROHIBITED AND CONTRARY TO LAW UNLESS EXPRESSLY AUTHORIZED BY THE ARCHITECT IN WRITING PRIOR TO CONSTRUCTION ("USE").
COPYRIGHT:
THESE DRAWINGS AND SPECIFICATIONS ARE THE PROPERTY OF LSDC AND SHALL NOT BE DISPLAYED IN PUBLICATIONS OR REPRODUCED IN WHOLE OR IN PART, EXCEPT AS SHALL BE MADE WITHOUT THE WRITTEN PERMISSION OF LSDC. ALL COMMON LAW, STATUTORY AND OTHER RESERVED RIGHTS, INCLUDING COPYRIGHT, IN THESE DRAWINGS AND SPECIFICATIONS SHALL BE MADE WITHOUT THE WRITTEN CONSENT OF LSDC. VISUAL CONTACT WITH THESE DRAWINGS AND SPECIFICATIONS SHALL CONSTITUTE USE. UNLESS OTHERWISE AGREED TO, USE UPON COMPLETION OF THEIR INTENDED USE, UNLESS CHANGED AGREED BY THE LSDC.
THESE DRAWINGS AND SPECIFICATIONS ARE COPYRIGHTED AND SUBJECT TO COPYRIGHT PROTECTION AS AN "ARCHITECTURAL WORK" UNDER SEC. 102 OF THE COPYRIGHT ACT, 17 U.S.C. §3 AMENDED DECEMBER 1990, WHICH PROTECTS THE DESIGN OF BUILDINGS AS EMBODIED IN ANY TANGIBLE MEDIUM OF EXPRESSION, INCLUDING, WITHOUT LIMITATION, THE OVERALL FORM, ARRANGEMENT AND COMPOSITION OF SPACES AND ELEMENTS IN THE DESIGN, PLANS, DRAWINGS OR OTHER DEPICTIONS, OR STRUCTURES OR BUILDINGS. UNDER SUCH LAW, THE AUTHOR OF THESE DRAWINGS AND SPECIFICATIONS MAY RESIST, AND THE OWNER OF A BUILDING MAY RESIST IN CESSATION OF CONSTRUCTION, BUILDING SEIZURE, AND/OR MONETARY DAMAGES.

PROJECT INFORMATION:
24200161
BATH & BODY WORKS
THE GALLERIA II
SPACE NO. B3580
5085 WESTHEIMER RD.
HOUSTON, TX 77056
SCOPE: FULL REMODEL | PACKAGE: PKG 1+
DESIGN TYPE: EASTON-G | GENERATION: 1415a
LSDAC PROJECT #: 00061216 | A/E PROJECT #: 130840

REVISIONS:
REQUIRED BY: DATE:

ELITE CONSTRUCTION GROUP
LAKE JACKSON, TX
PHONE: 979-285-0712
NOTE: THESE PRINTS HAVE BEEN REDUCED BY 50 PERCENT. SCALE WILL BE 50 PERCENT OF WHAT IS NOTED ON PLANS

DATE ISSUED: 3/7/14
DESIGNED BY: SB
DRAWN BY: JLH
CHECKED BY: RHW

DEMONSTRATION SINK DETAILS

DRAWING NUMBER:
A10.4