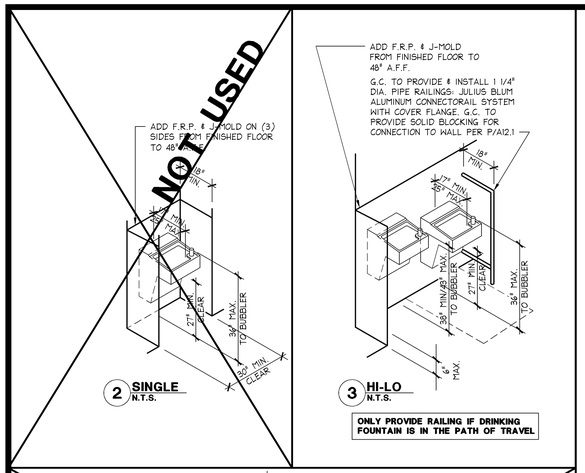

2 **SINGLE**
N.T.S.

3 **HI-LO**
N.T.S.

ONLY PROVIDE RAILING IF DRINKING FOUNTAIN IS IN THE PATH OF TRAVEL.

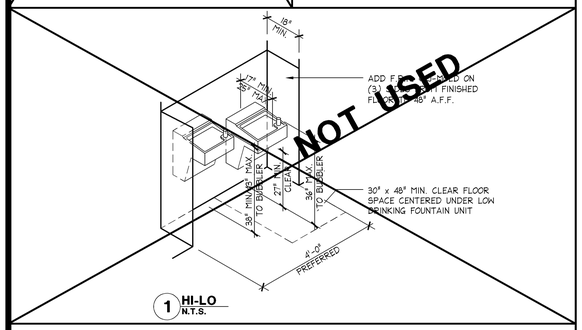

1 **HI-LO**
N.T.S.

PROVIDE DRINKING FOUNTAIN ONLY IF REQD. BY CODE IF THE DRINKING FOUNTAIN IS LOCATED IN THE PATH OF TRAVEL, A TEXTURED AREA 5'-0" AROUND THE FOUNTAIN, CLEARLY IDENTIFIABLE BY THE BLIND IS REQUIRED. BUBBLER IS TO BE ACTIVATED BY A ACCESSIBLE PUSH BAR ON FRONT FACE OF UNIT.

1 **WALL SIGNAGE**
N.T.S.

SIGNAGE NOTES:

1. LETTERS AND NUMBERS SHALL BE RAISED 1/32", UPPER CASE, SANS SERIF OR SIMPLE SERIF TYPE AND SHALL BE ACCOMPANIED WITH GRADE 2 BRAILLE. RAISED CHARACTERS SHALL BE AT LEAST 5/8" HIGH, BUT NO HIGHER THAN 2". PICTOGRAMS SHALL BE ACCOMPANIED BY THE EQUIVALENT VERBAL DESCRIPTION PLACED DIRECTLY BELOW THE PICTOGRAMS. THE BORDER DIMENSION OF THE PICTOGRAM SHALL BEE 6" MIN. IN HEIGHT.
2. WHERE PERMANENT IDENTIFICATION IS PROVIDED FOR ROOMS AND SPACES, SIGNS SHALL BE INSTALLED ON THE WALL ADJACENT TO THE LATCH SIDE OF THE DOOR. WHERE THERE IS NO WALL SPACE TO THE LATCH SIDE OF THE DOOR, INCLUDING AT DOUBLE LEAF DOORS, SIGNS SHALL BE PLACED ON THE NEAREST ADJACENT WALL. MOUNTING HEIGHT SHALL BE 60" A.F.F. TO THE CENTERLINE OF THE SIGN. MOUNTING LOCATION FOR SUCH SIGNAGE SHALL BE SO THAT A PERSON MAY APPROACH WITHIN 3" OF SIGNAGE WITHOUT ENCOUNTERING PROTRUDING OBJECTS OR STANDING WITHIN THE SWING OF A DOOR.
3. TOILET ROOM DOOR SYMBOL SHALL BE IN CONTRASTING COLOR.

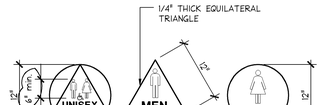

2 **DOOR MOUNTED SIGNAGE**
N.T.S.

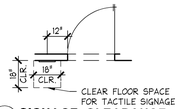

4 **SIGNAGE CLEARANCE**
N.T.S.

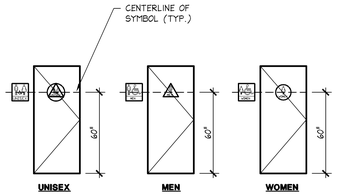

3 **TOILET ROOM DOOR SYMBOLS**
N.T.S.

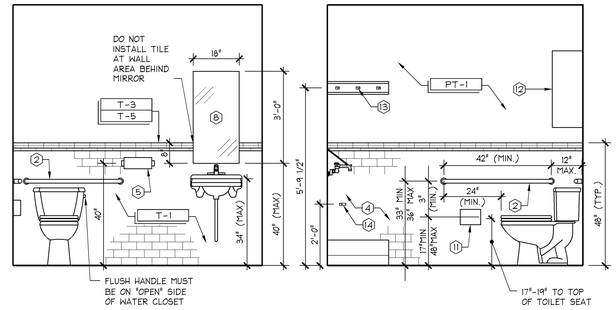

1 **GENERIC ELEVATION** 2 **GENERIC ELEVATION** 3 **GENERIC ELEVATION** 4 **GENERIC ELEVATION**

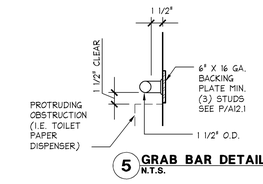

5 **GRAB BAR DETAIL @ WALL**
N.T.S.

GRAB BAR NOTES:

GRAB BARS SHALL NOT ROTATE AND THERE ARE TO BE NO SHARP, OR ABRASIVE ELEMENTS ON OR ADJACENT TO THEM. EDGES ARE TO HAVE A MIN. OF 1/8" RADIUS.

GRAB BAR BACKING AND ATTACHMENT SHALL BE CONSTRUCTED FOR A 250 POUND POINT LOAD.

SINK NOTES:

INSULATE OR COVER ALL HOT WATER AND DRAIN PIPES UNDER SINK. NO SHARP OR ABRASIVE SURFACES ALLOWED UNDER SINK.

FAUCET CONTROLS AND OPERATING MECHANISMS MUST EASILY OPERATE BY ONE HAND AND MUST NOT REQUIRE GRASPING, PINCHING, OR TWISTING OF THE WRIST. THE FORCE NEEDED TO ACTIVATE CONTROLS SHALL NOT EXCEED 5LBS. FOR LEVER OPERATED, OR 15 LBS. FOR PUSH TYPE.

DRINKING FOUNTAIN

N.T.S. | 42D-A131-R00-DETL | R | 09.08.09

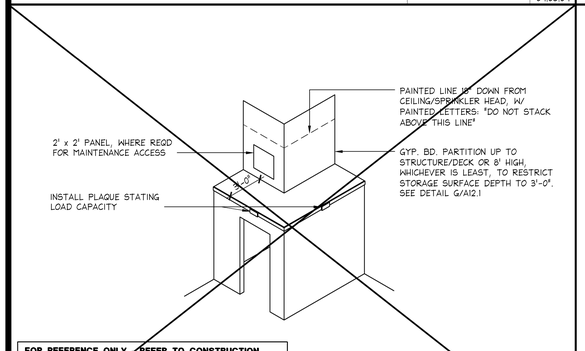

FOR REFERENCE ONLY - REFER TO CONSTRUCTION PLAN FOR TOILET ROOM LAYOUT. REFER TO MEP DRAWINGS FOR PIPING OR DUCTWORK LOCATIONS PRIOR TO PENETRATIONS. SEE STRUCTURAL DRAWINGS FOR WALL AND LEDGE LOCATIONS AND FRAMING.

ISOMETRIC @ TOILET ROOM LEDGE

N.T.S. | 42D-A131-P00-DETL | P | 09.08.09

ADA SIGNAGE

FULL | 42D-A131-L00-DETL | L | 09.08.09

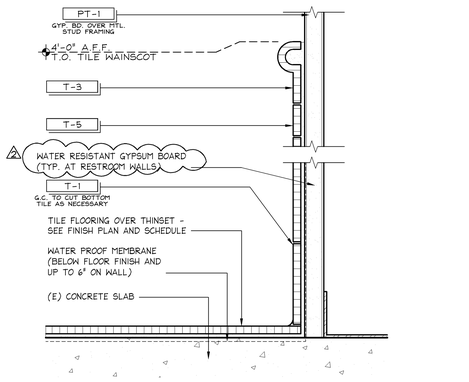

TILE FLOOR W/ TILE BASE (STANDARD)

6" = 1'-0" | 42D-A131-K00-DETL | K | 09.08.09

1. ALL ACCESSIBLE ENTRANCES SHALL BE IDENTIFIED AS REQUIRED AND BE VISIBLE FROM APPROACHING PEDESTRIAN WAYS.
2. OPERATING DEVICES ON ACCESSIBLE DOORS SHALL HAVE A SHAPE THAT IS EASY TO GRASP WITH ONE HAND AND DOES NOT REQUIRE TIGHT GRASPING, TIGHT PINCHING, OR TWISTING OF THE WRIST TO OPERATE. LEVER OPERATED MECHANISMS, PUSH-TYPE MECHANISMS, AND U-SHAPED HANDLES ARE ACCEPTABLE DESIGNS. HARDWARE FOR ACCESSIBLE DOOR PASSAGE SHALL BE MOUNTED NO HIGHER THAN 48" A.F.F. HAND ACTIVATED DOOR OPENING HARDWARE SHALL BE BETWEEN 30" AND 44" A.F.F. MAX. EFFORT TO OPERATE DOORS SHALL NOT EXCEED 5 LBF FOR INTERIOR DOORS OR 8 1/2 LBS FOR EXTERIOR DOORS. FIRE DOORS MAY BE REQUIRE A MAX EFFORT OF 17 LBS.
3. EACH SIDE OF AN ENTRANCE SHALL BE LEVEL WITH AN AREA IN THE DIRECTION OF THE DOOR SWING OF AT LEAST 60" AND A LENGTH OPPOSITE THE DIRECTION OF THE DOOR SWING OF 44" AS MEASURED AT RIGHT ANGLES TO THE PLANE OF THE DOOR IN ITS CLOSED POSITION.
4. FLOOR OR LANDING SHALL BE NOT MORE THAN 1/2" FROM THE THRESHOLD OF THE DOORWAY WITH A SLOPE NO GREATER THAN 1:2. FLOORS TO BE SLIP RESISTANT.
5. IF THE DOOR HAS A CLOSER, THEN THE SWEEP PERIOD OF THE CLOSER SHALL BE ADJUSTED SO THAT FROM AN OPEN POSITION OF 70 DEGREES, THE DOOR WILL TAKE AT LEAST 3 SECONDS TO MOVE TO A POINT 3" FROM THE LATCH, MEASURED TO THE LEADING EDGE OF THE DOOR.
6. HEIGHT OF CLOTHING HOOKS SHALL NOT BE GREATER THAN 48" FROM THE FLOOR.
7. THE STRUCTURAL STRENGTH OF GRAB BARS, SEATS, FASTENERS, AND MOUNTING DEVICES SHALL BE ABLE TO WITHSTAND 250 LBF POINT LOAD, BEARING, SHEAR, AND TORSION.
8. GRAB BARS SHALL NOT ROTATE WITHIN THEIR FITTINGS. G.C. TO PROVIDE IN-WALL BLOCKING FOR ALL GRAB BAR LOCATIONS.
9. WATER CLOSET FLUSH VALVE SHALL BE LOCATED ON THE WIDE SIDE OF TOILET (EXCEPT TANK TYPE) THE FORCE REQUIRED TO ACTIVATE THE FLUSH VALVE SHALL BE 5 LBF
10. FAUCET CONTROLS AND OPERATING MECHANISM (SEE NOTATION #2 ABOVE).
11. SELF-CLOSING VALVES TO REMAIN OPEN FOR AT LEAST 10 SECONDS.
12. HOT WATER PIPES UNDER LAVATORY SHALL BE INSULATED OR OTHERWISE COVERED. THERE SHALL BE NO SHARP OR ABRASIVE SURFACES UNDER LAVATORY.
13. DRINKING FOUNTAIN SHALL CONFORM TO REQUIREMENTS OF THE AMERICAN DISABILITIES ACT-1992. SEE DETAIL R/A13.1.
14. ALL REQUIRED DOORWAYS SHALL BE 3'-0" x 6'-8" (MINIMUM).
15. FLOORS TO BE SLIP-RESISTANT.
16. LAVATORIES ADJACENT TO WALL SHALL BE CENTERED 18" MIN. FROM SIDEWALL WITH RIM OF COUNTER NO HIGHER THAN 34" FROM FINISH FLOOR.

ACCESSIBILITY CONSTRUCTION NOTES

FULL | 42N-A131-N00-NOTE | N | 09.08.09

TOILET ROOM ELEVATIONS (STANDARD FINISHES)

1/2" = 1'-0" | 42E-A131-C00-ELEV | C | 09.08.09

NOTE:

ALL RESTROOM WALLS TO HAVE WATER-RESISTANT GYPSUM BOARD

NOTE:
THESE PLANS ARE FOR FIXTURE AND GRAB BAR ILLUSTRATIONS; FOR EXACT ROOM SIZE, CONFIGURATIONS AND DOOR SWINGS, REFER TO THE CONSTRUCTION PLAN

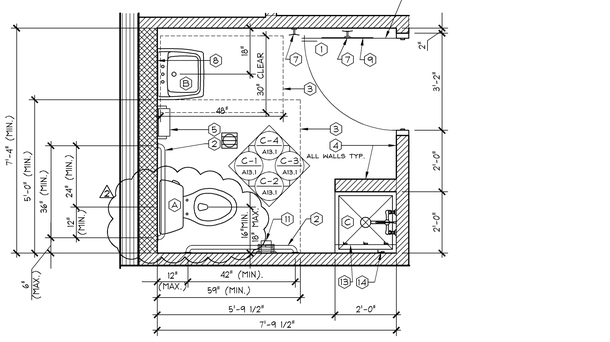

- (A) WATER CLOSET
- (B) SINK
- (C) 24" X 24" MOP SINK WITH FAUCET SET (TO INCLUDE 42" HOSE) ALL BY G.C. G.C. TO CAULK FRP TO SINK & SINK TO FLOOR WITH WHITE SILICONE CAULK.
- (1) G.C. TO INFORM OWNER IF LAVATORY INCREASES IN SIZE OTHER THAN WHAT IS SHOWN TO MEET ACCESSIBILITY REQUIREMENTS.
- (2) 1 1/2" DIA. MTL. GRAB BAR BY BOBRICK # B-6806 x X"- REFER TO DETAIL C/A13.1 FOR APPROPRIATE LENGTHS AND ATTACHMENT METHOD. MUST COMPLY WITH LOCAL AND STATE CODES.
- (3) 60" X 59" CLEARANCE FOR WATER CLOSET TO BE PROVIDED IN ACCESSIBLE LAVATORIES.
- (4) CERAMIC TILE (T-1 / T-5) TOP TRIM & (T-3) CHAIR RAIL OVER WATER RESISTANT GYPSUM BOARD. INSTALL CERAMIC TILE ON WALL, 48" A.F.F. EDGE W/
- (5) PAPER TOWEL HOLDER BY BOBRICK # B-253: (SURFACE MOUNTED) SUPPLIED AND INSTALLED BY G.C.
- ~~(6) MOP SINK STORAGE SHELVES: G.C. TO FURNISH AND INSTALL (2) 1/4" DEEP ADJUSTABLE PLYWOOD SHELVES 1/4" APART (WITH CLIPPED CORNERS WHERE APPLIED) WITH OWNER PROVIDED HARDWARE ABOVE MOP SINK SURFACE MOUNTED BLOCKING. REFER TO DETAIL C 1/A11.1. REFER TO A9/A11 FOR LENGTHS.~~
- (7) G.C. TO PROVIDE AND INSTALL (2) CLOTHING HOOKS BY GAMCO # 5154, ONE TO BE MOUNTED ON WALL @ 44" A.F.F. INTO SOLID IN-WALL BLOCKING AND ONE AT 72" A.F.F. CENTERED ON LAVATORY SIDE OF DOOR.
- (8) GLASS MIRROR: 18" X 36" X 1/4" PLATE GLASS MIRROR (ALL EDGES OF MIRROR TO RECEIVE SLIGHTLY CURVED EDGE WITH SMOOTHED OR POLISHED FINISH) WITH TOP AND BOTTOM "J" CHANNEL (SET MIRROR IN FULL BED OF MASTIC) PROVIDED AND INSTALLED BY G.C.; MOUNT BOTTOM OF MIRROR PER ELEVATIONS AND CENTER ABOVE SINK. INSTALL PER DETAIL J/A14.2.
- (9) GLASS MIRROR: 20" X 58" X 1/4" PLATE GLASS MIRROR (ALL EDGES OF MIRROR TO RECEIVE LIGHTLY CURVED EDGE WITH SMOOTHED OR POLISHED FINISH) WITH TOP AND BOTTOM "J" CHANNEL (SET MIRROR IN FULL BED OF MASTIC) PROVIDED AND INSTALLED BY G.C.; CENTER AND MOUNT ON LAVATORY SIDE OF DOOR WITH TOP/MIRROR @ 70" A.F.F. INSTALL PER DETAIL K/A14.2.
- ~~(10) CORNER GUARD BY GAMCO # CG-2: SUPPLIED AND INSTALLED BY G.C. MOUNTED TIGHT TO FLOOR.~~
- (11) TOILET PAPER HOLDER BY GAMCO # 5161B: SUPPLIED AND INSTALLED BY G.C.
- (12) G.C. SUPPLIED CABINET. ESTATE BY RSI: VERSAKIT ITEM #163077 MODEL #ST24W-V. INSTALL W/ DROP DOWN DOOR OPTION. AVAILABLE @ LOWE'S. G.C. TO PROVIDE BLOCKING AND INSTALL CABINET ABOVE TOILET.
- (13) FRICTION-TYPE MOP HOLDERS (SINGLE AND DOUBLE STRIP) : 5"H X 46"L STAINLESS STEEL, SATIN FINISH, SPRING LOADED RUBBER CAMS THAT GRIP HANDLES 7/8" TO 1 1/4" IN DIA. AND HOLD MOP(S) 3 1/4" FROM WALL ('S' HOOKS INDIVIDUALLY PACKED). G.C. TO PROVIDE AND INSTALL.
- (14) FRICTION-TYPE HOSE HOLDER BY McMASTER-CARR #18505A71 (STYLE #15): MOUNTED 12" A.F.F. G.C. TO PROVIDE AND INSTALL.

RESTROOM HARDWARE SPECIFIED ABOVE SHALL BE PROVIDED BY:
CONSTRUCTION BUILDING SYSTEMS, INC. (CBC)
CONTACT: BRAD WEAVER
PHONE NUMBER: (800) 444-4697 EXT. 8768

TOILET ROOM PLAN (STANDARD FINISHES)

1/2" = 1'-0" | 42P-A131-A00-PLAN | A | 10.14.11

MOODY•NOLAN
responsive architecture
300 Spruce Street Phone: (614) 461-4664
Suite 300 Fax: (614) 280-8881
Columbus, Ohio 43215 www.moodynolan.com

Limitedbrands
LIMITED STORE PLANNING, INC.
d/b/a STORE DESIGN & CONSTRUCTION
Three Limited Parkway · Columbus, Ohio 43230
Telephone: 614.415.7000 · Fax: 614.415.7349

PROHIBITION ON USE:
THESE DRAWINGS AND SPECIFICATIONS WERE PREPARED FOR USE ON A SPECIFIC SITE. CONTEMPORANEOUSLY WITH THEIR ISSUE DATE, THEY ARE NOT INTENDED FOR USE ON A DIFFERENT PROJECT SITE. THEY ARE NOT INTENDED FOR USE ON A SUBSEQUENT PROJECT ON THE ORIGINAL SITE UNLESS SPECIFICALLY AGREED TO IN WRITING BY THE ARCHITECT. REUSE OF THESE DRAWINGS AND SPECIFICATIONS ON THIS PROJECT IS PROHIBITED AND CONTRARY TO LAW UNLESS EXPRESSLY AUTHORIZED BY THE ARCHITECT. REUSE ON ANOTHER PROJECT IS PROHIBITED AND CONTRARY TO LAW UNLESS EXPRESSLY AUTHORIZED BY THE ARCHITECT, OR ANOTHER PROJECT IS PERFORMED BY MOODY NOLAN, INC. OR A LIMITED STORE PLANNING, INC. AFFILIATE ("LSDC").

THESE DRAWINGS AND SPECIFICATIONS ARE THE PROPERTY OF LSDC AND SHALL NOT BE DEPOSITED IN OR PUBLISHED THROUGH A COMPUTER SYSTEM. THEY ARE NOT TO BE CHANGED OR COPIED, IN WHOLE OR IN PART, WITHOUT THE WRITTEN CONSENT OF LSDC. ANY UNAUTHORIZED USE, INCLUDING, WITHOUT LIMITATION, THE GENERAL FORM, ARRANGEMENT AND COMPOSITION OF SPACES, AND DESIGN DETAILS OR ELEMENTS OF THE BUILDING, WILL BE AT THE RECIPIENT'S SOLE RISK AND WITHOUT LIABILITY OR LEGAL EXPOSURE TO LSDC. RECIPIENT SHALL INDEMNIFY AND HOLD HARMLESS LSDC FROM ALL DAMAGES, ASSESSMENTS, AND ATTORNEY'S FEES ARISING FROM SUCH UNAUTHORIZED USE. RECIPIENT'S RIGHTS TO THESE DRAWINGS AND SPECIFICATIONS ARE CONDITIONED UPON RECIPIENT'S FULL PERFORMANCE OF ITS OBLIGATIONS TO LSDC, UPON COMPLETION OF THEIR INTENDED USE, UNLESS OTHERWISE AGREED TO BY THE LSDC.

THESE DRAWINGS AND SPECIFICATIONS ARE COPYRIGHTED AND SUBJECT TO COPYRIGHT PROTECTION AS AN "ARCHITECTURAL WORK" UNDER SEC. 102 OF THE COPYRIGHT ACT, 17 U.S.C. §1 AS AMENDED DECEMBER 1990. THE OWNER AND ARCHITECT AGREE THAT TO THE EXTENT PROVIDED BY LAW, THE ARCHITECT REMAINS THE AUTHOR AND OWNER OF ITS ARCHITECTURAL WORK. THE GENERAL FORM, ARRANGEMENT AND COMPOSITION OF SPACES, AND DESIGN DETAILS OR ELEMENTS OF THE BUILDING DESIGNED BY THE ARCHITECT ARE ARCHITECTURAL WORKS PROTECTED UNDER COPYRIGHT LAW. ANY UNAUTHORIZED USE OF THESE DRAWINGS AND SPECIFICATIONS MAY RESULT IN CESSATION OF CONSTRUCTION, BUILDING SEIZURE, AND/OR MONETARY DAMAGES.

1
1.415Sq
1.364.3

PROJECT INFORMATION:
024200396
BATH & BODY WORKS
MEMORIAL CITY MALL
303 MEMORIAL CITY WAY
SUITE 733
HOUSTON, TX 77024

RELO DWN / NEW | PACKAGE:
EASTON-G | GENERATION:
60685 | A/E PROJECT #:

SCOPE:
DESIGN TYPE:
LSD&C PROJECT #:

REVISIONS:

	REQUIRED BY:	DATE:
1	STOREFRONT REVISION - REV 1	6/10/2014
2	REVISION 2 - LL / PERMIT COMMENTS	6/27/2014

ELITE CONSTRUCTION GROUP
LAKE JACKSON, TX
PHONE: 979-285-0712
NOTE: THESE PRINTS HAVE BEEN REDUCED BY 50 PERCENT. SCALE WILL BE 50 PERCENT OF WHAT IS NOTED ON PLANS

DATE ISSUED: 04/11/2014
DESIGNED BY: SF
DRAWN BY: TSG
CHECKED BY: TBD

TOILET ROOM DETAILS

DRAWING NUMBER:
A13.1